



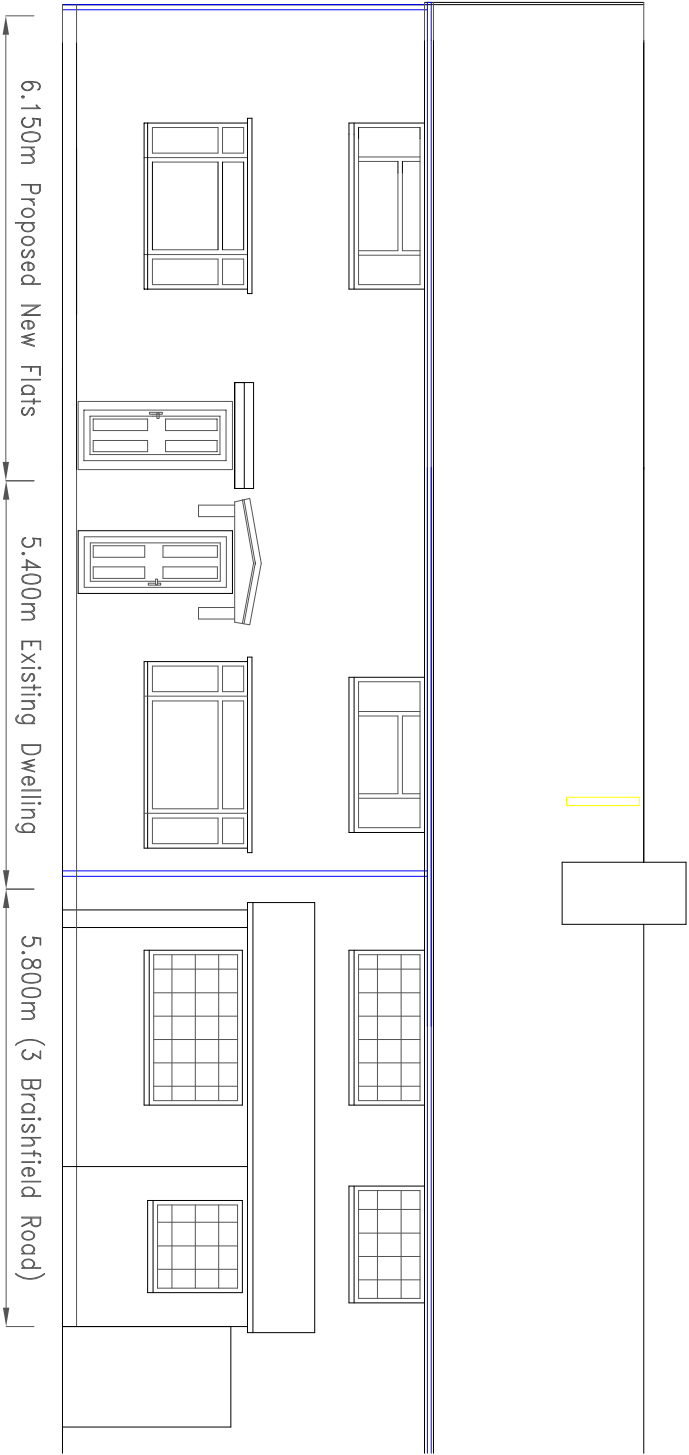

FRONT ELEVATION

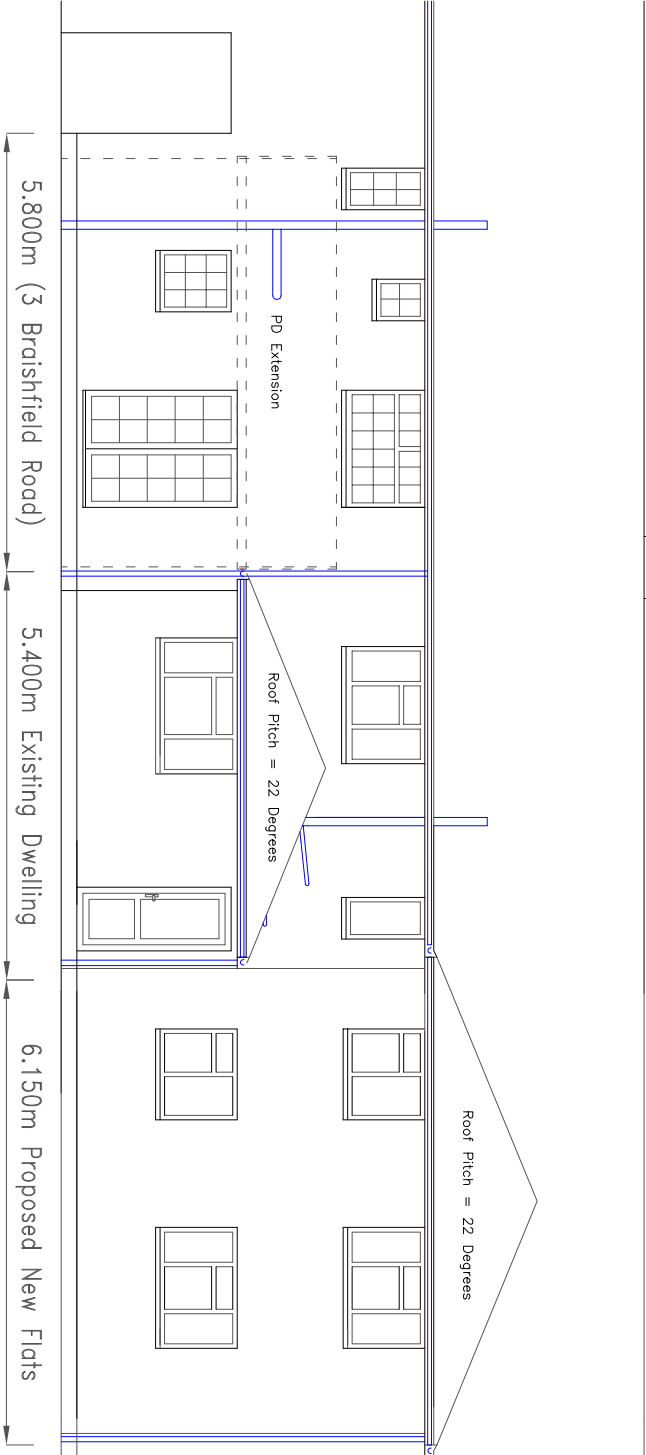

REAR ELEVATION

Drawing Name: Front & Rear Elevations	
Ref: BR04/05	Rev: A
Scale: 1:100	Paper Size: A3