

All dimensions to be checked on site and any discrepancy notified to The Martin Ralph Group. Written dimensions are to be used in preference to scaled dimensions.


This drawing is the property of The Martin Ralph Group and must not be reproduced, in part or whole, or deviated from, without their permission.

It is essential that prior to commencement and during construction works, the contractor reviews the drawings and specification and is responsible for ensuring that the work is carried out in accordance with the drawings and specification and that any discrepancies are brought to the immediate attention of The Martin Ralph Group.

For both pricing and construction purposes Structural, Mechanical and Electrical details are to be agreed with the relevant professionals and the contractor is to be responsible for ensuring that any discrepancies are brought to the immediate attention of The Martin Ralph Group.

NOTE

Drawings based on Pro Map and site survey information.

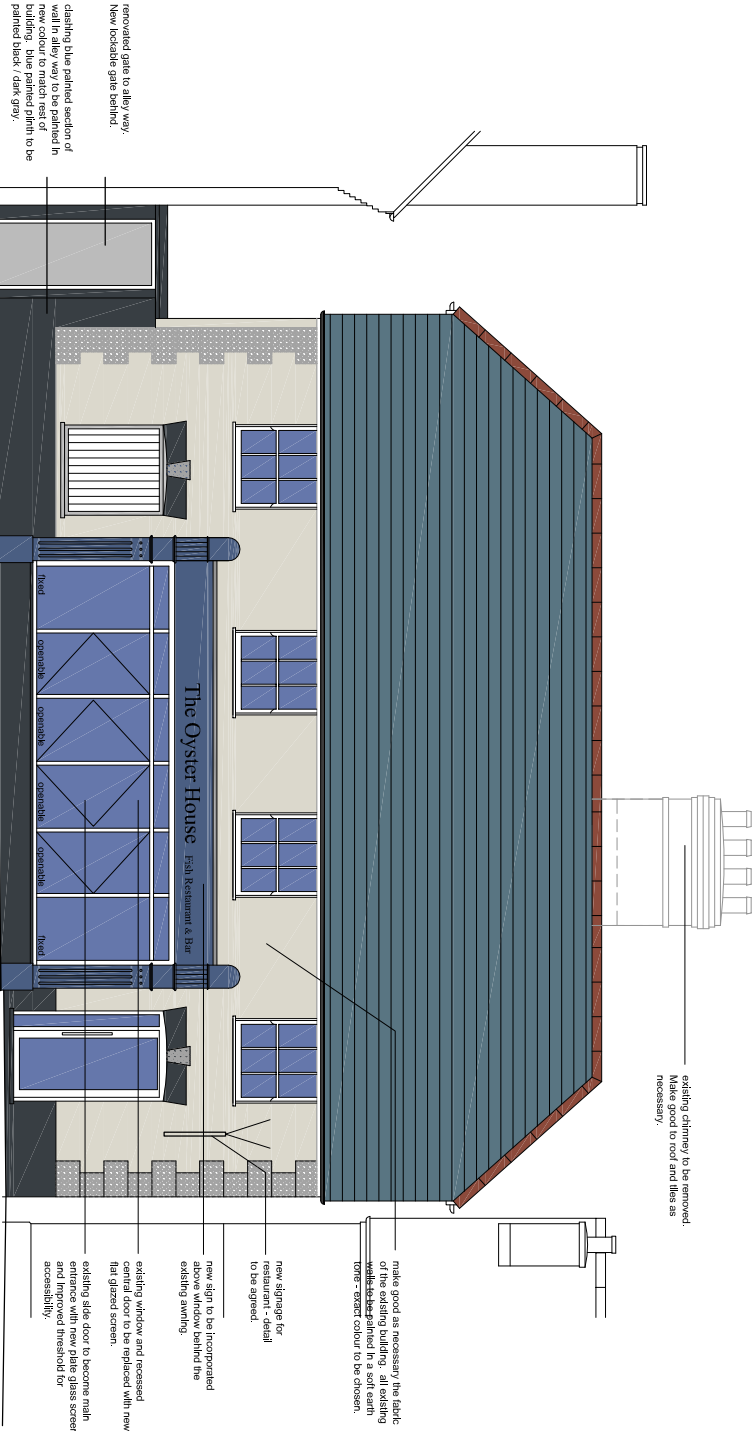


alley way

new glazed screen

new entrance


EAST ELEVATION - as proposed

0 5

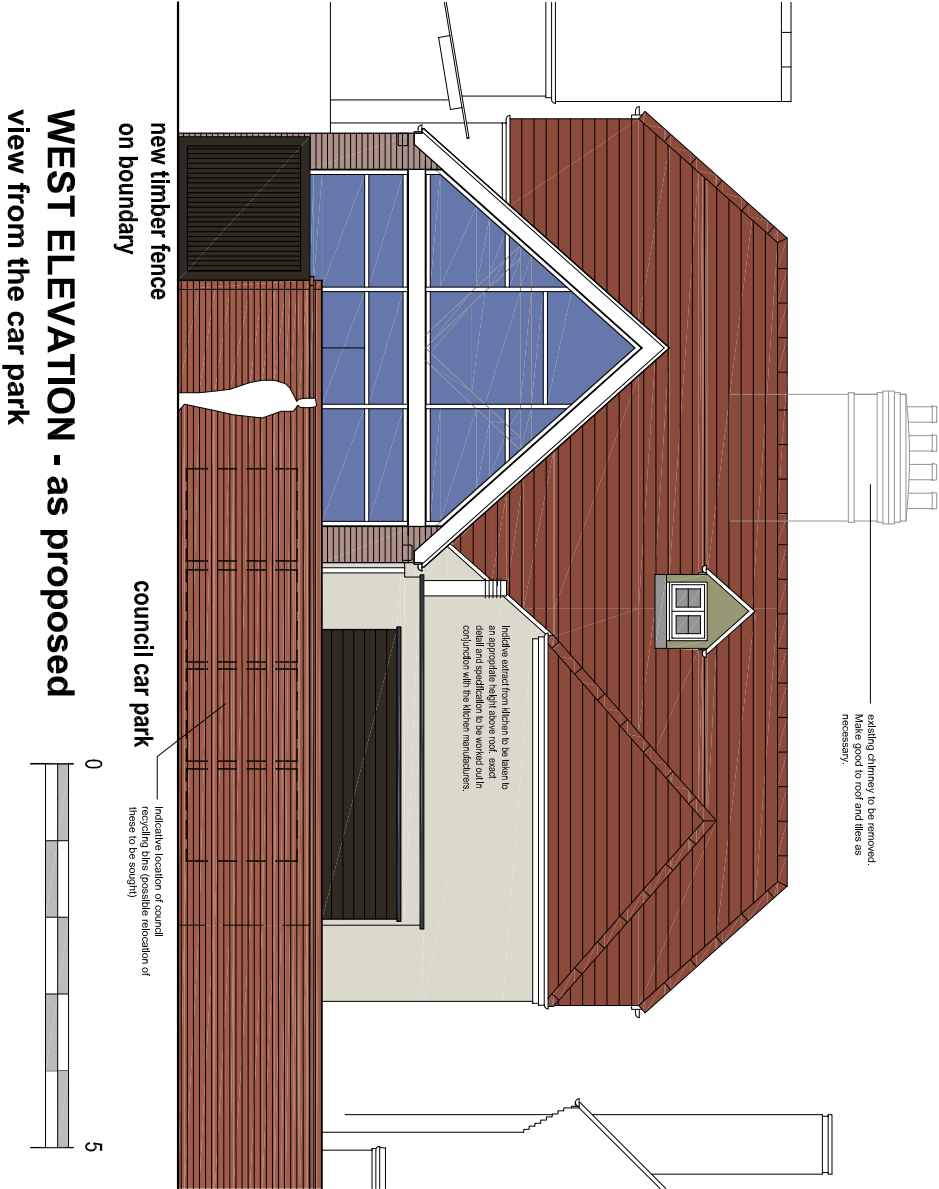

WEST ELEVATION - as proposed

view from the car park

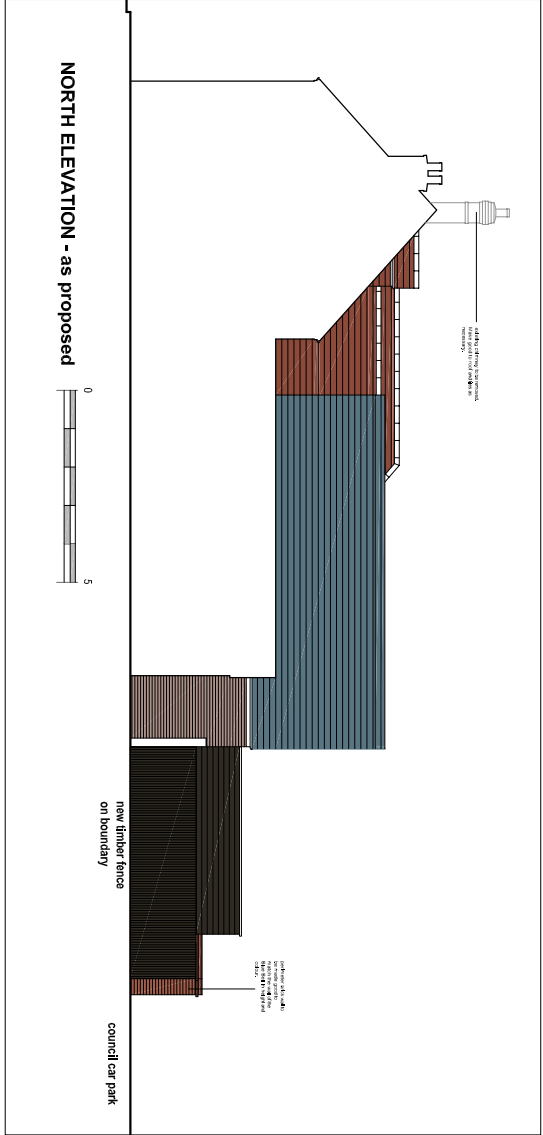

NORTH ELEVATION - as proposed

1:100

PROPOSED ELEVATIONS

25 South Street, EMSWORTH

1:50

AMENDMENTS	DATE
C	PLANNING APPLICATION ISSUE
B	Restaurant name changed
A	F.I.D Issue
CLIENT	MR. B CHAMLEY 229 WEST STREET FRANKHAM HAMPSHIRE PO10 5RL
PROJECT	NEW FISH & OYSTER HOUSE RESTAURANT 25 SOUTH STREET EMSWORTH HAMPSHIRE PO10 7EG
DRAWING TITLE	Elevations Sheet 1 of 2 as proposed
DATE	25.04.2013
SCALE	1:50 & 1:100 @ A1 1:100 & 1:200 @ A3
DRAWING NO.	12A_050 006
REVISION	C