




Front of house

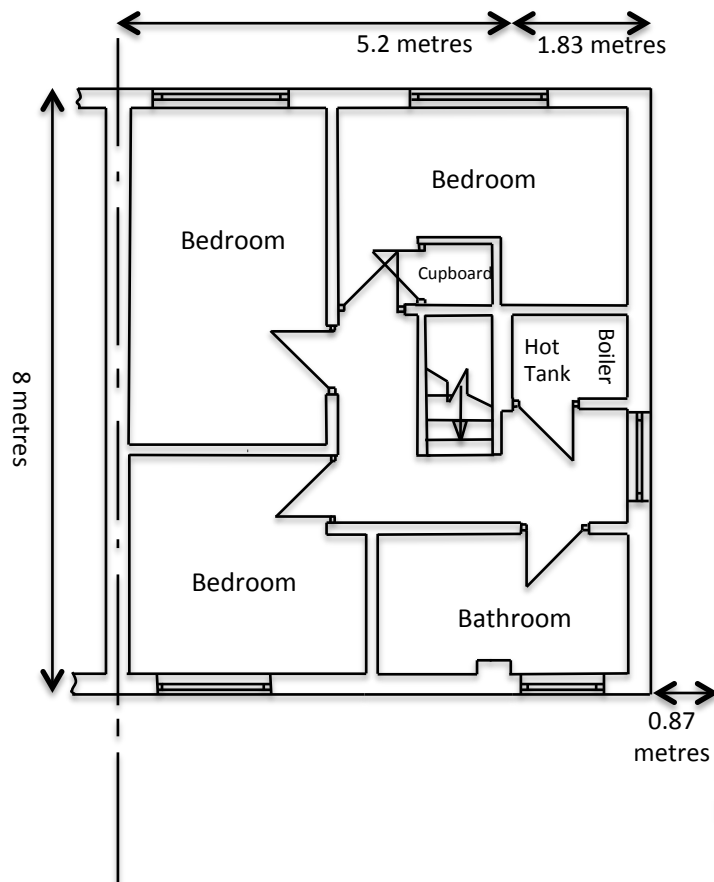

Proposed First Floor Plan		Drawing No. PR\FF\183\03
Scale 1:100	Page size: A4	