




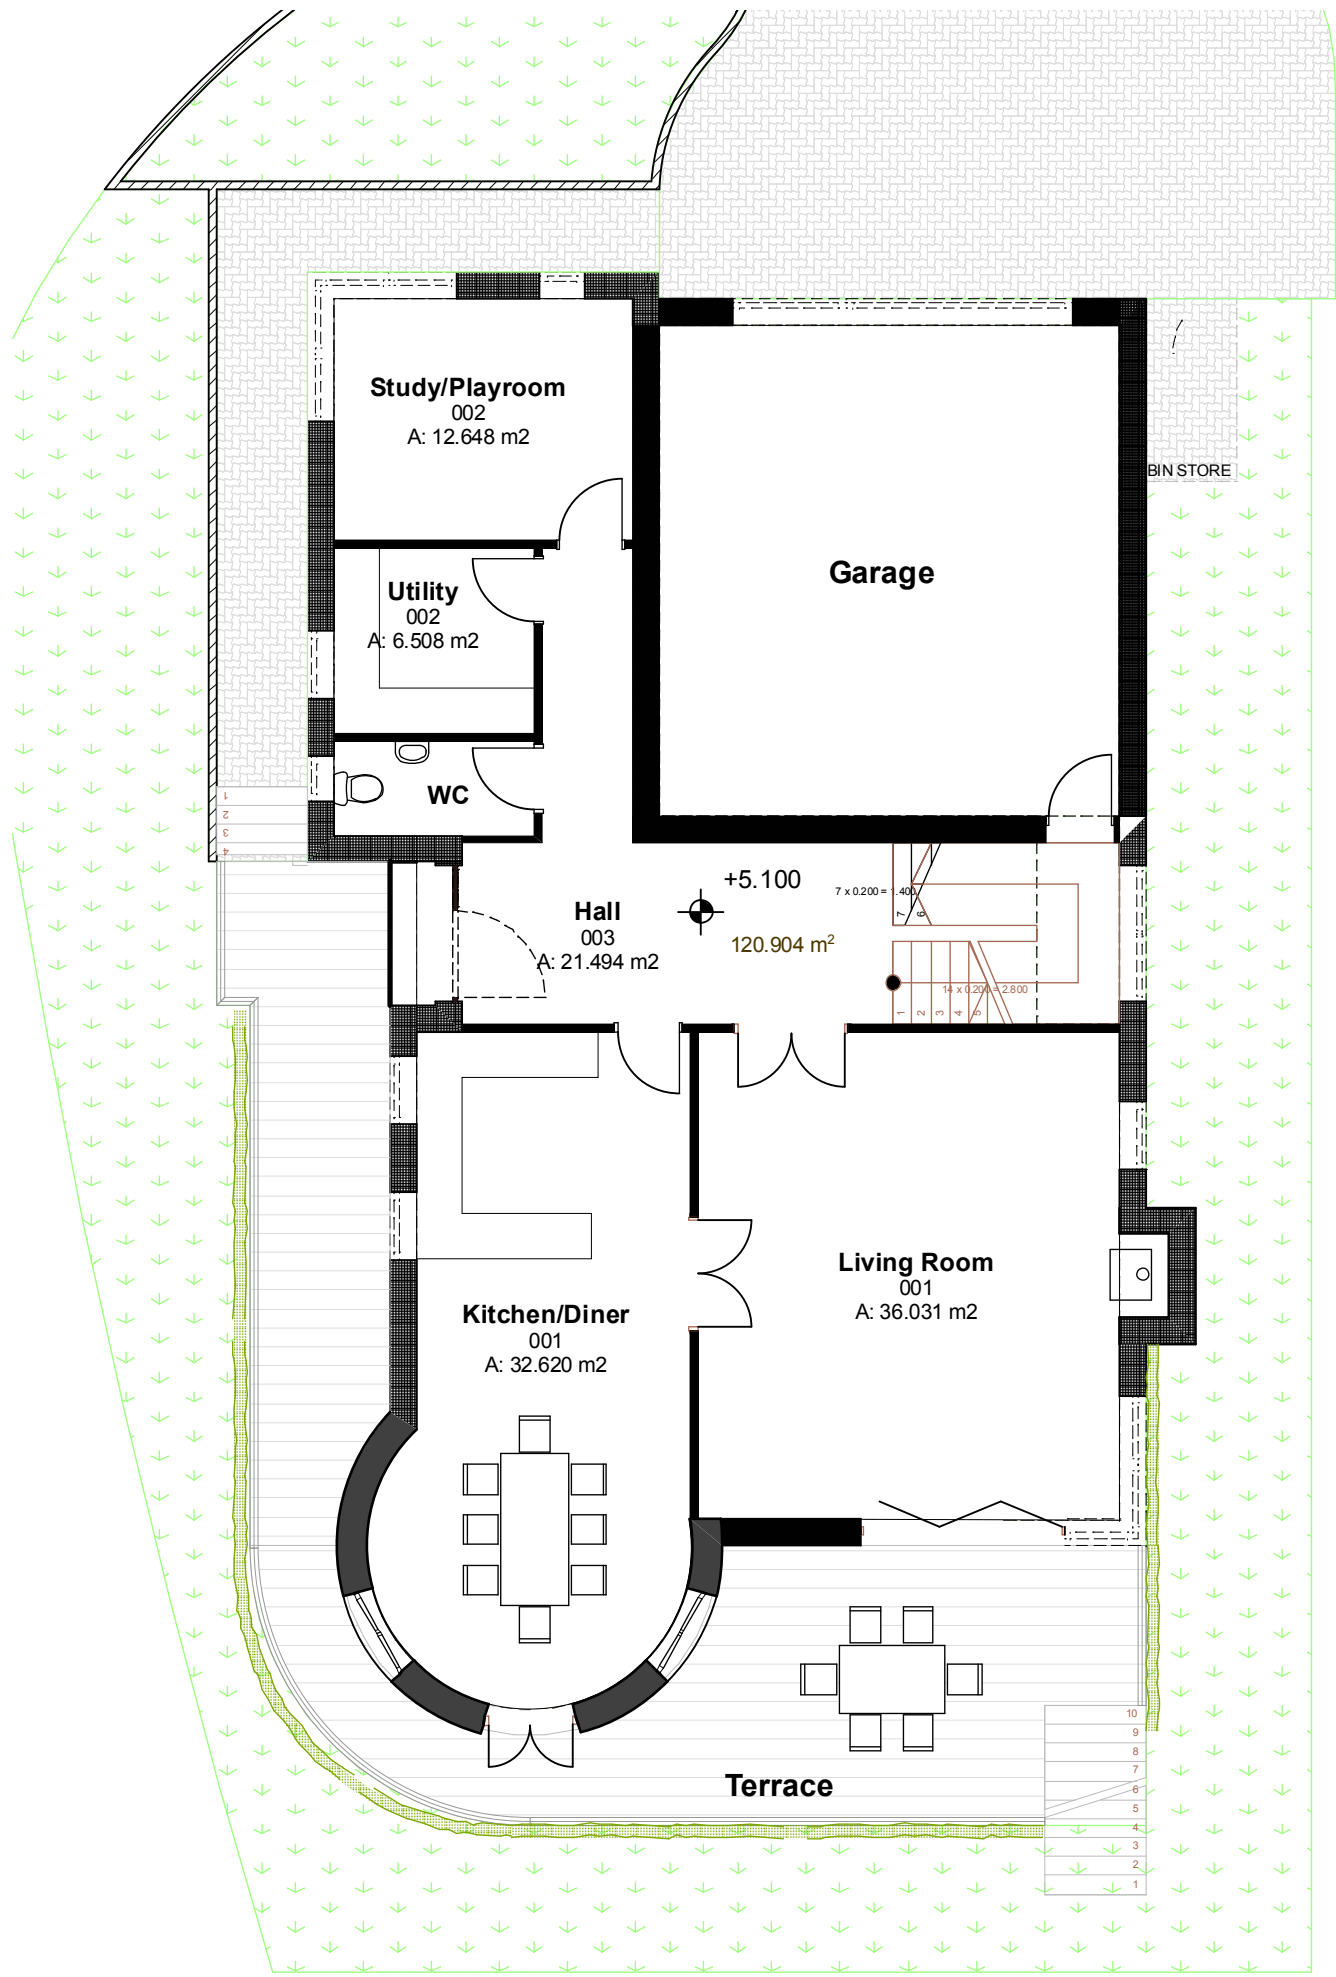

Ground fl 1:100

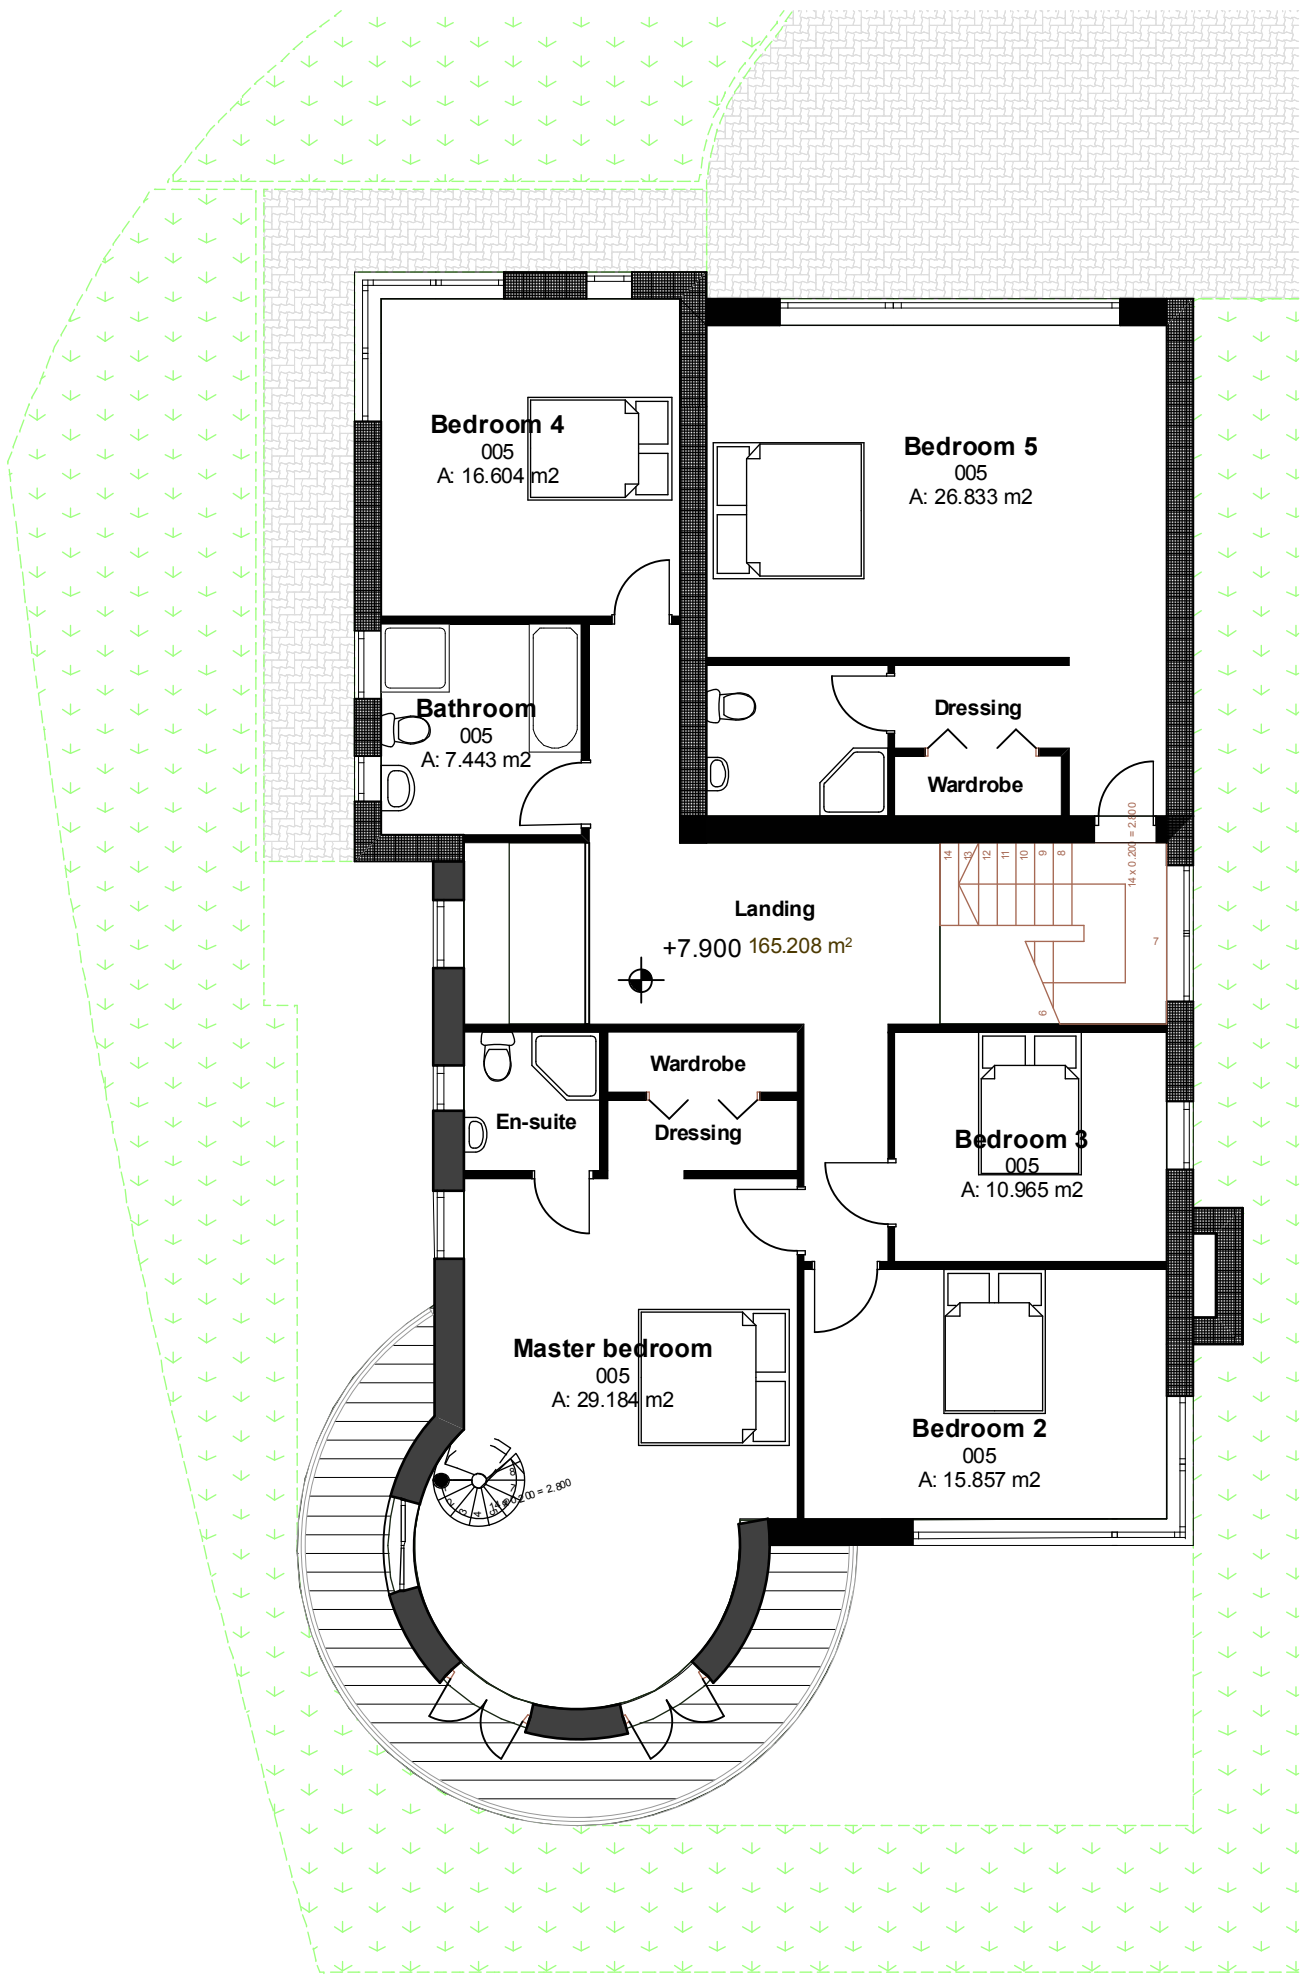

First fl 1:100

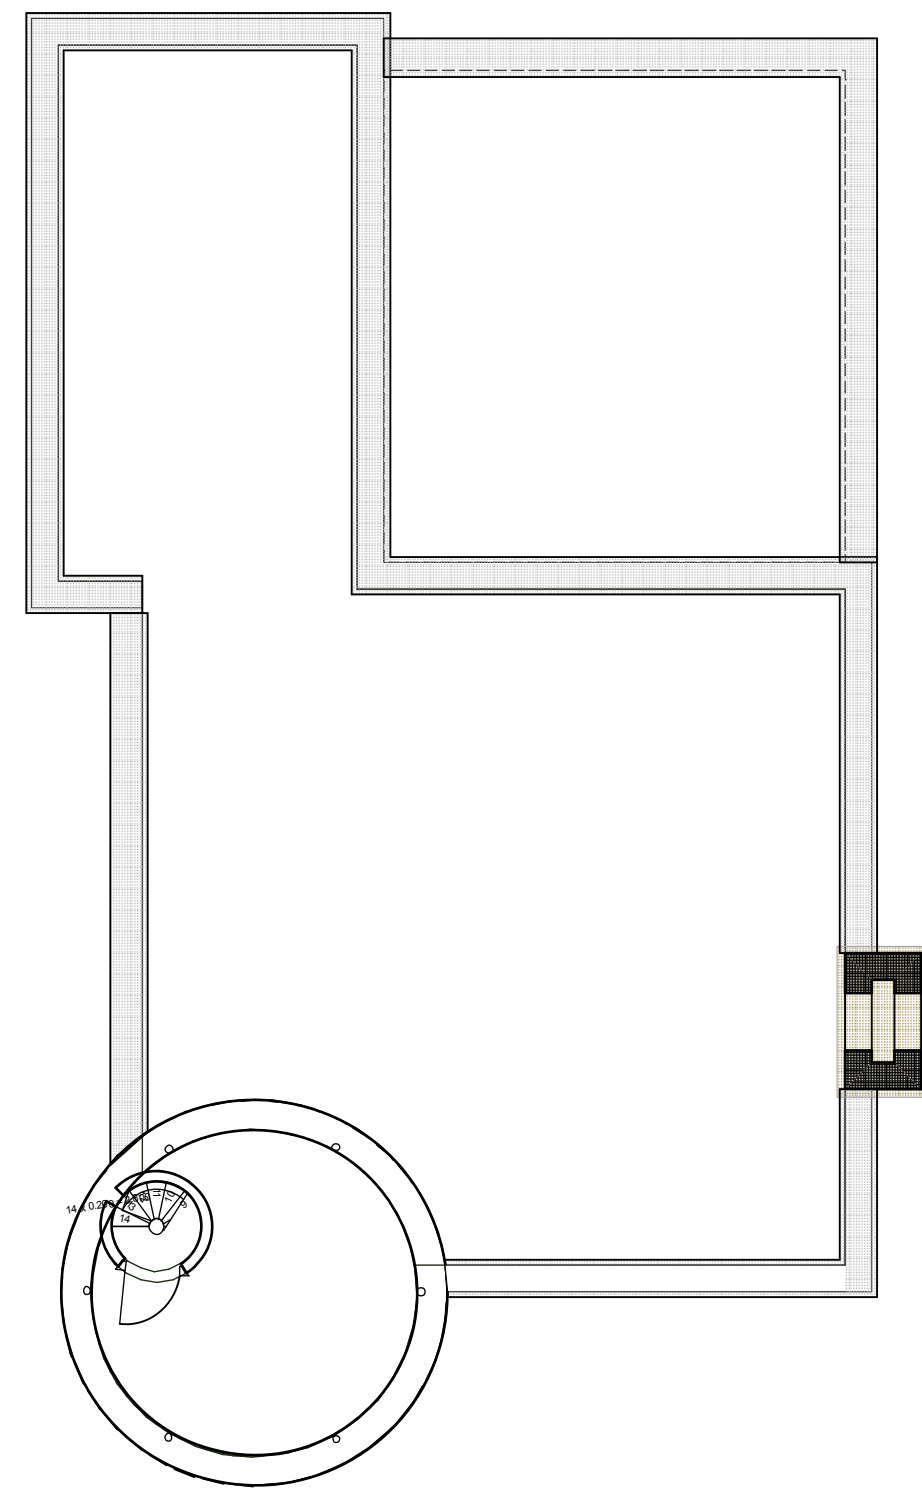

3. Roof 1:100



East Elevation 1:100



Section 1:100



South Elevation 1:100




North Elevation 1:100



West Elevation 1:100

revisions & notes: A 6.04.11 Planning Issue SWR

 

Note: All dimensions to be checked on site by the contractor before fabrication and erection. Figured dimensions to be taken in preference to scaled dimensions. This drawing is the copyright of the architects and must not be reproduced or used without their express consent, except for the purposes of a planning application. Electronic issue of this drawing to be confirmed by paper hard copy only.

project: RESIDENTIAL DEVELOPMENT
YACHTHAVEN
HAYLING ISLAND

drawing name: HOUSE TYPE B PLANS/ELEVATIONS

status: PRELIMINARY

date: MARCH 11

scale: 1/100@A1

drawn: HB/SWR

61 South Street, Havant, Hampshire PO9 1BZ
t: 023 9248 2494
e: design@pwp-architects.com
f: 023 9248 1152
w: www.pwp-architects.com

Project No. 4784 drawing No. 1202 rev A

pwparchitects