




Property Services

Emsworth Primary School

School Expansion to 1.5 F.E.

Existing Floor Plan

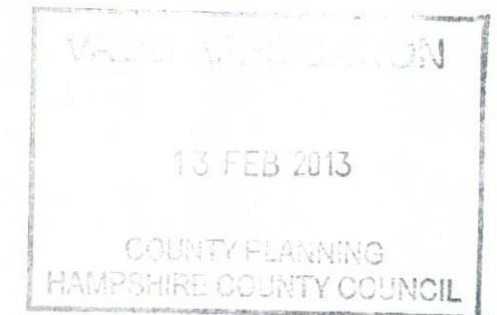


Key

- Existing Pedestrian Access
- Existing Vehicular Access

North



0m 5m 10m

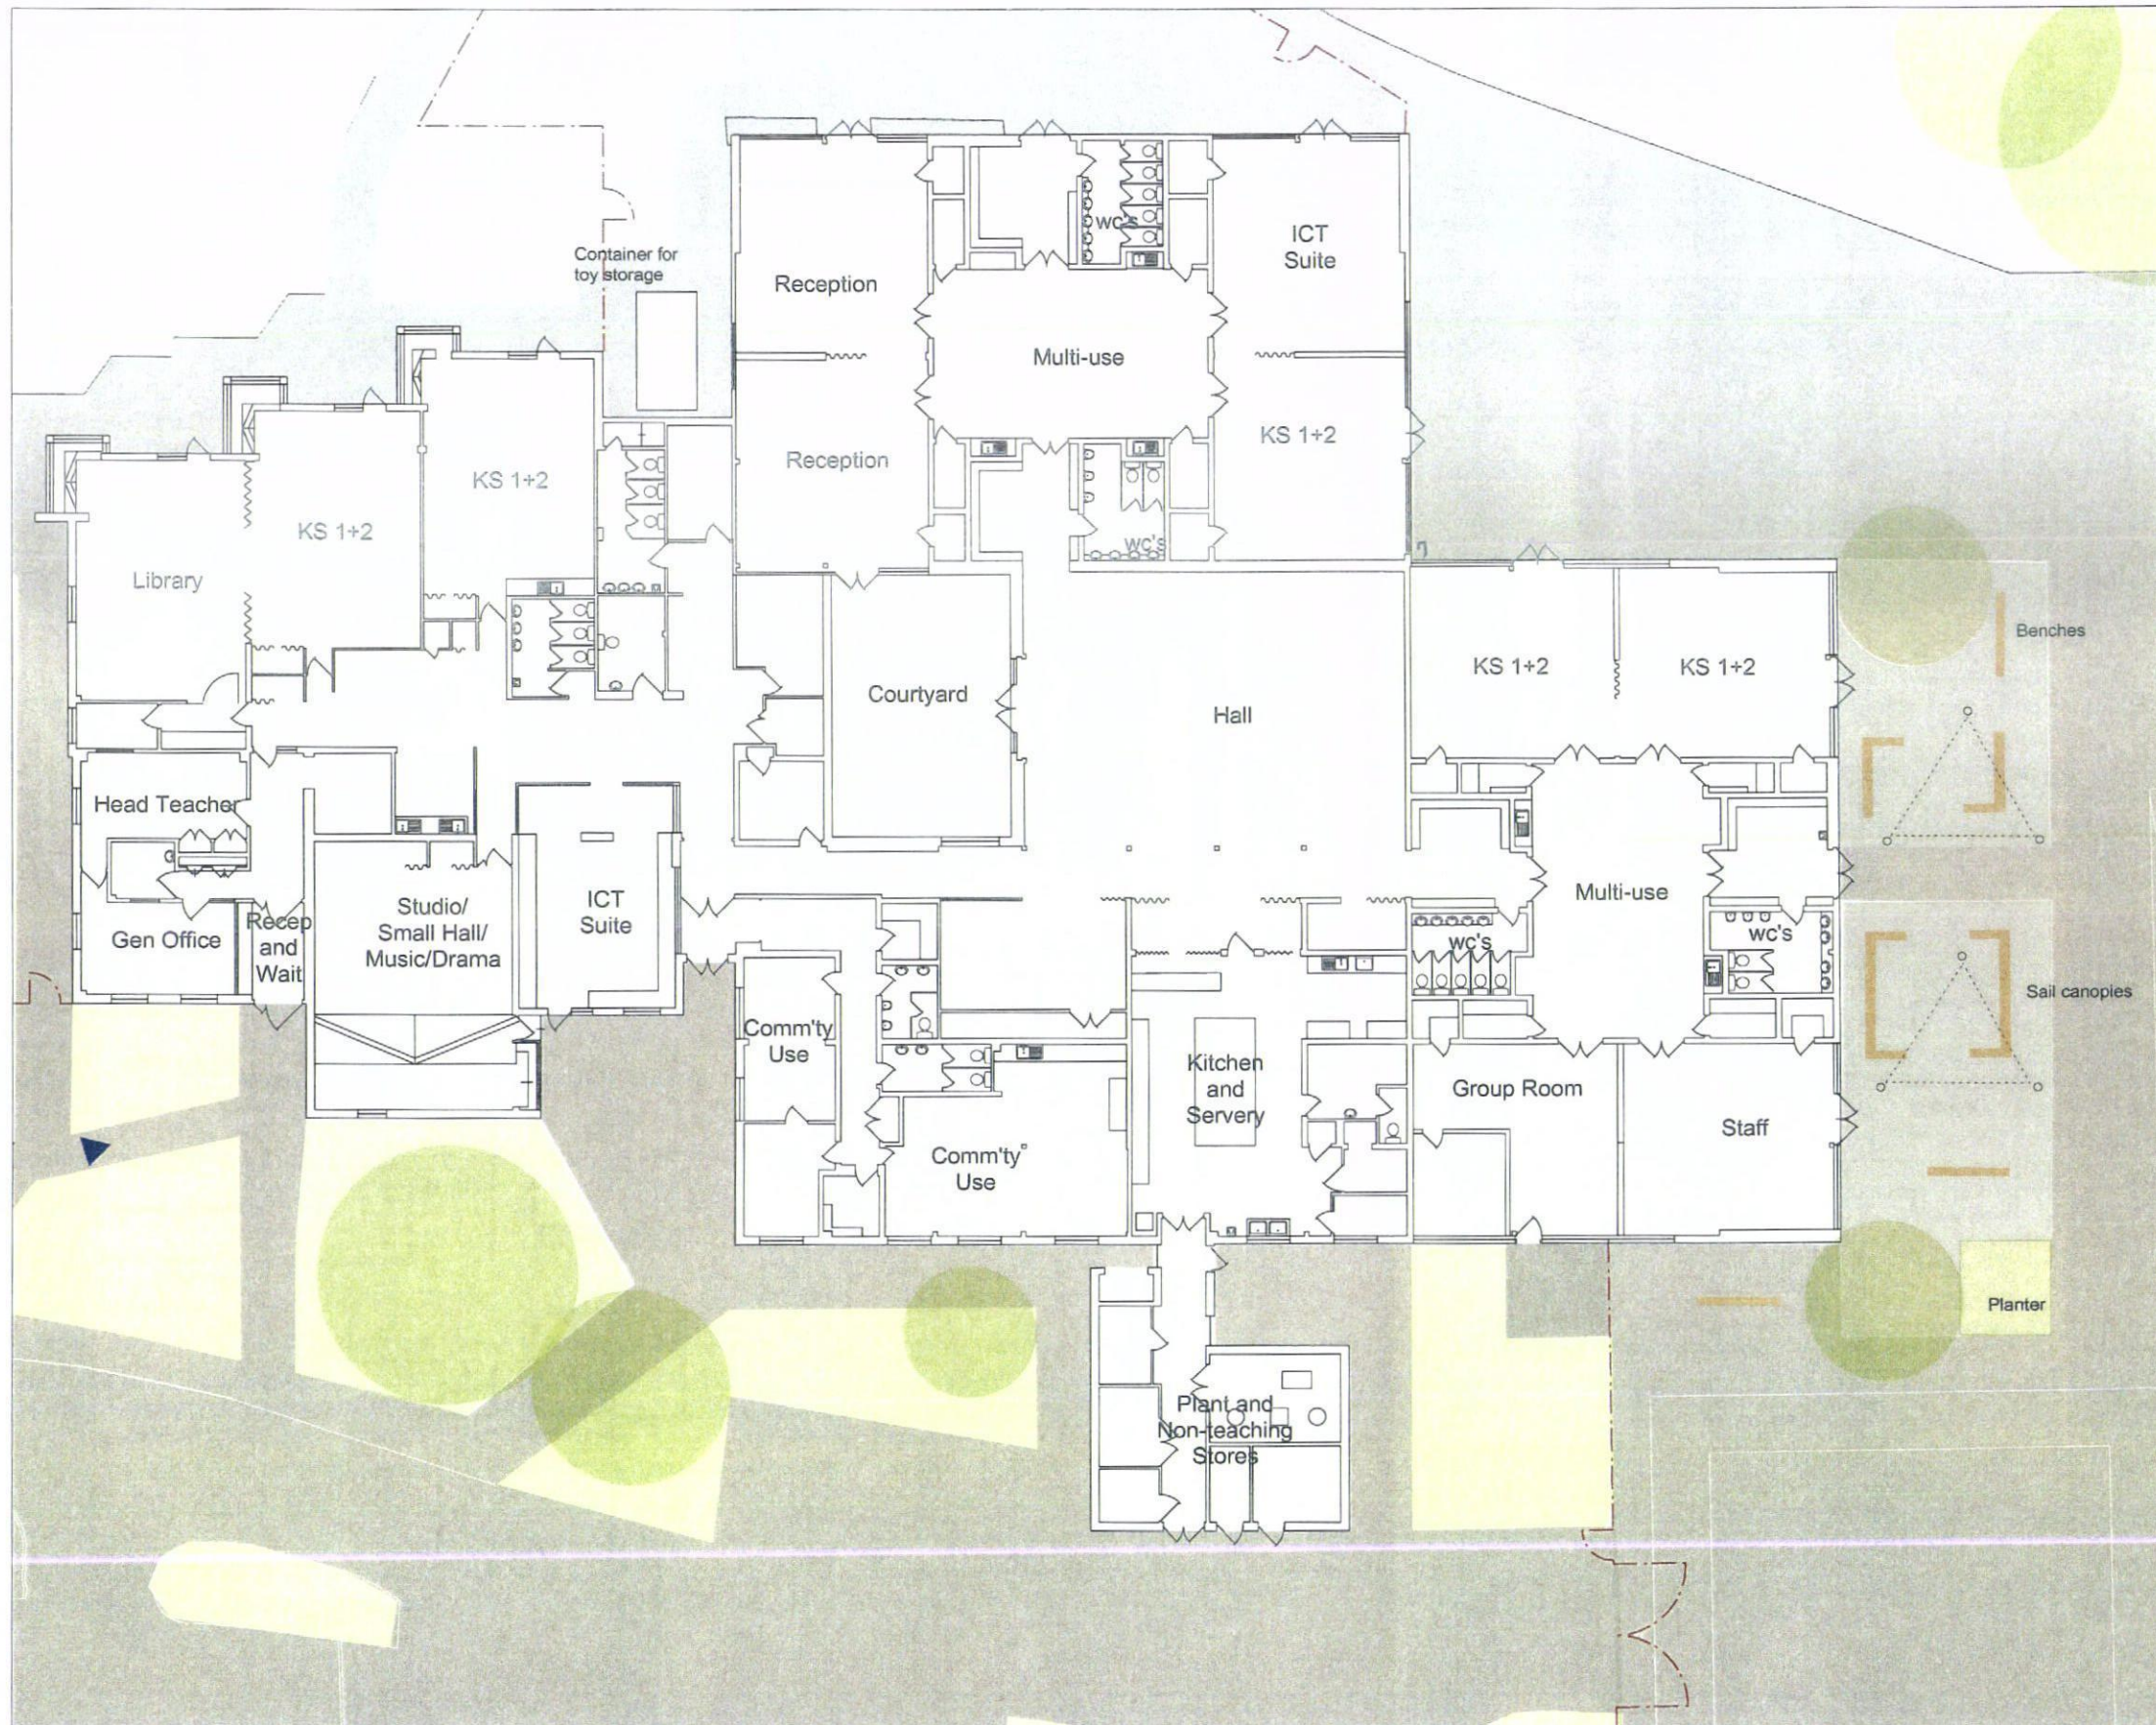

HCC Property Services,
Three Minsters House,
76 High Street, Winchester SO23 8UL.
tel: (01962) 847801

Notes	
1	This drawing is © copyright Hampshire County Council 2012. No unauthorised reproduction permitted. All rights reserved.
2	No dimensions are to be scaled from this drawing
3	This map is reproduced from Ordnance Survey material with the permission of Ordnance Survey on behalf of the controller of Her Majesty's Stationery Office © Crown Copyright. Unauthorised reproduction infringes Crown Copyright and may lead to prosecution or civil proceedings. (100019180), (2012)

rev	description	date	by

PROJECT				SHEET CONTENTS	
Emsworth Primary School Two Classroom Extension				Existing Floor Plan	
SCALE				DRAWING No. P09163 A 004	
1:125 @ A1 1:250 @ A3				FILE REF. P09163 A 001	
DATE				REVISION	
03/08/12					
DRAWN.					
CHKD.					
arcncs					