

Drawing For Construction Purposes Only

Note: These drawings are to be read in conjunction with our Building Notes. The Building Notes are written in a separate A4 document.


All dimensions and details on the drawing should be checked and verified on site by the contractor before fabrication and erection. DO NOT scale from this drawing, use figured dimensions only. Any discrepancies should be highlighted without delay.

All building work to be carried out with proper materials which are appropriate for the circumstances in which they are to be used and in a workmanlike manner in accordance with the Building Regulations, British and EU Standards, NHBC Standards (if applicable) and manufacturers recommendations.

IF IN DOUBT ASK FOR CONFIRMATION.



Wilson Designer Homes Development - this drawing and specification notes have been produced to Wilson Designer Homes requirements

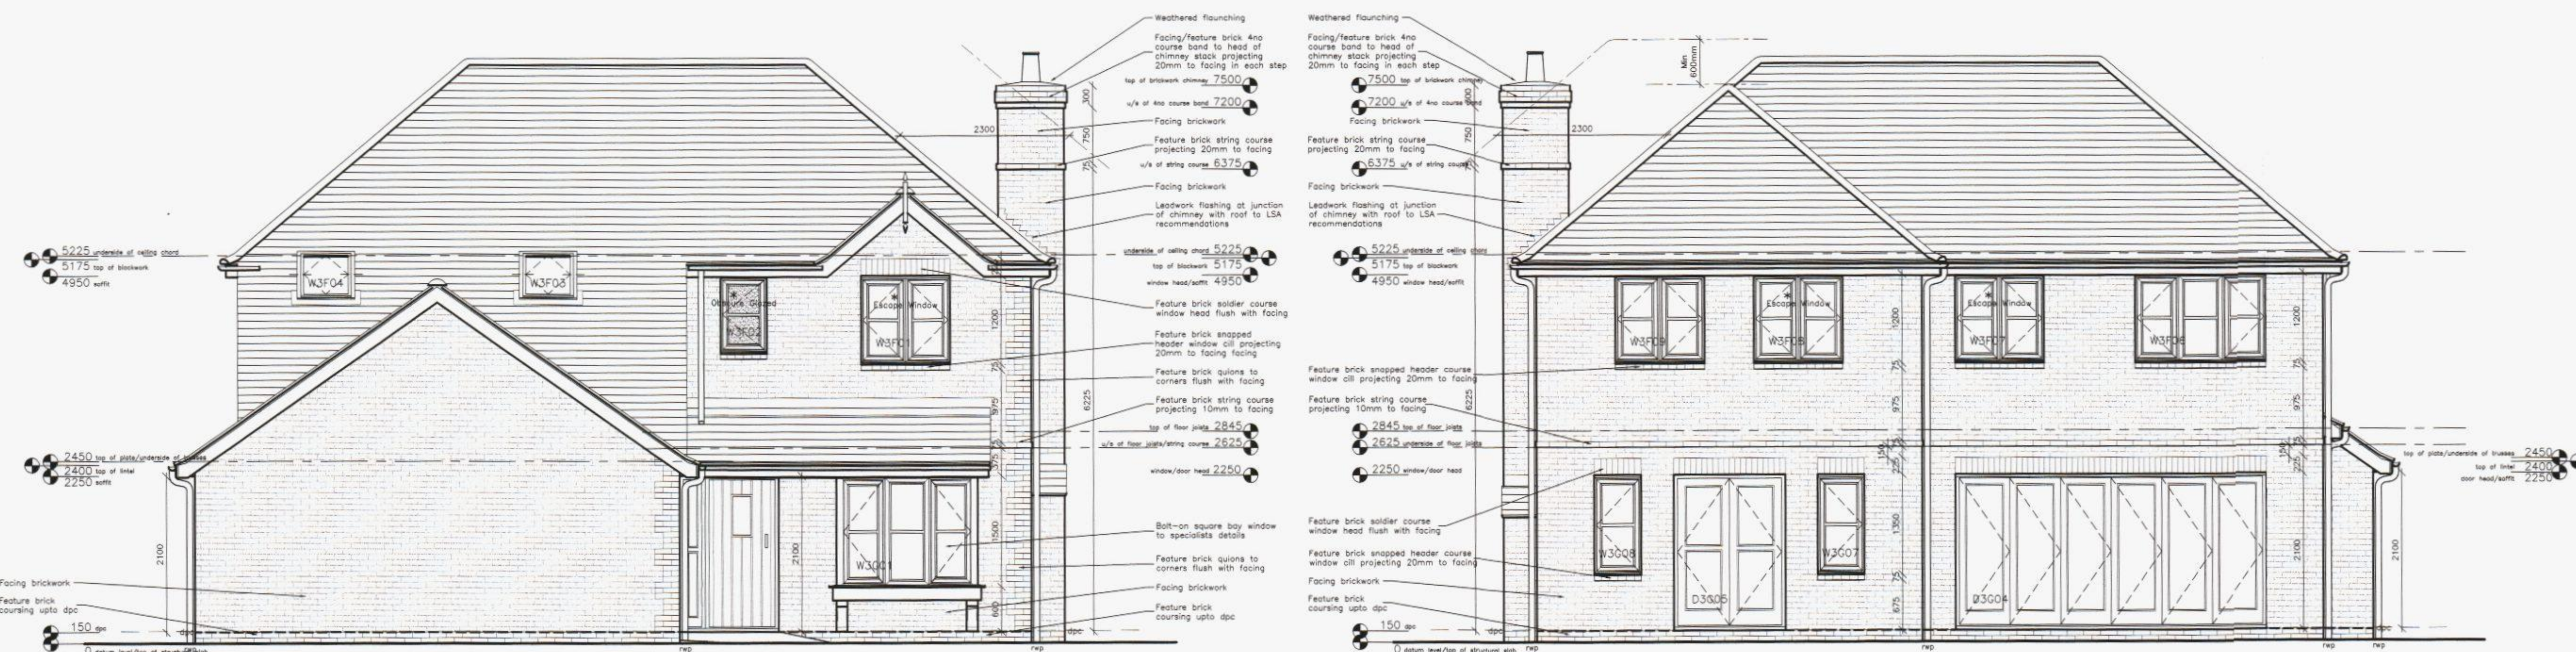

Front Elevation

Rear Elevation



Side Elevation

ADP ARCHITECTS LTD

Richmond Court, 94 Botley Road, Park Gate,
Southampton, Hampshire SO31 1BA
Telephone/Fax: 0845 365 1475/6
Email: mail@adp-uk.co.uk

Project Name/Address:
**Residential Development
Land to rear of
86 & 92 London Road
Purbrook**

Client Name:
Wilson Designer Homes

Drawing Title:
Elevations (Plot 3)

Job Number:	Drawing Num:	Revision:
1573	17	
Drawing Scale:	Date:	Drawn: Checked:
1 : 50 (A1)	Jul 12	PRW

