




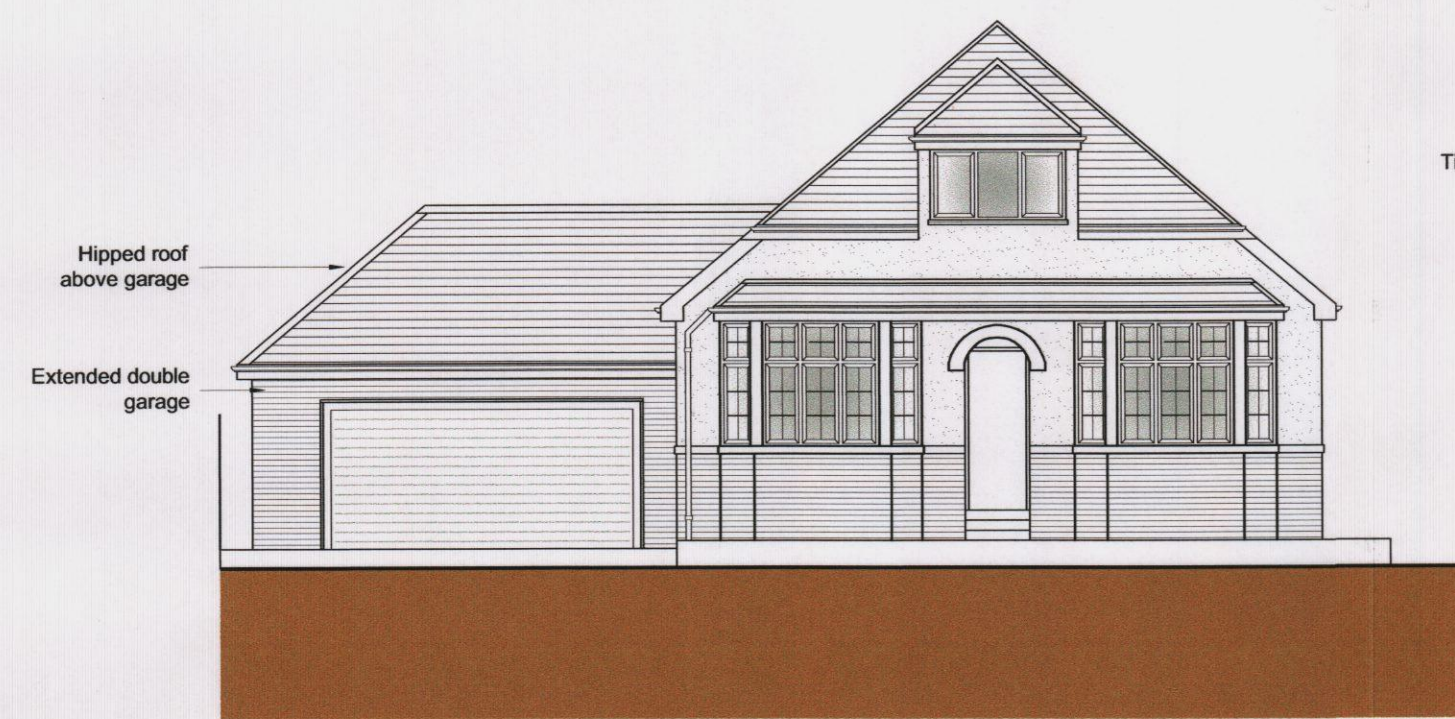


FRONT (WEST) ELEVATION (1:100)

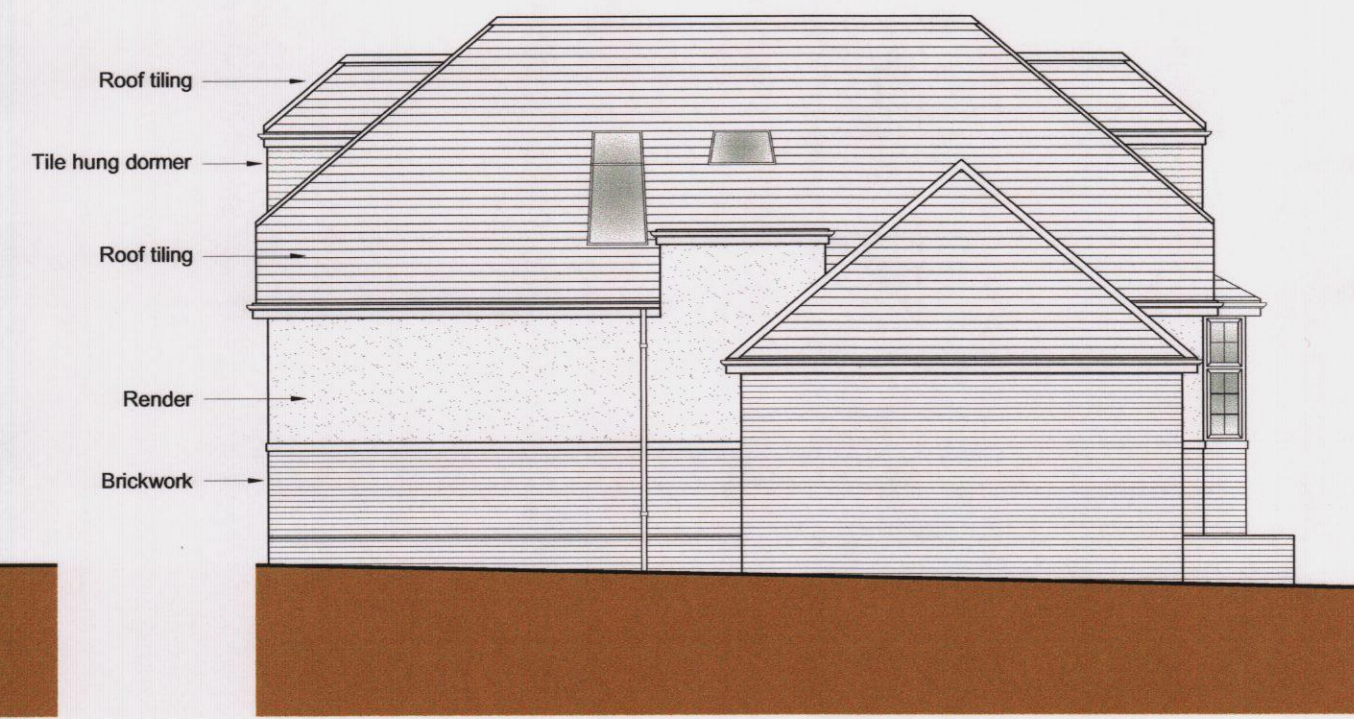


SIDE (NORTH) ELEVATION (1:100)

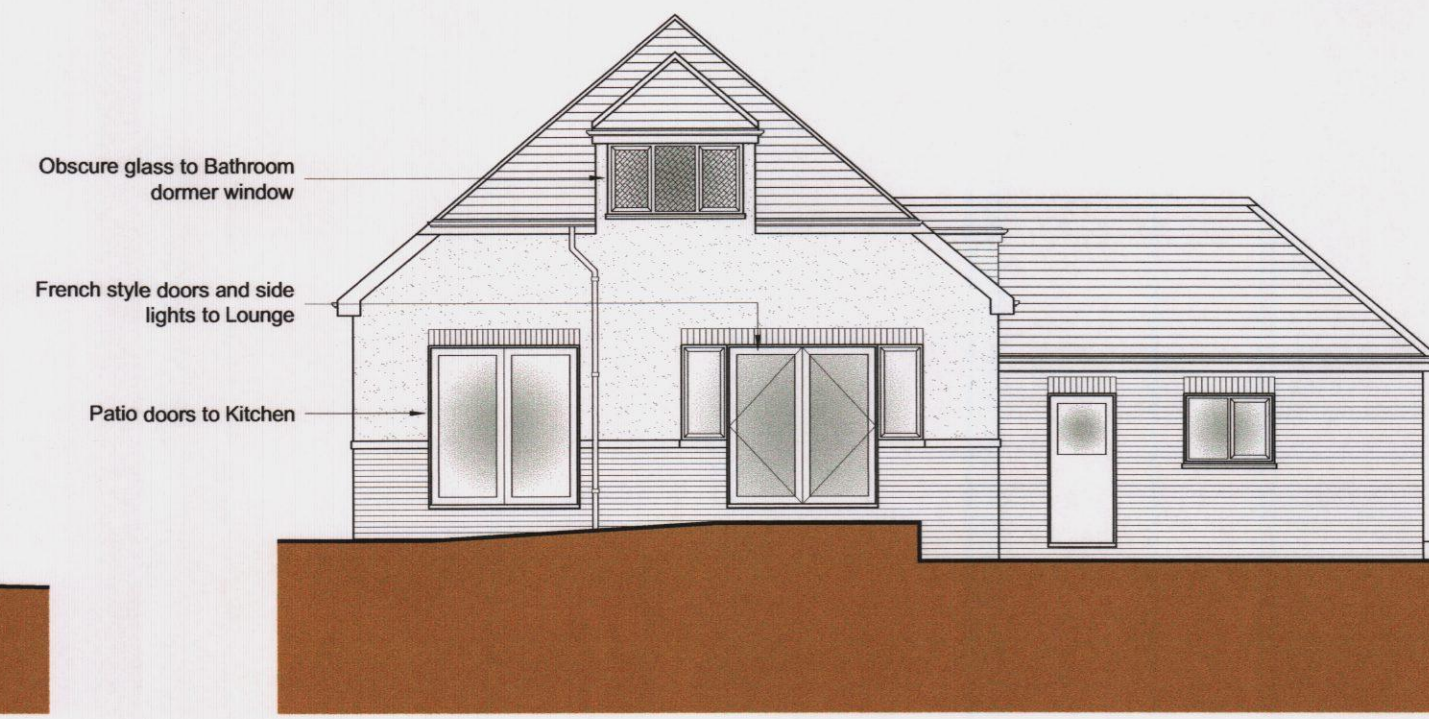


REAR (EAST) ELEVATION (1:100)

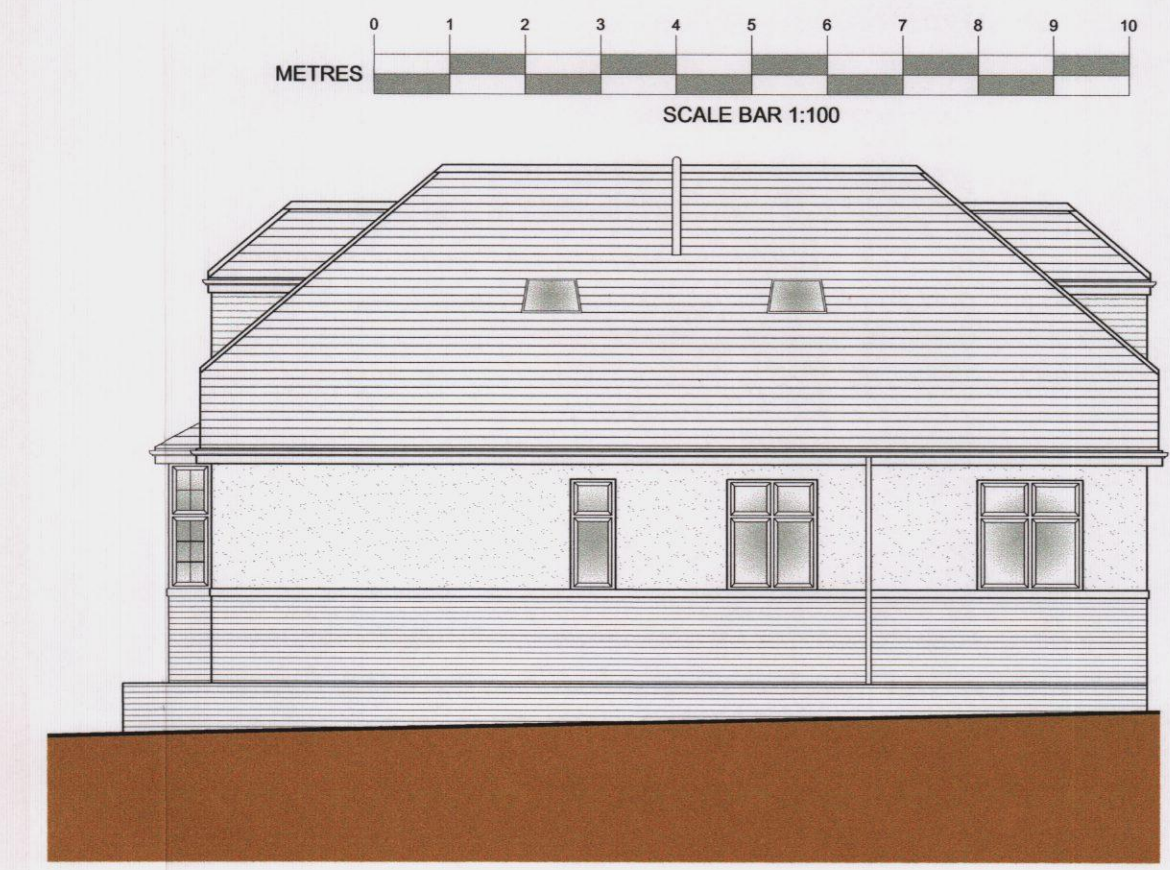


SIDE (SOUTH) ELEVATION (1:100)

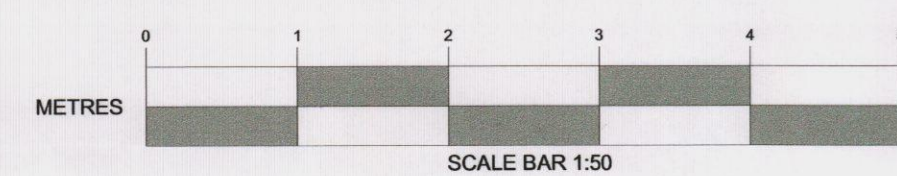

SCALE BAR 1:50

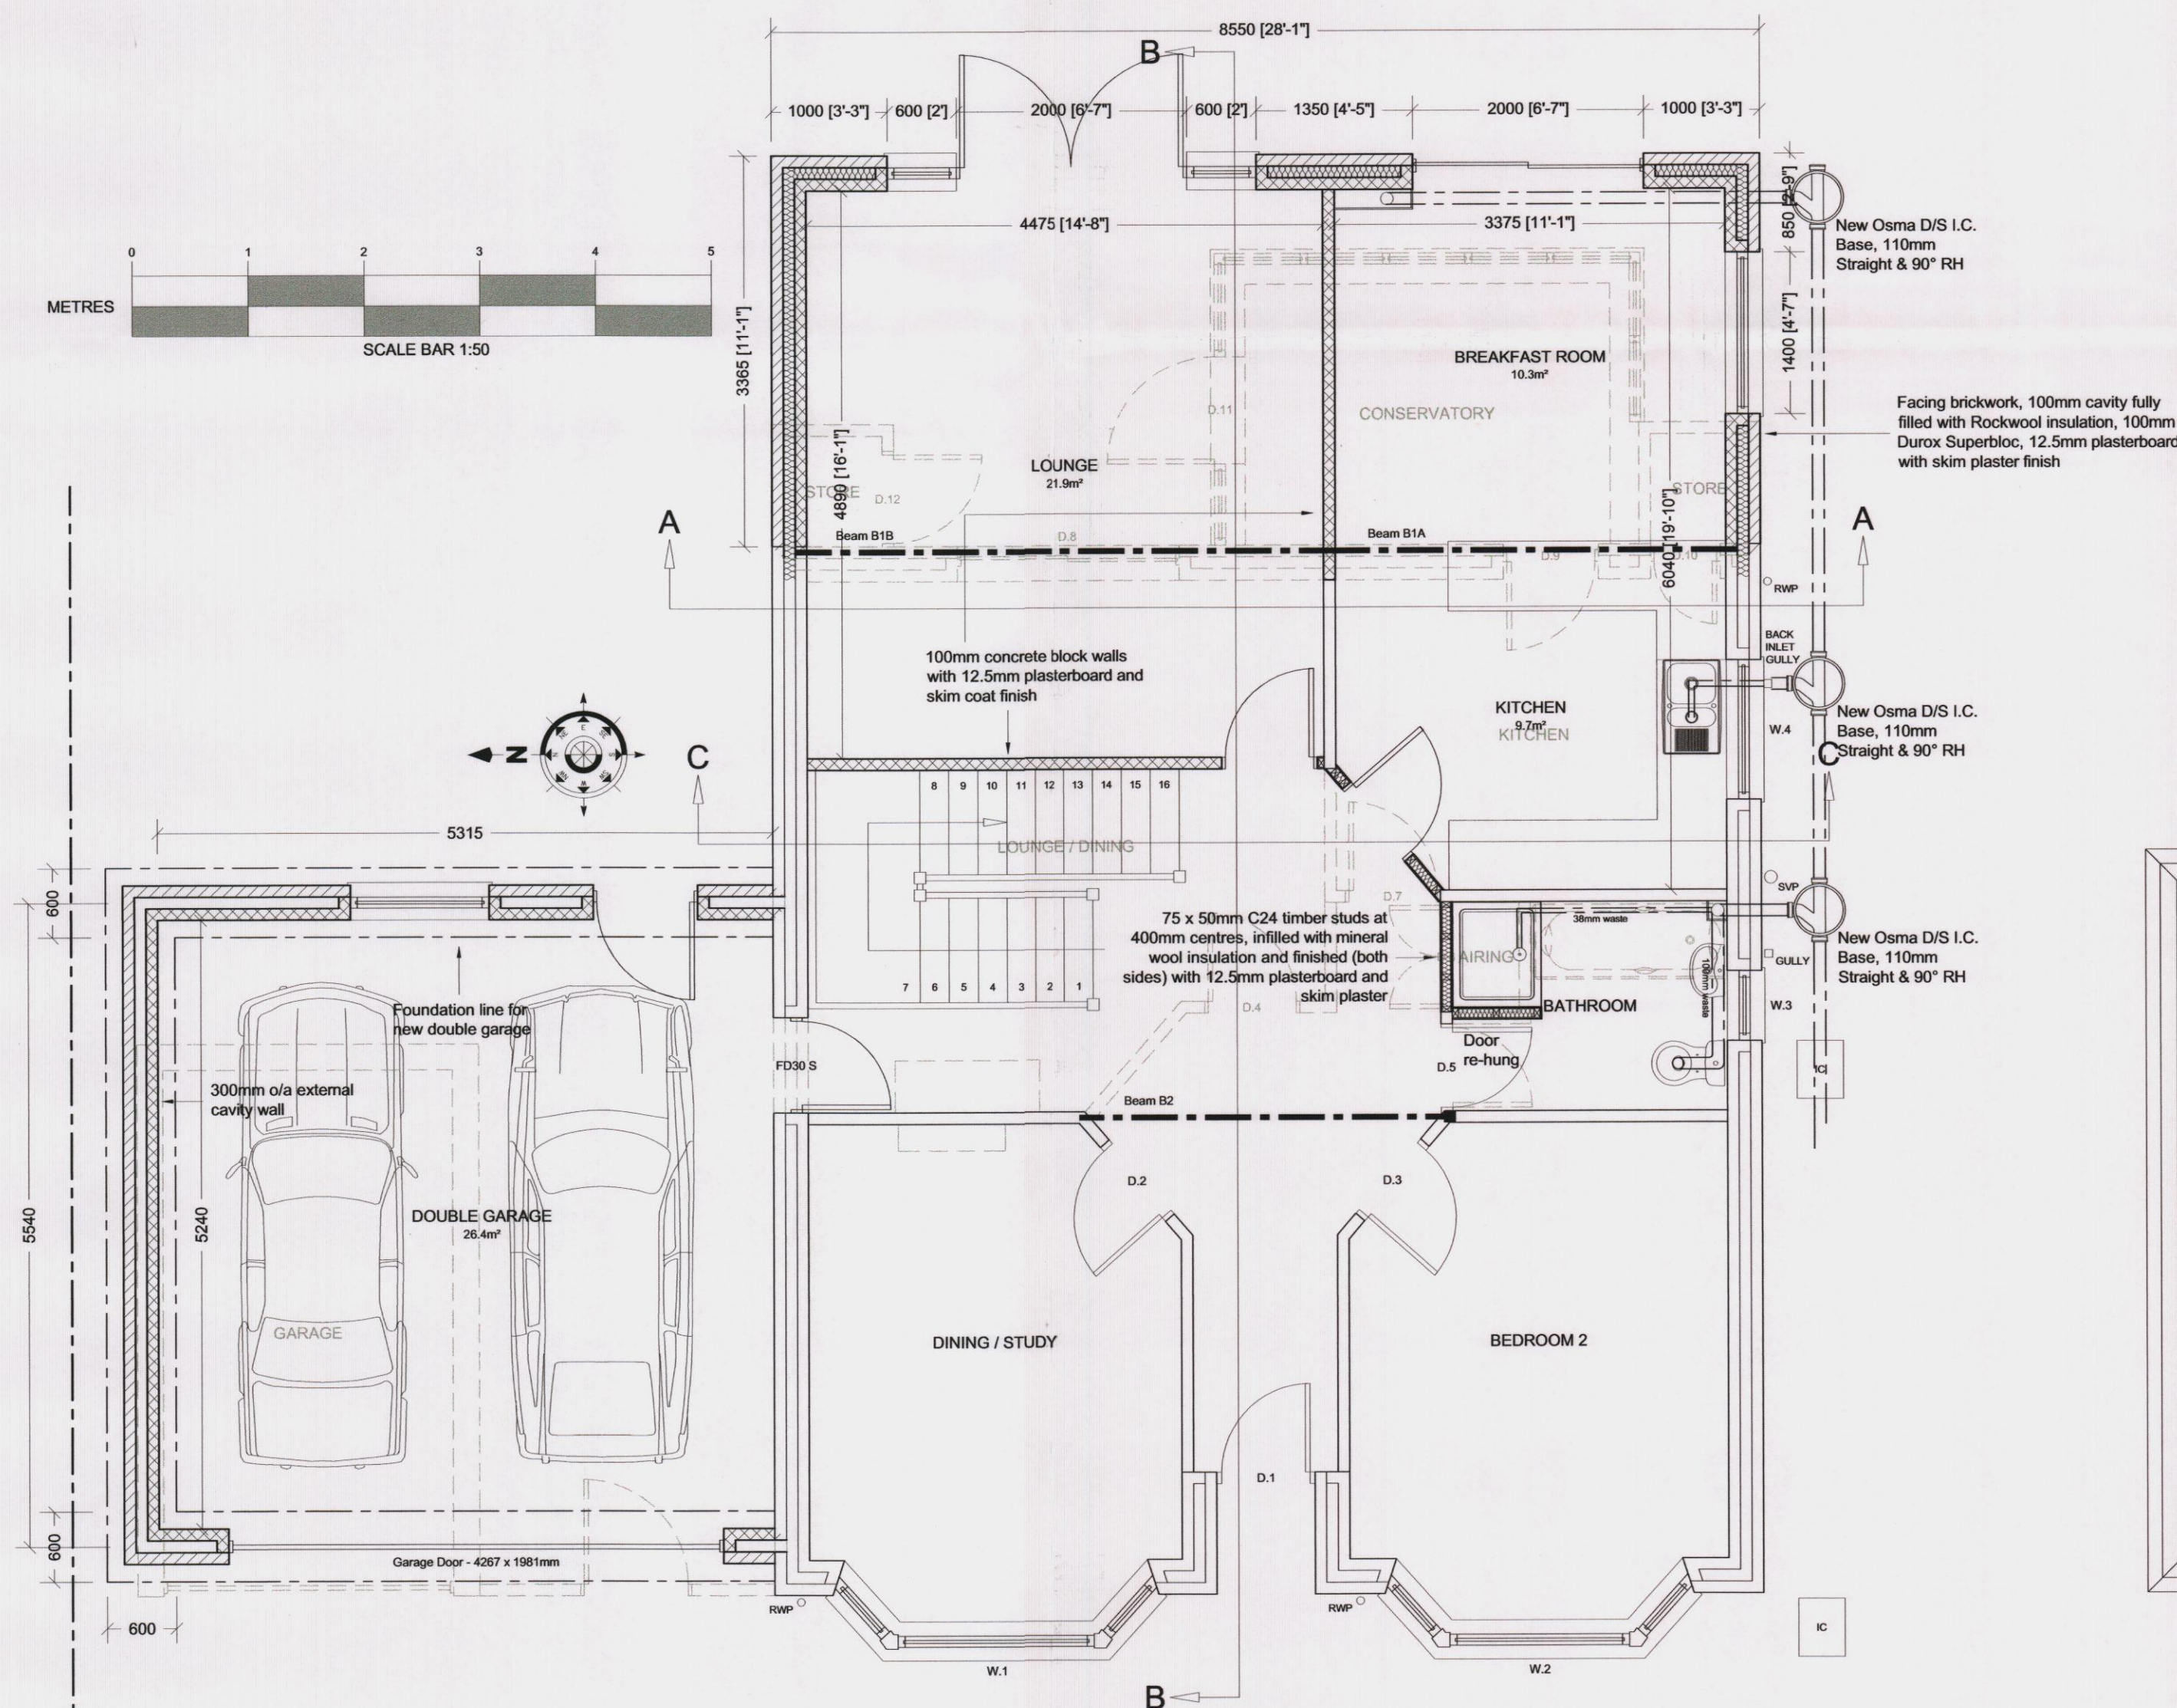

PROPOSED GROUND FLOOR PLAN (1:50)

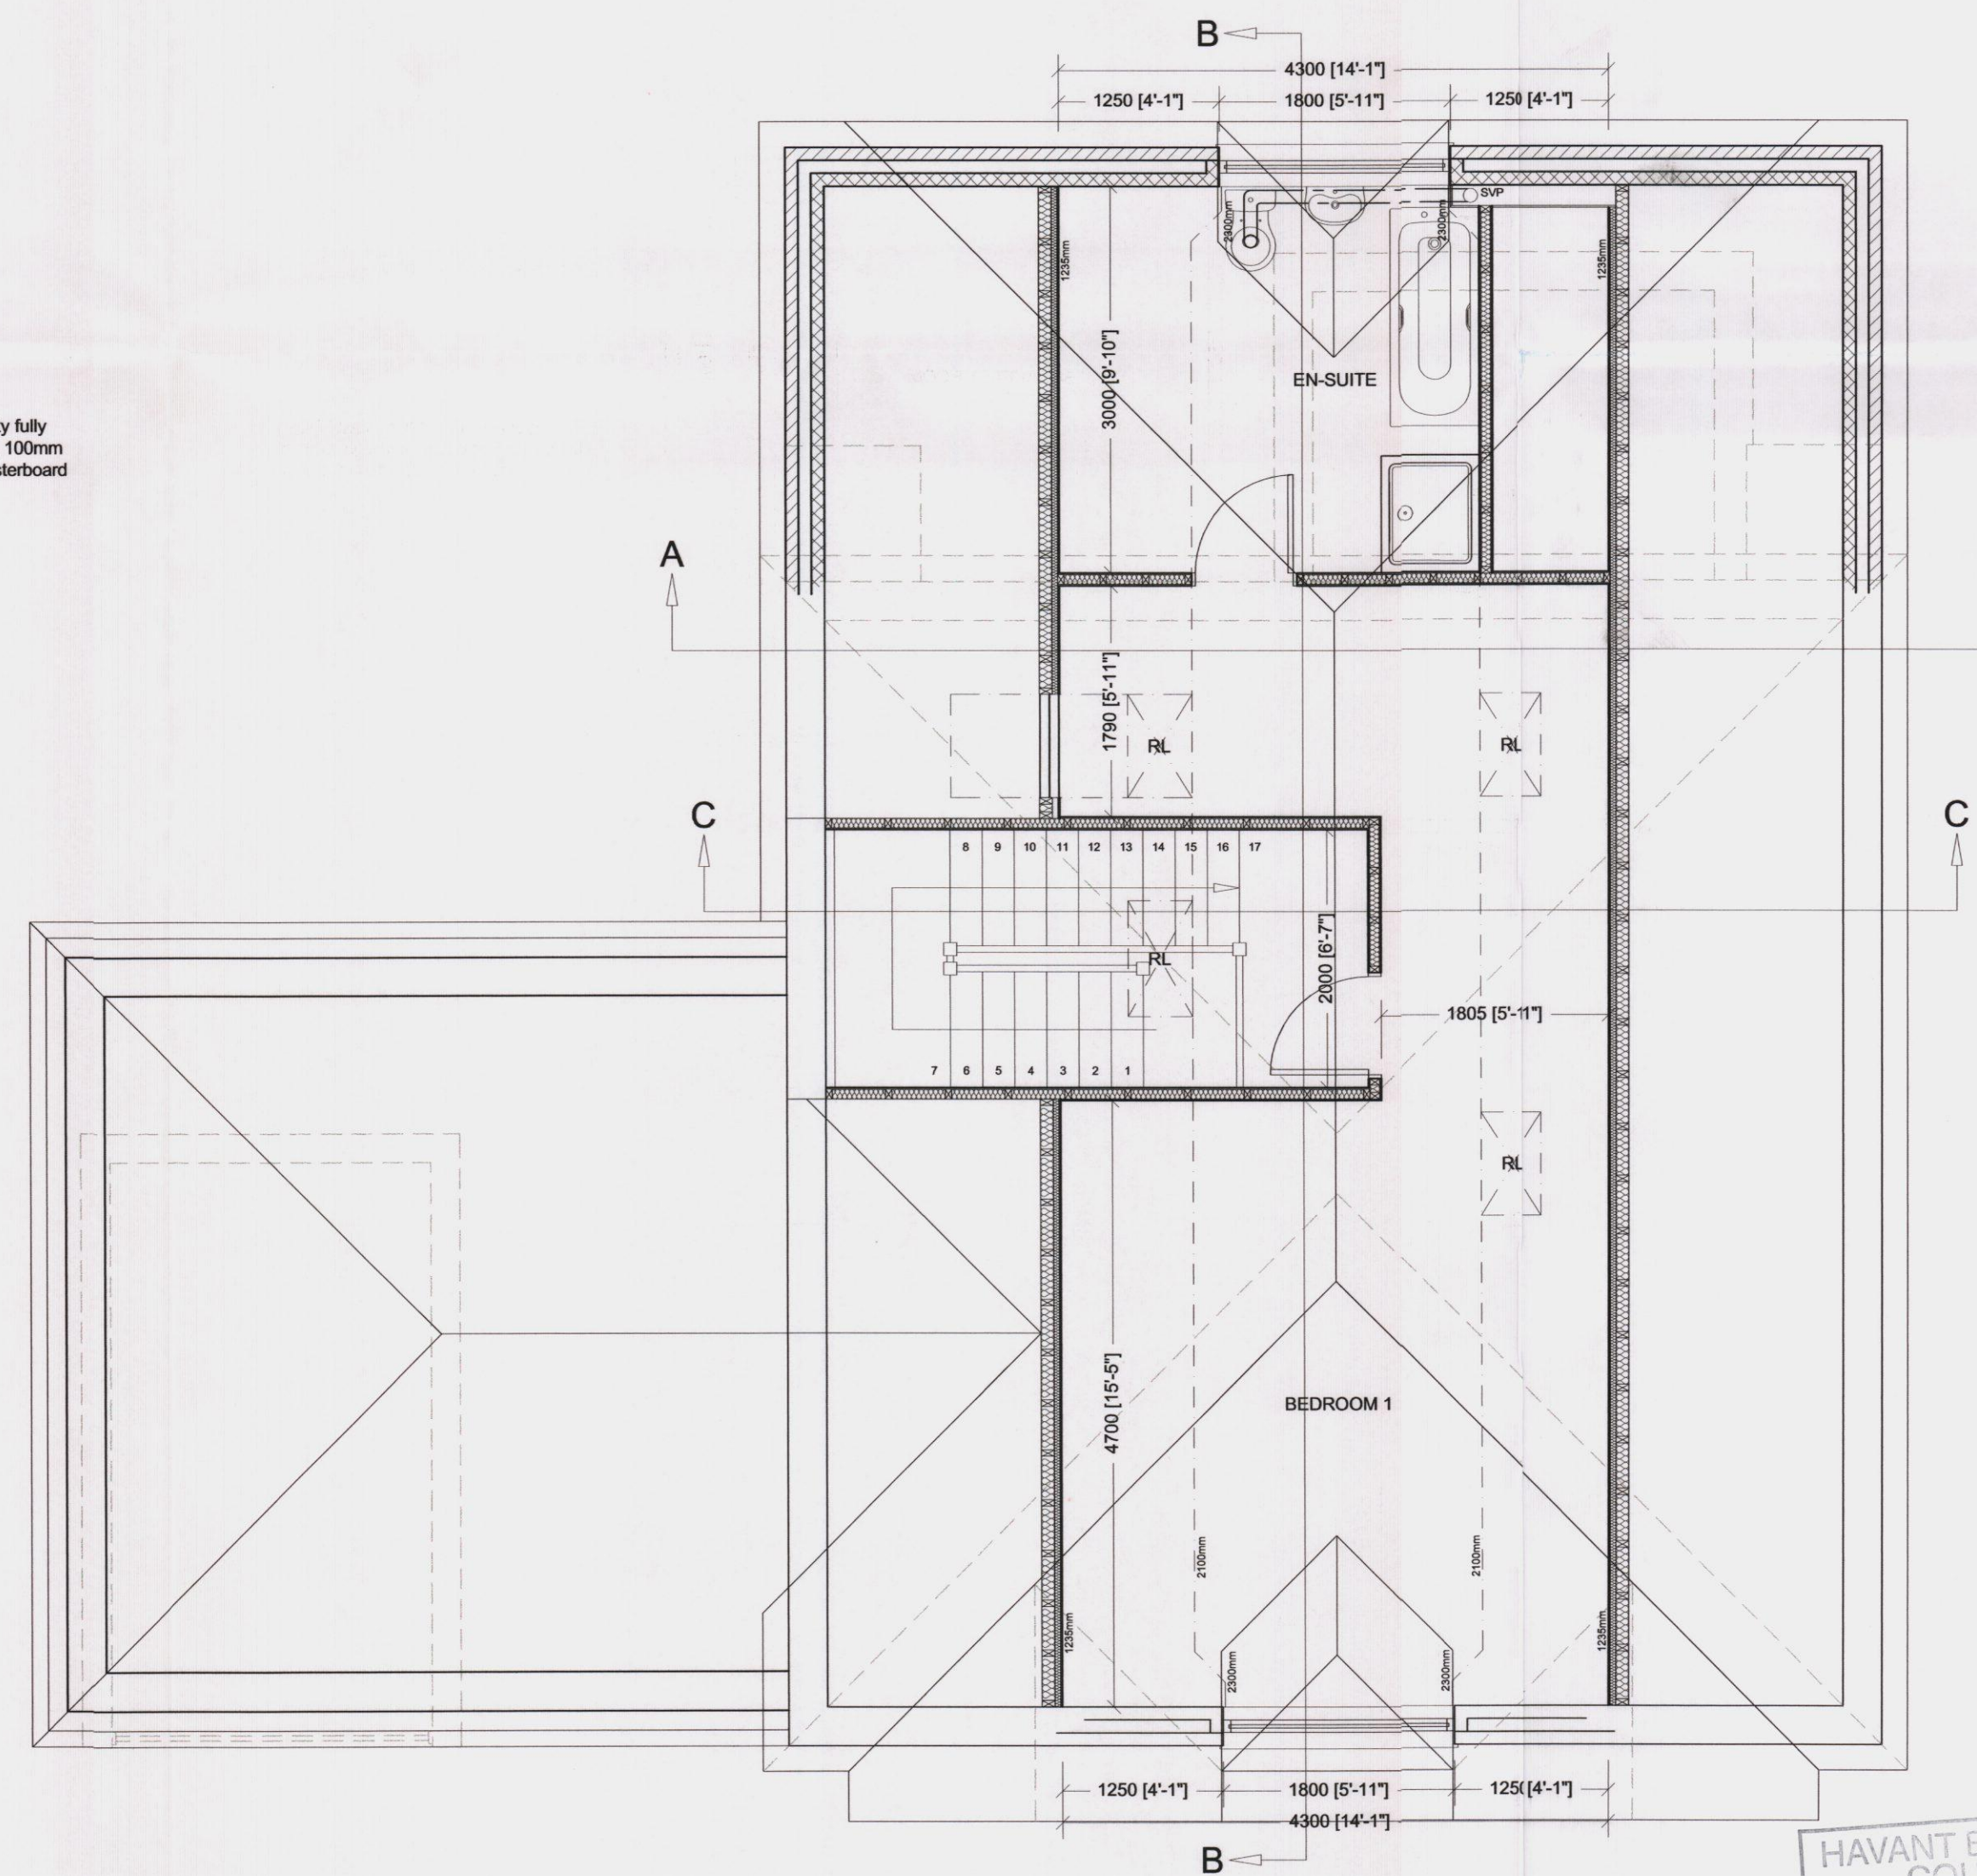

PROPOSED FIRST FLOOR / ROOF PLAN (1:50)

NOTES:

All dimensions to be checked on site and any discrepancy notified to The Martin Ralph Group. Written dimensions are to be used in preference to scaled dimensions.

This drawing is the property of The Martin Ralph Group and must not be reproduced, in part or whole, or deviated from, without their permission.

It is essential that prior to commencement and during construction works, the contractor reviews the drawings and specification and discusses with the practice any inconsistencies, anomalies, non-industry standard features or other concerns.

For both pricing and construction purposes Structural, Mechanical and Electrical Engineers designs, calculations and sizes etc are to take preference over the layout drawings. Any discrepancies are to be brought to the immediate attention of The Martin Ralph Group.

Existing and proposed drawings based upon information provided. The client / contractor is to ensure that all measurements and layouts etc, are checked and confirmed on site prior to proceeding.

AMENDMENTS	DATE
C1	GROUND LEVEL ALTERED TO NORTH & SOUTH ELEVATIONS
B1	PROPOSED ELEVATIONS ADDED AND GARAGE FOOTPRINT INCREASED
CLIENT: MR & MRS WRATTEN 31 ST. JOHN'S AVENUE PURBROOK WATERLOOVILLE HAMPSHIRE PO7 5QX PROJECT: PROPOSED EXTENSION, LOFT CONVERSION AND DOUBLE GARAGE AT 31 ST. JOHN'S AVENUE PURBROOK, WATERLOOVILLE HAMPSHIRE PO7 5QX DRAWING TITLE: PROPOSED GROUND AND FIRST FLOOR PLANS	
DATE:	08.02.2013
SCALE:	1:50 & 1:100 @ A1
DRAWING No:	13/013/PM/FD/03.1
REVISION:	C1



RICs CHARTERED SURVEYORS ARCHITECTS & ENGINEERS

11 Dragon House
 Fraser Court
 Brambles Business Park
 Portsmouth
 Hampshire
 PO7 7SE
 www.martinralph.co.uk
 info@martinralph.co.uk
 T. 023 9225 7711
 F. 023 9225 7712