



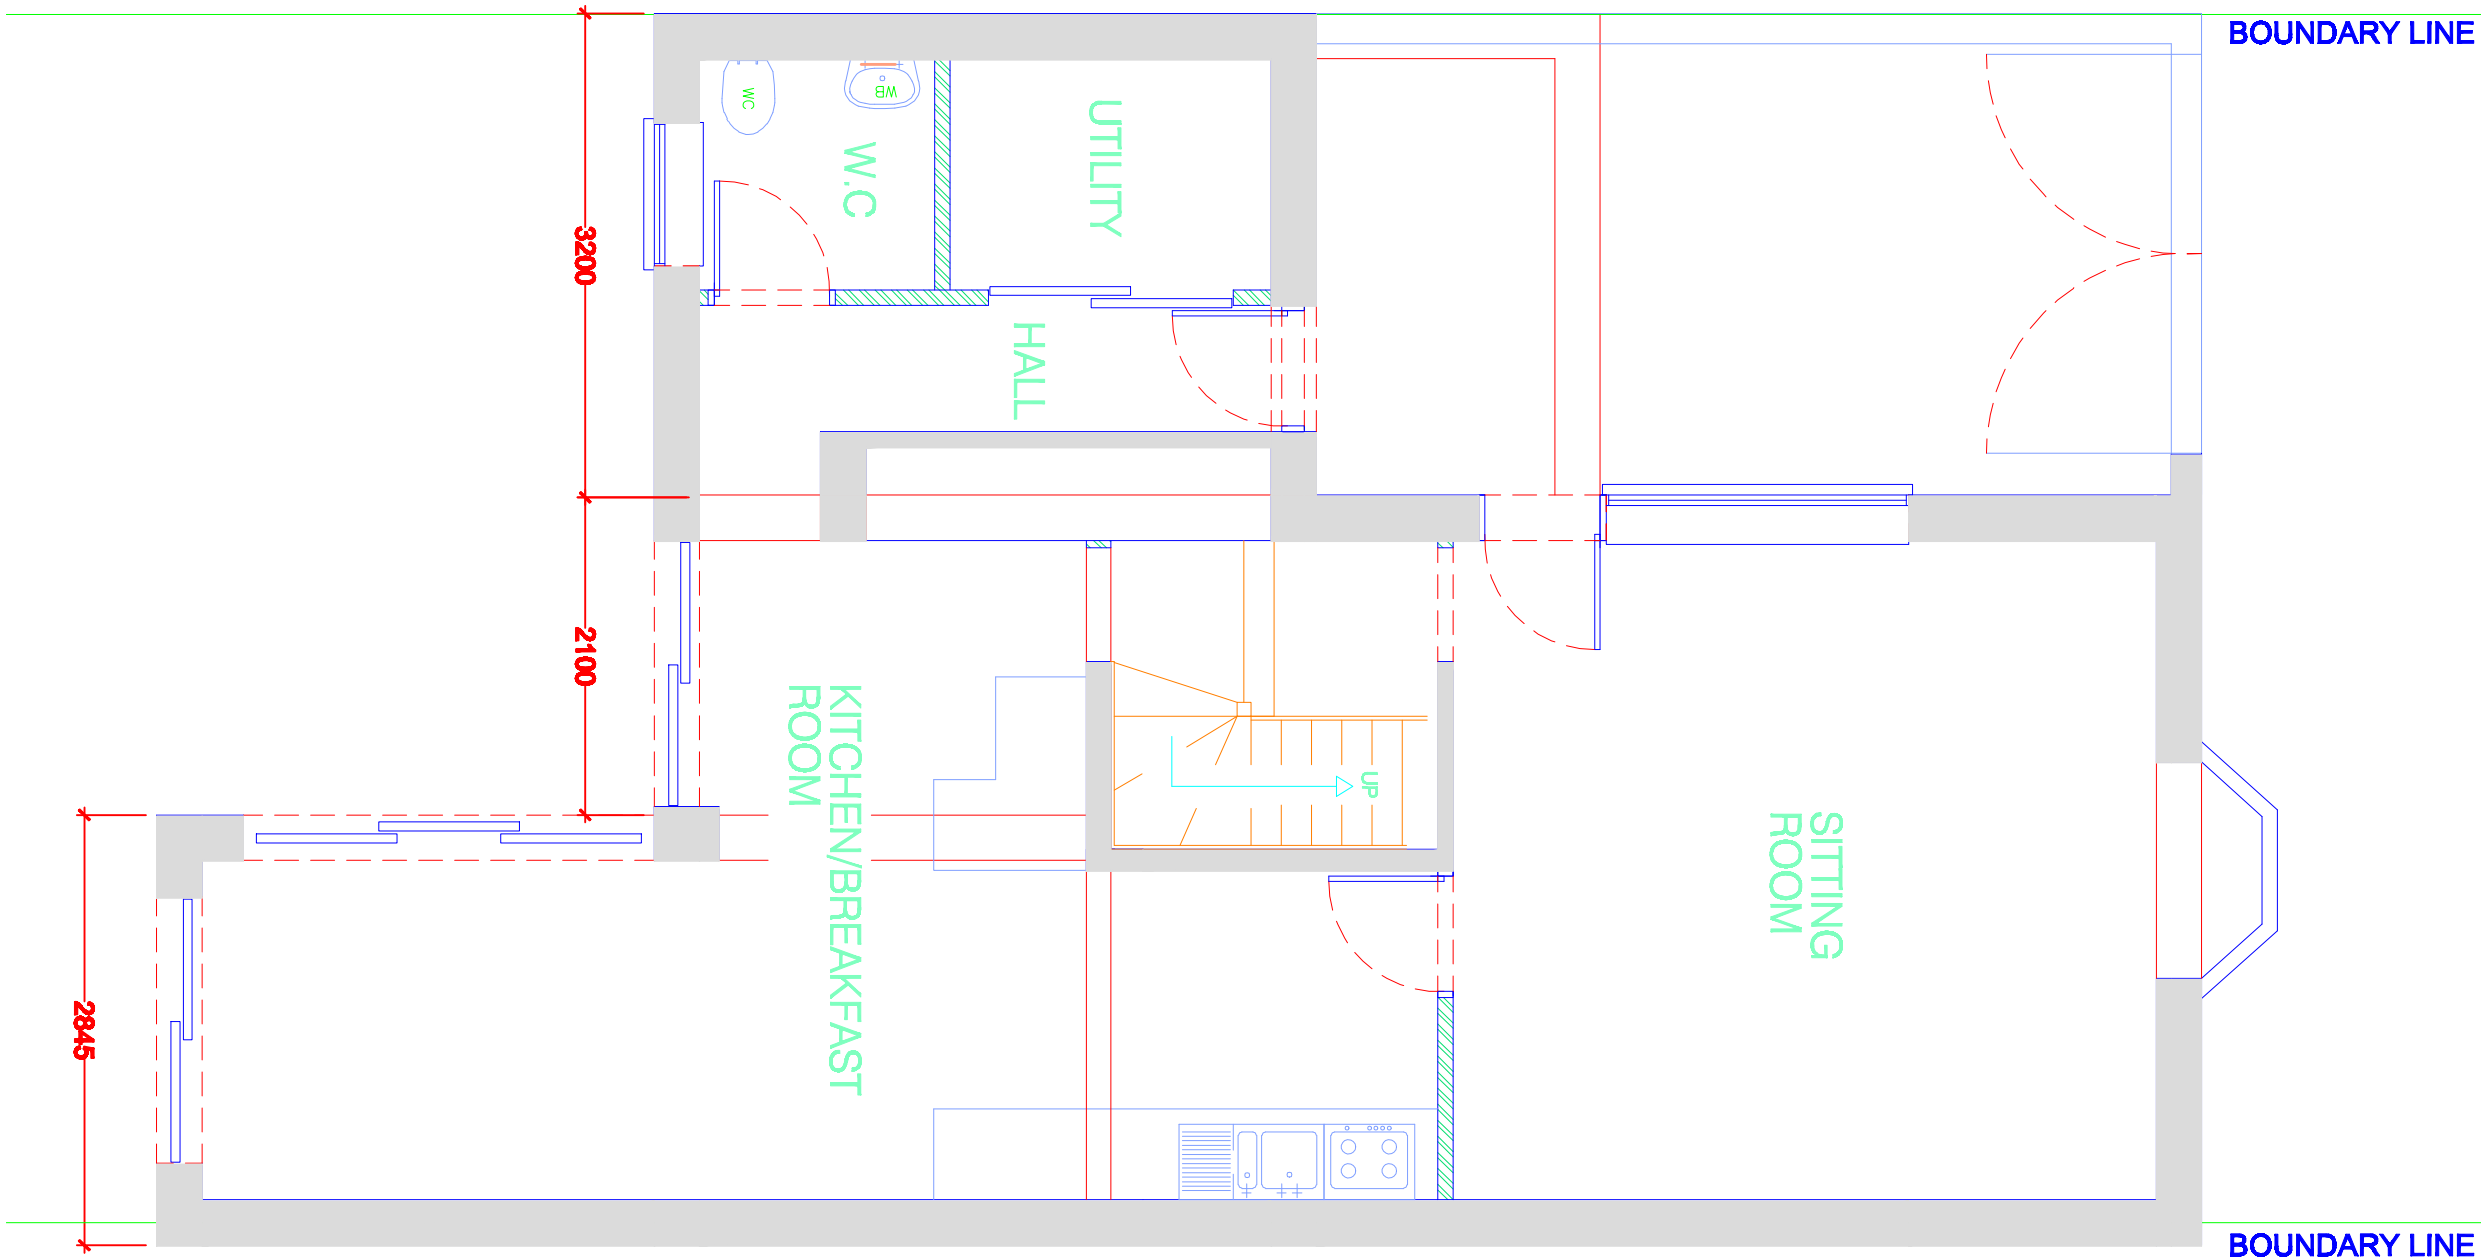


1
EXISTING
GRD FLOOR PLAN
1:50

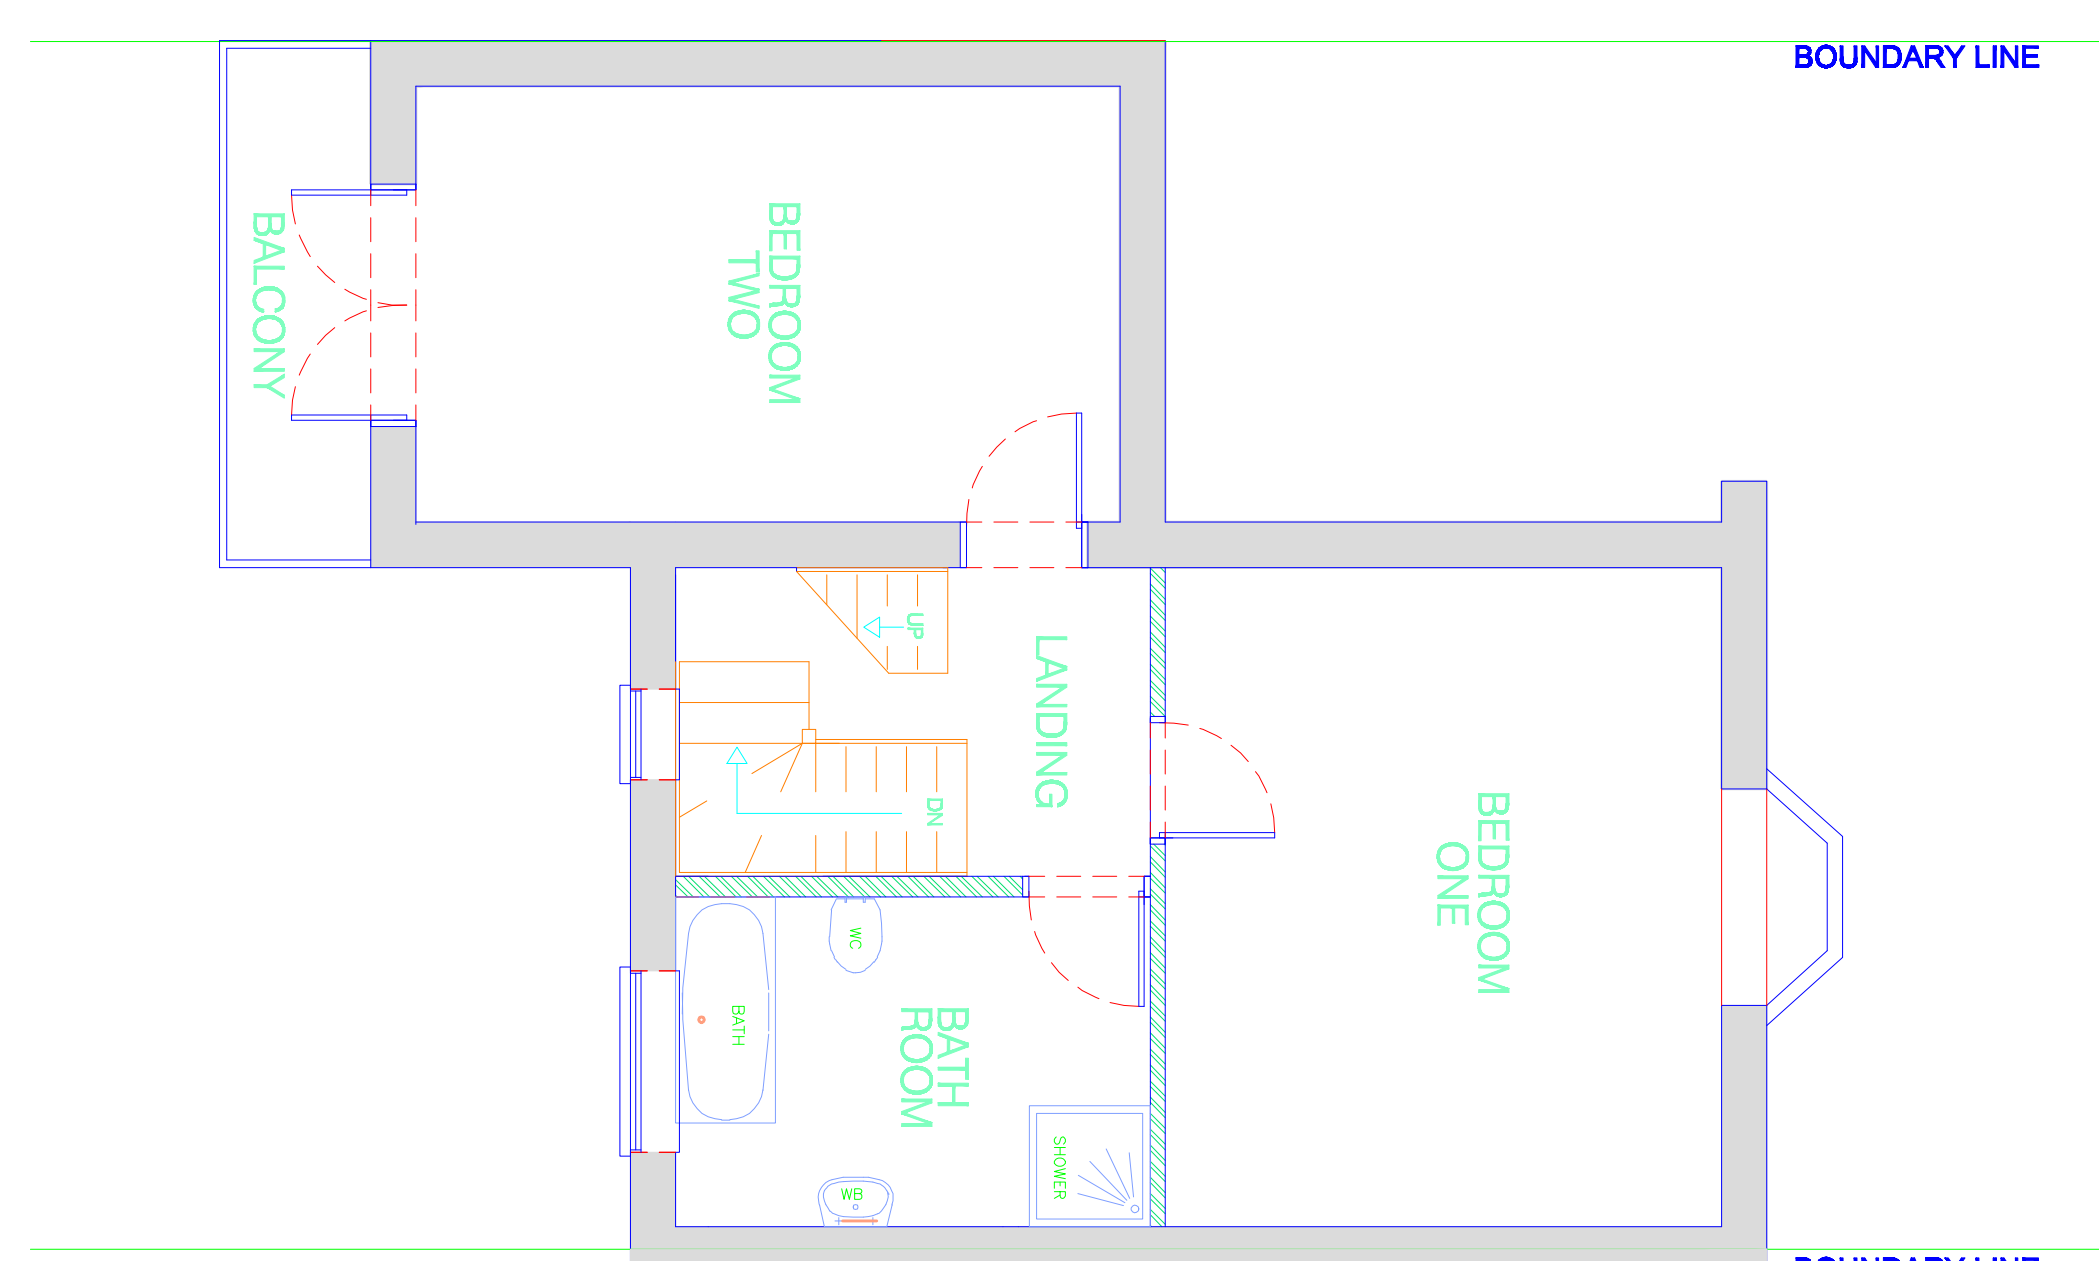


2
EXISTING
FIRST FLOOR PLAN
1:50




3
EXISTING
REAR ELEVATION
1:50

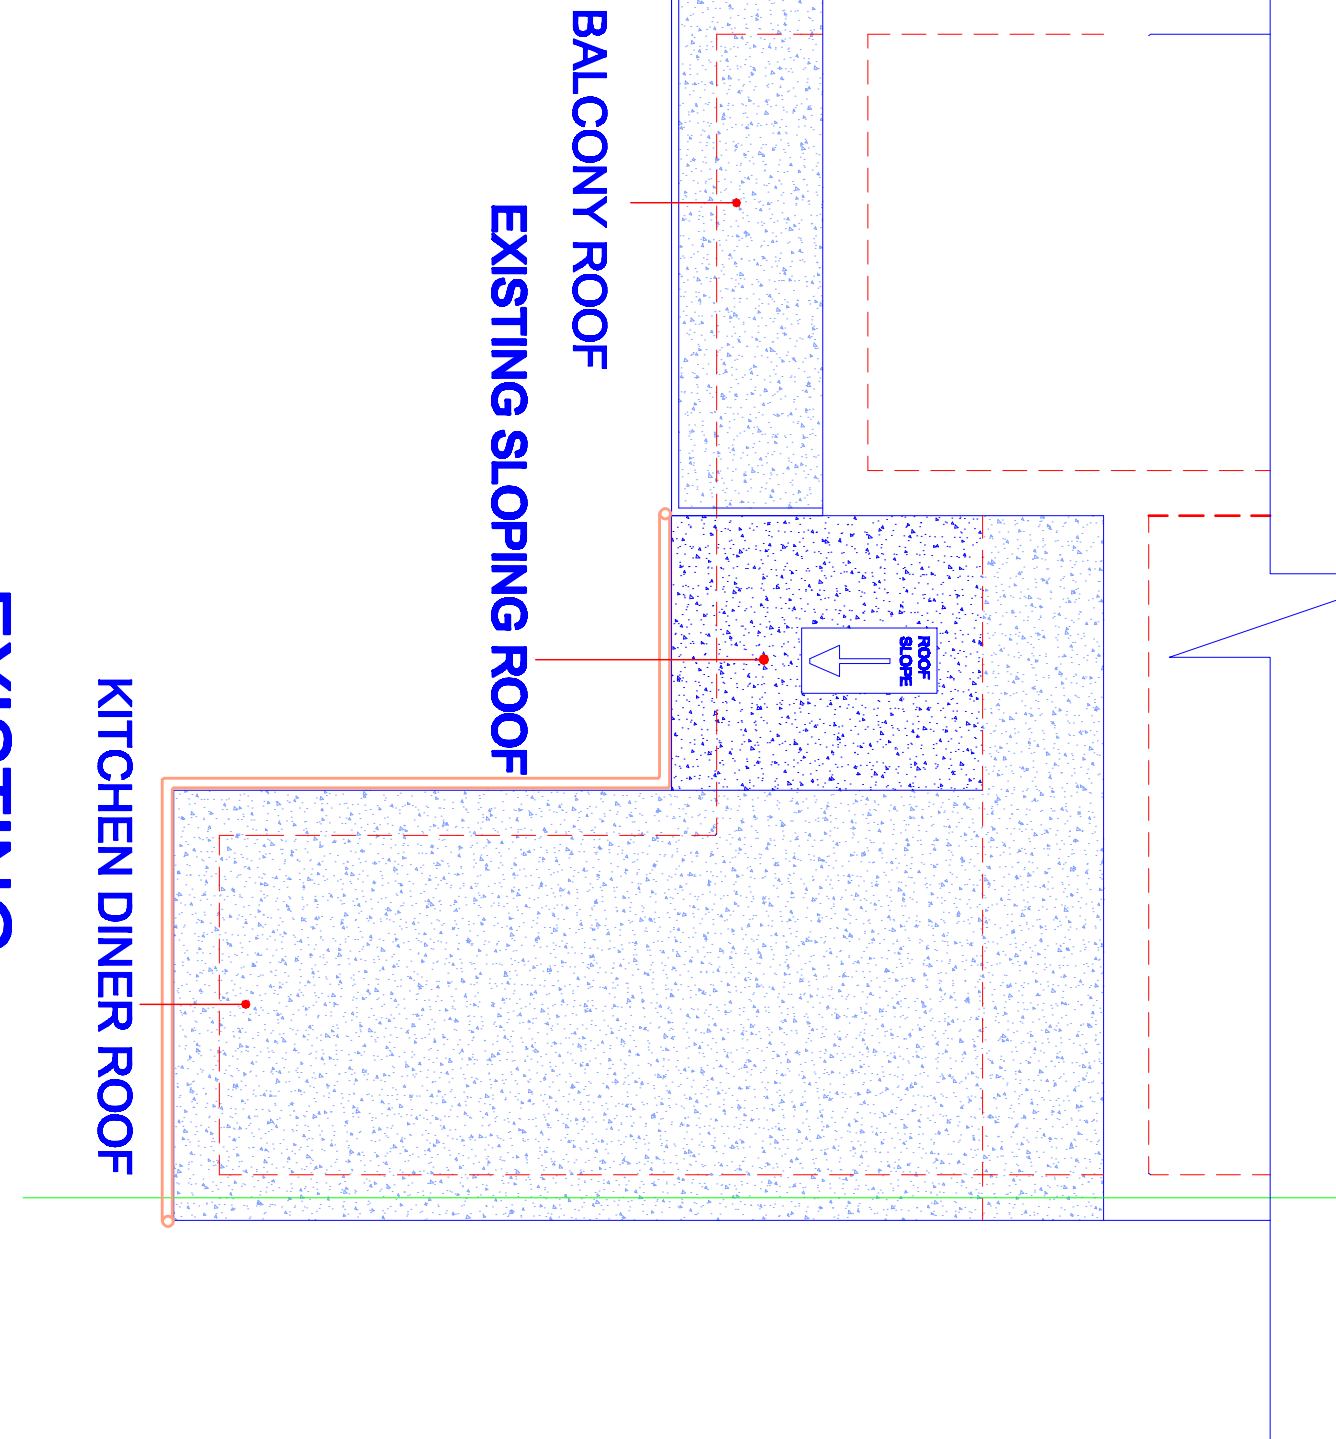


4
EXISTING
ROOF PLAN
1:50

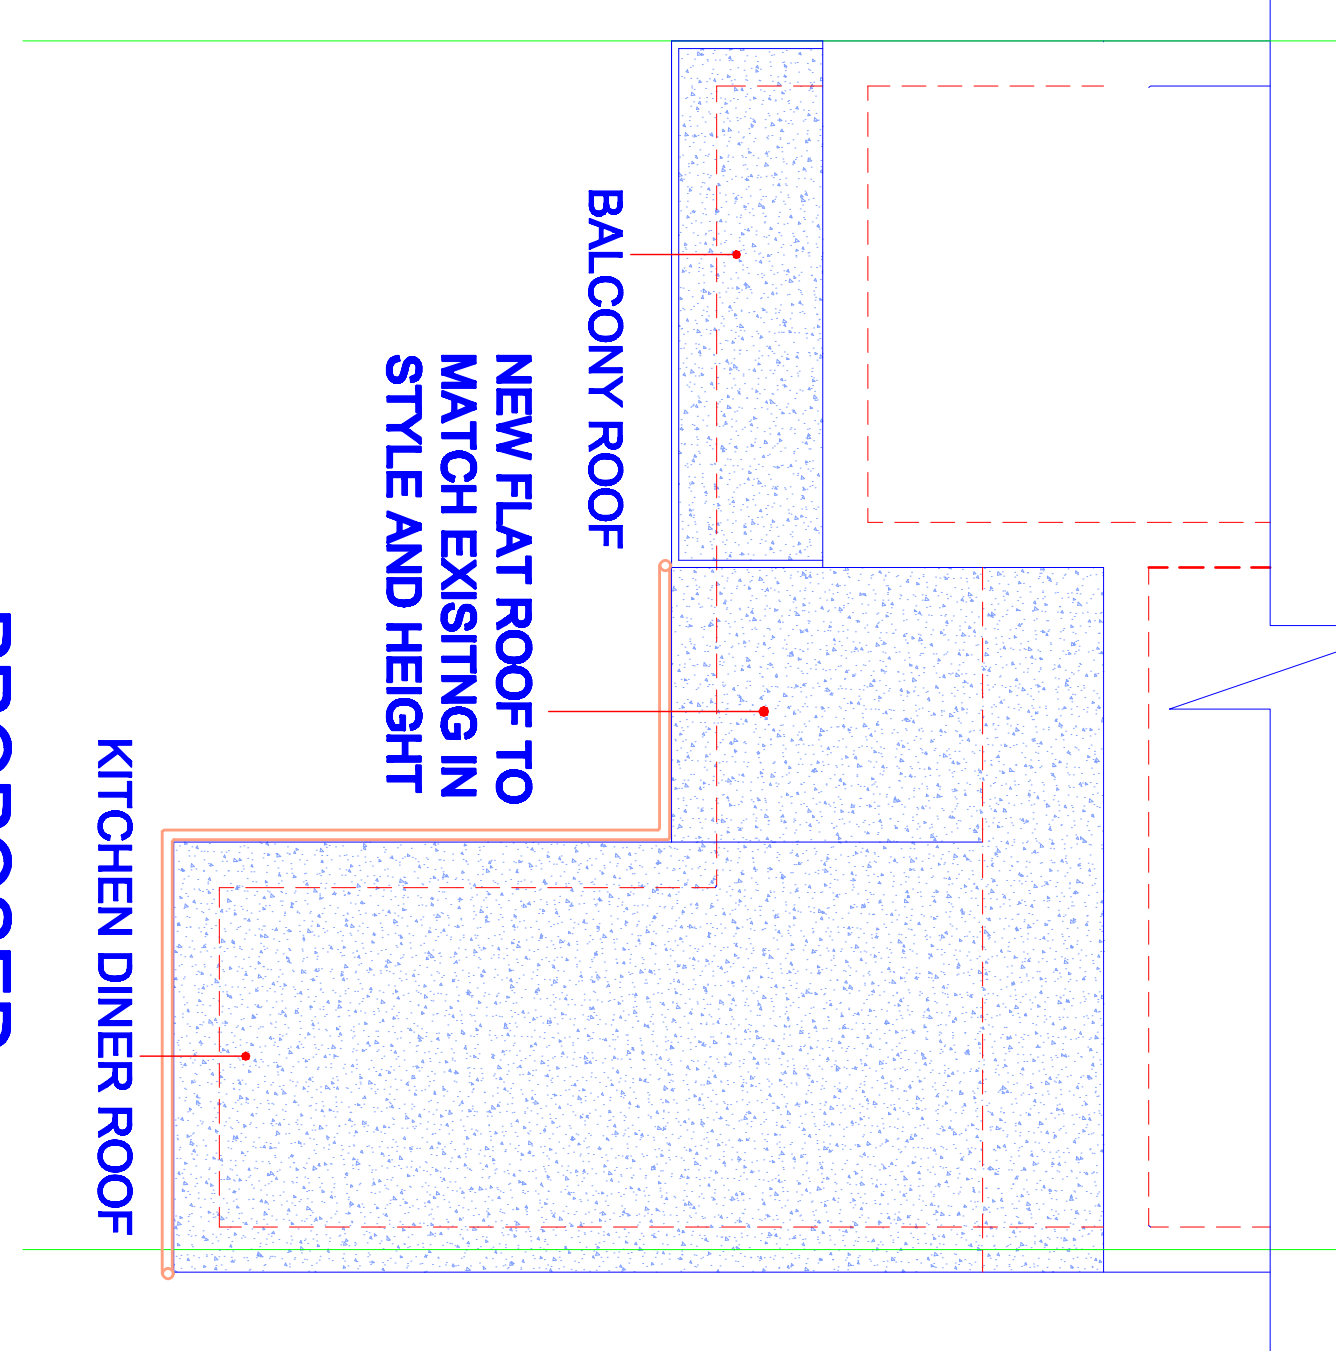


5
PROPOSED
ROOF PLAN
1:50

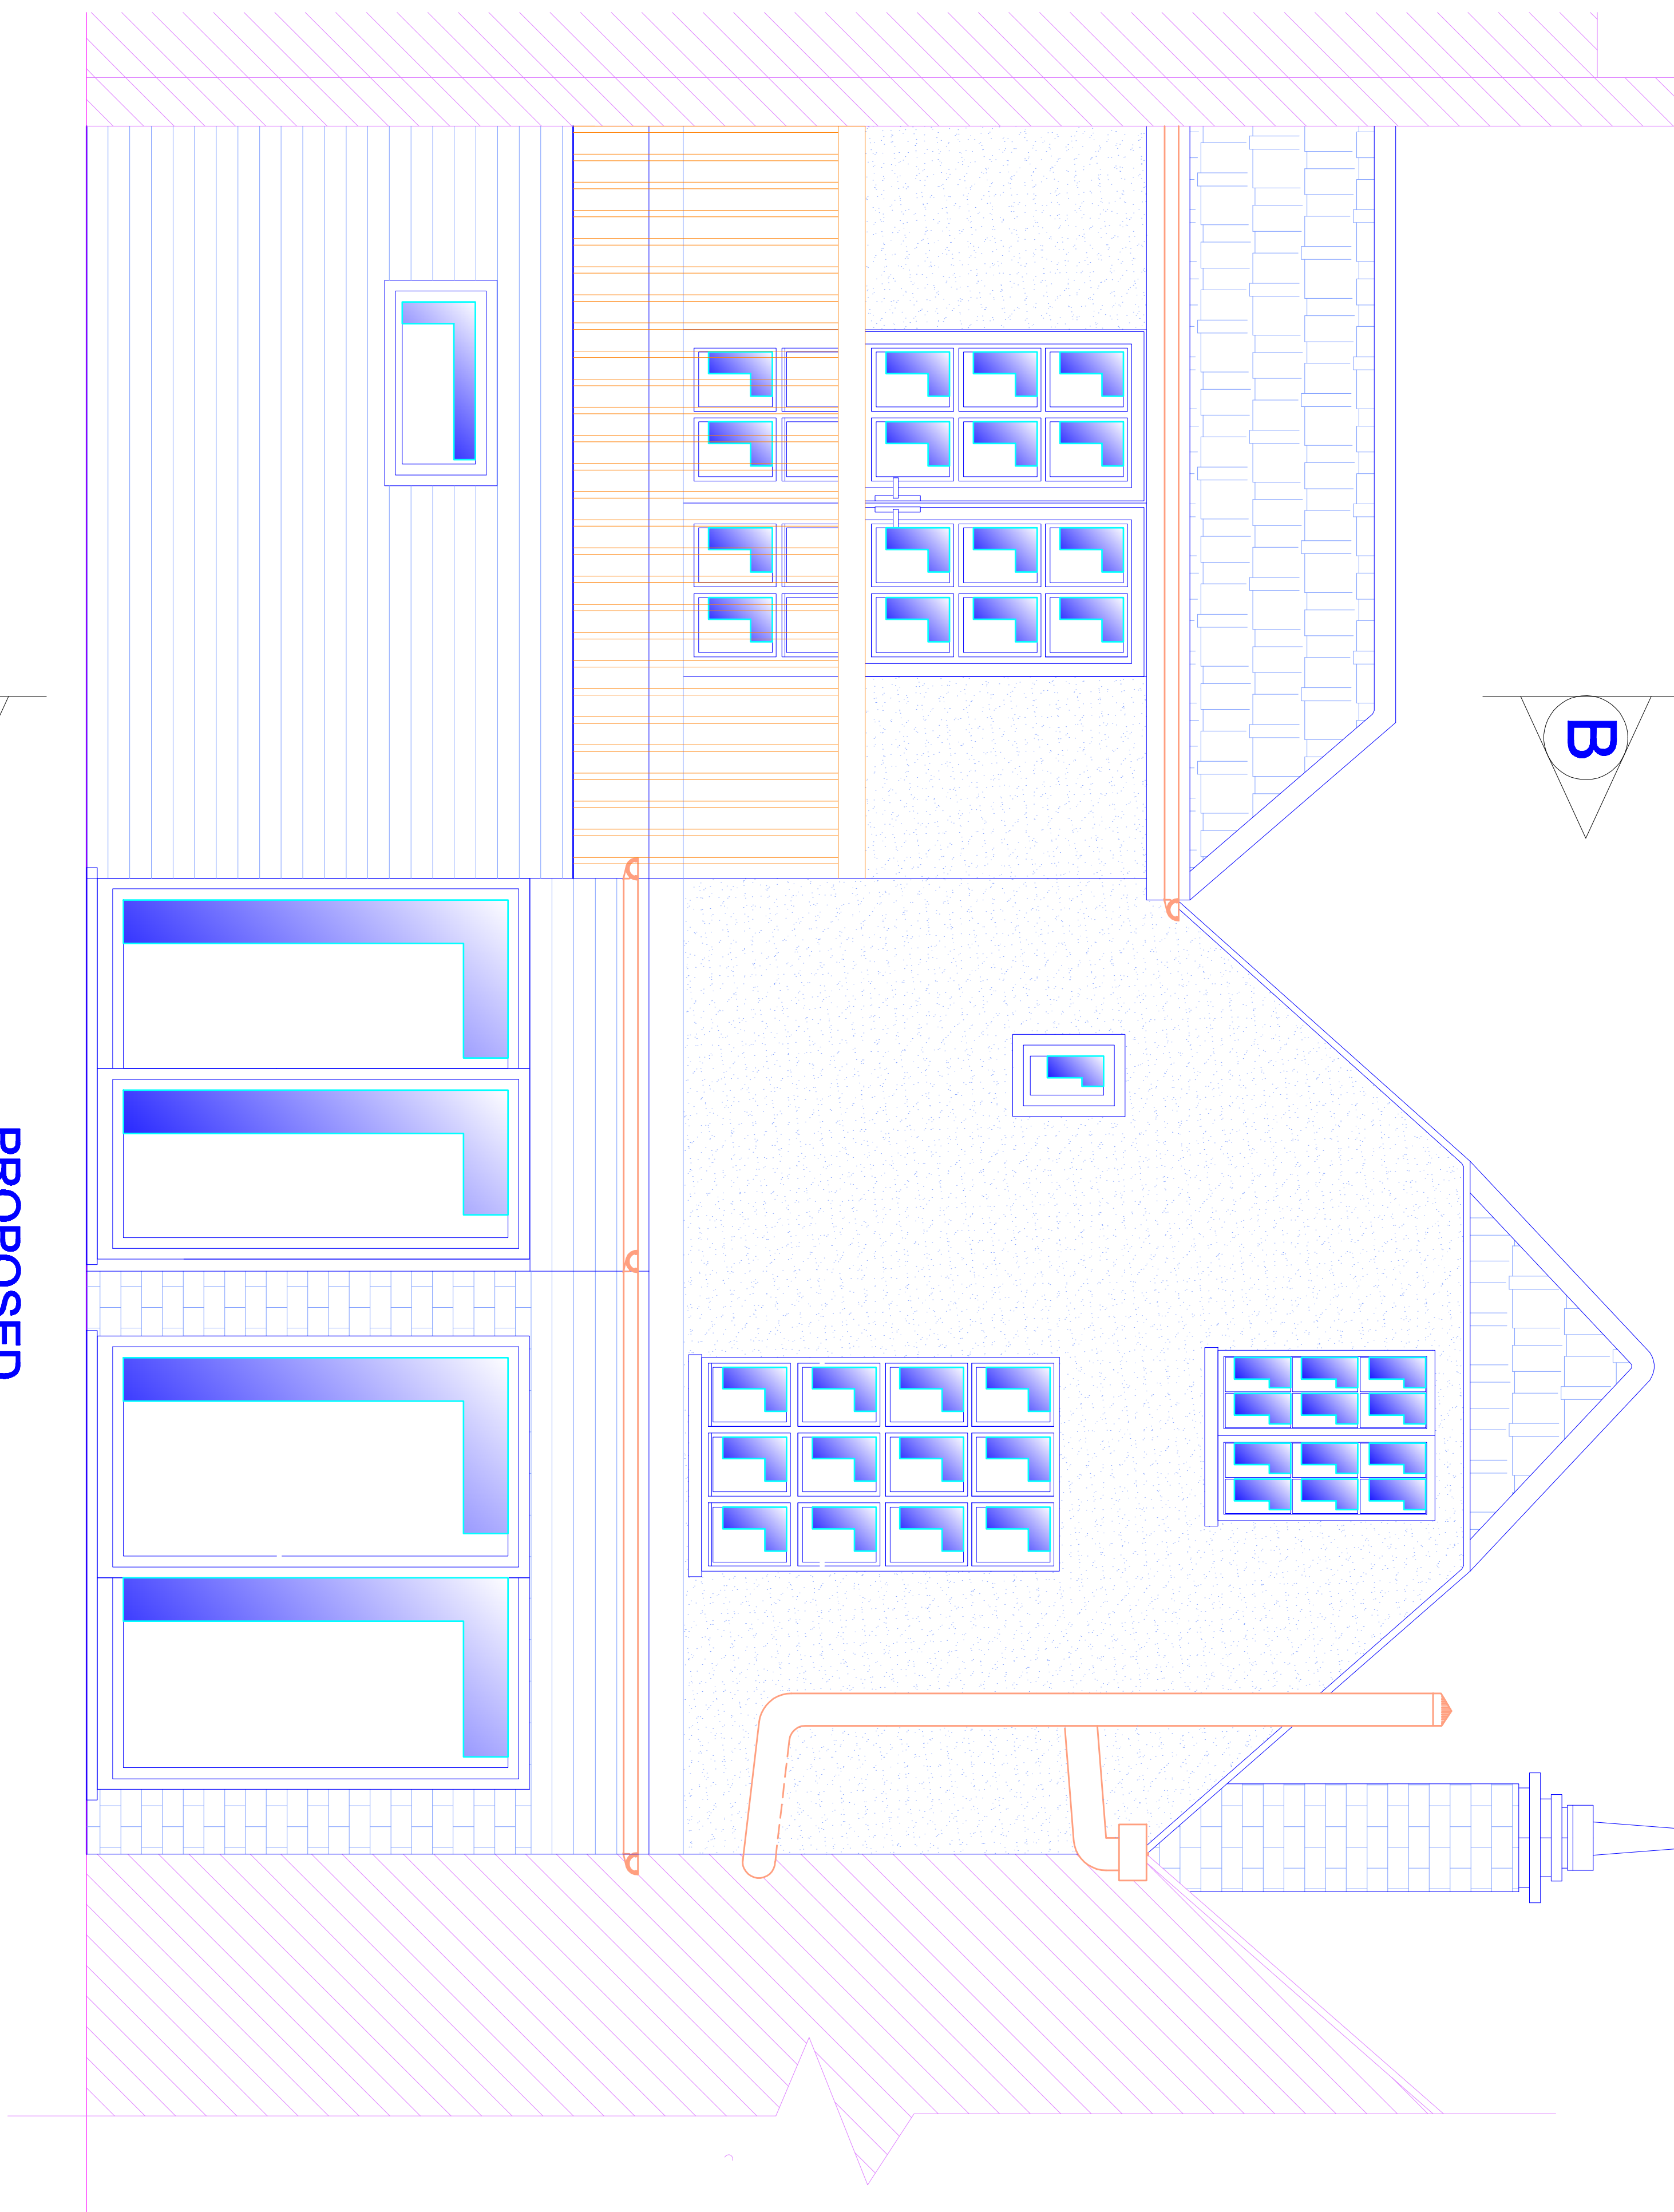


6
PROPOSED
FIRST FLOOR PLAN
1:20

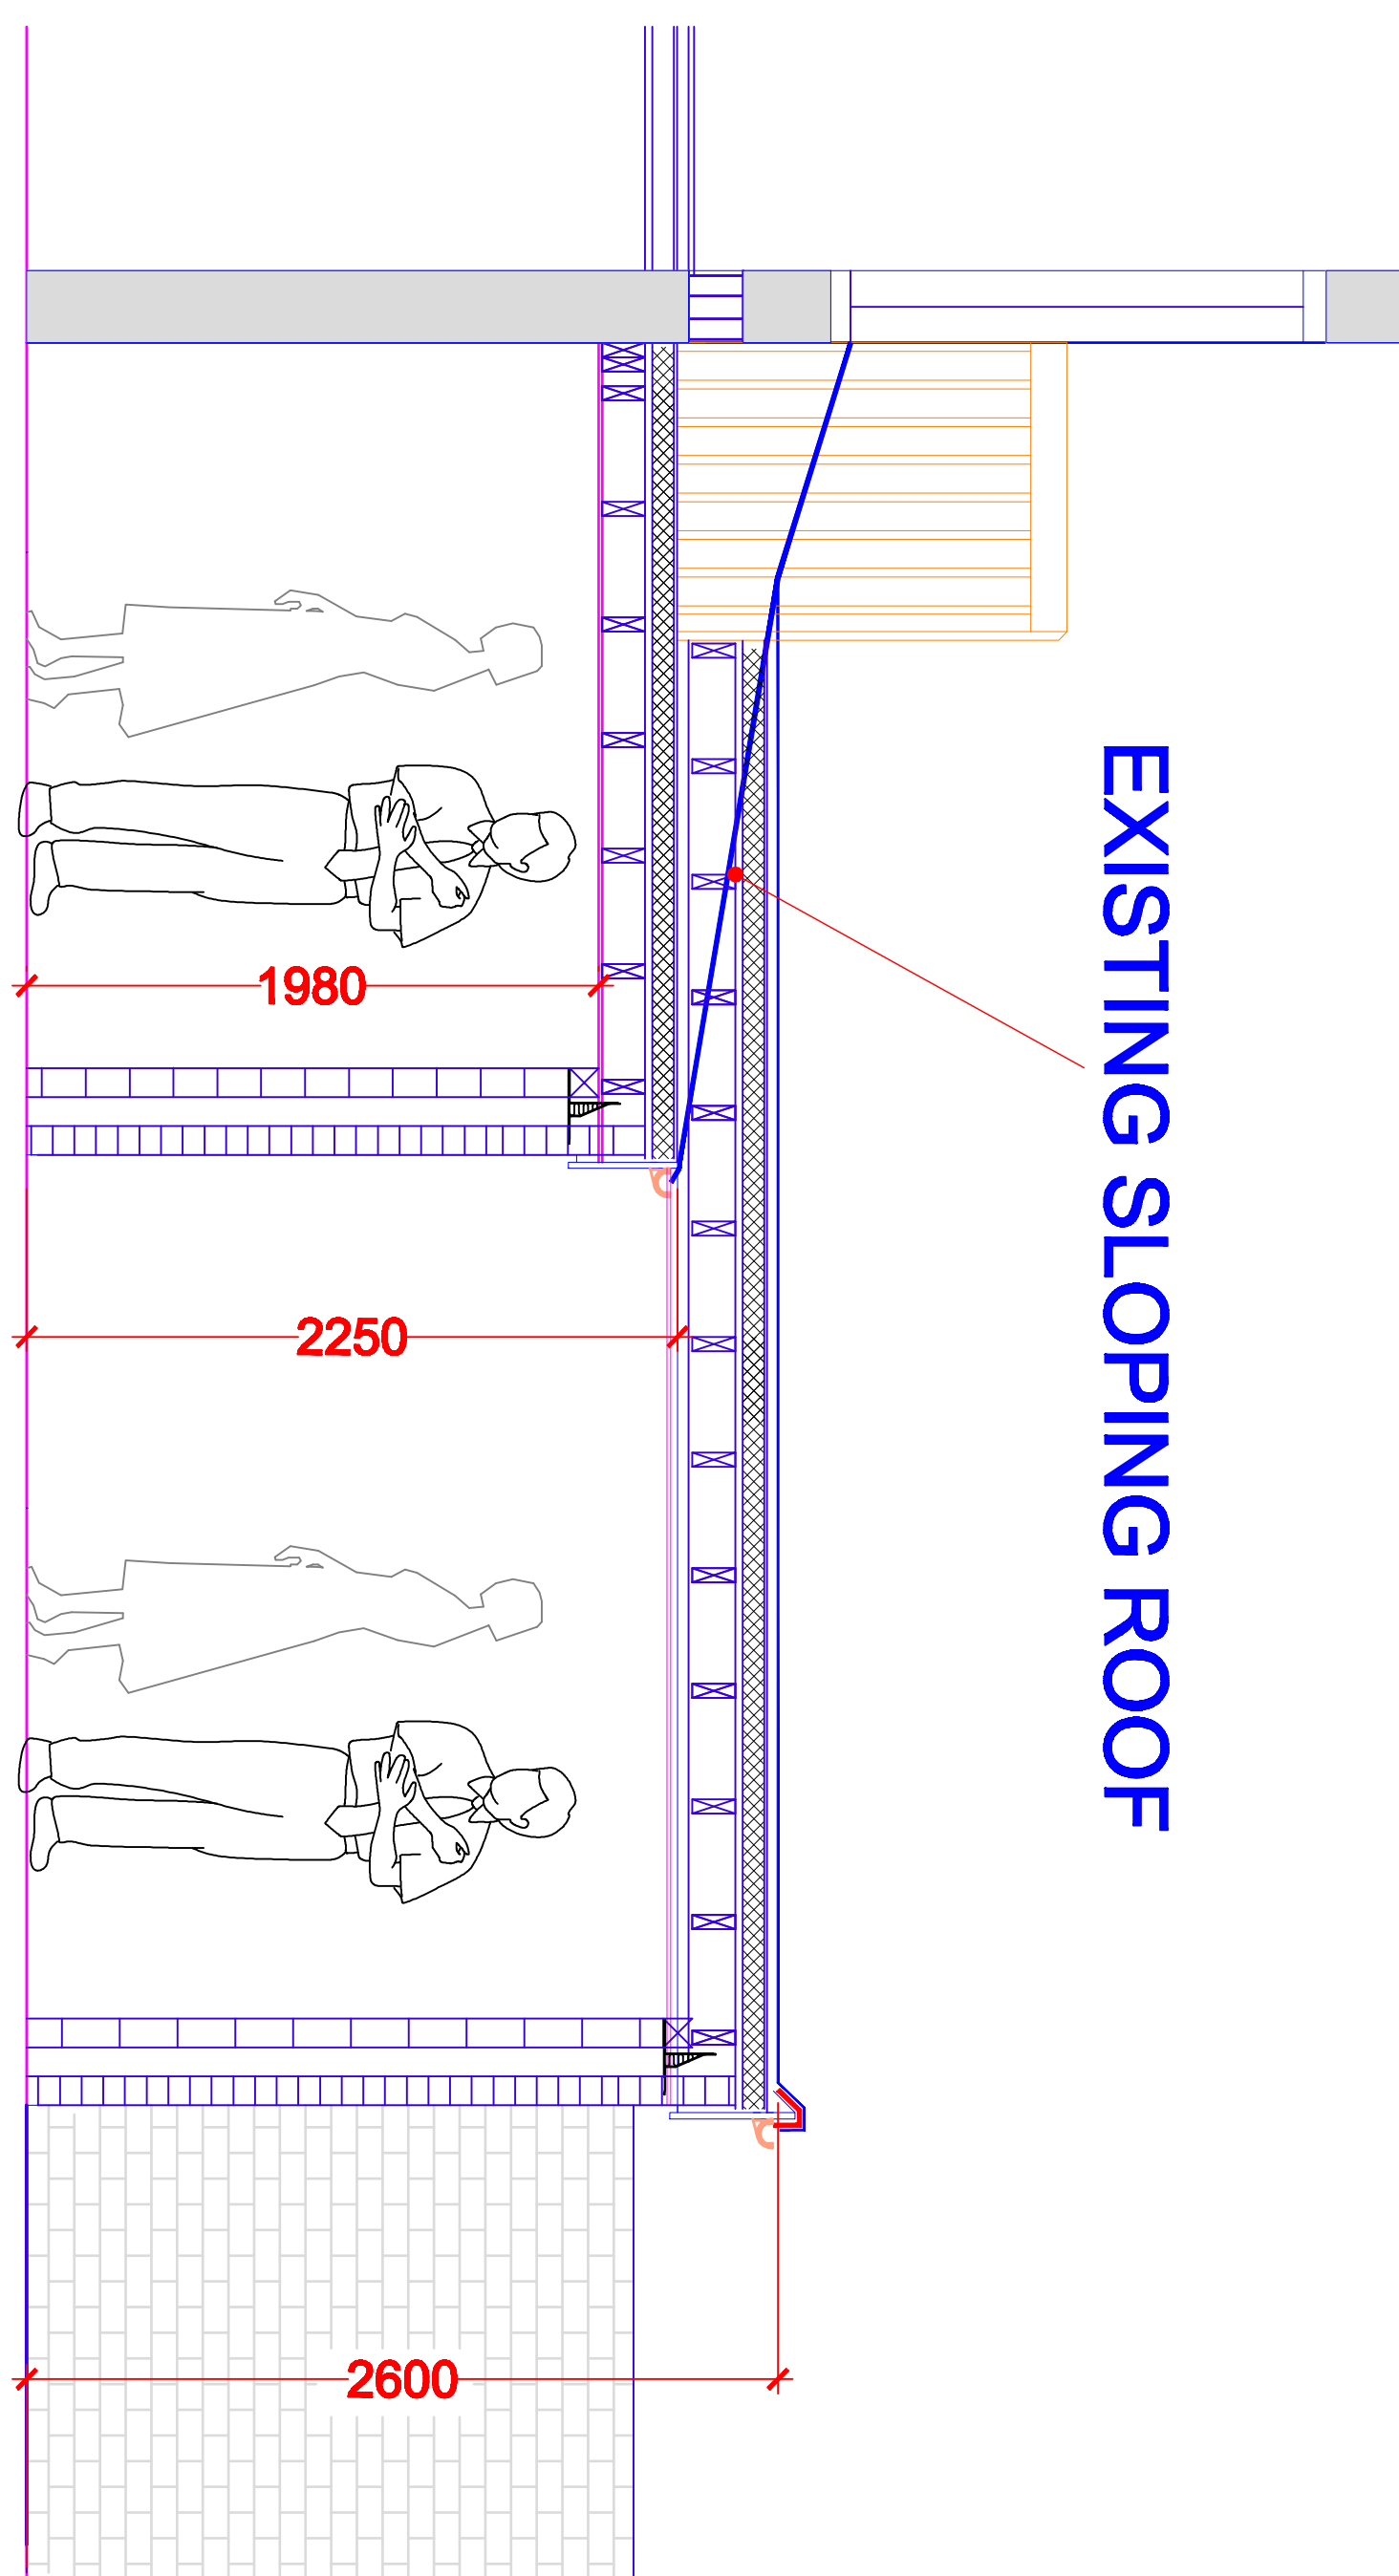

7
EXISTING
SECTION THRU 'A-A'
1:25

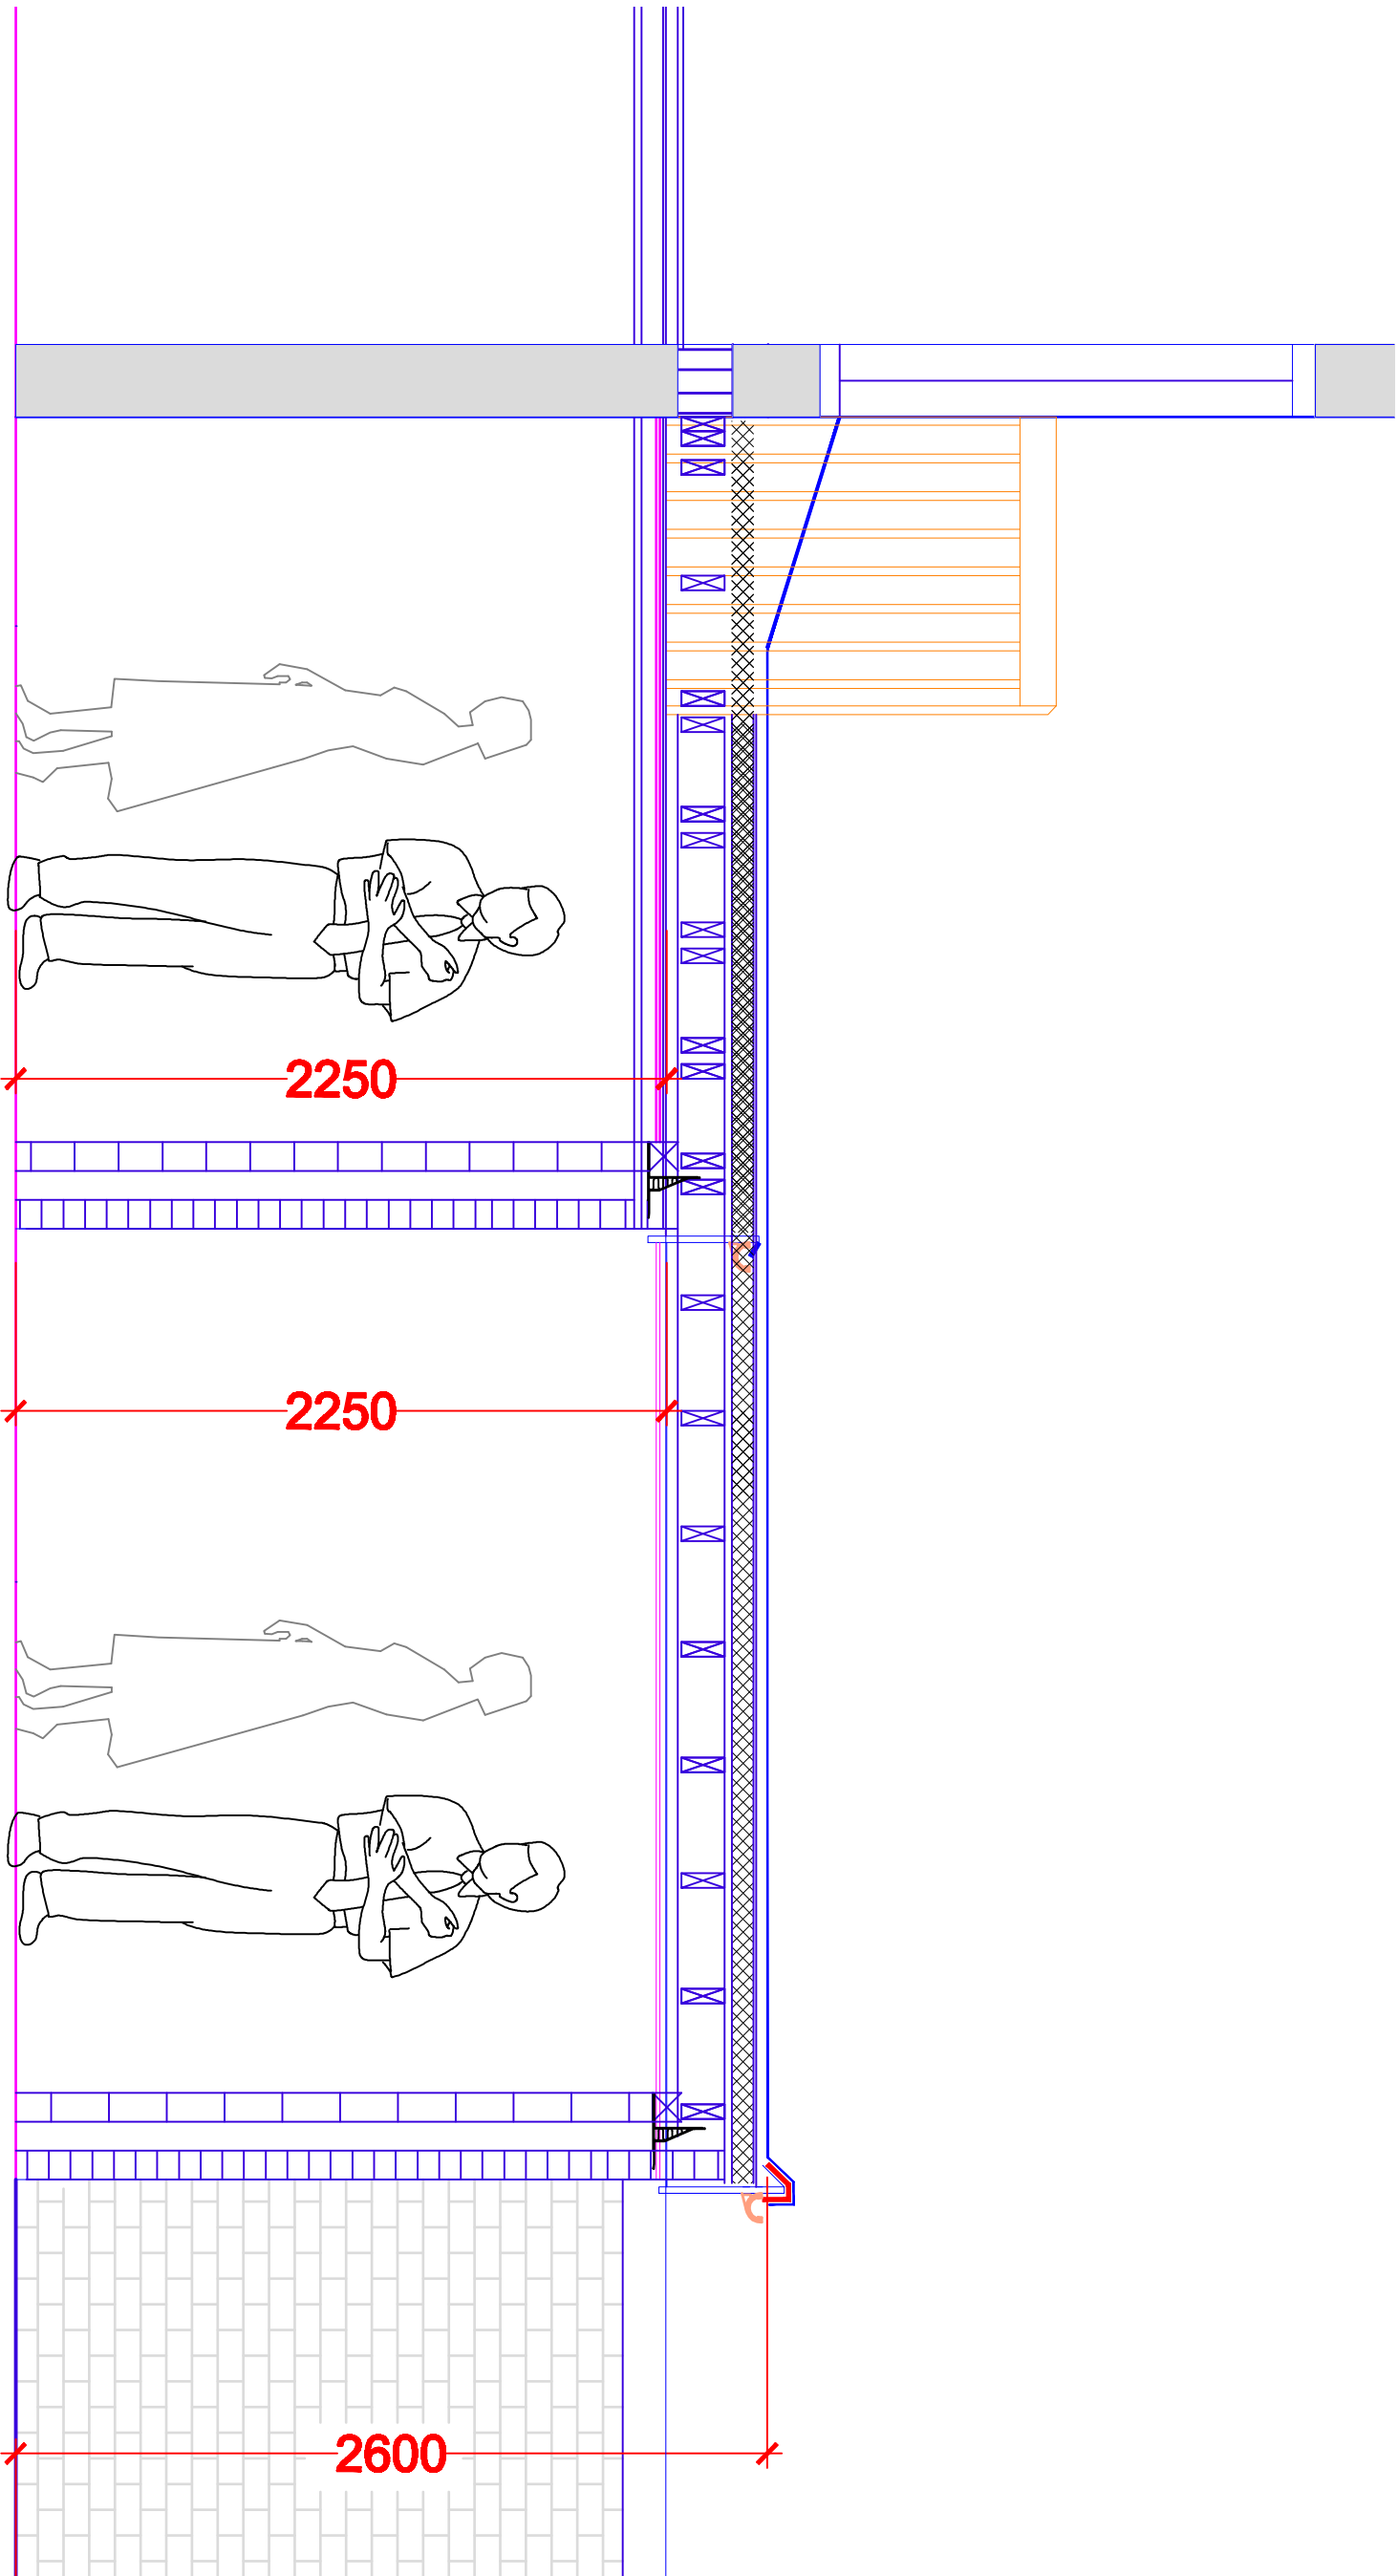

8
PROPOSED
SECTION THRU 'B-B'
1:25

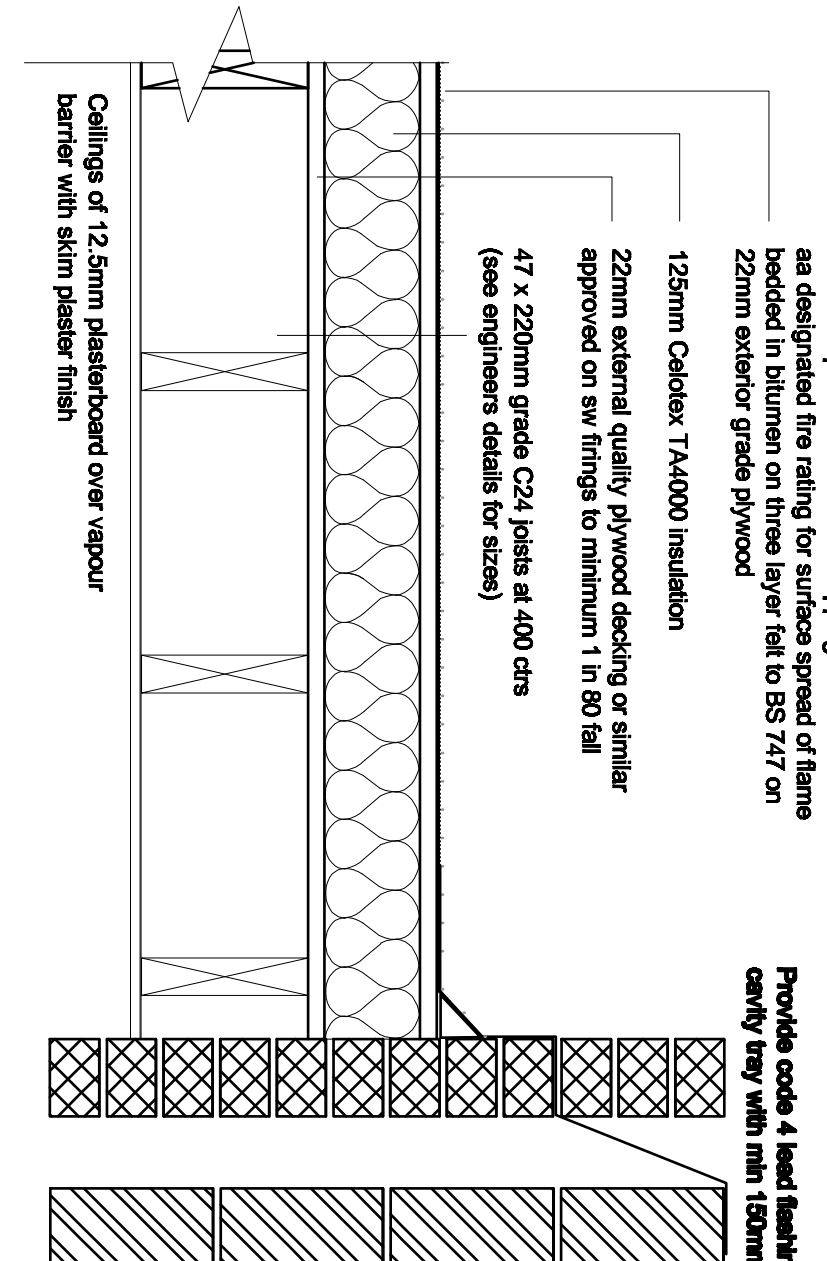

9
PROPOSED
SECTION THRU 'NEW ROOF'
1:25

NOTE:	
DIRECTIONAL NORTH ARF SHOWN ON BLOCK & LOC PLANS ELWORTHY/BLP.	
MODIFICATIONS	
DETAIL 6 AMENDED SCALE	
TITLE PROPOSED REAR ROOF ALTERATION	
CUSTOMER MR J ELWORTHY 4 NILE STREET, EMSWORTH HAVANT, HANTS, PO10 7EE	
DRAWN BY: DM DESIGNS	DRAWING NO: ELWORTHY01A
DATE: 20.01.2013	REVISION:
SCALE: 1:50, 1:25, 1:20	