



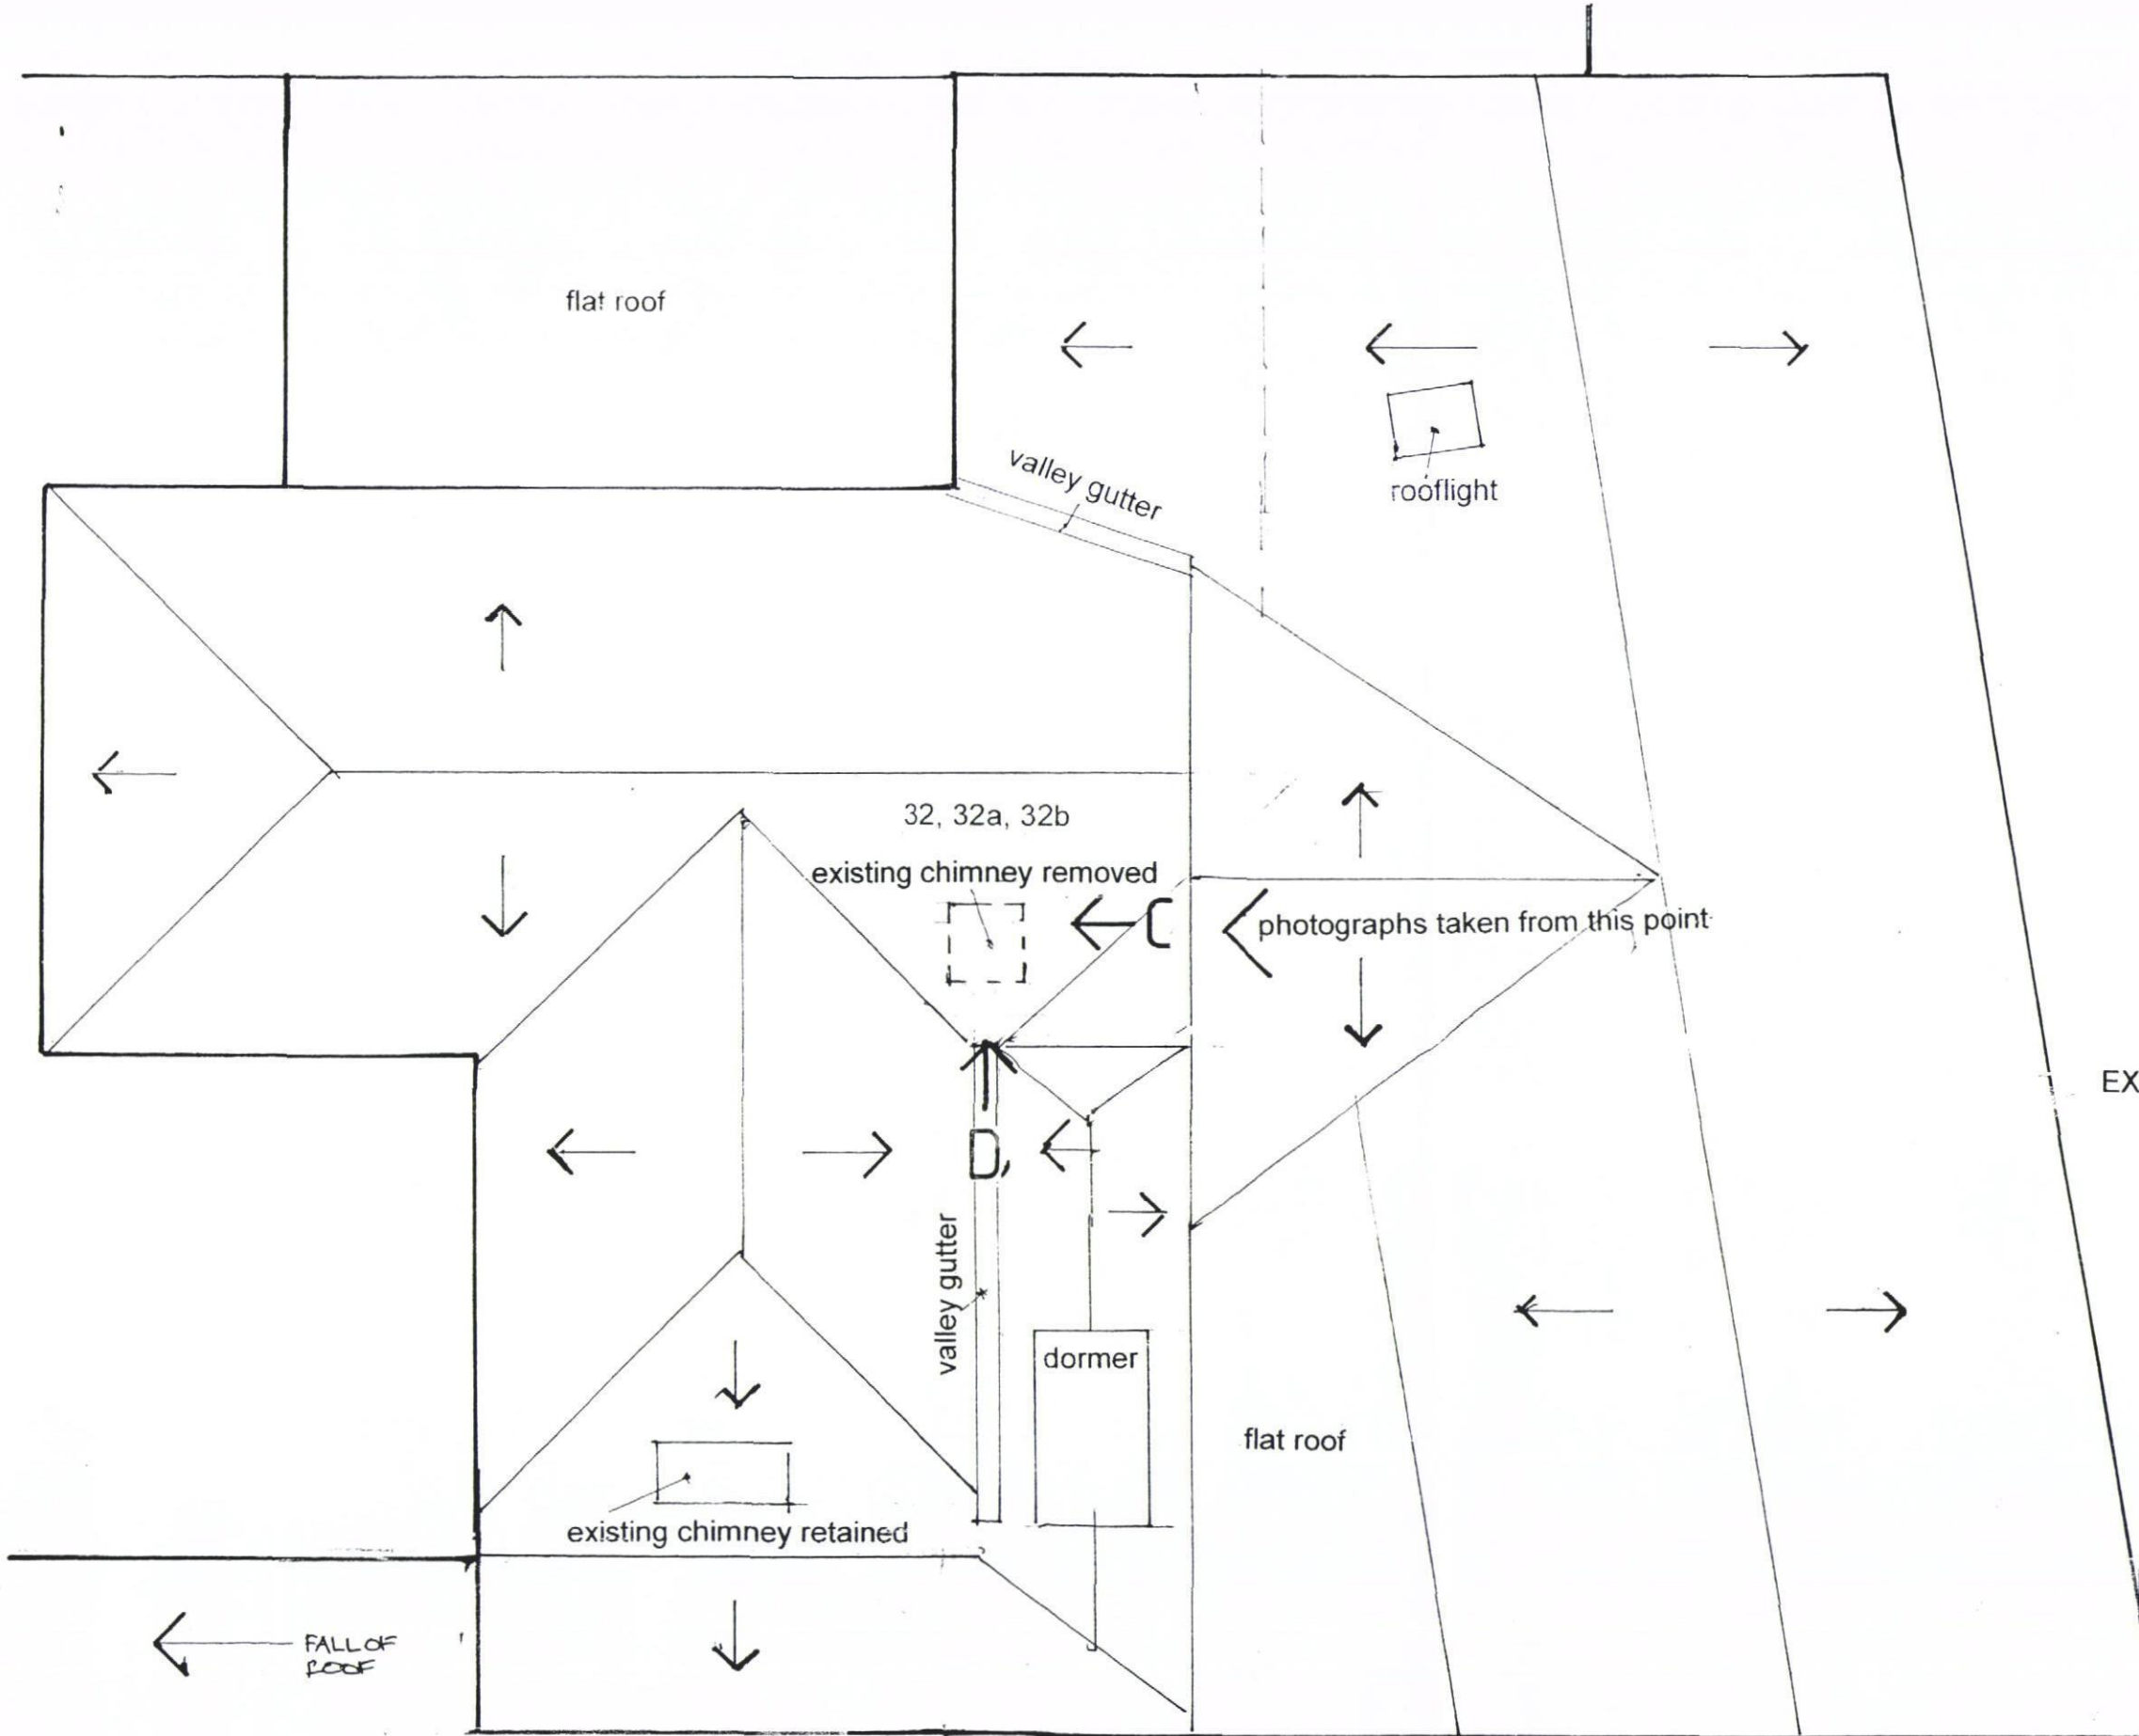

ROOF PLAN

LLOYDS TSB

C TYPICAL ELEVATION (PROPOSED NORTH)

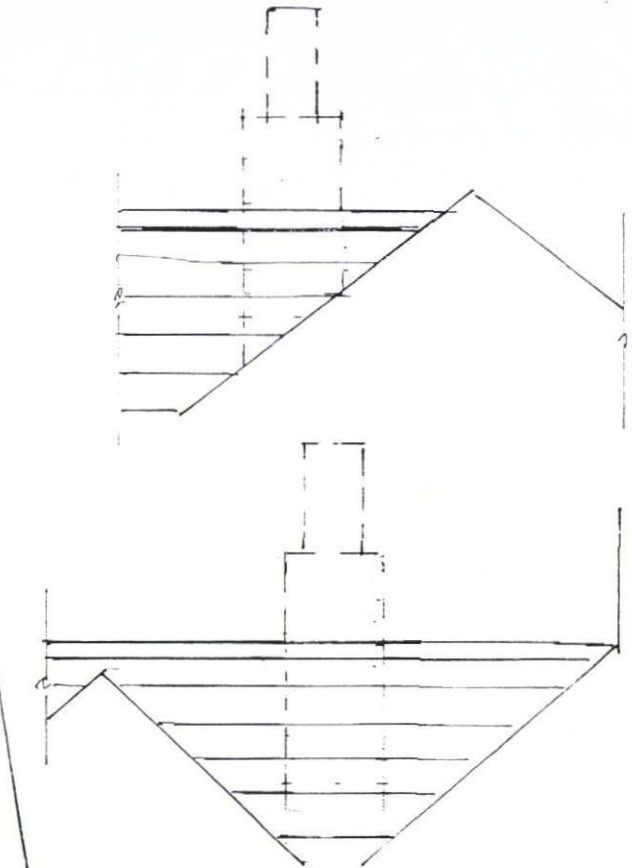

D TYPICAL ELEVATIONS (PROPOSED WEST)

EXISTING ROOFS CLAY TILES

HIGH STREET

RIBA

Chartered Practice

John Groom Chartered Architect
32A High Street, Emsworth, Hampshire PO10 7AW
T 01243 372560 M 07780 997563
 johngroom@freeuk.com www.johngroomarchitect.co.uk
 JOB: Removal of redundant chimney stack
 LOCATION: 32B High Street, Emsworth, PO10 7AW
 DRG TITLE: Proposed roof plan and elevations
 SCALE: 1:50 DRAWN: JG
 DRG NO: 12/273/B/2 DATE: 29 March 2013