
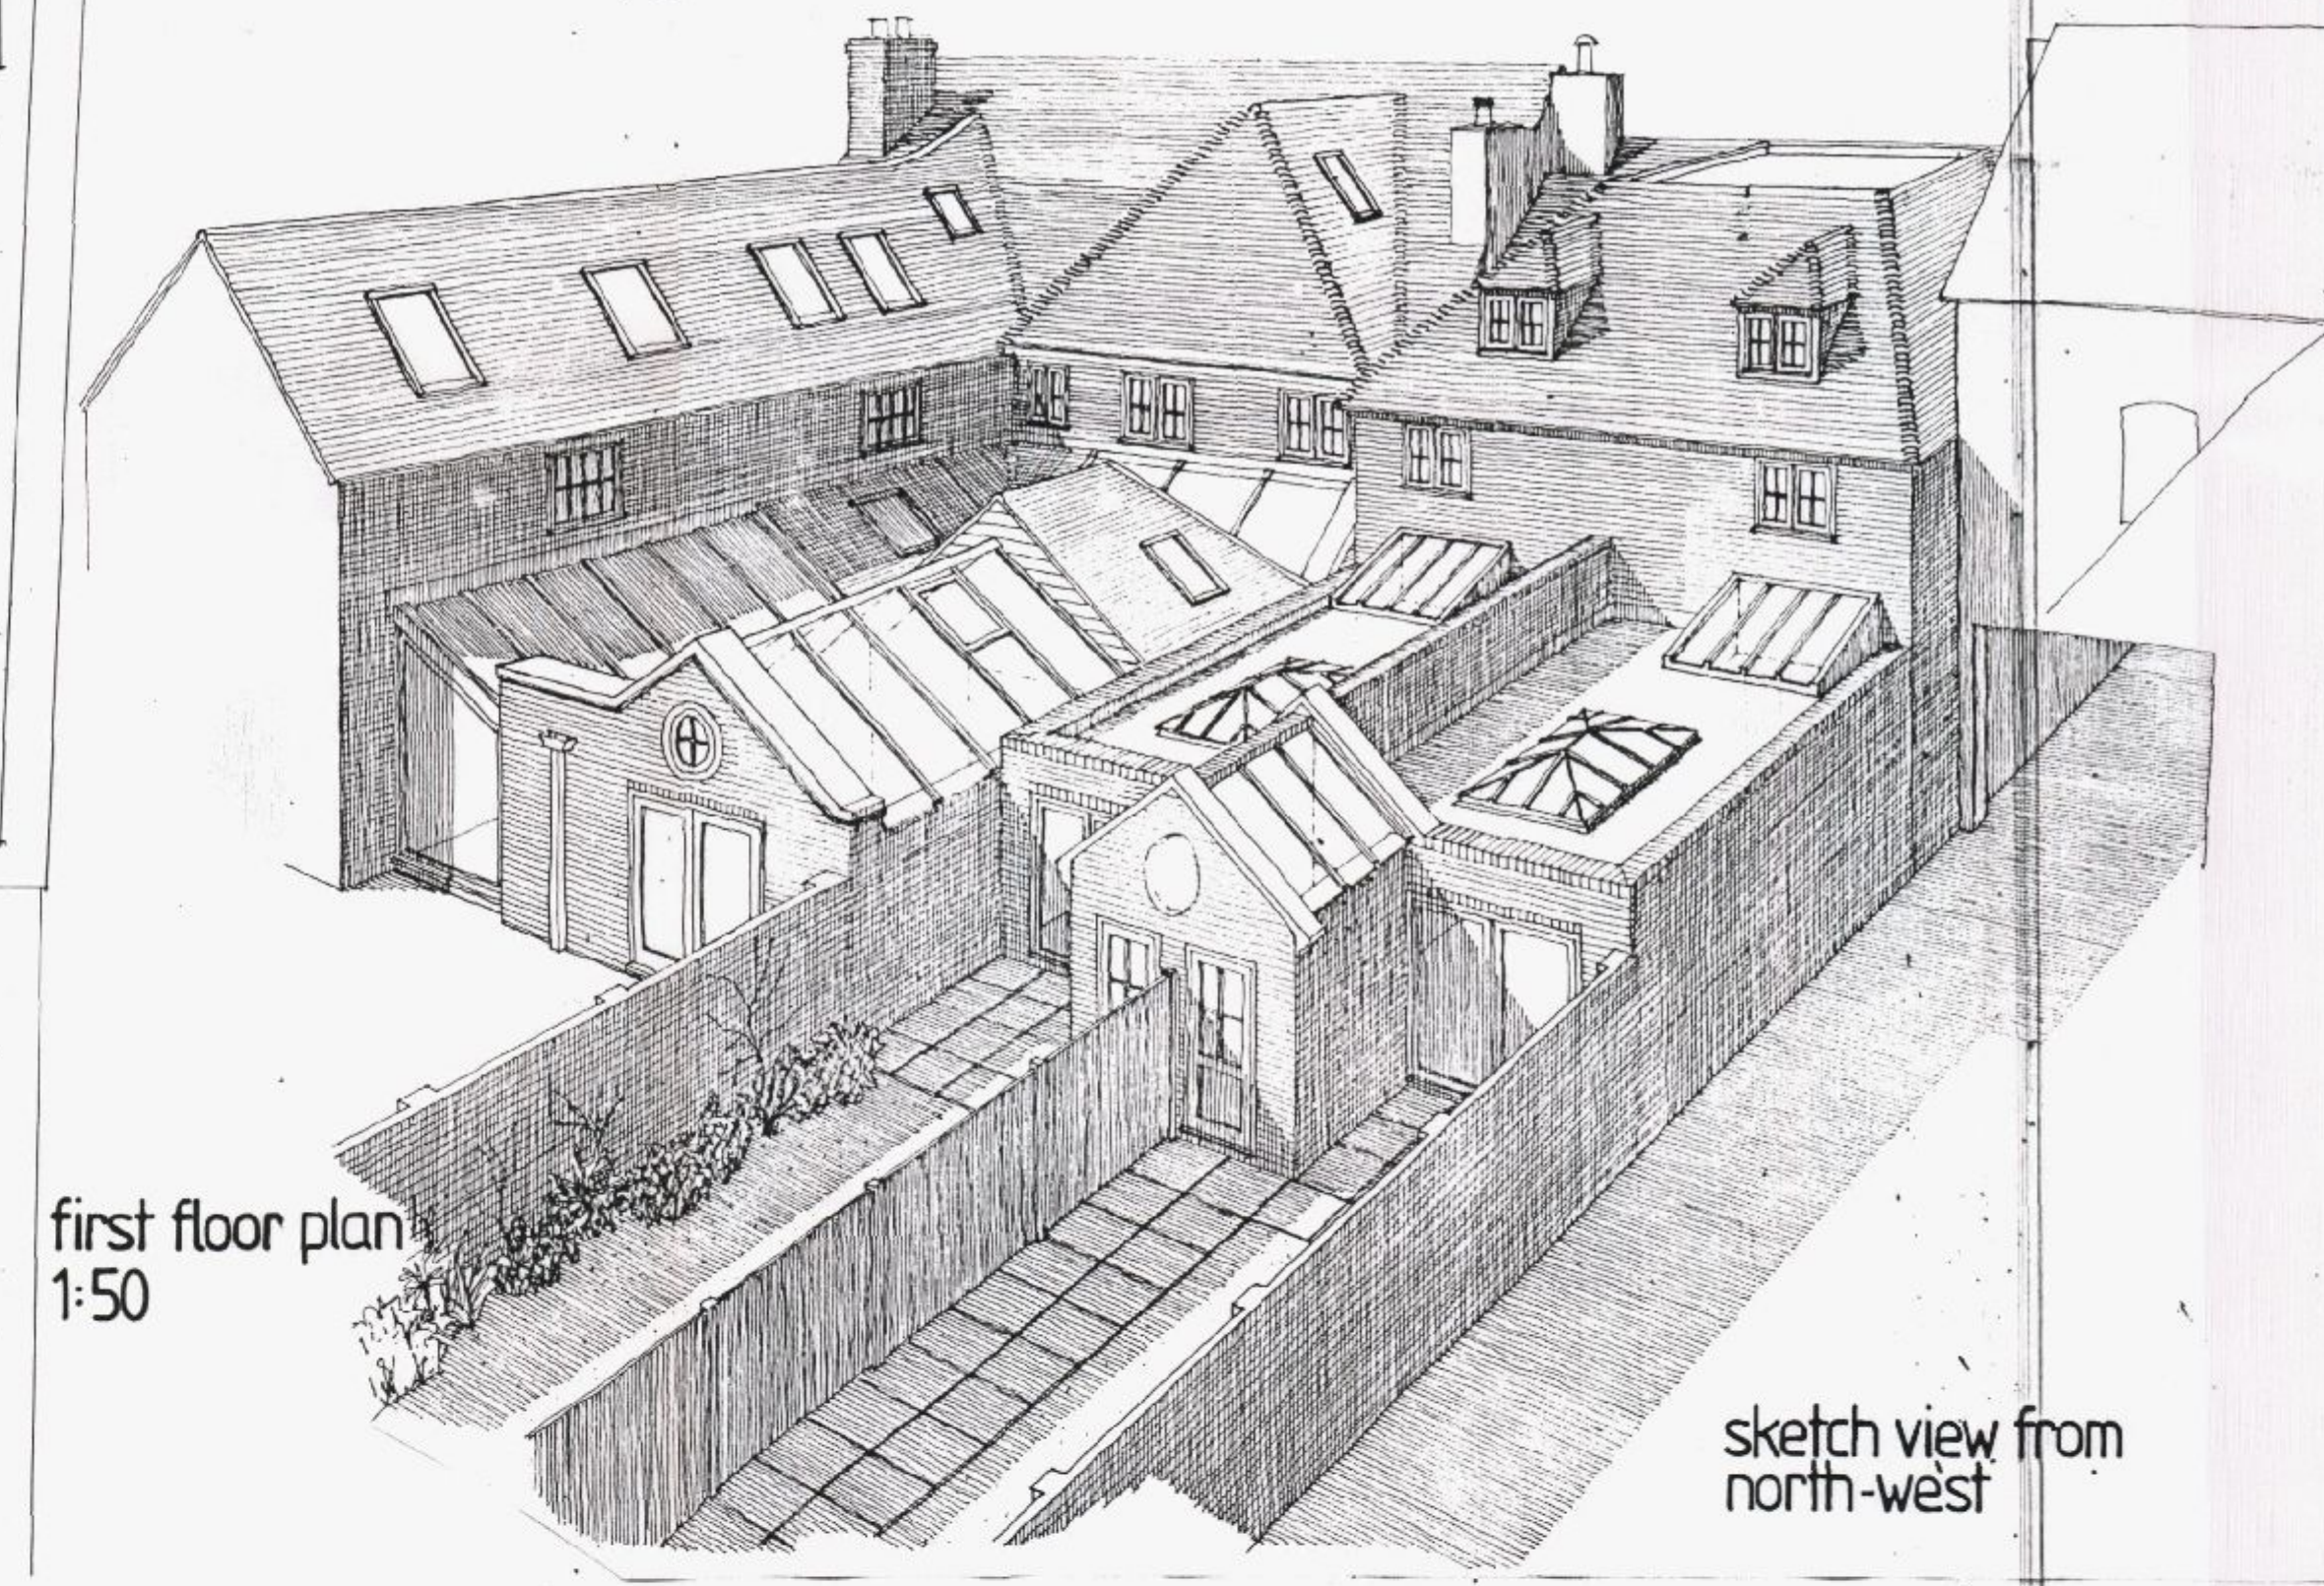
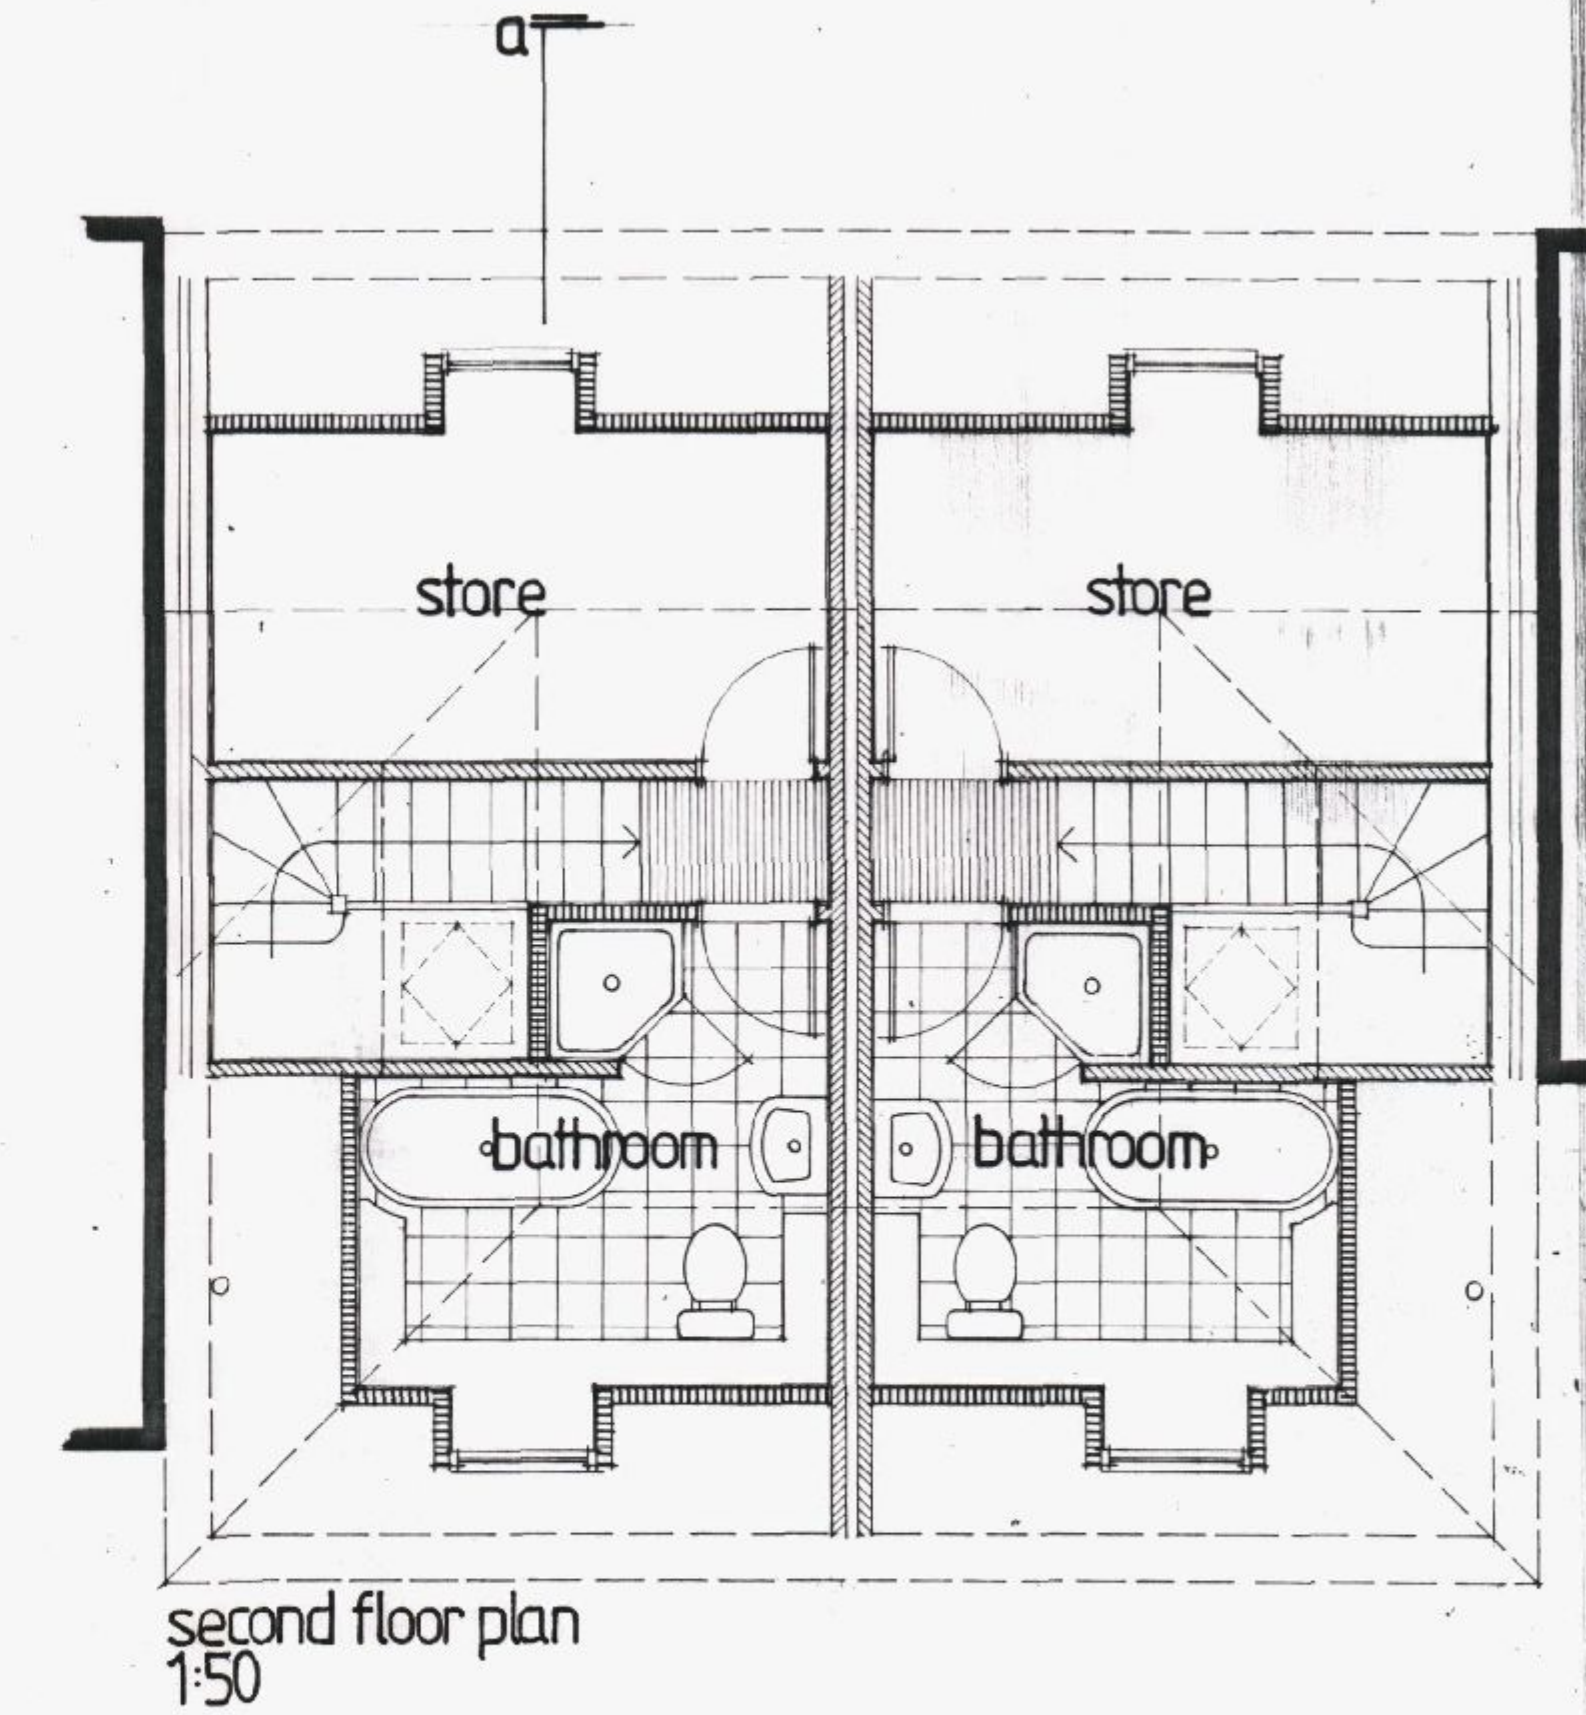
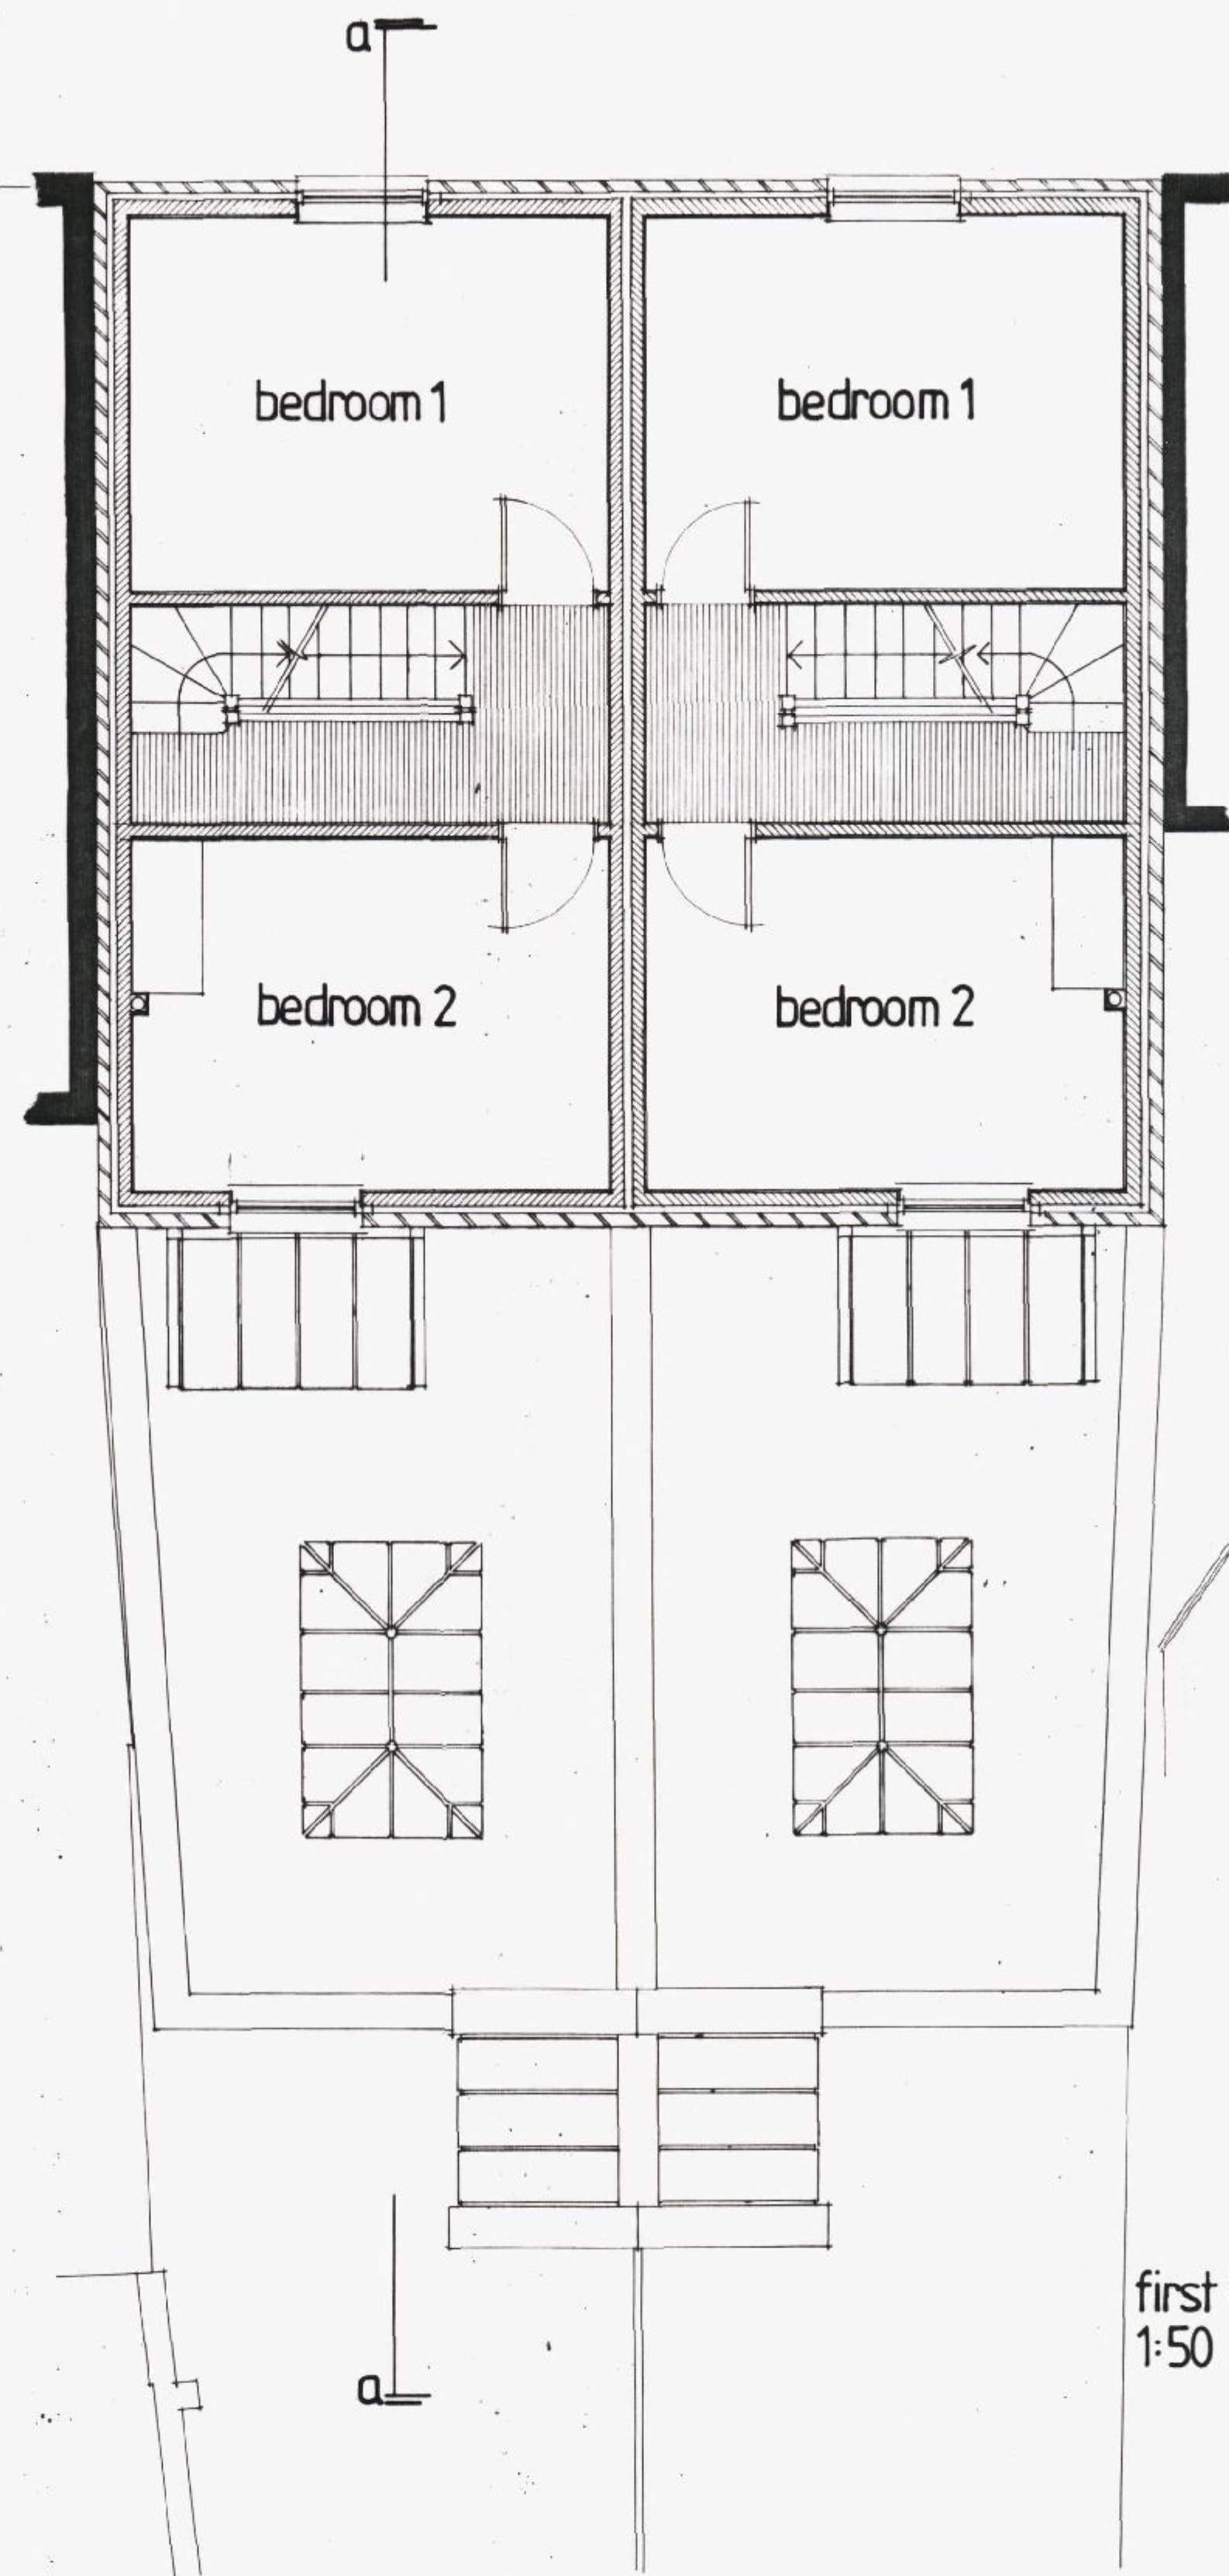


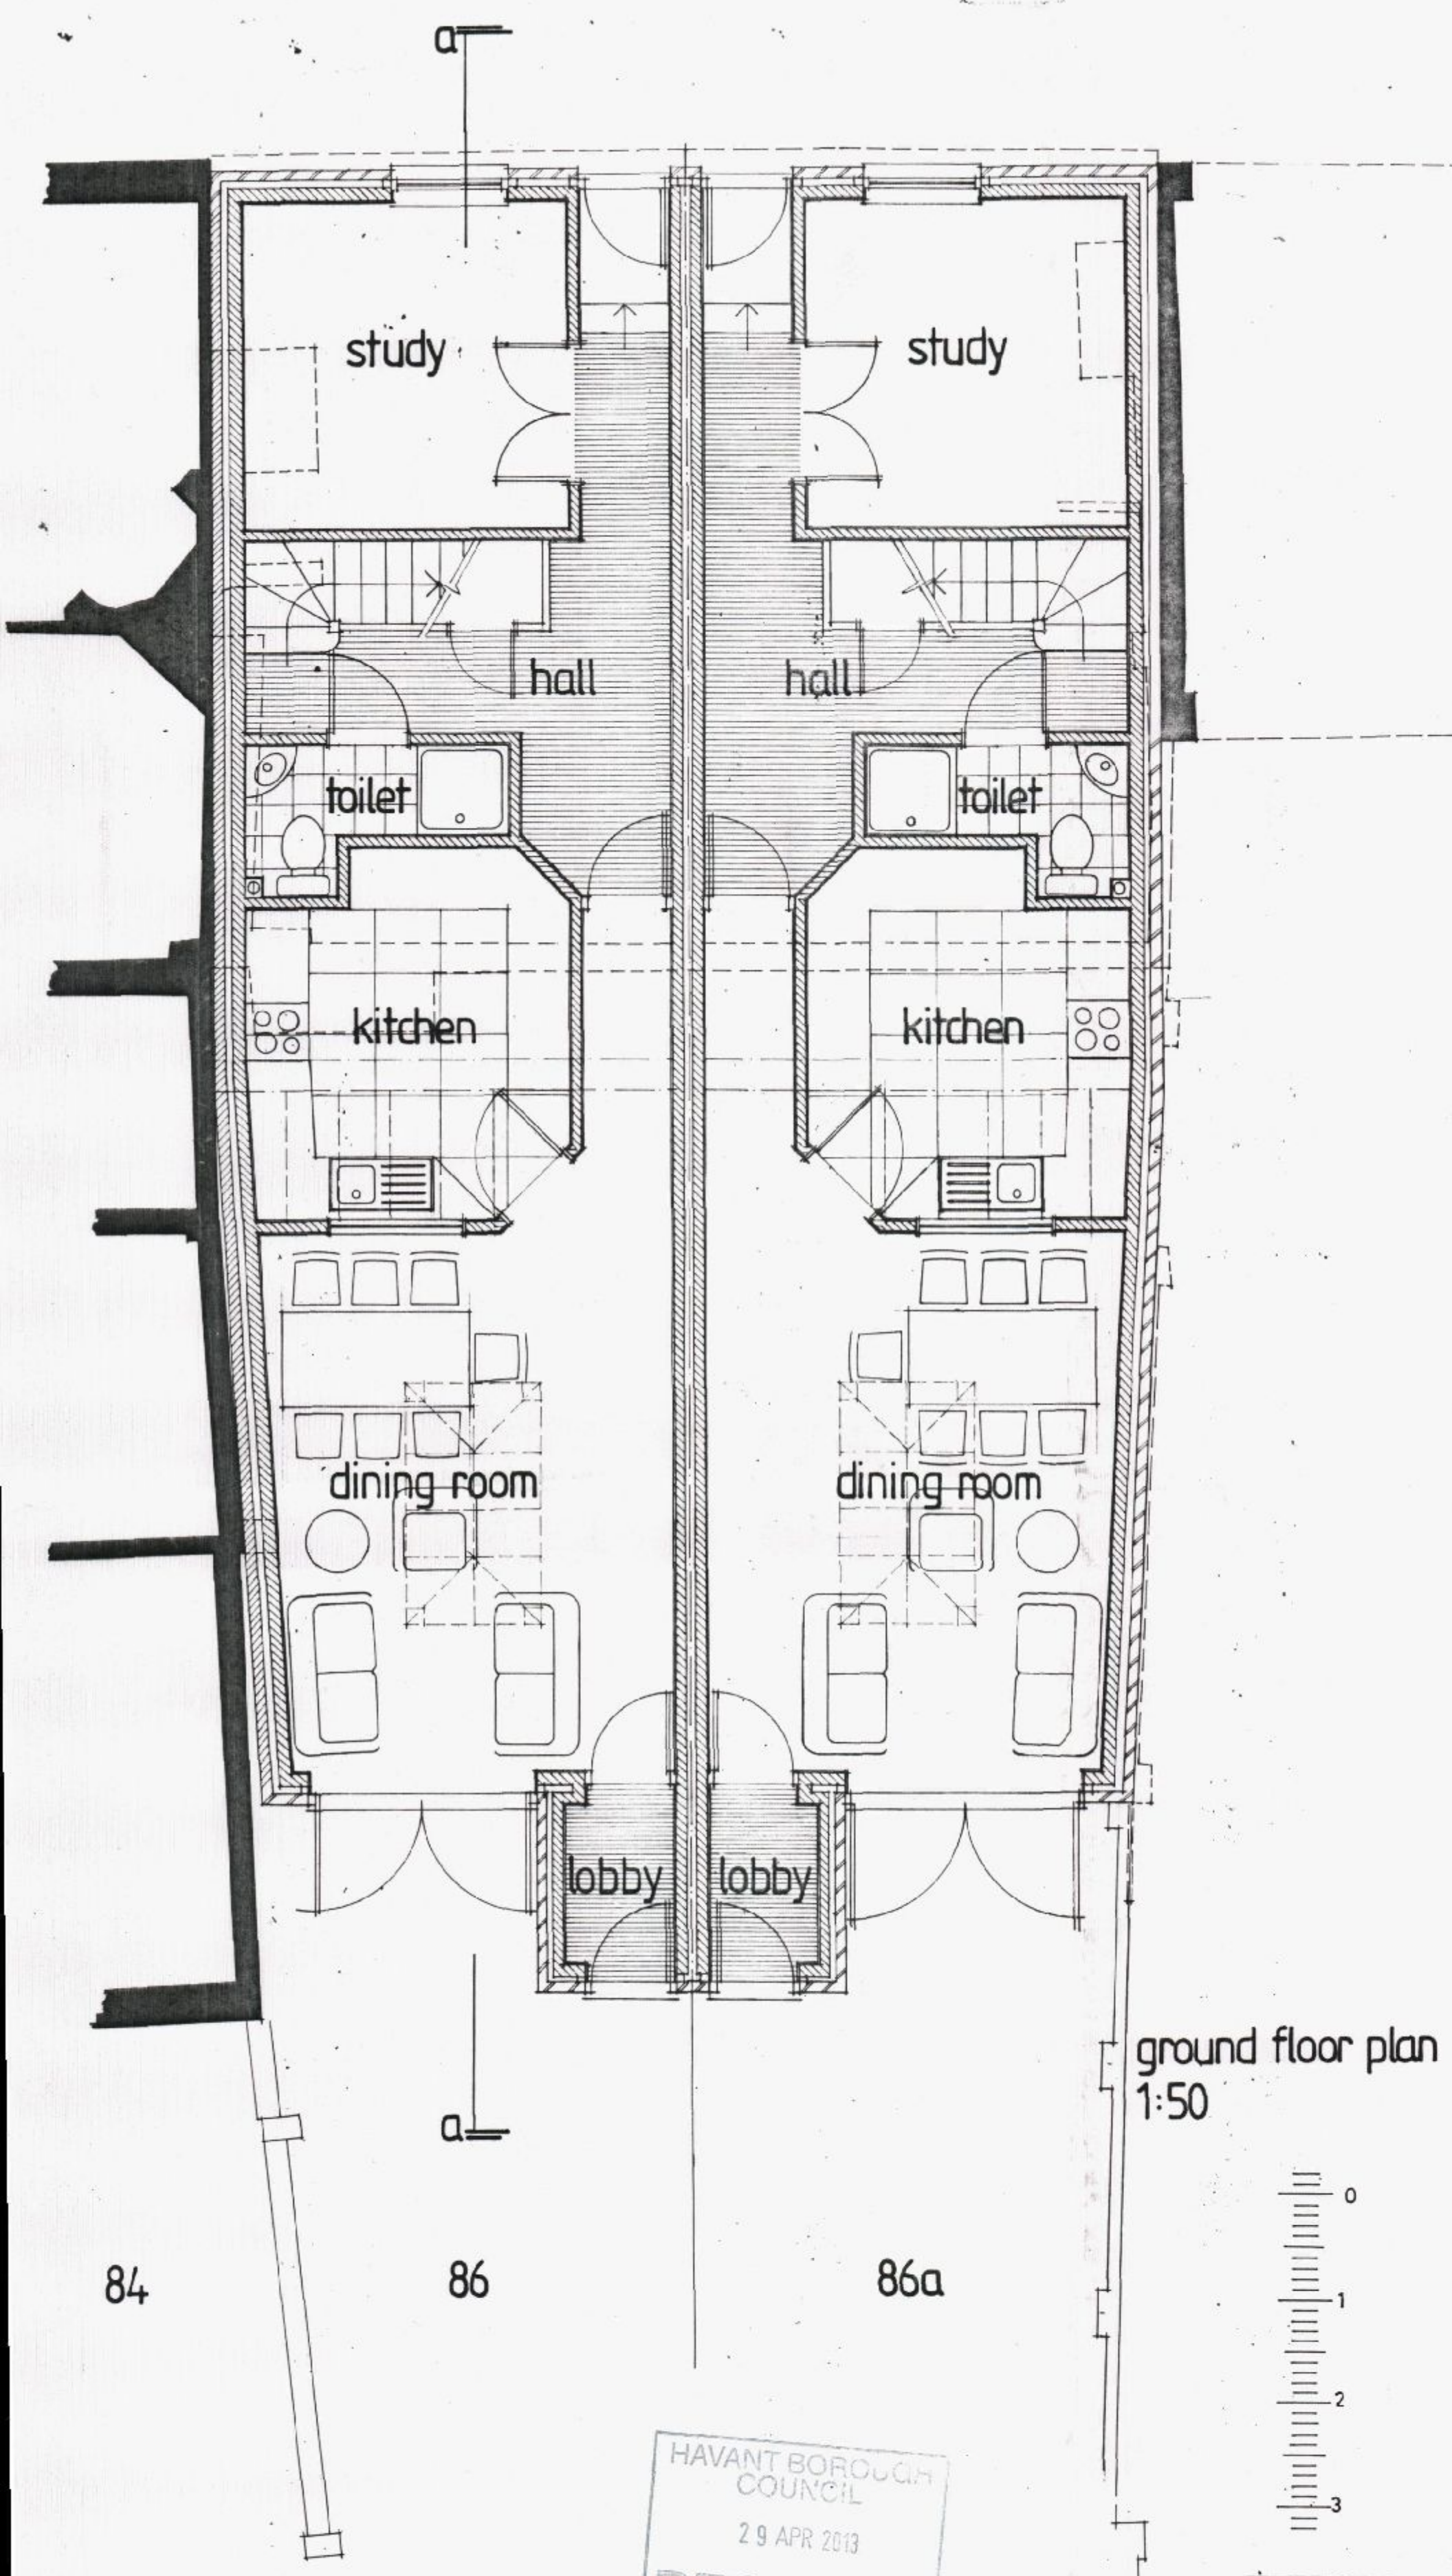

HAVANT BOROUGH
COUNCIL
29 APR 2013
RECEIVED

Revisions:	Client: The Rt Hon & Mrs D Willetts	
	Drawing title: Floor plans 1:50	
	Job title: Proposed dwellings to replace 86 West Street, Havant, Hampshire. PO9 1LN	
	Drawn: <i>RHM</i> Date: <i>March 2013</i> Dwg No. 732-03	

Roger Hill Building Design
Roger Hill MCAI ASB Eng
Chartered Architectural Technologist
30 Timore Gardens
Petersfield
Hampshire
GU32 9JE
Fax: 01730 300944
Telephone: 01730 300933
E-mail: roger@rogerhildesign.co.uk