


NOTES:
Dimensions to be checked on site before commencing work. Any discrepancies shall be reported to the architect immediately.
Do not scale from these drawings except for planning purposes.
Use figured dimensions only.
These drawings are for information only and are not to be used in conjunction with other consultants' drawings.
All drawings to be read in conjunction with specification and all other drawings including structural engineer and mechanical and electrical drawings / specification




Proposed Site Location Plan @ 1:1250

© Crown Copyright 2010. All rights reserved. Licence number 100020448
Download Date: 8th June 2012

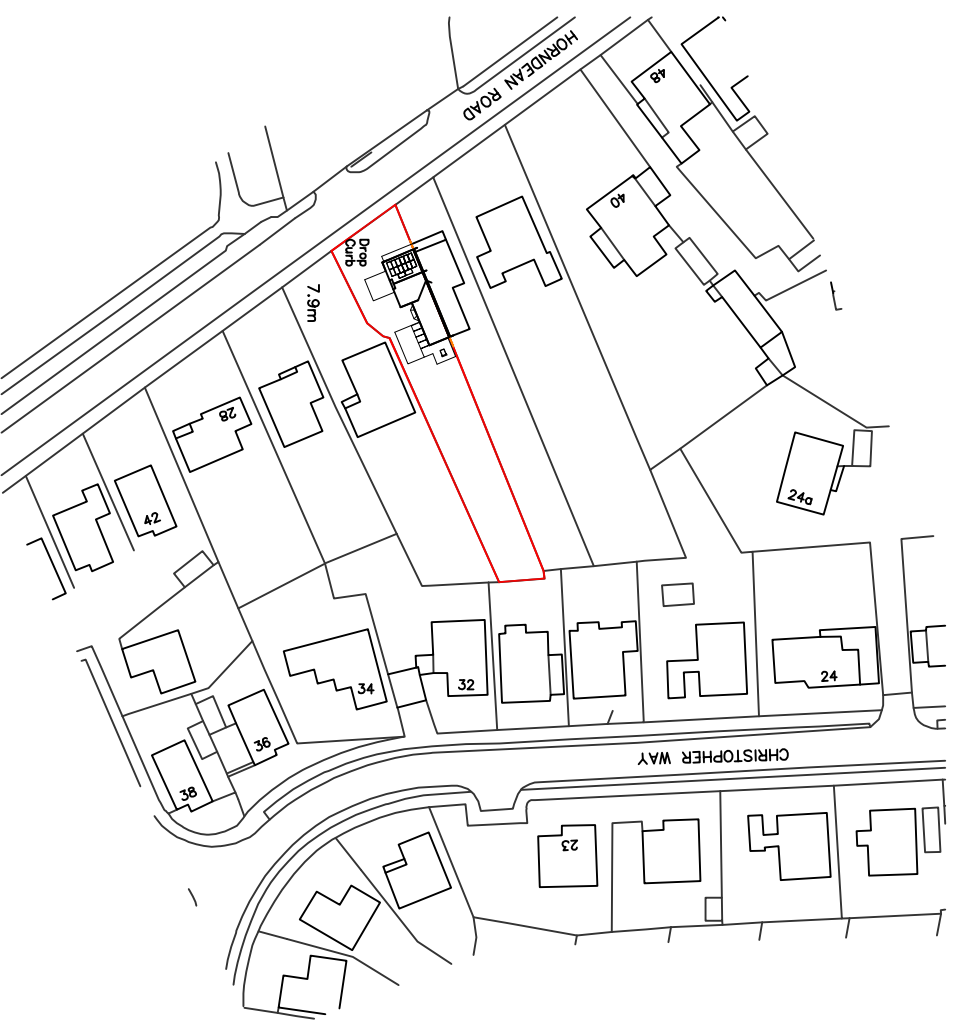


Proposed Site Location Plan @ 1:500

© Crown Copyright 2010. All rights reserved. Licence number 100020448
Download Date: 8th June 2012

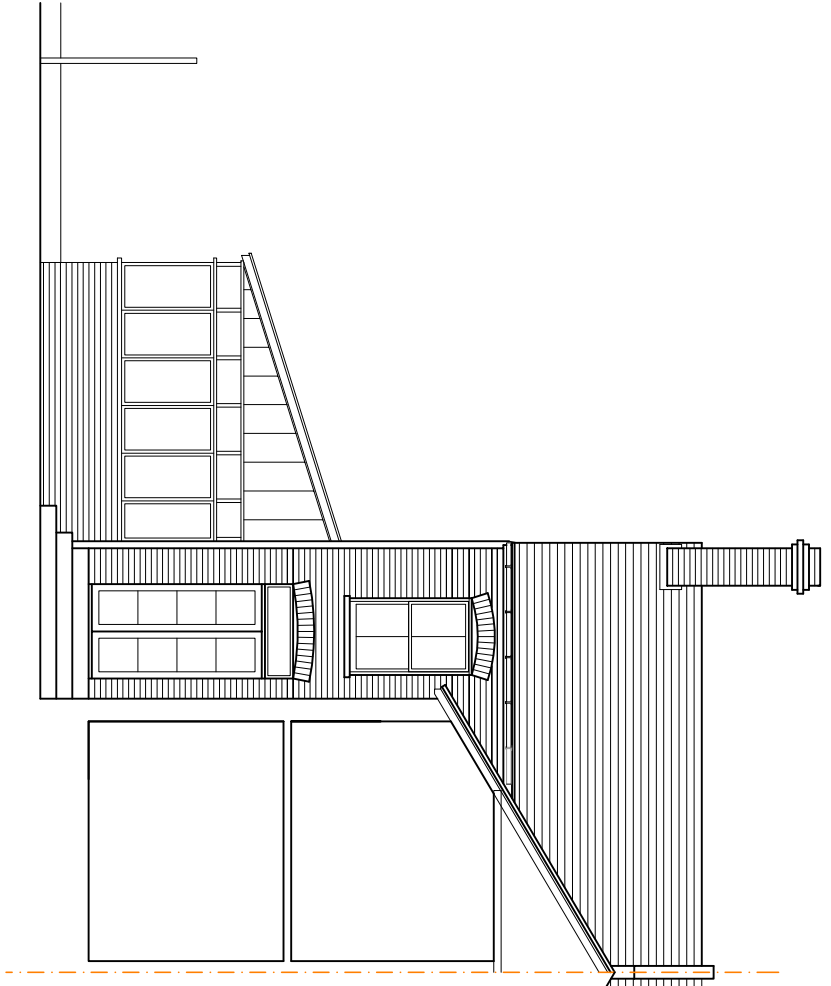


Existing East Elevation

[Section AA] @ 1:100

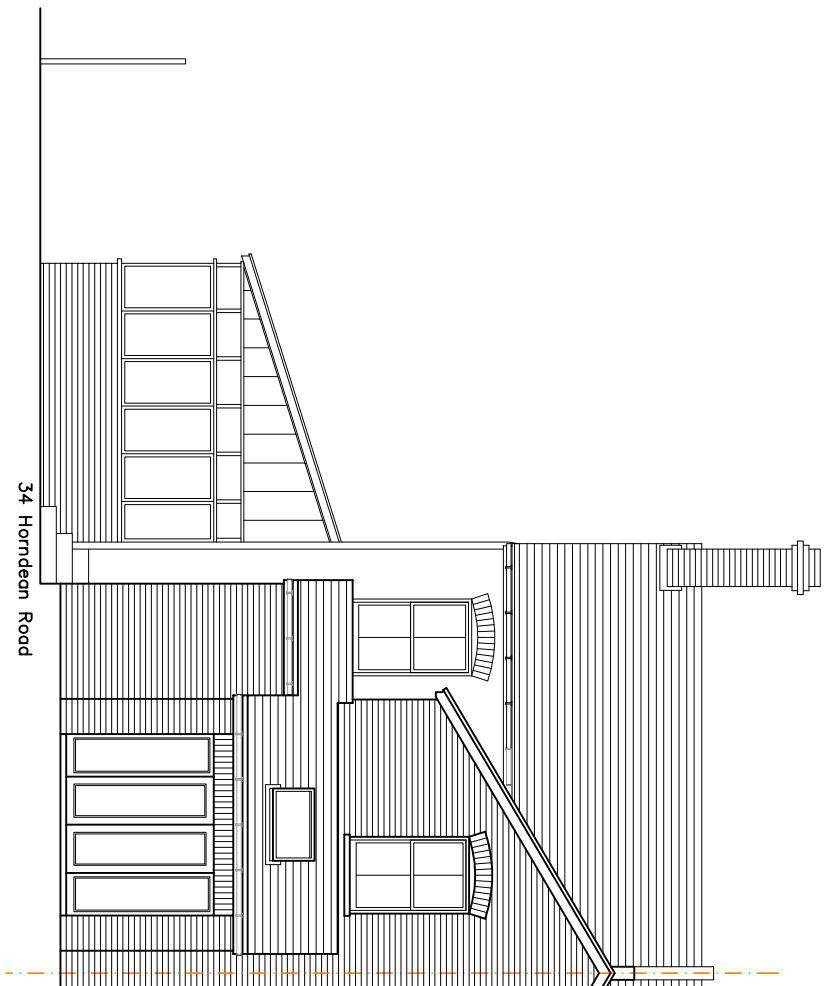


Existing East Elevation @ 1:100

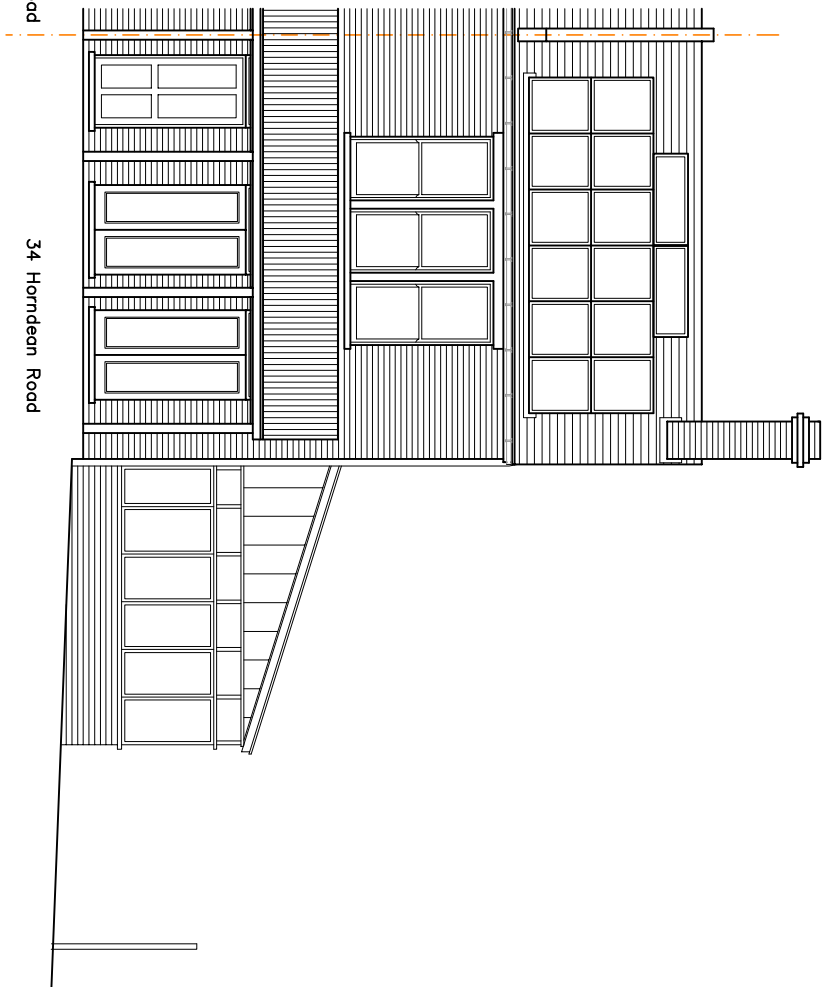

Existing West Elevation @ 1:100




Existing South Elevation @ 1:100

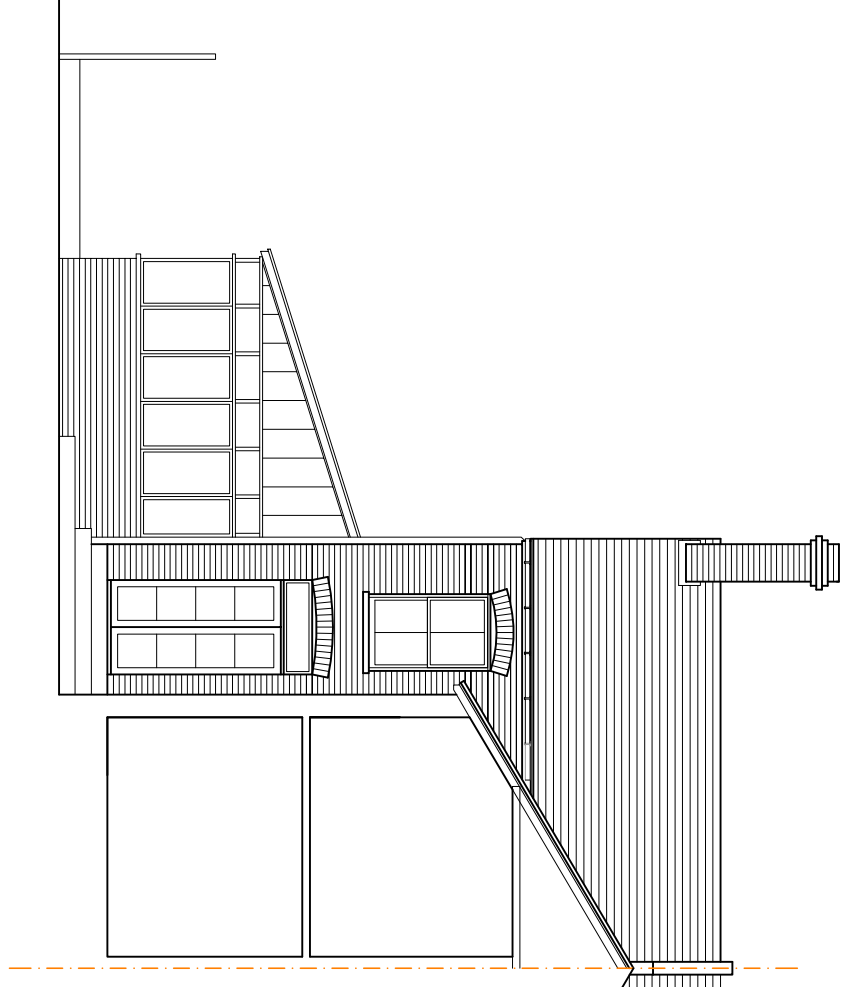


Proposed East Elevation


[Section AA] @ 1:100

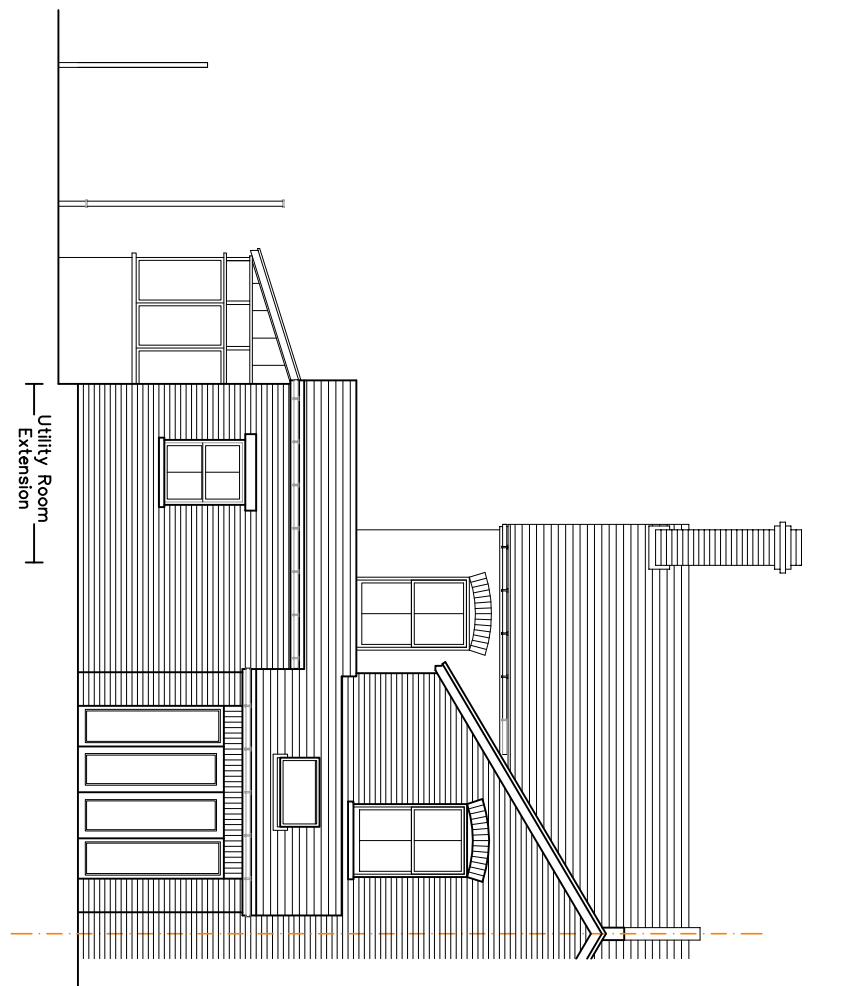


Proposed East Elevation @ 1:100

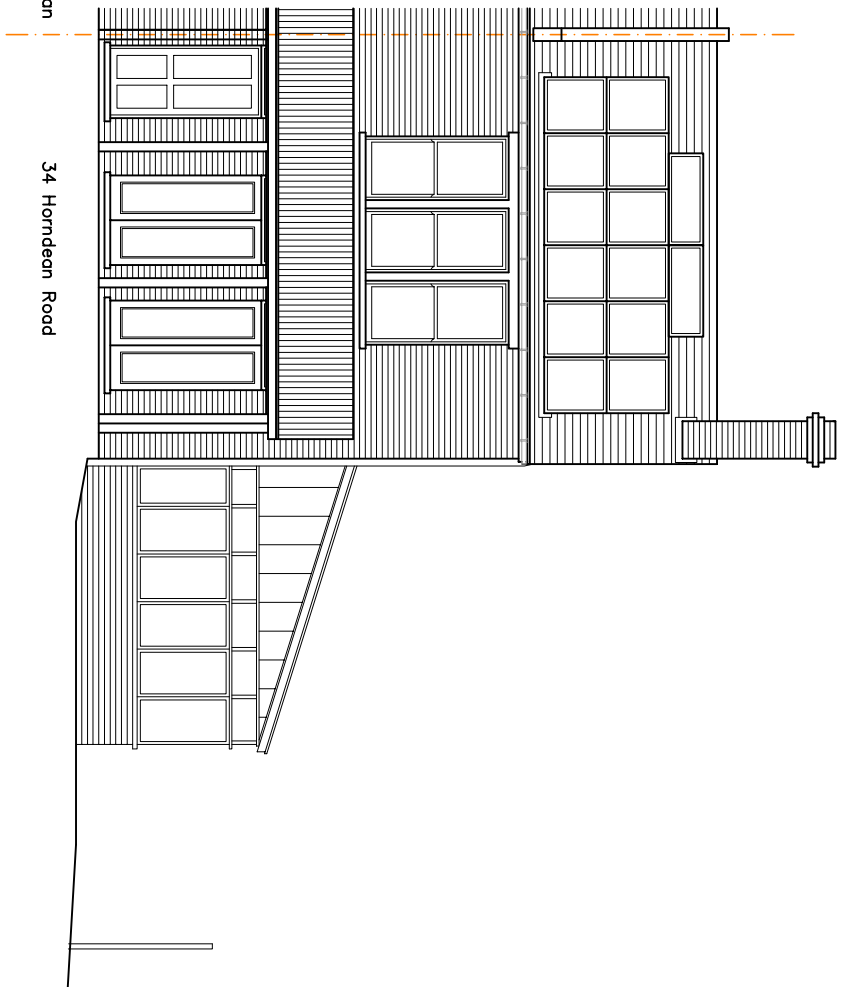


Proposed West Elevation @ 1:100

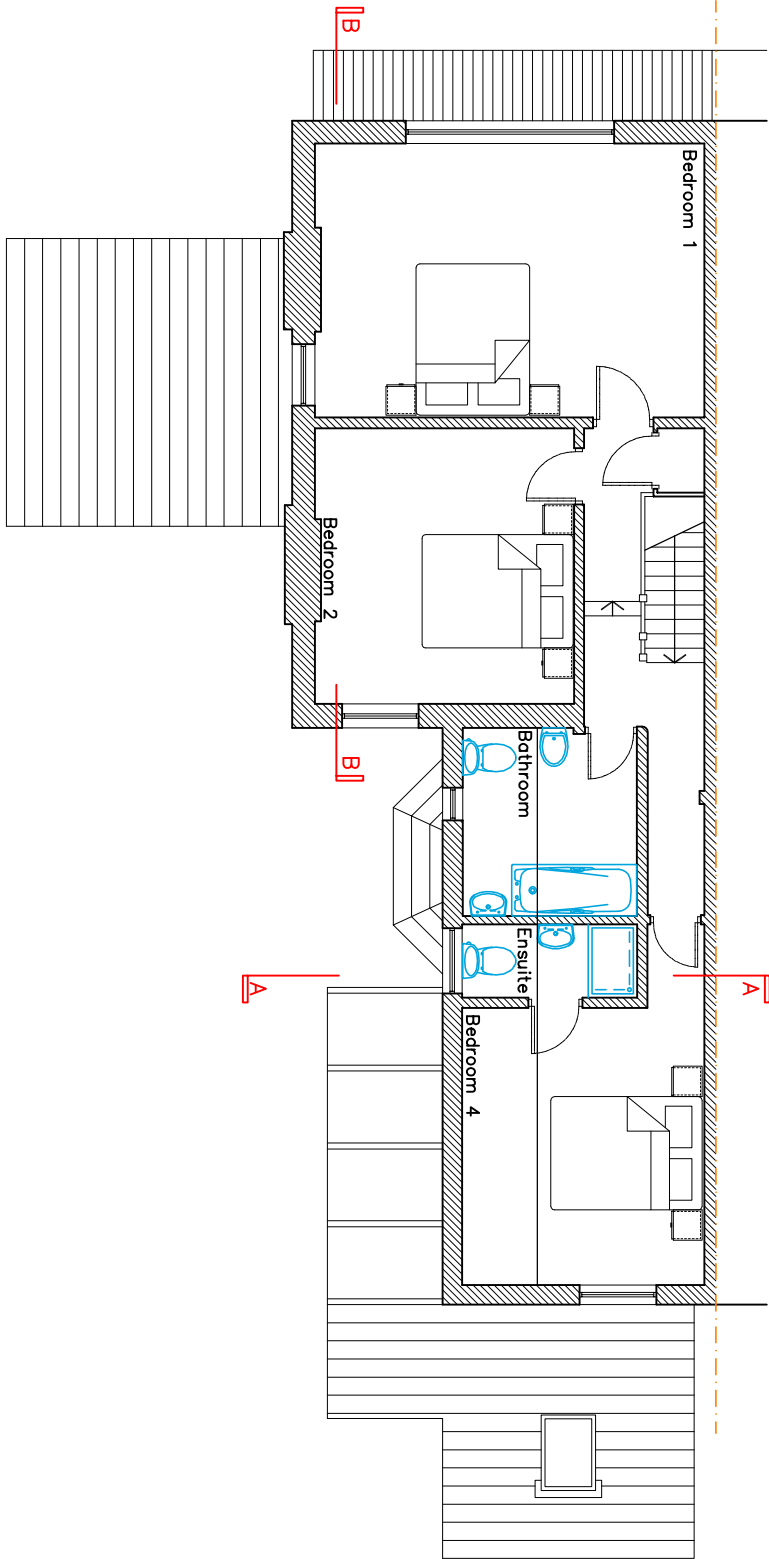


Existing Ground Floor Plan @ 1:100

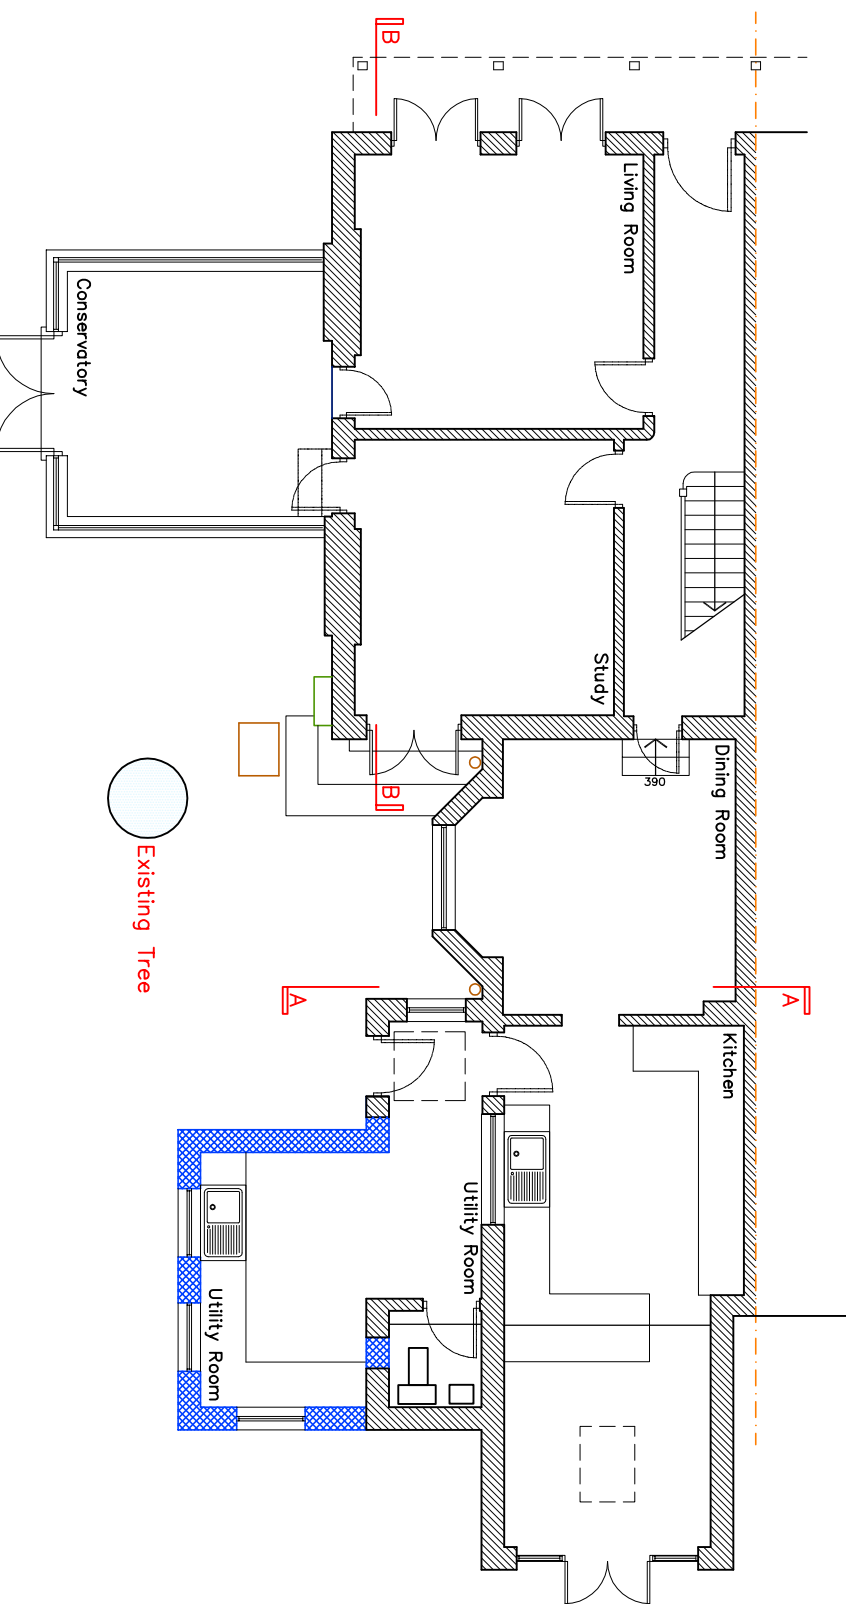

Existing First Floor Plan @ 1:100

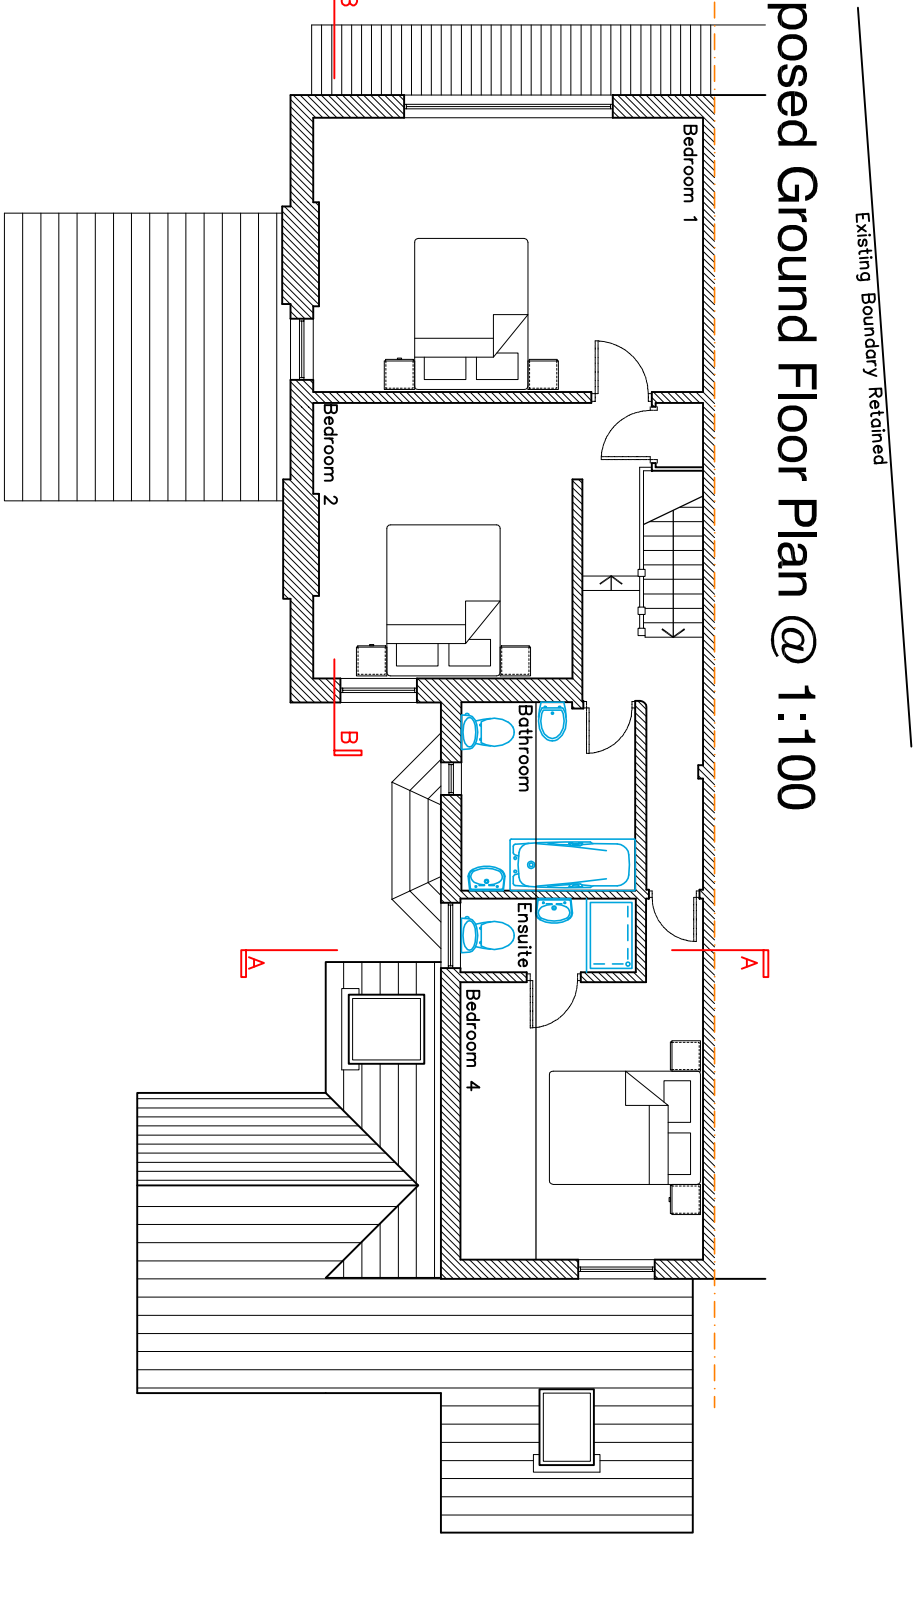

Proposed Ground Floor Plan @ 1:100

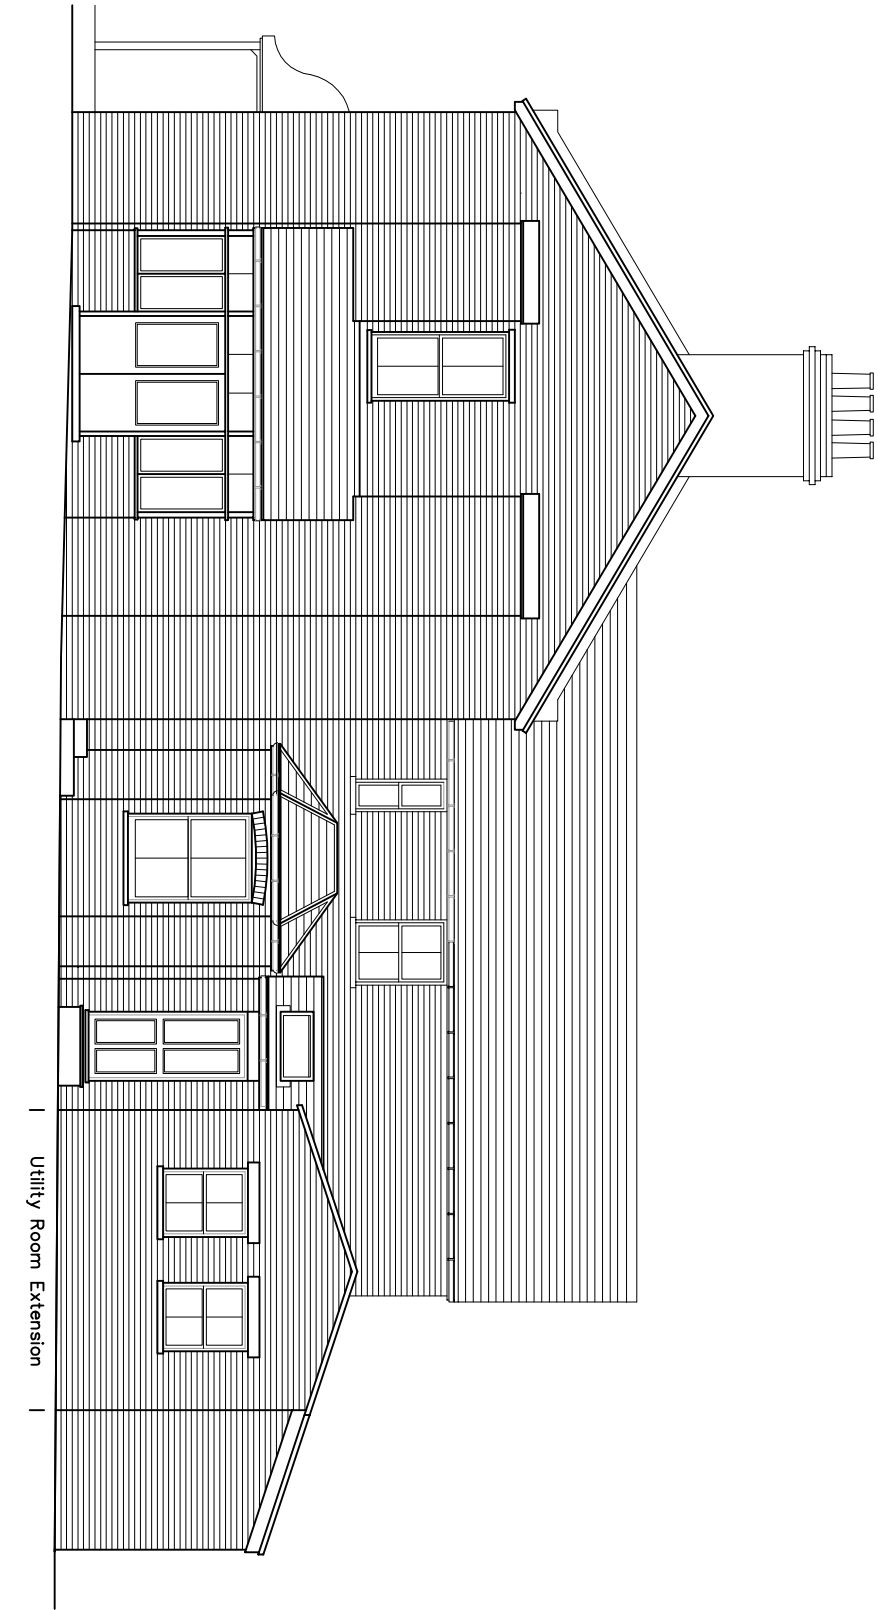

Proposed South Elevation @ 1:100

REV	DATE	AMENDMENT	DRAWN

hd
architects

Heley Davies Architects Ltd
The Old Four Mill
Farnham, Surrey, GU14 7JF
01243 370 715
mail@hdaarchitects.co.uk

CLIENT

Jeanette Eggle

PROJECT

Proposed Extension
34 Hornbeam Road
Epsom

DRAWING

Plans, Section and Elevations

SCALE

Varies

DATE

July 2012

DRAWN

TD

DRAWING NUMBER

12107/01

REVISION