


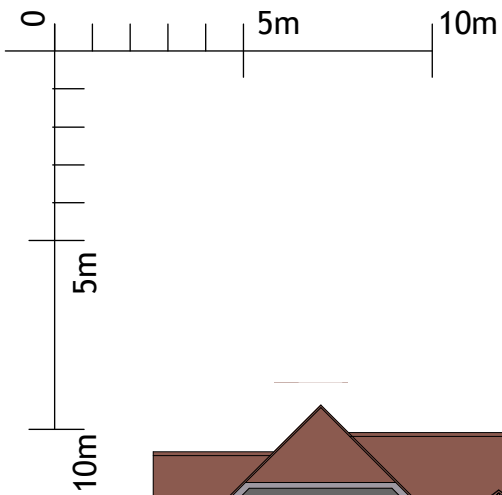

EXISTING MATERIALS

WALLS - RED BRICK; GREY SOLDIER COURSE;
TIMBER BOARDING STAINED BLACK;

ROOF - CONCRETE TILE & HALF ROUND HIP TILES;
TIMBER BOARDING TO DORMER CHEEKS;
BARGES & FASCIAS STAINED BLACK;

RAINWATER GOODS - UPVC HALF-ROUND BLACK;

JOINERY - PAINTED TIMBER;

PROPOSED MATERIALS


WALLS - RED BRICK; GREY SOLDIER COURSE;
TIMBER BOARDING STAINED BLACK;

ROOF - CONCRETE TILE & HALF ROUND HIP TILES;
MOCK STANDING SEAM TO LINK;
BARGES & FASCIAS STAINED BLACK;


RAINWATER GOODS - UPVC HALF-ROUND BLACK;

JOINERY - PAINTED TIMBER;


This drawing is the copyright of Axiom Architects.
It is for planning application purposes only & may not be
reproduced in whole or in part without permission. Drawings
lodged for planning approval may be reproduced by the Planning
Authority in accordance with the 'Copyright (Material Open to
Public Inspection) (Marking of Copies of Plans and Drawings)
Order 1990 and must carry the relevant copyright restriction note.
Do not scale from drawings.

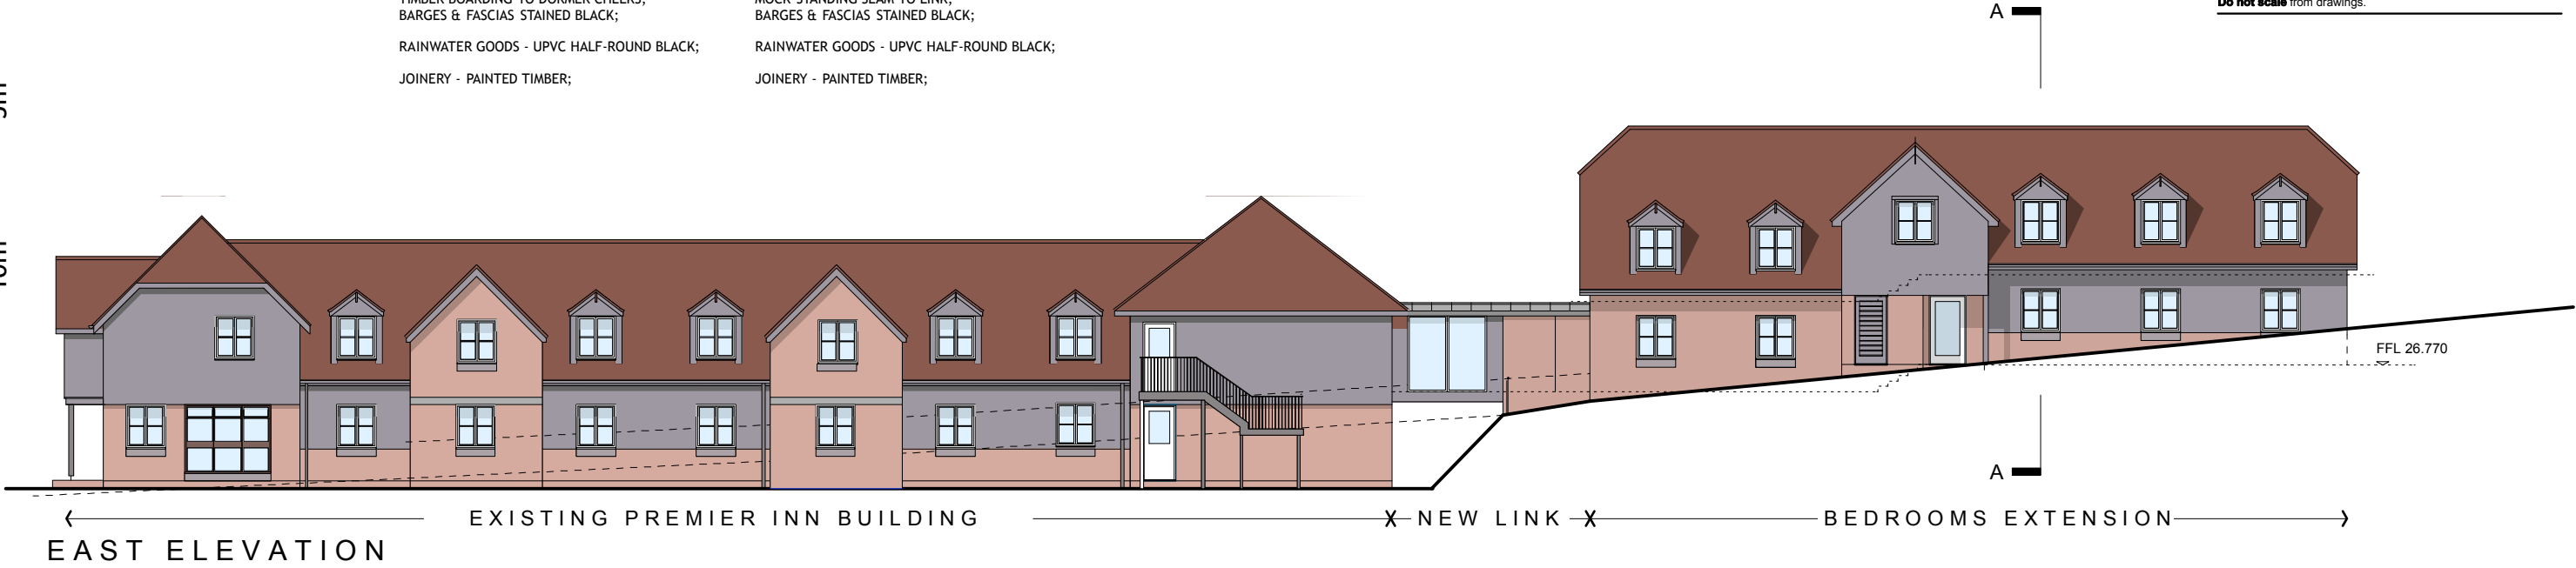


EAST ELEVATION

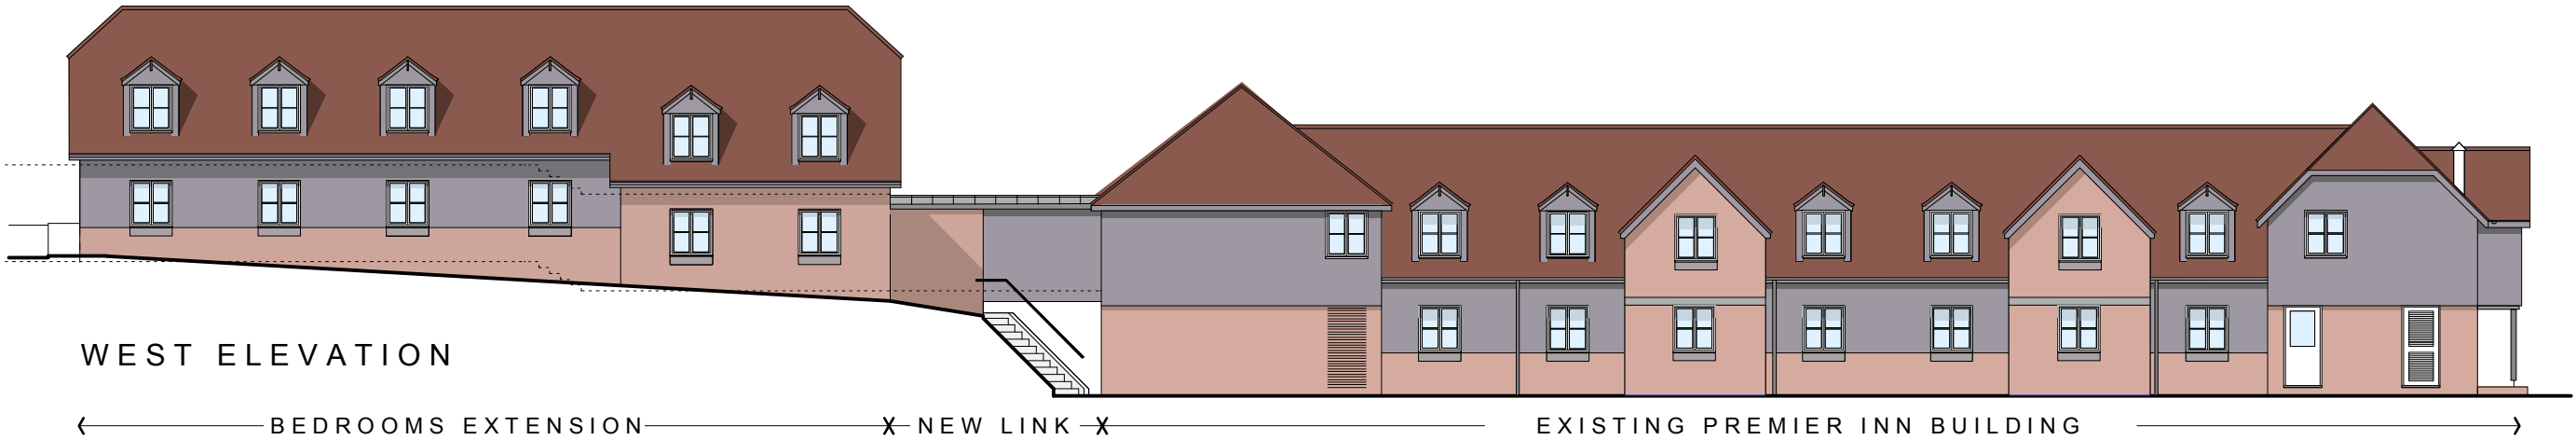


WEST ELEVATION

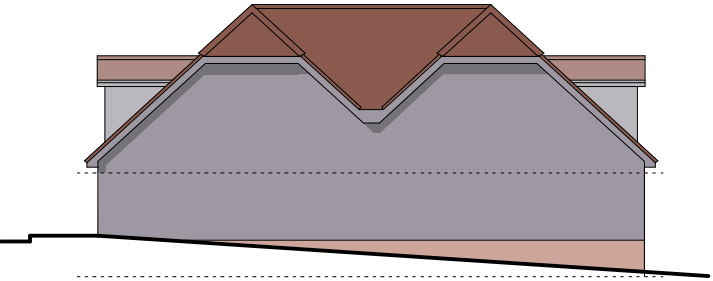

NORTH ELEVATION

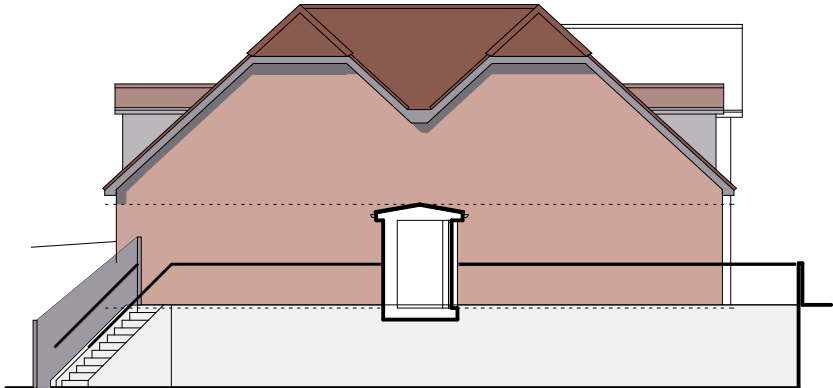

SOUTH ELEVATION

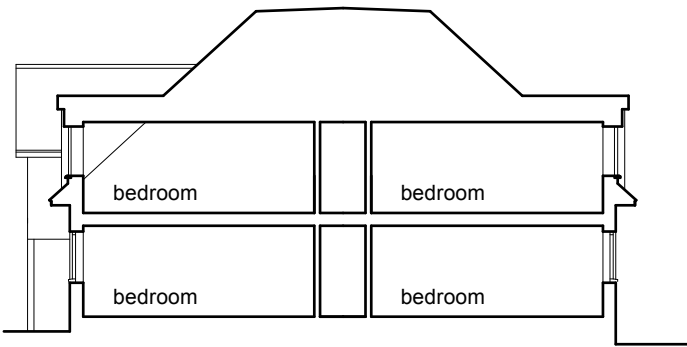

SECTION A-A

B	1.03.13	Extension elevations changed	PM
A	25.01.13	Bricked-up door opening indicated West Elevation - extg PI PF	
Rev	Date	Description	By
		Brooklands Yard Southover High Street Lewes East Sussex BN7 1HU	

Tel. 01273 470269
www.axiomarchitects.co.uk

Client
WHITBREAD GROUP PLC

Project
PORTSMOUTH HAVANT PREMIER INN
65 BEDHAMPTON HILL
HAVANT PO9 3JN

Drawing
**PROPOSED ELEVATIONS
& SECTION**

Scale	Status	Date	Drawn	Checked
1:200 @ A3	PLANNING	08.01.13	PF	PRM

Drawing No.	Revision
2935/P4	B