




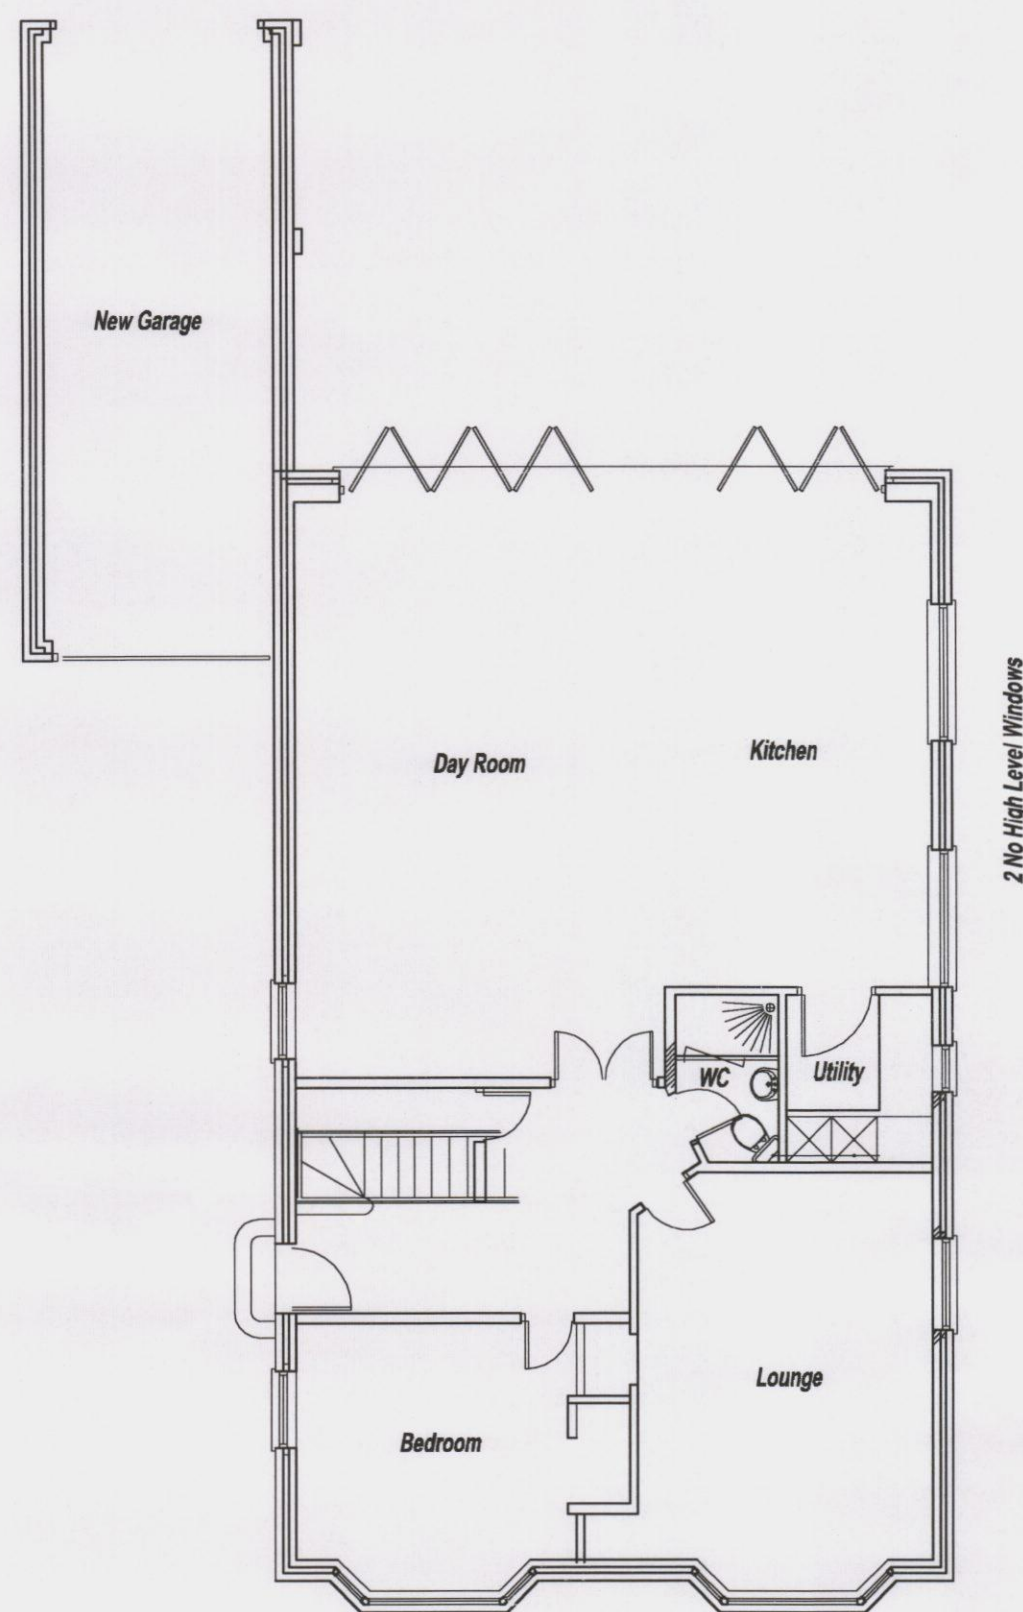


APPROVED GROUND FLOOR

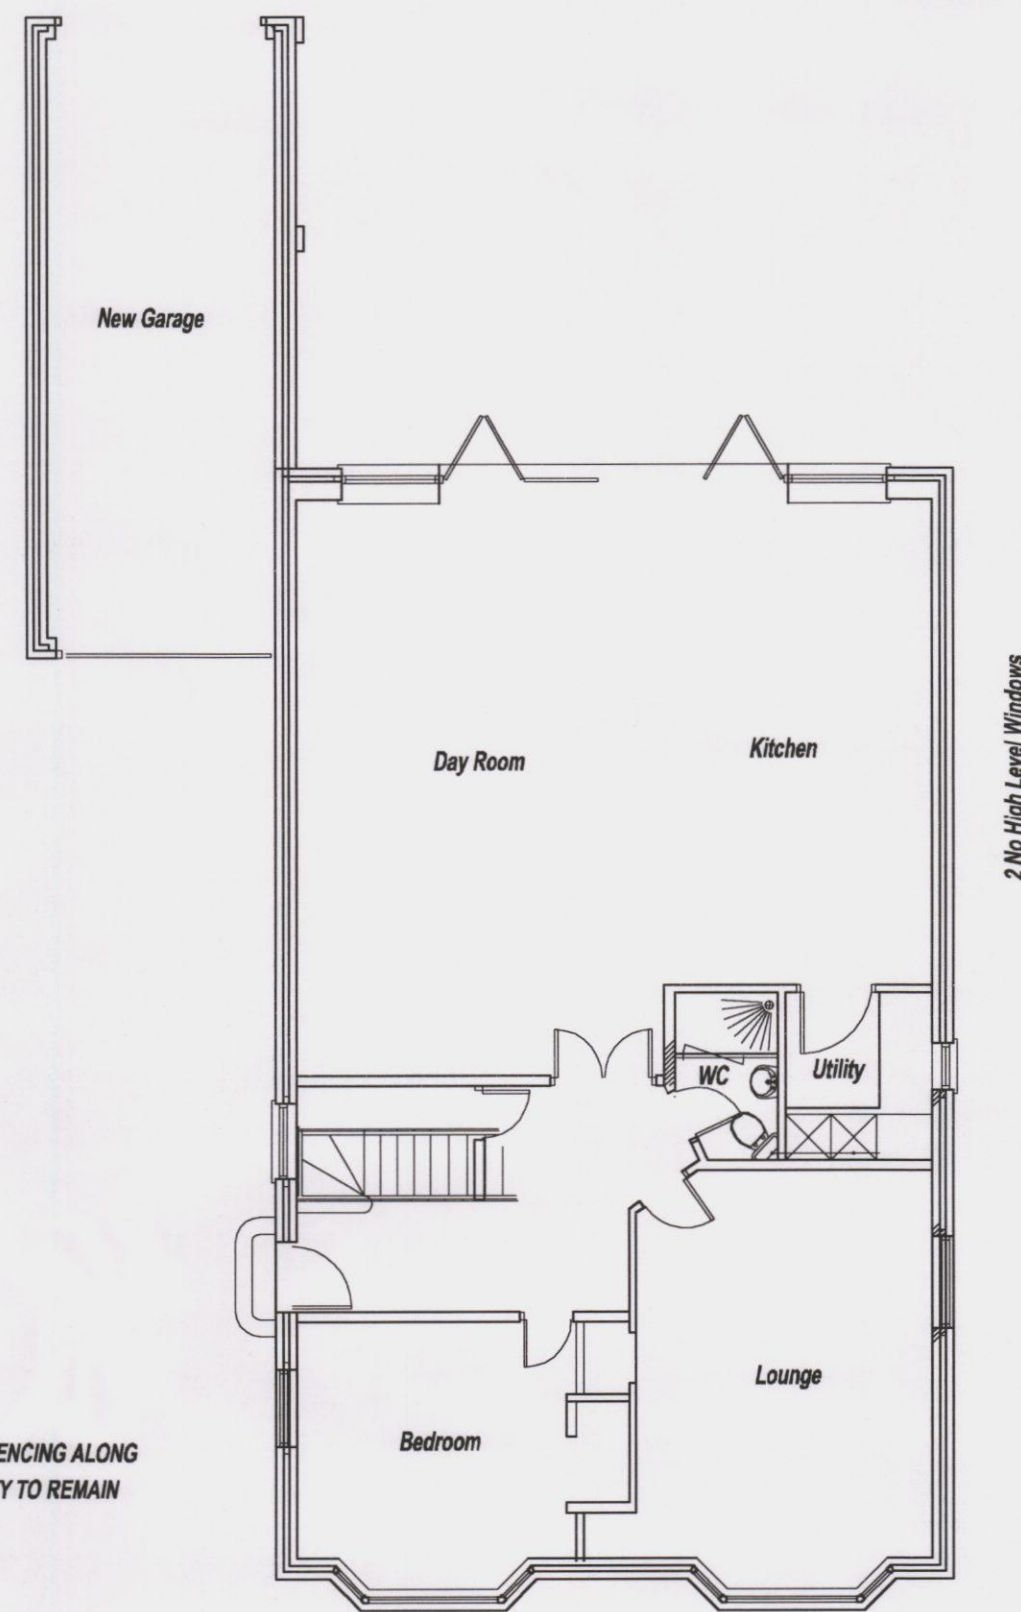

AMENDED GROUND FLOOR

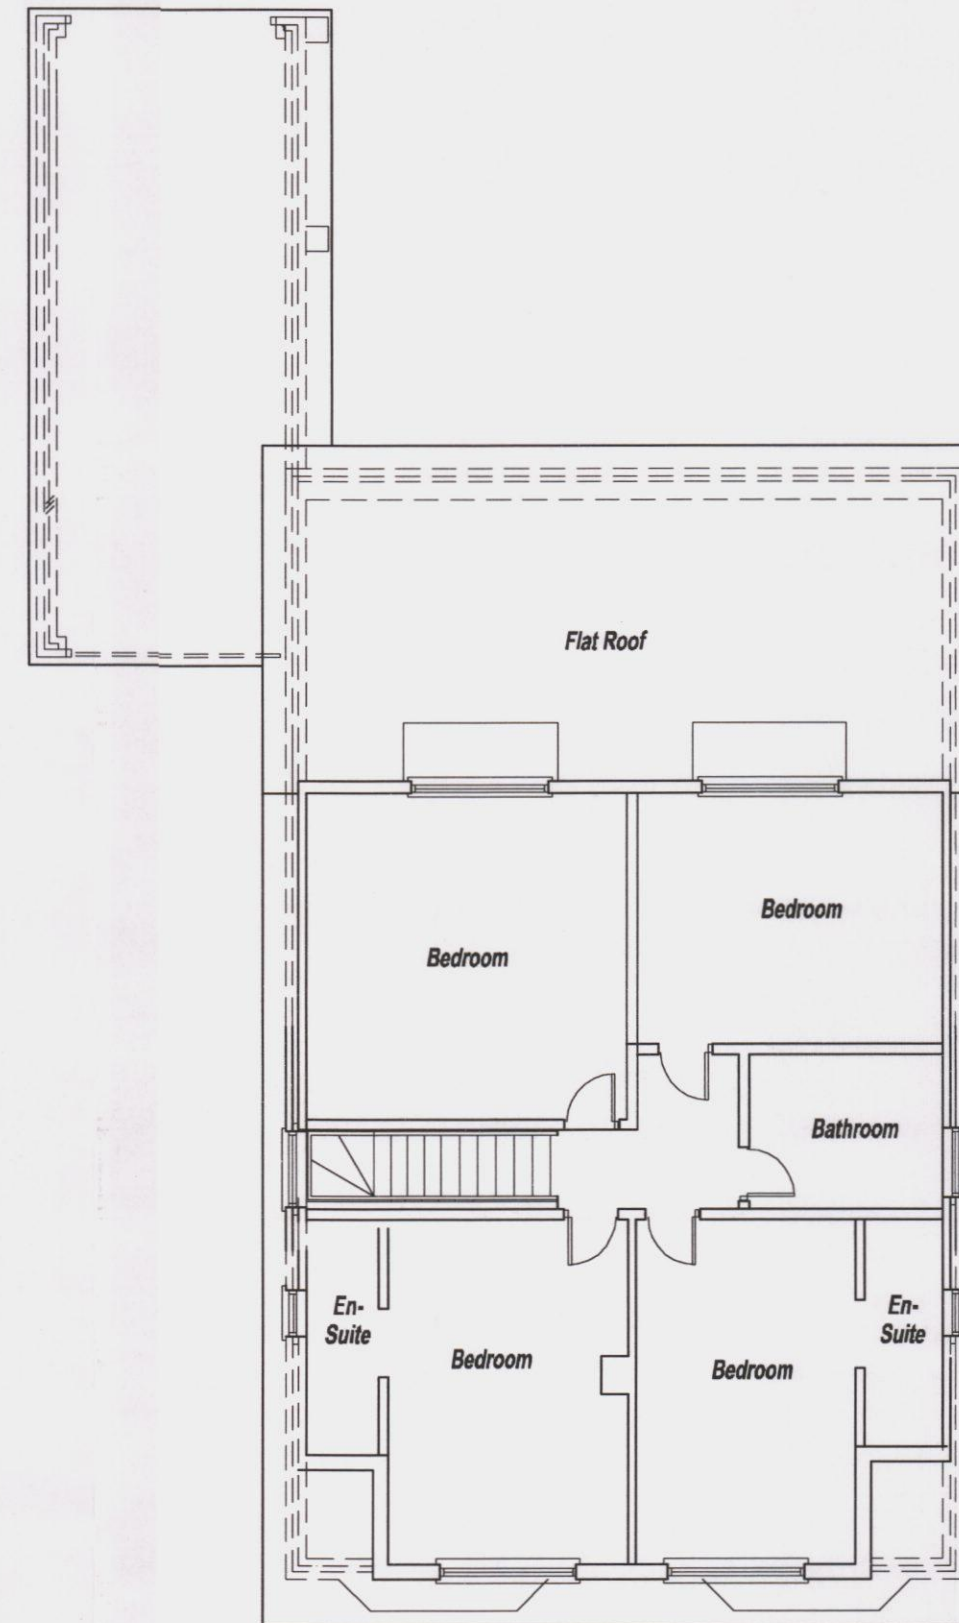

APPROVED FIRST FLOOR

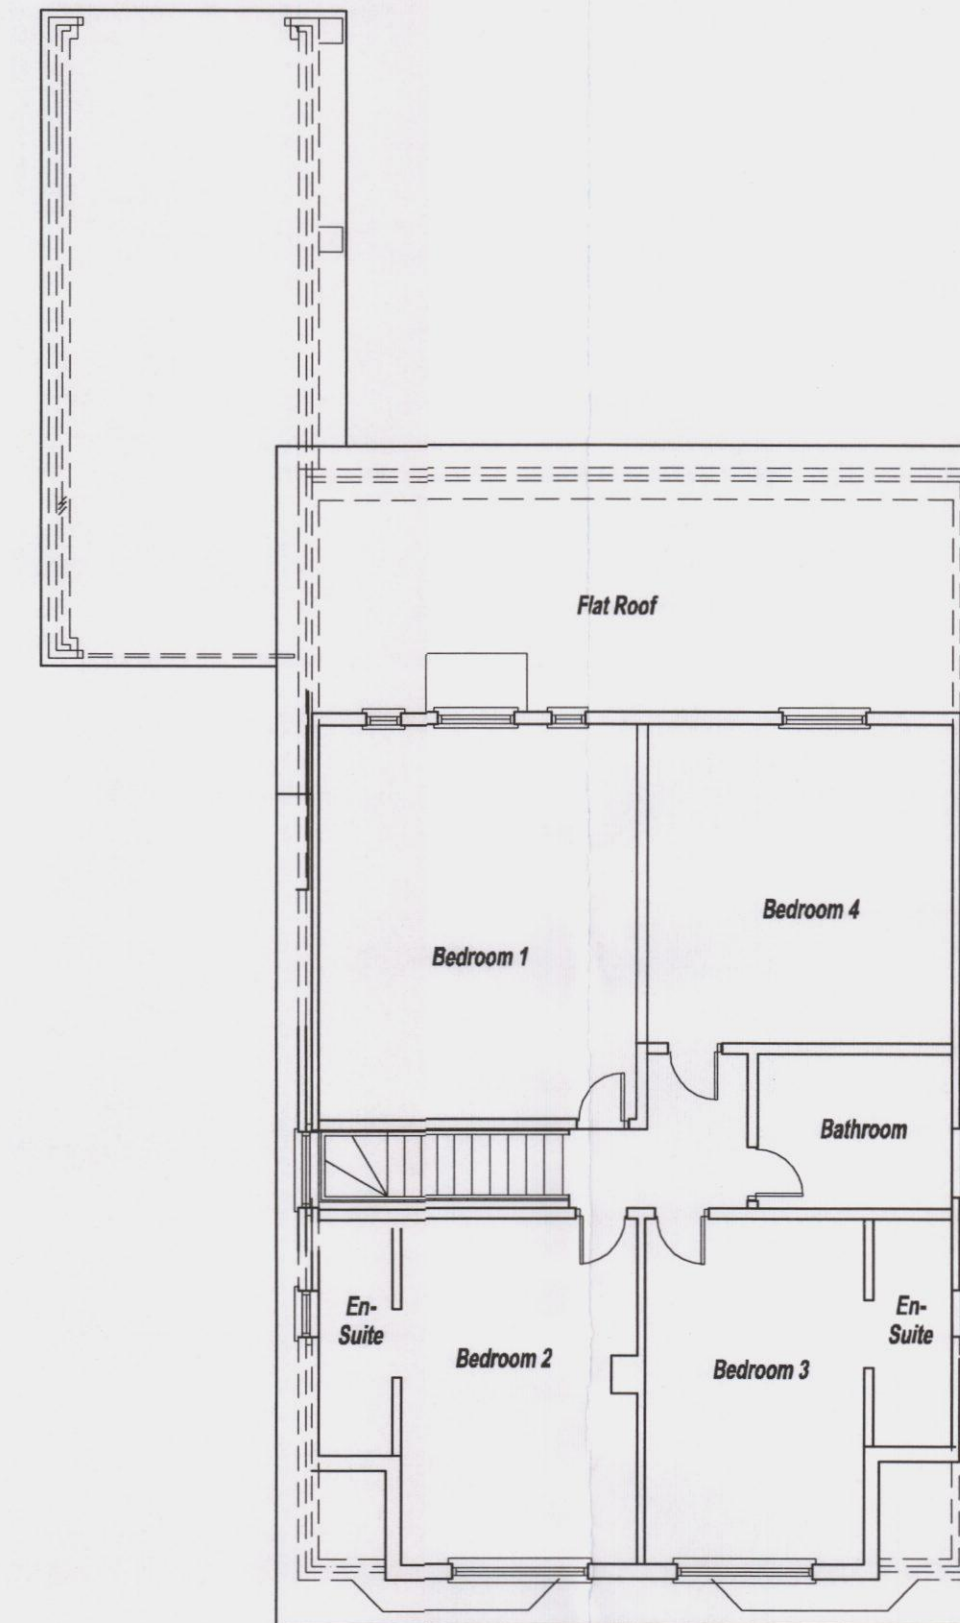

AMENDED FIRST FLOOR


This drawing is copyright and must not be reproduced wholly or in part without prior permission of Pearson Ellis Portsmouth.

notes


- 1 This drawing is to be read in conjunction with all other relevant details and drawings as issued by the Architect and Consulting Engineers
- 2 This drawing must not be scaled.
- 3 For details of Pile design see specialist piling contractors calcs for diameter and length of pile.
- 4 For details of reinf'tt see bar bending schedules
- 5 See drawing no M4046/101 for notes

NOTE :
ALL BOUNDARY FENCING ALONG
SIDE OF PROPERTY TO REMAIN
AS EXISTING

STAINLESS STEEL UPRIGHTS
& HANDRAILS WITH OBSCURE
GLAZED BALUSTRADE - TO
ALLOW ACCESS FOR
MAINTENANCE PURPOSES ONLY

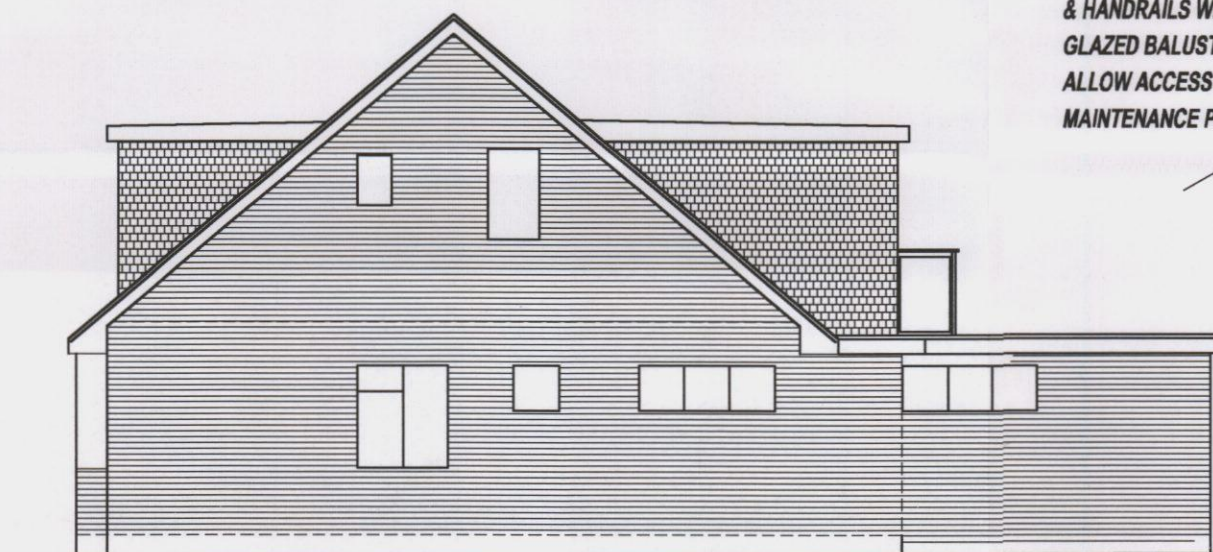


Approved East Side Elevation

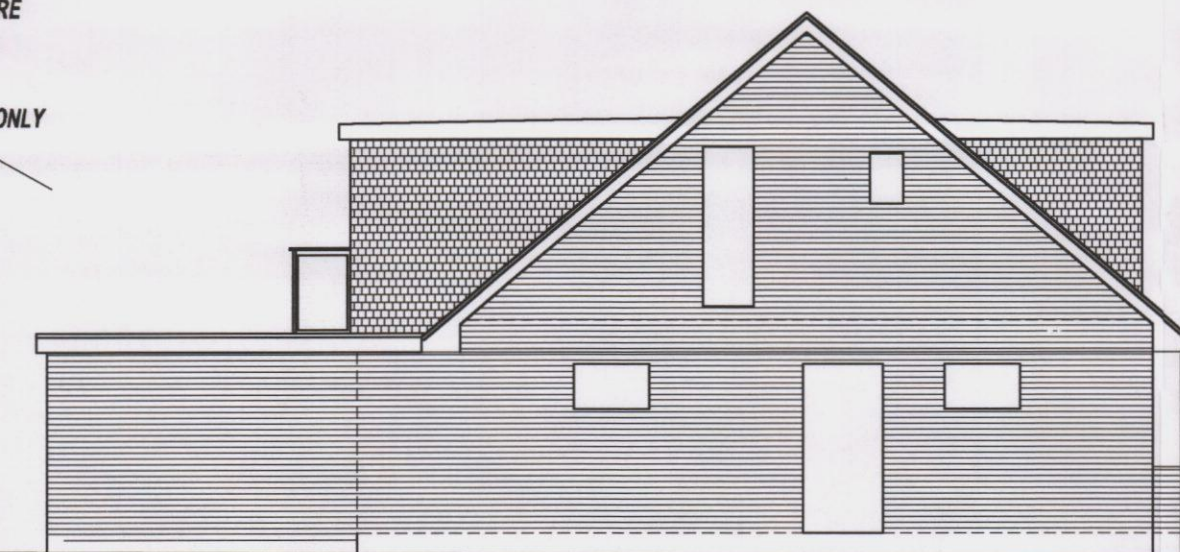


Approved West Side Elevation

VERTICAL TILING TO MATCH
EXISTING TILES

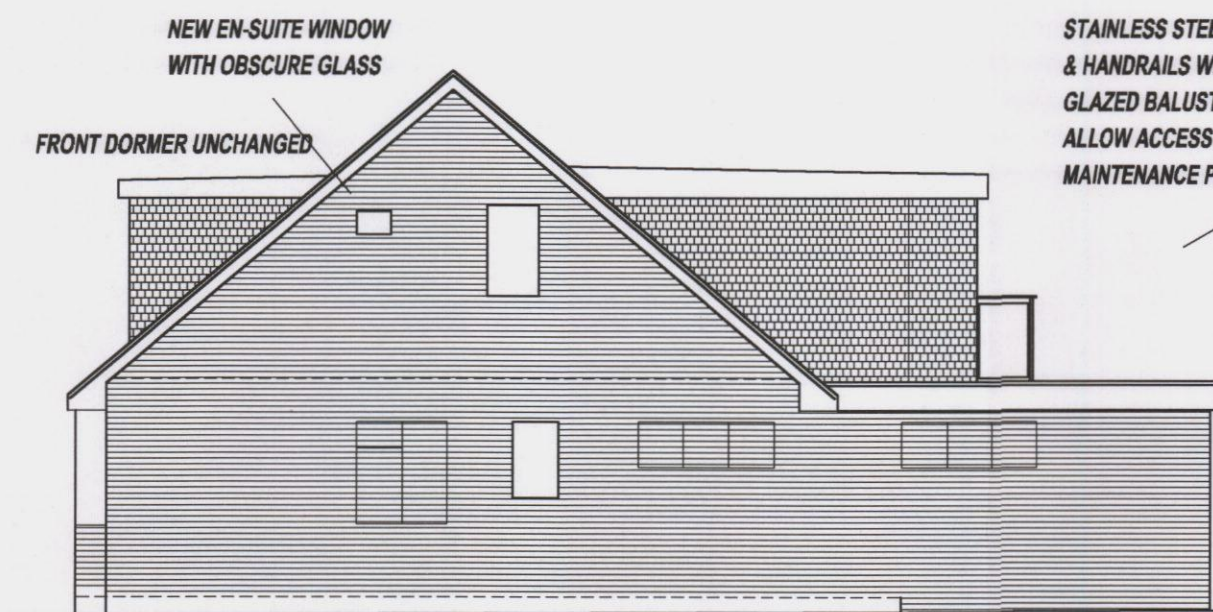


Amended East Side Elevation

STAINLESS STEEL UPRIGHTS
& HANDRAILS WITH OBSCURE
GLAZED BALUSTRADE - TO
ALLOW ACCESS FOR
MAINTENANCE PURPOSES ONLY

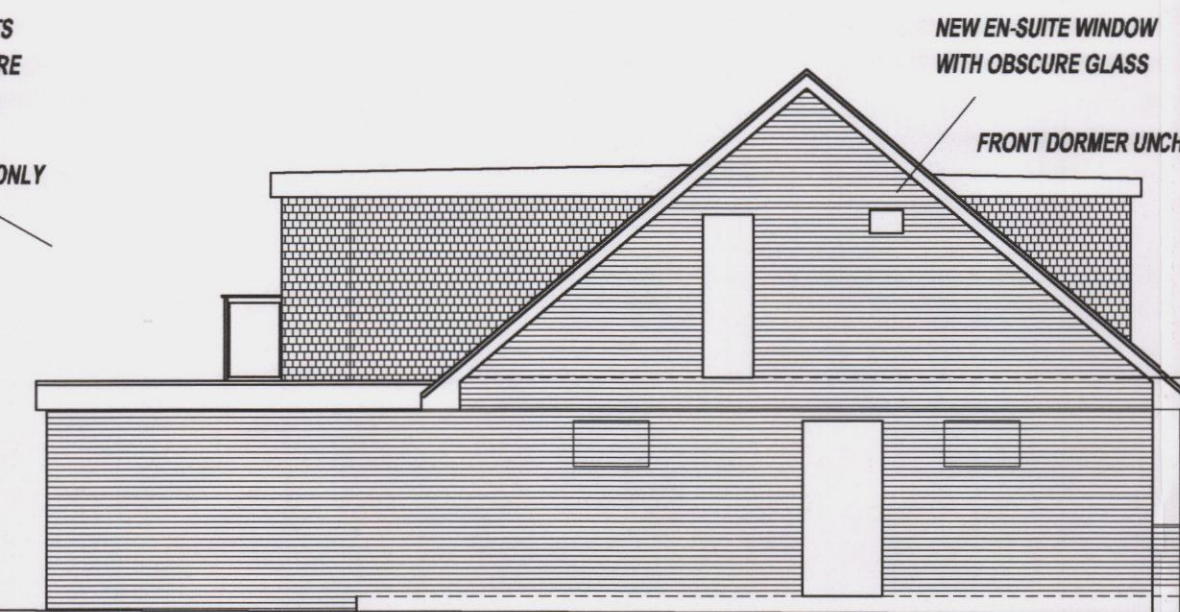


Amended West Side Elevation

ONCE ALL BUILDING WORK COMPLETE
ALL EXTERNAL WALLS TO BE COVERED
WITH RENDER & DECORATED WITH
MASONRY PAINT TO MATCH SURROUNDINGS

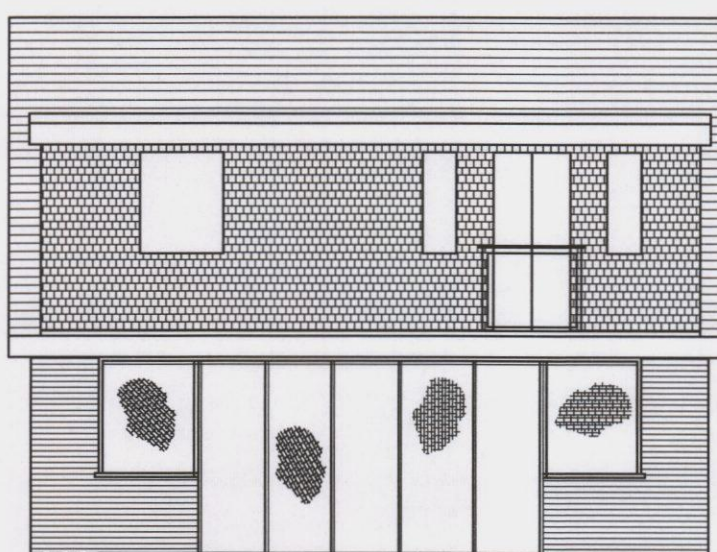


Amended Rear Elevation

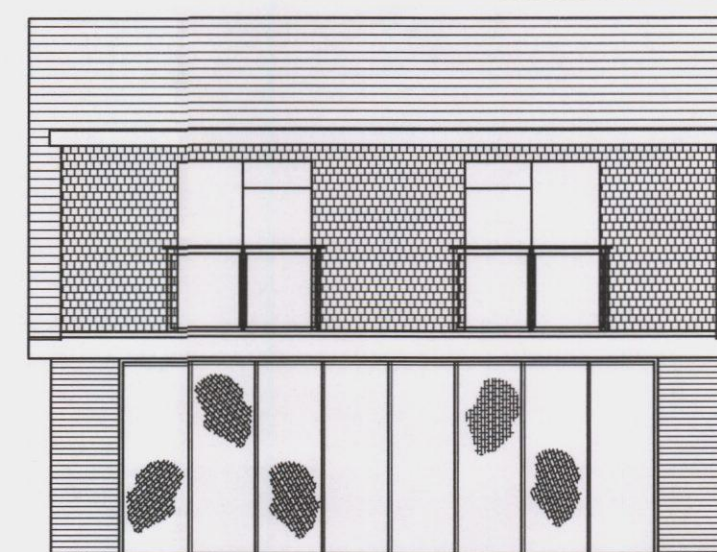

Approved Rear Elevation

VERTICAL TILING TO MATCH
EXISTING TILES

London Road

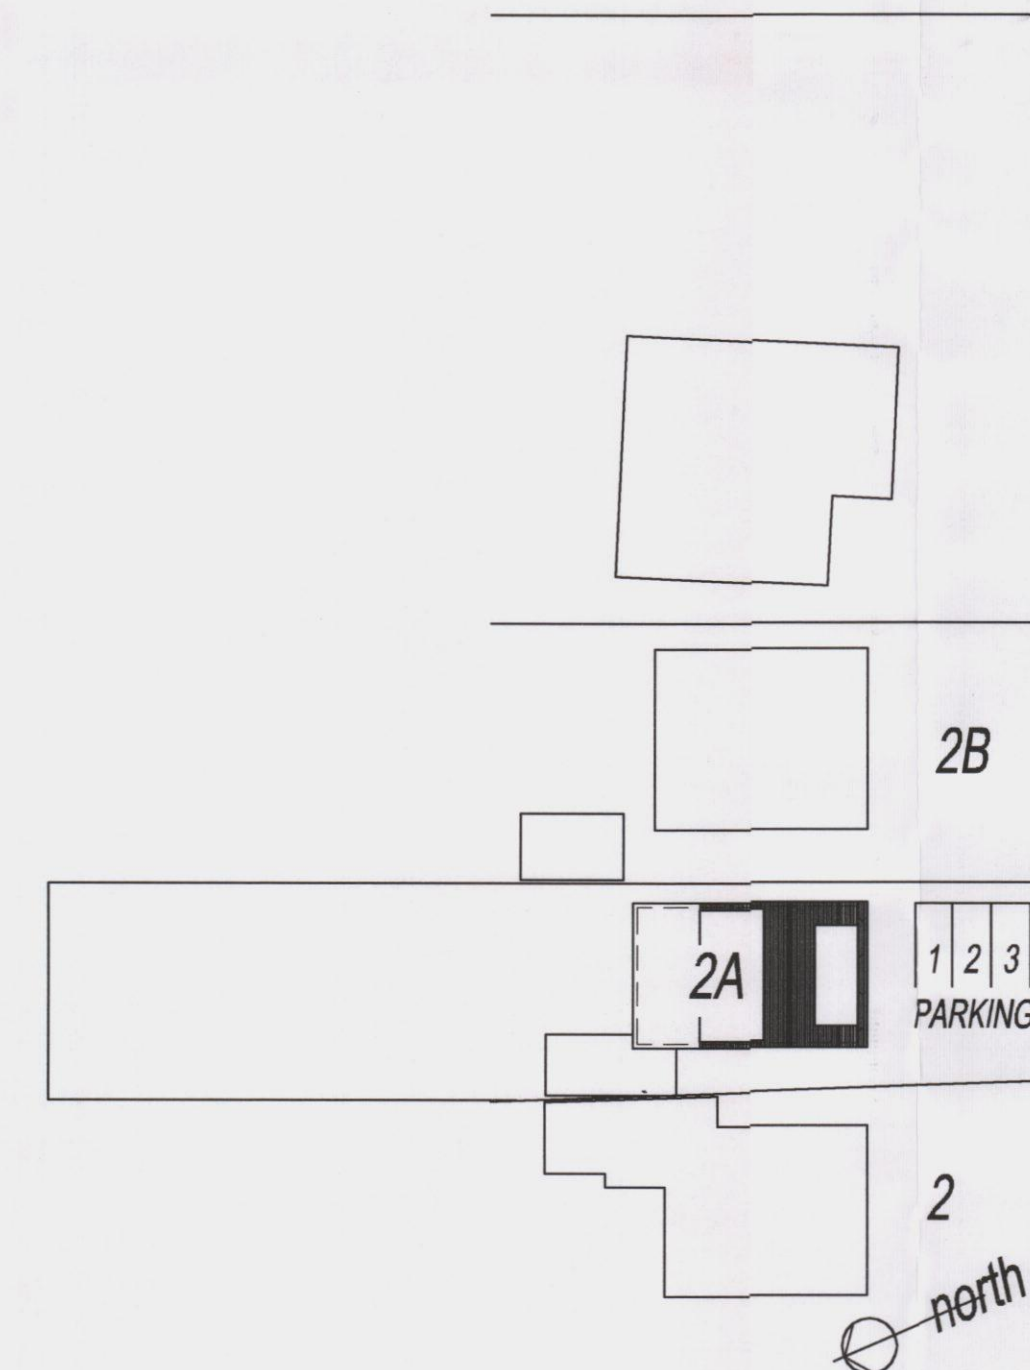

Bowers Close

Lovedean Lane

RECEIVED
09 JUL 2012

rev	amendment	date
issue		

PEP Pearson Ellis Portsmouth Consulting Civil & Structural Engineers 37 Havant Road, Havant, Hampshire PO8 0DP Telephone : 02392 596600 Email : PEPinPortsmouth@aol.com	
client	
Mr D & Mrs E Eves	
contract	
2A Lovedean Lane Waterlooville Hampshire PO8 8HH	
architect	
title	
Proposed Amendments From Approved Planning Drawing	
drawn pm	date Jun 2012
scale 1/100 & 500	checked
drawing number	
202	
job no M11070	revision