


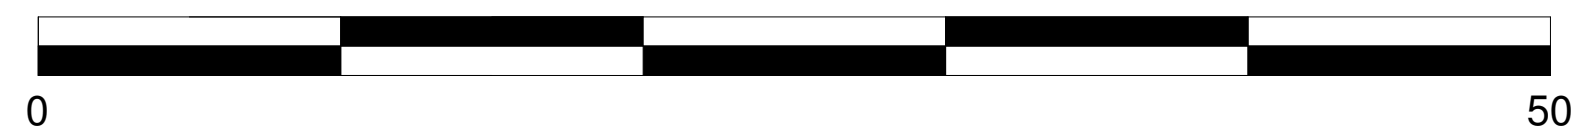

1. North Elevation from site access road
1 : 250



2. South elevation from site access road
1 : 250



3. East elevation through central axis
1 : 250



Key plan
1 : 1000



4. North elevation from Ranelagh road
1 : 250



A	Brick Detailing Revised	July 12		
B	Revisions addressing comments from HBC	Aug 12		
C	Total dwellings reduced to 78, revisions to plots 11-14, 22-25, 32-49, landscaping revised	Sep 12		
D	Road layout revised, plots 33, 34, 35, 36, 53, 54, 55, 56, 57, 58, 77, 78, repositioned, car parks to plots 21, 22 revised	Nov 12		

sherlockboswellarchitecture

410 The Grange Romsey Road Michelmersh Romsey SO51 0AE T: 01794 368884 E: mail@sherlockboswell.com

project:	Land to the South of Ranelagh Road Havant Hampshire	date:	Mar 2012
client:	Orchard Homes & Developments Ltd	scale:	As indicated of A1
drawing:	Elevations as Proposed- North	job no.	1015
		dwg no.	104
		rev	D

This drawing is the copyright of Sherlock Boswell Architecture