


Notes:

1. Wall cladding to link building to be AS35 - 40mm composite supplied by Steadman's
2. Wall cladding to main warehouse to be 40mm composite panels
3. All cladding and flashings to be off white in colour.
4. Gable triangle on main building to be clear PVC matching the roof coverings.

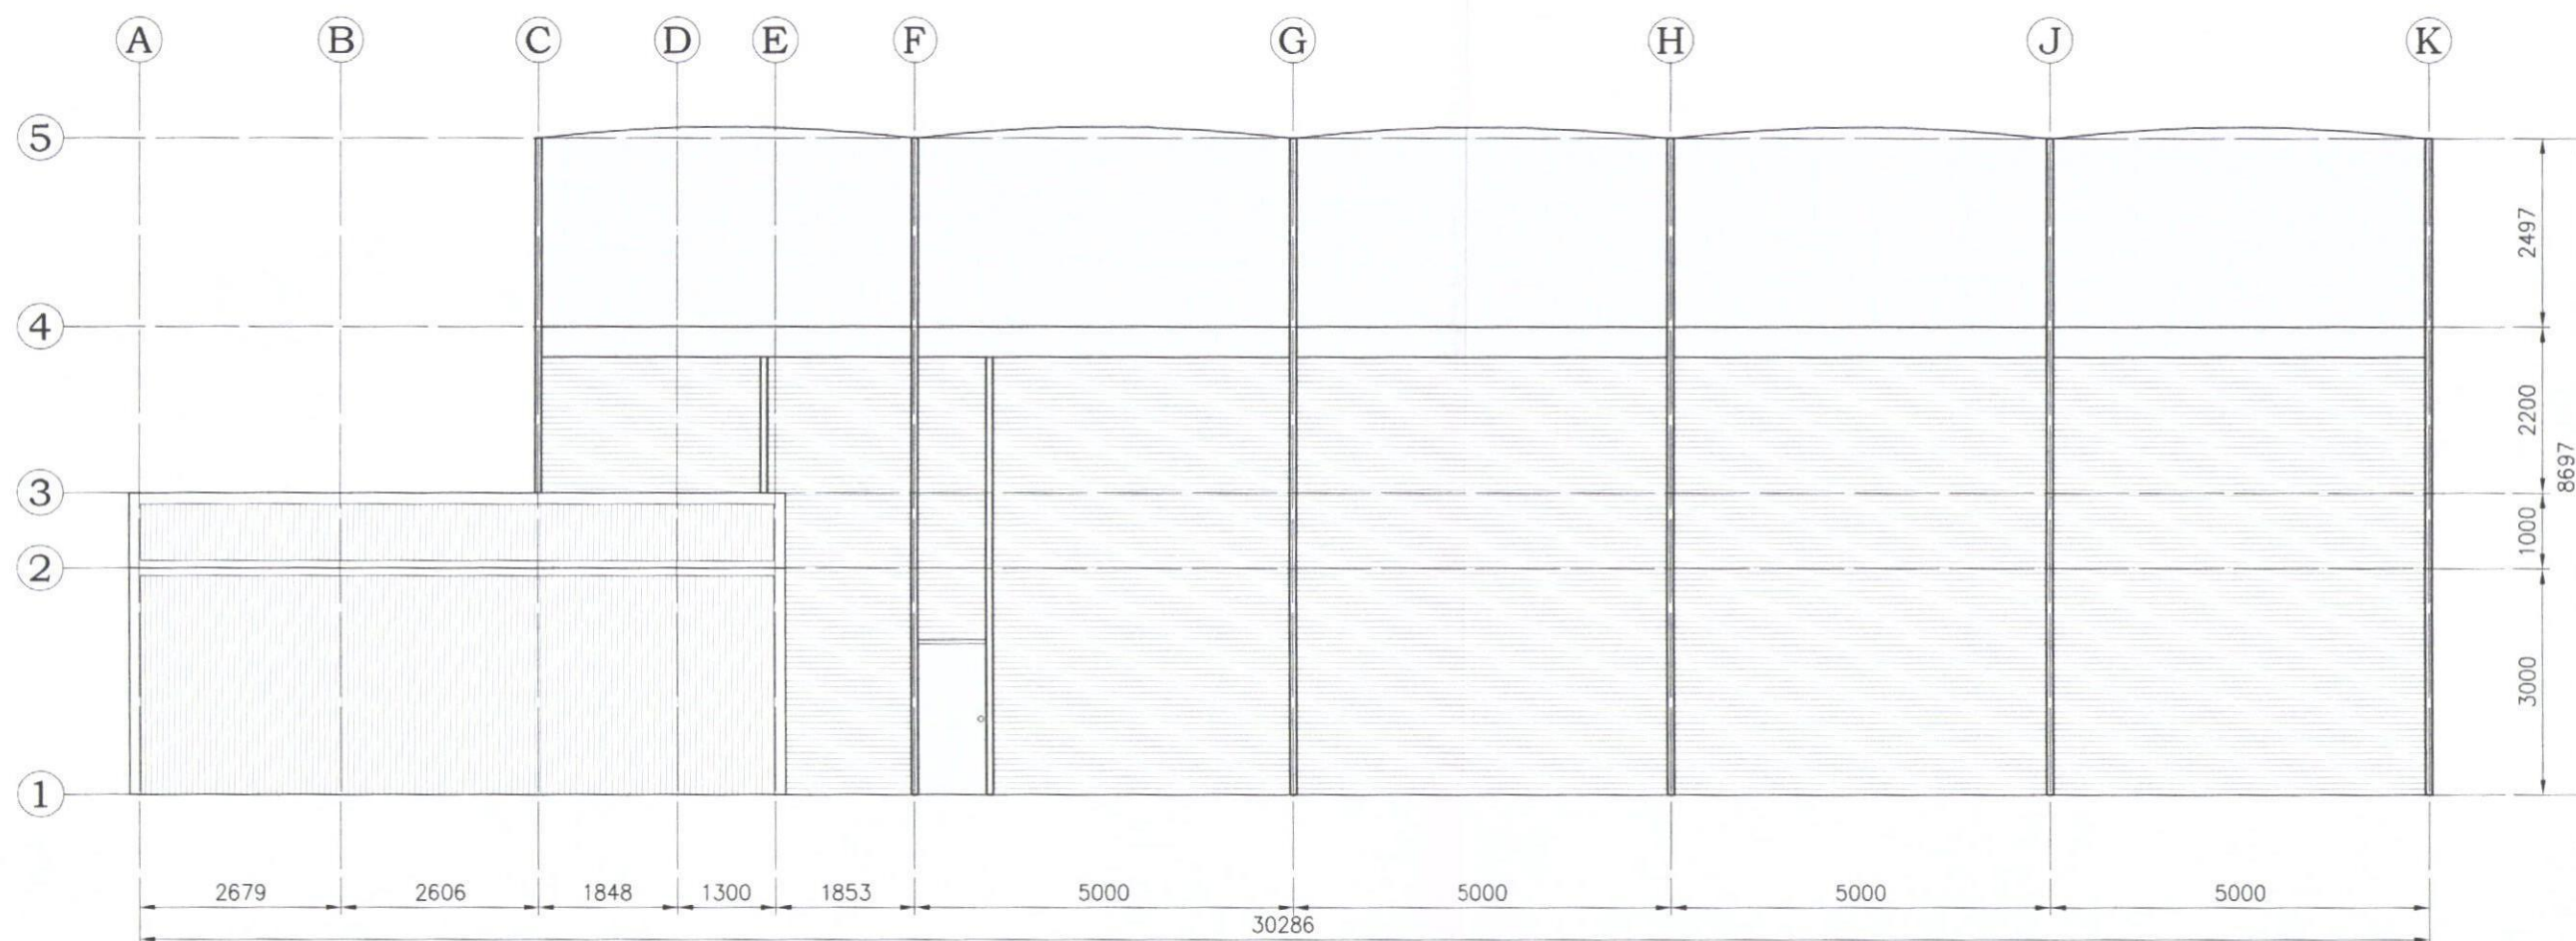

ARVdesign

Rev	Comment	Date
Designer: Ross Vinter		

Client: Smart-Space Buildings Ltd

Project: New Warehouse & Link Building
for Hampshire Cosmetics, Waterlooville

Title: South Elevation

Job No.	20199
Drawing No.	DRG07
Revision No.	00
Scale:	1:100 @ A3

© ARV Design
4 Lang Rigg, South Queensferry, EH30 9WN
www.arvdesign.co.uk ross@arvdesign.co.uk
07921 993 680

