




PROPOSED BUNGALOW ELEVATIONS
SCALE 1 : 100

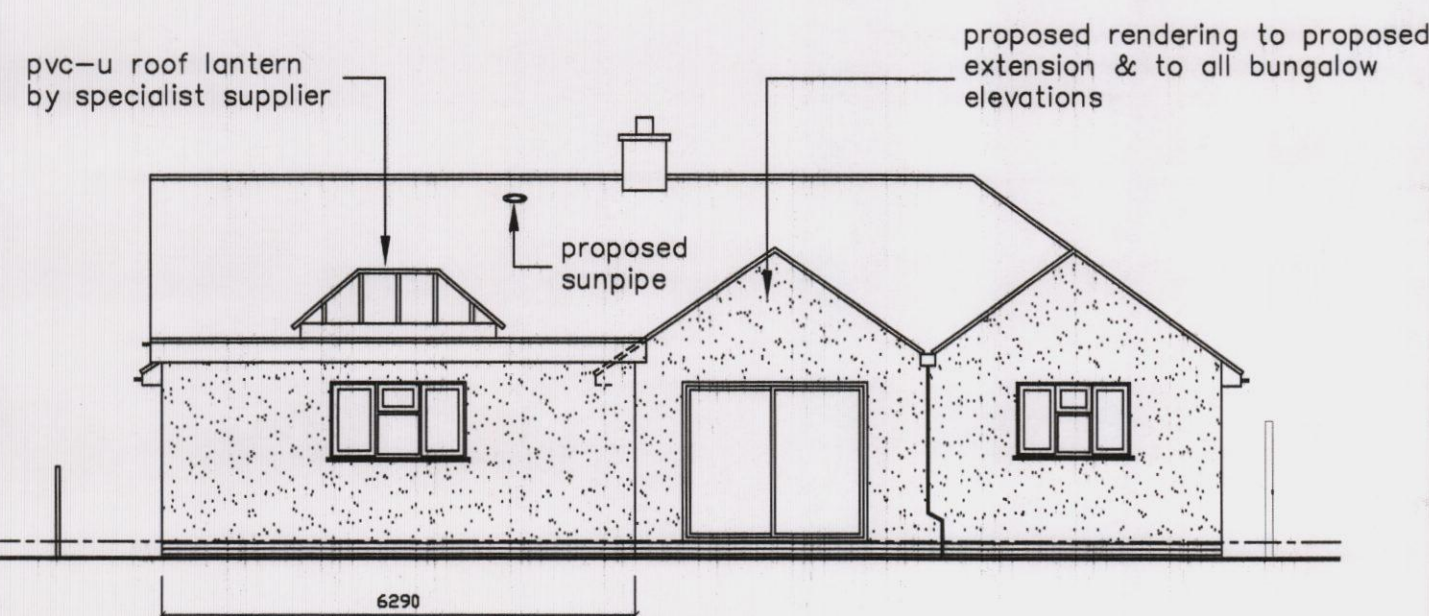


SOUTH ELEVATION

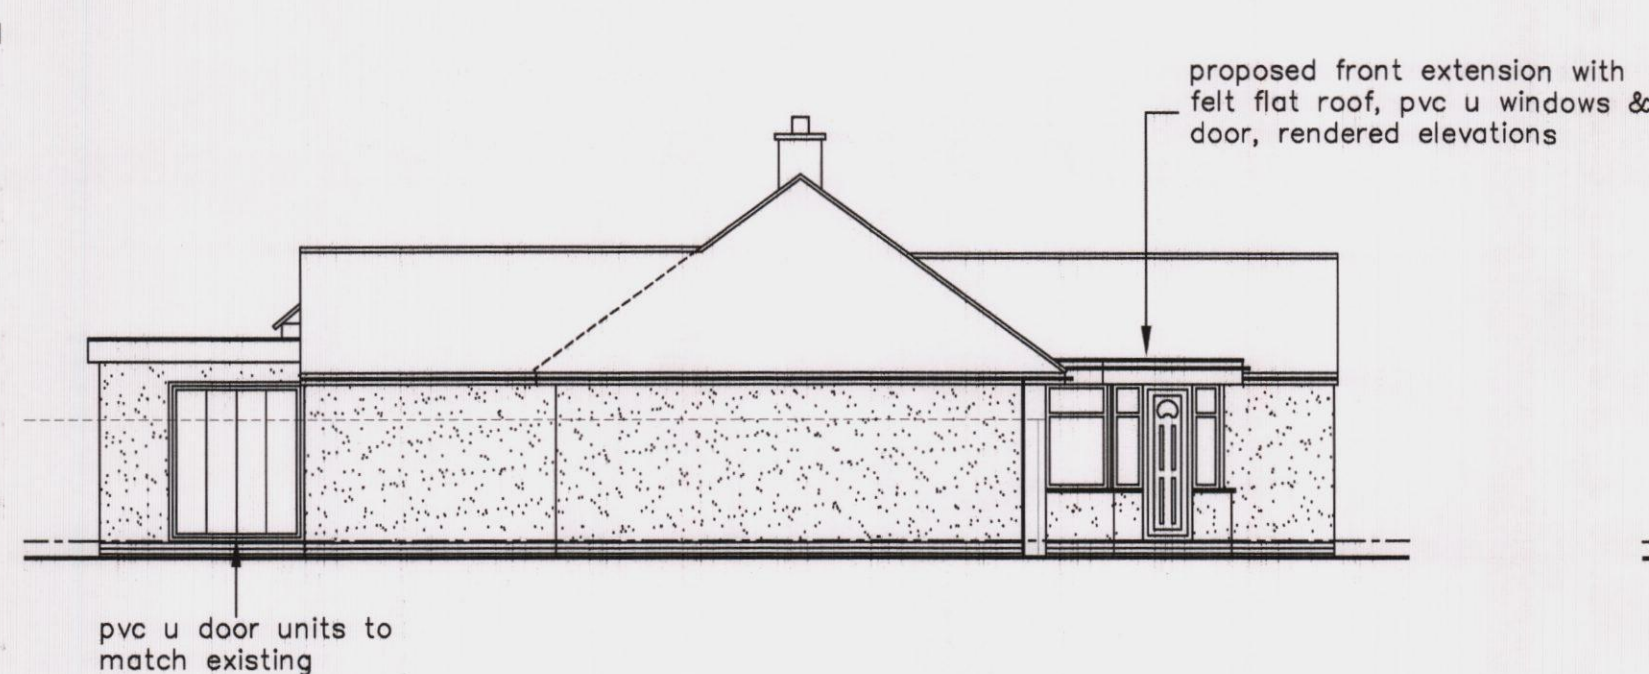


EAST ELEVATION

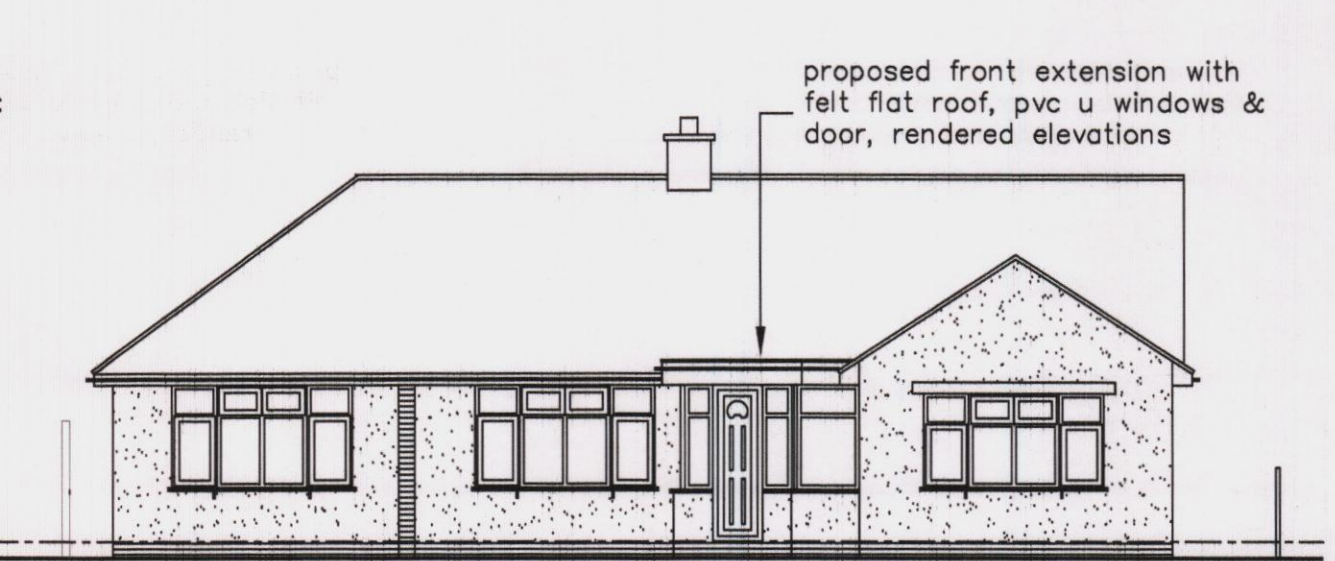

NORTH ELEVATION

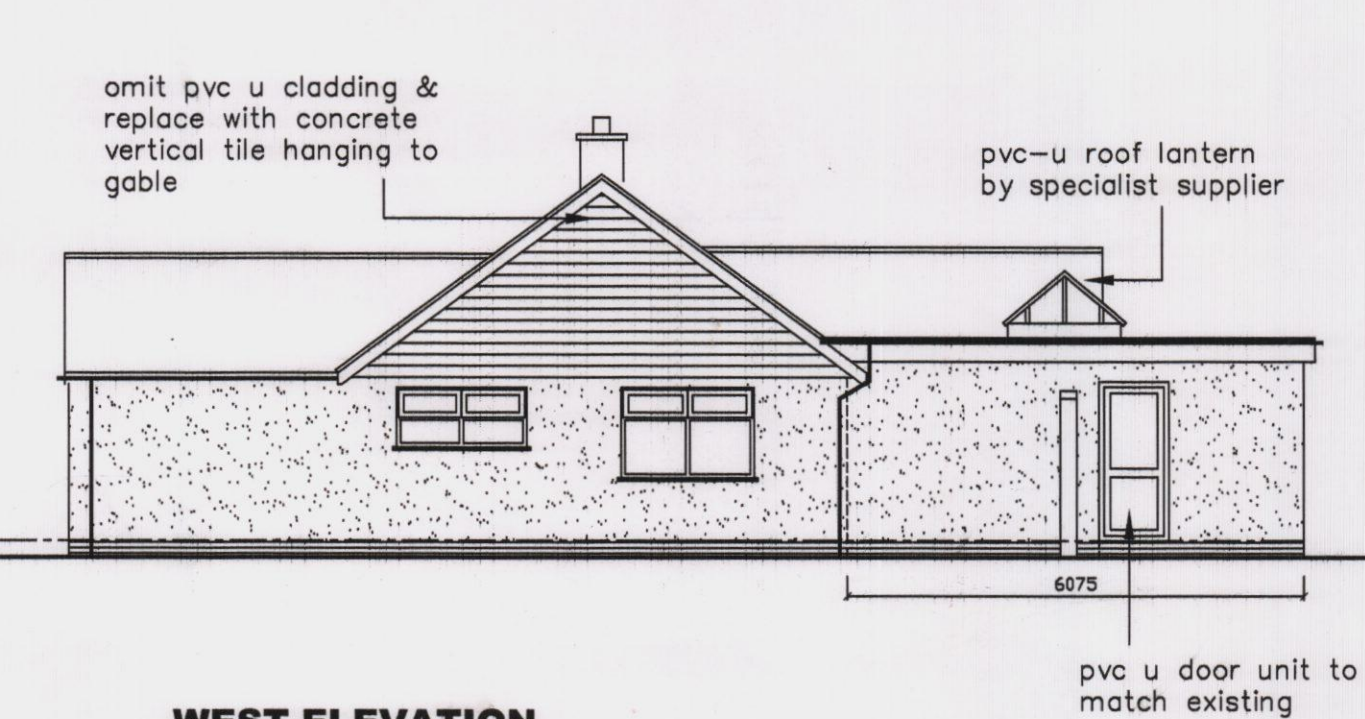


WEST ELEVATION

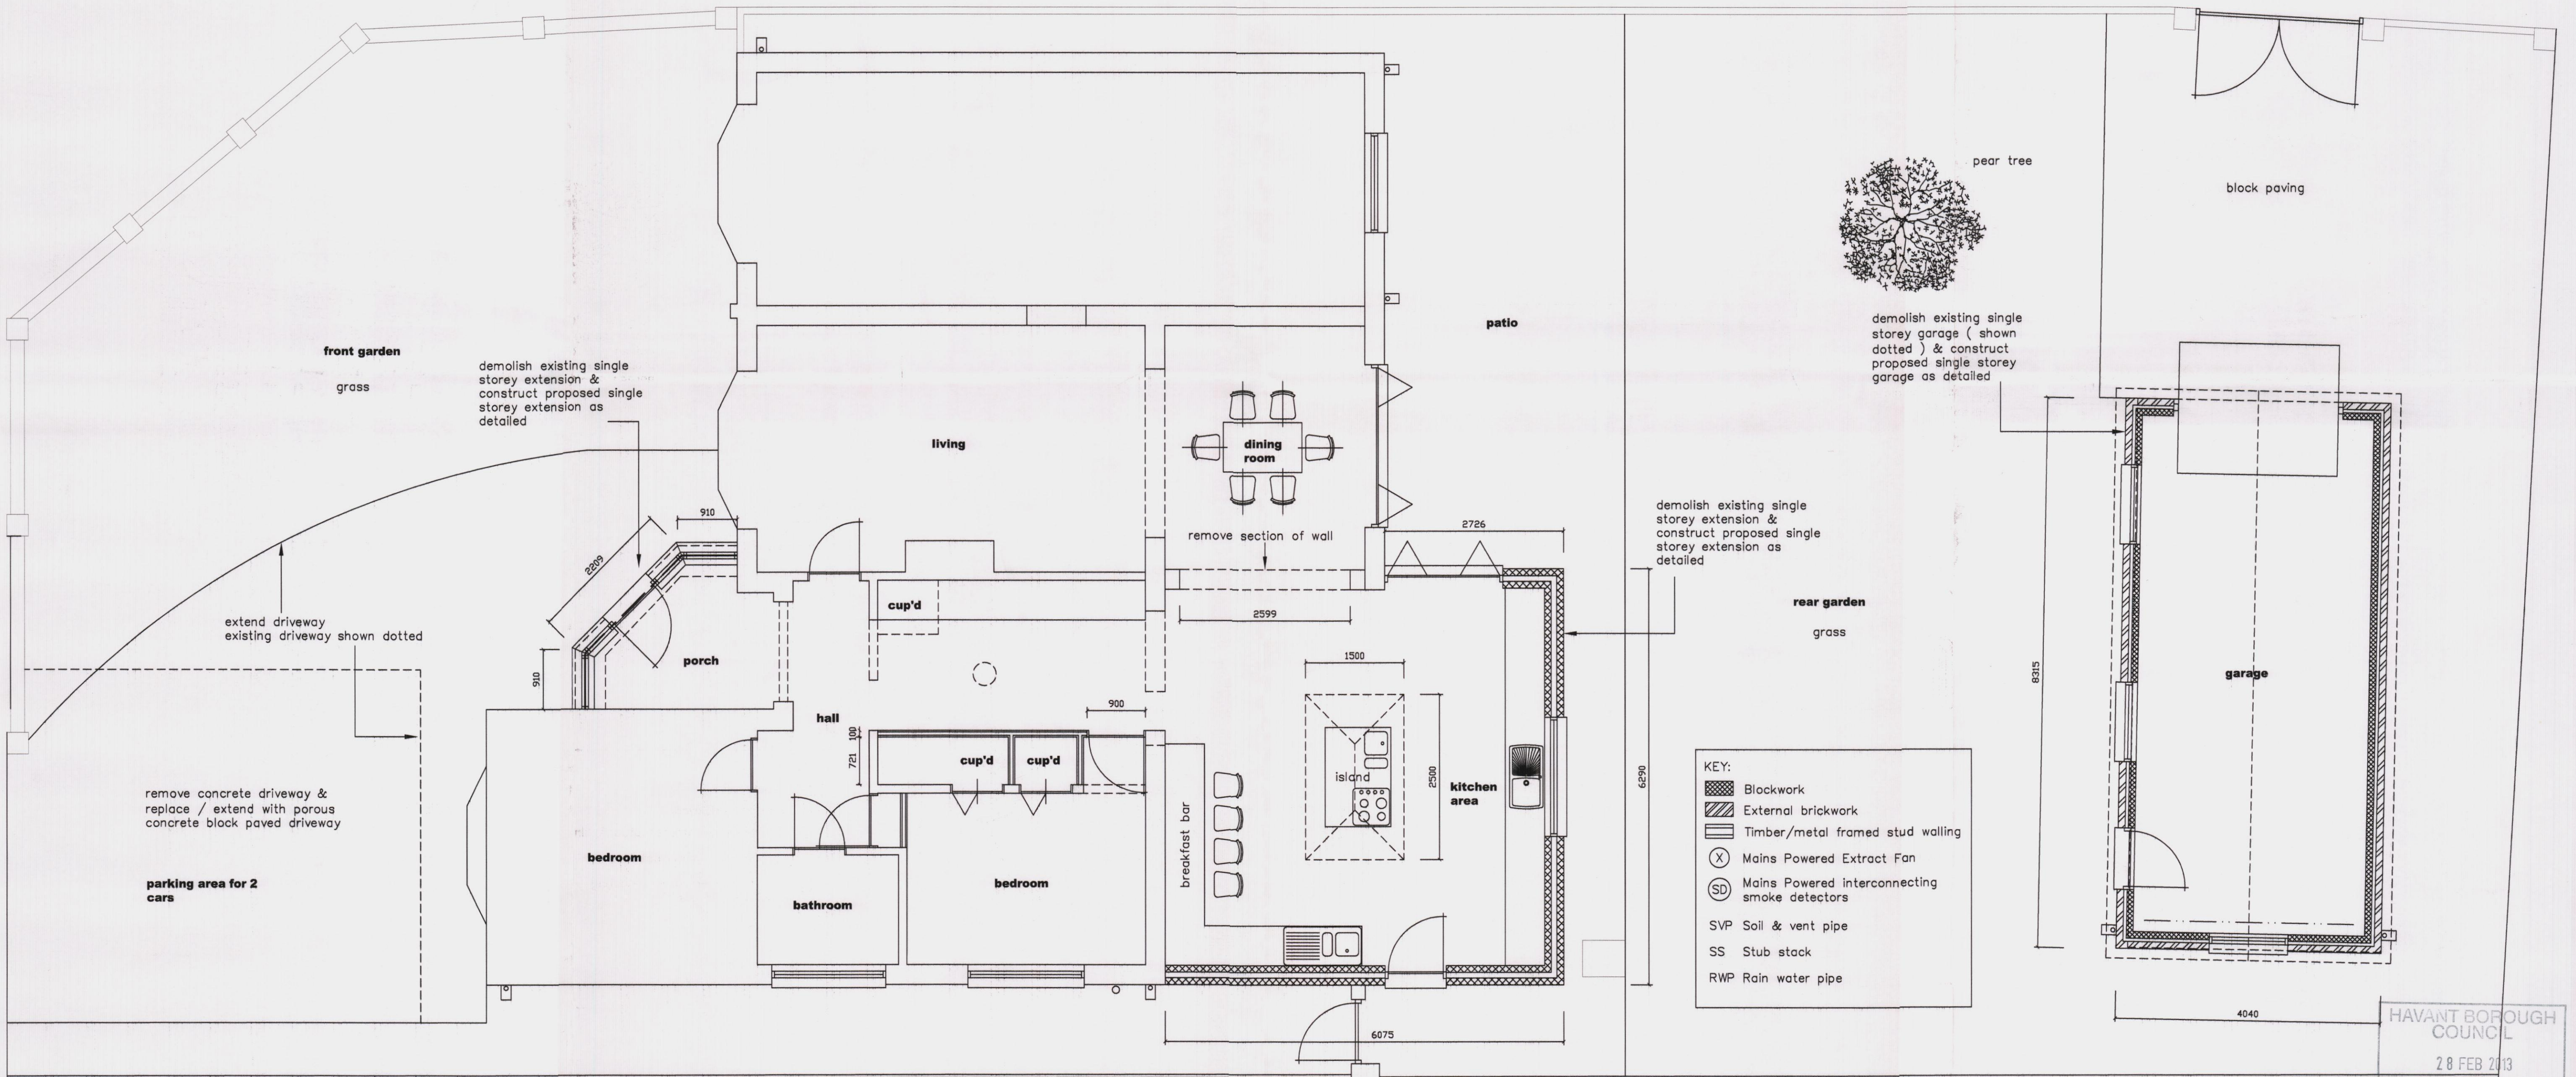

PROPOSED GROUND FLOOR
SITE LAYOUT SCALE 1 : 50

NOTES:
The design and construction of this project shall be in accordance with the current Building Regulations & NHBC Standards. These notes & drawings have been prepared solely for the purpose of Planning & Building Regulation approval.
Do not scale from this drawing unless for Planning purposes. All dimensions to be checked on-site and any alterations to be approved by the Architect and/or client prior to any work commencing.
Ordinance Survey Licence No: 100047591
This drawing to be copyright and to be read in conjunction with all other drawings

AMENDMENTS:
Rev A : Minor amendments to layout, rendering added to elevations - 23/11/11
Rev B : General amendments, pear tree added - 21/12/11
Rev C : Pitched roof omitted from front extension, flat roof added - 07/06/12
Rev D : Pitched roof omitted from rear extension, flat roof + lantern added - 22/02/13

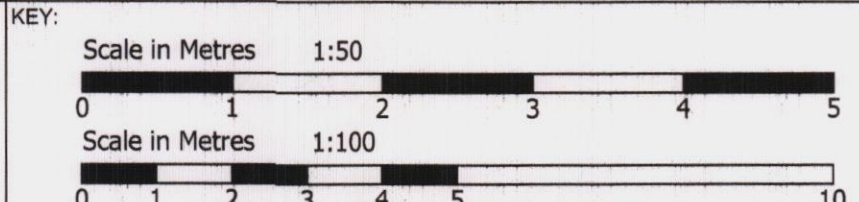

CLIENT NAME & ADDRESS
Mr & Mrs M Wallace
46 Charlesworth Drive
Waterlooville
PO7 6AX

PROJECT ADDRESS
46 Charlesworth Drive
Waterlooville
PO7 6AX

DRAWING DETAILS		
PLANNING DRAWING		
Proposed Ground / Site Layout, Elevations		
PROJECT No 744	DWG No 2	REV No D
SCALE 1:50, 1:100 @ A1	DRAWN BWH	DATE 21/12/11

BH ARCHITECTURE Ltd
Heath Cottage
Newlands Lane
Purbrook
Waterlooville
Hants
PO7 5SQ
Tel: 023 9223 2322
Mob: 07747 771808
E-mail: bernard@bernardharding.com

HAVANT BOROUGH COUNCIL
28 FEB 2013
RECEIVED