




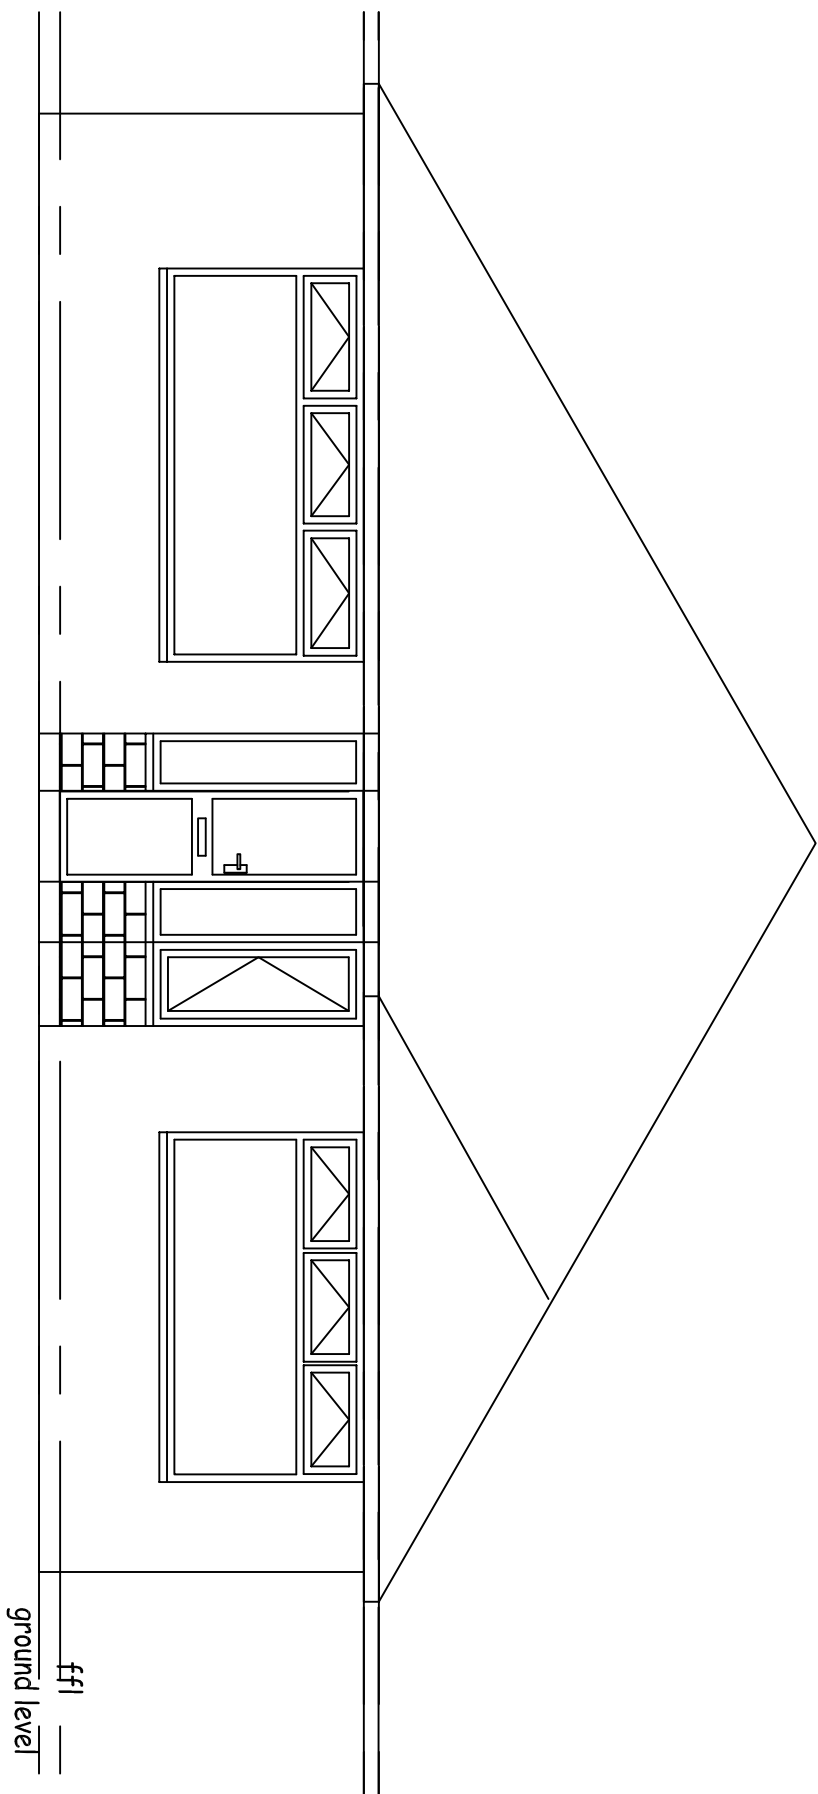


PROPOSED FRONT ELEVATION

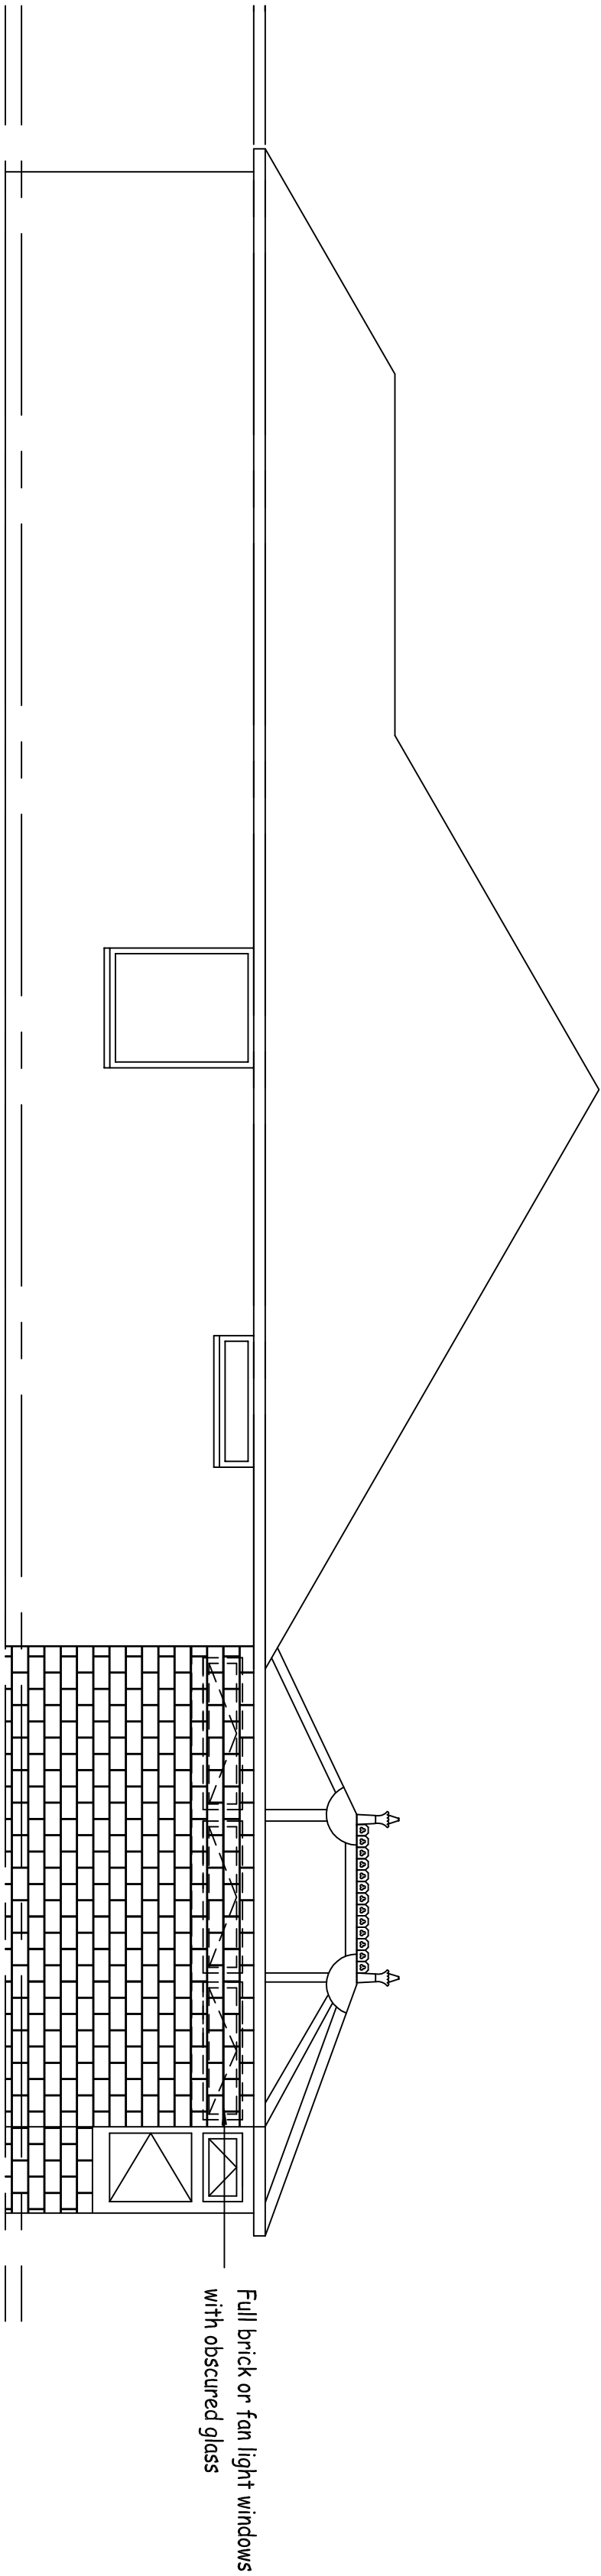


PROPOSED SIDE ELEVATION

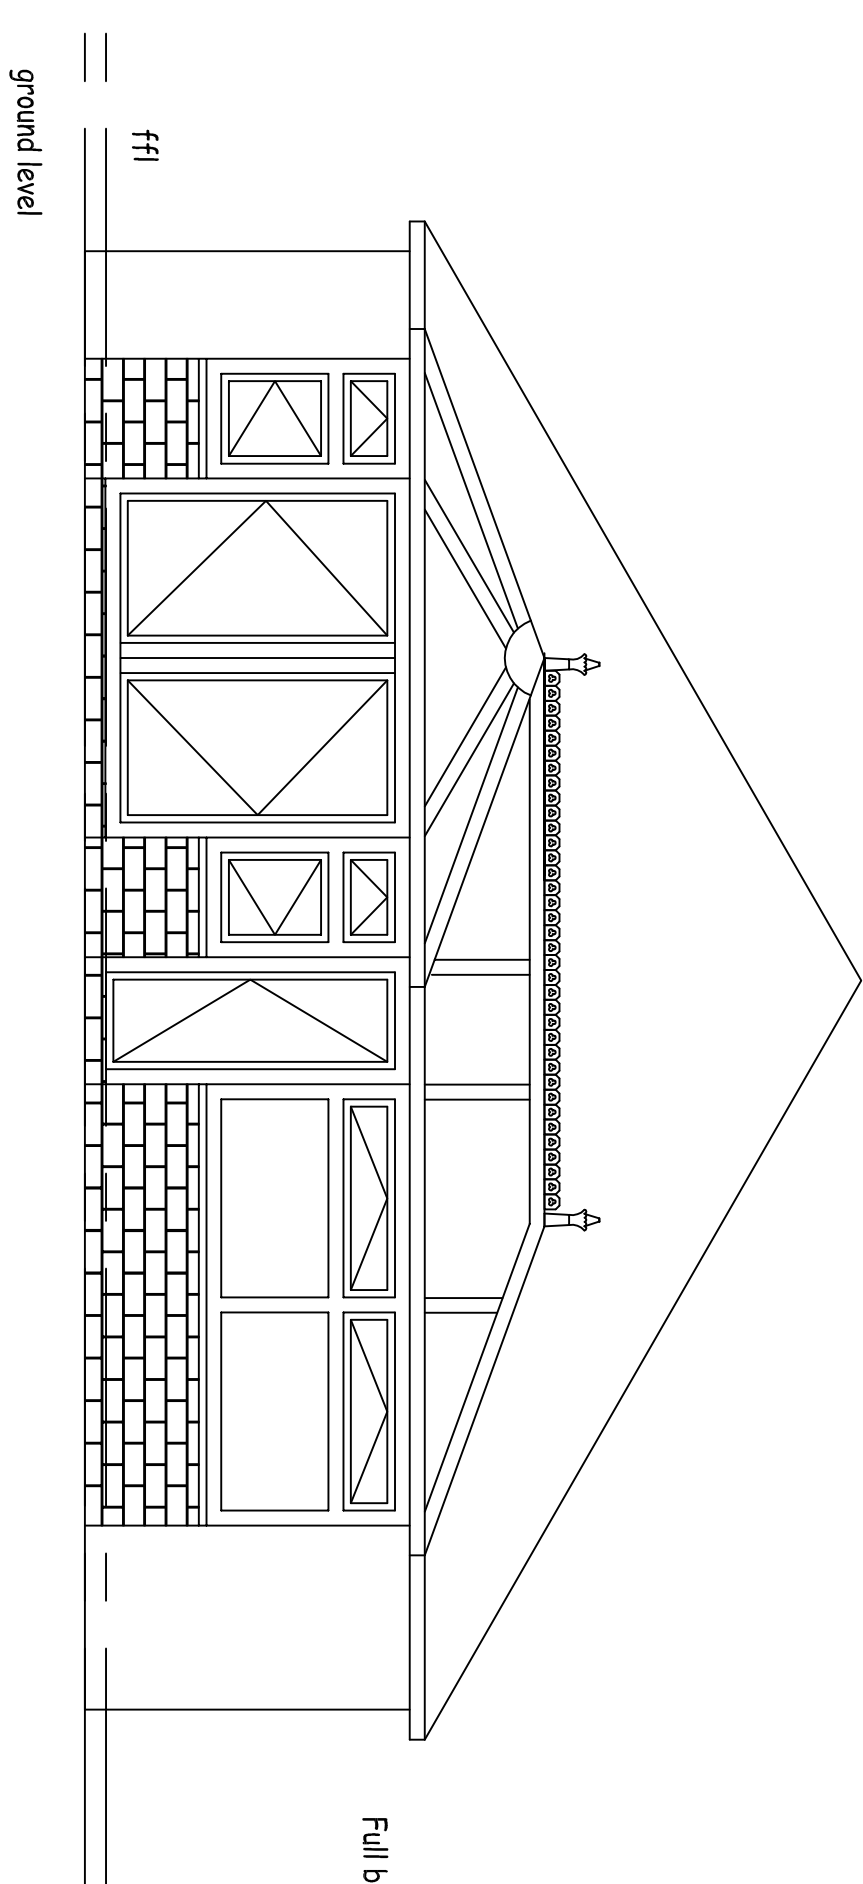

PROPOSED REAR ELEVATION

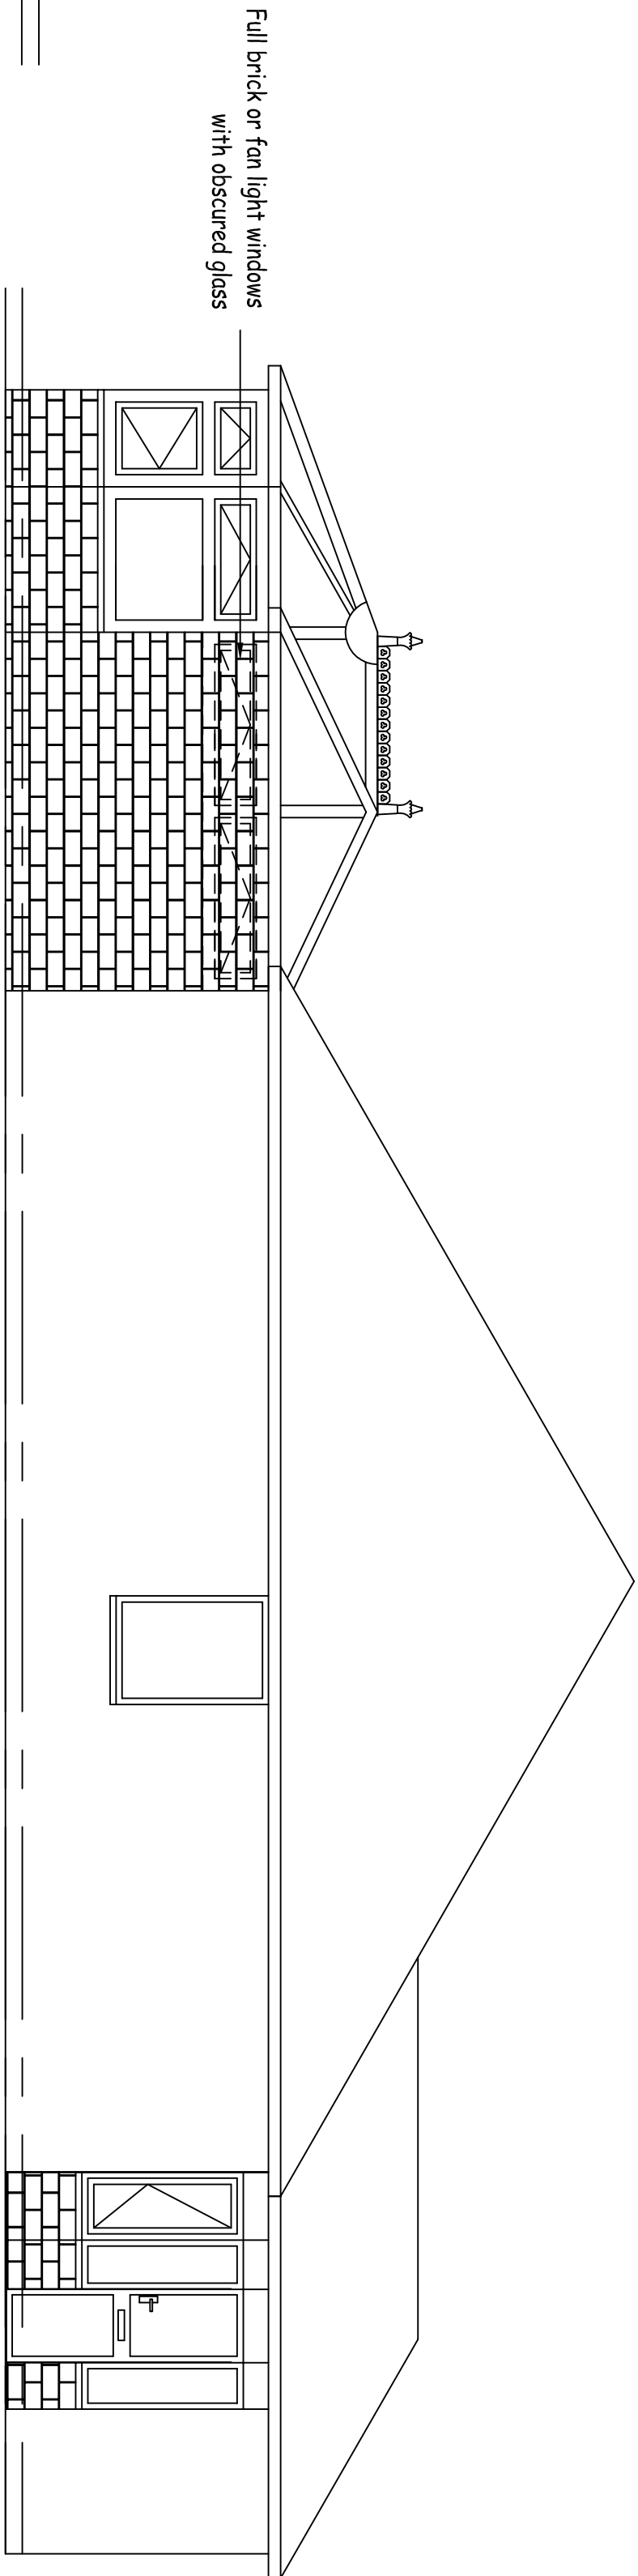

PROPOSED SIDE ELEVATION

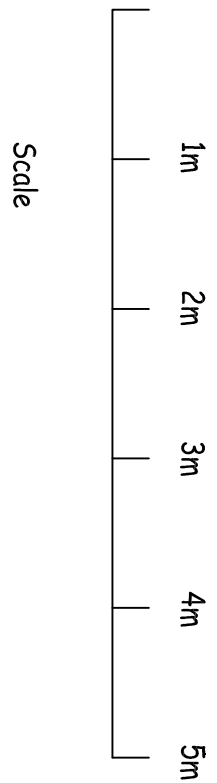

Scale

This drawing may be scaled for planning purposes only.
For all other purposes dimensions must be checked on
site and not scaled from the drawing.

Client:	Mr. J. Punter
Project:	44 Colwell Avenue Covington, PO8 9AN
Drawing Title:	Proposed Elevations
Drawn By:	S.D.
Date:	MAY 12
Drawing No:	CA04
Issue:	C
Scale:	1:50@A1