




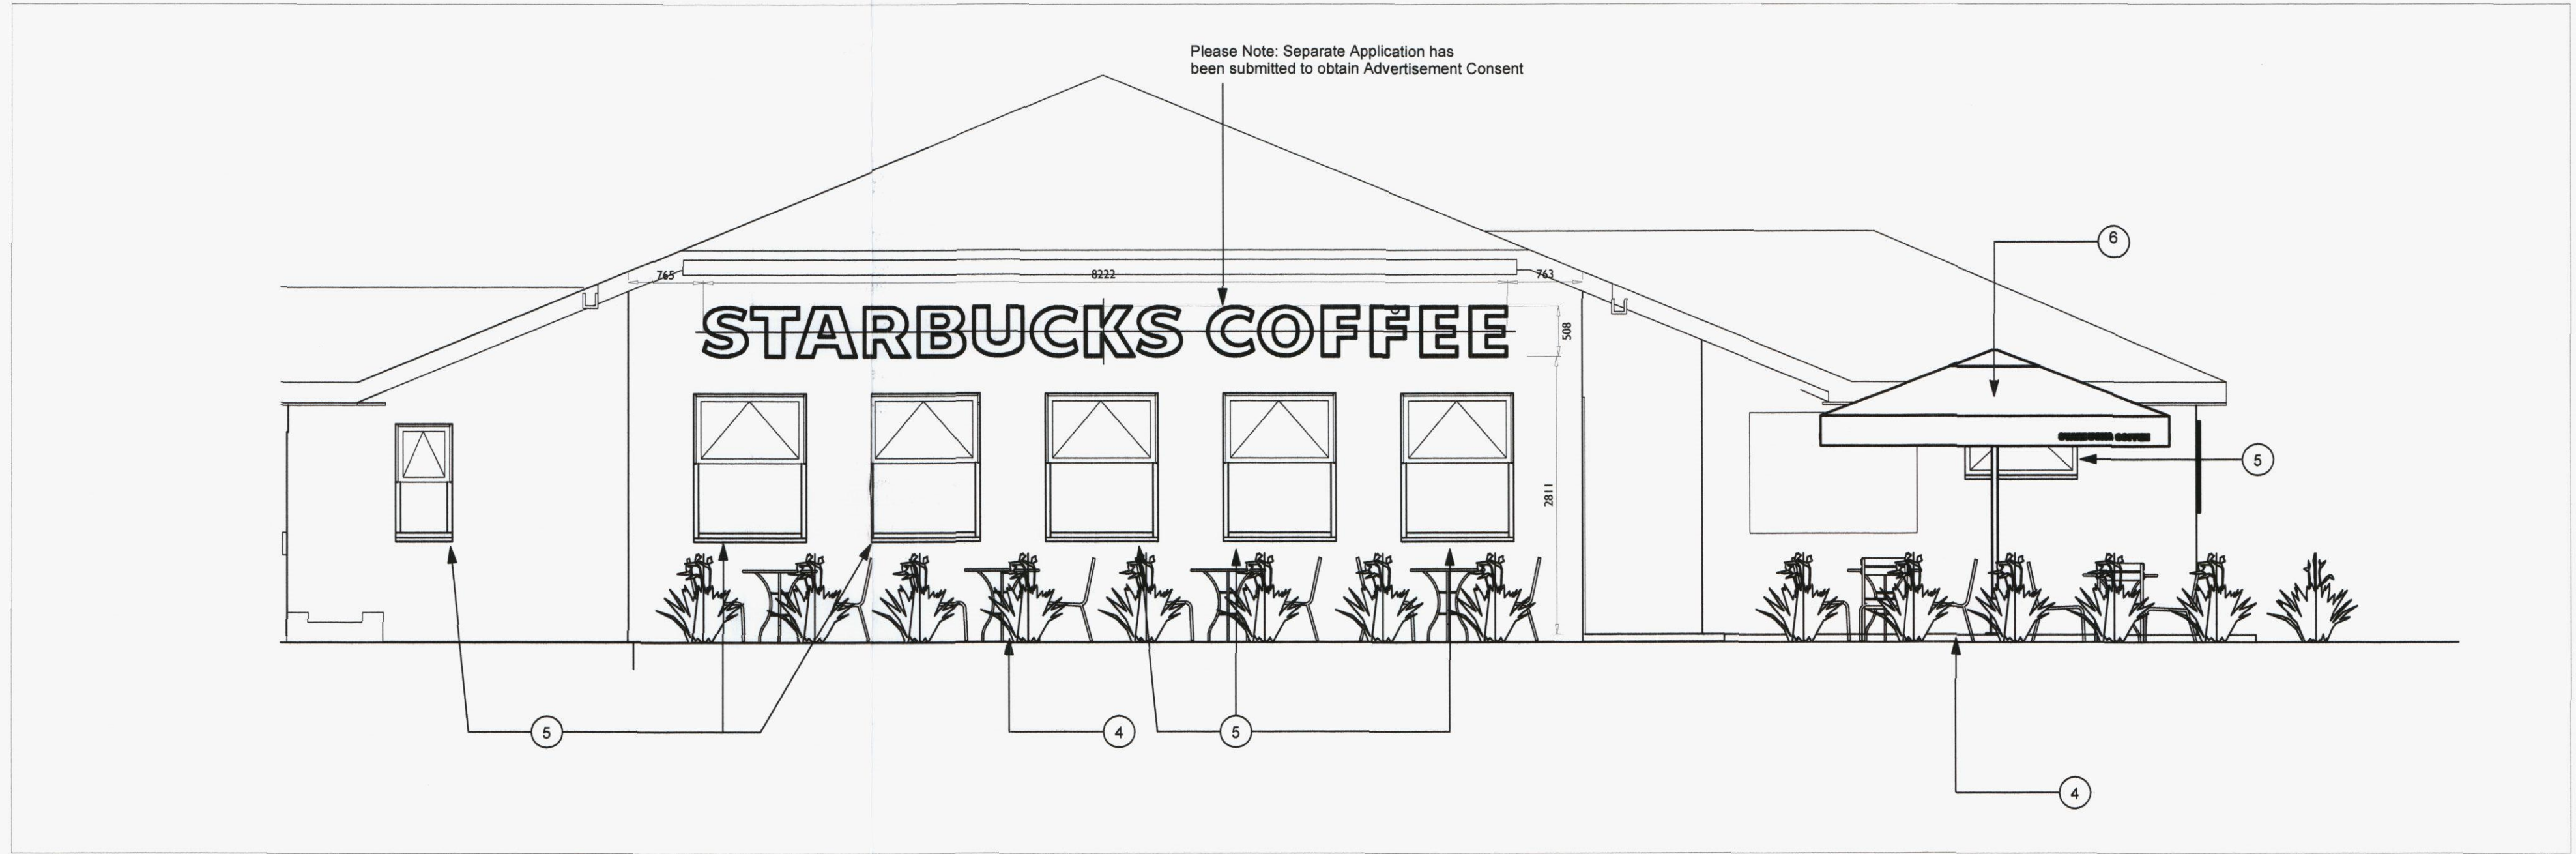


1 Proposed Exterior Elevation A
Scale: 1 : 50

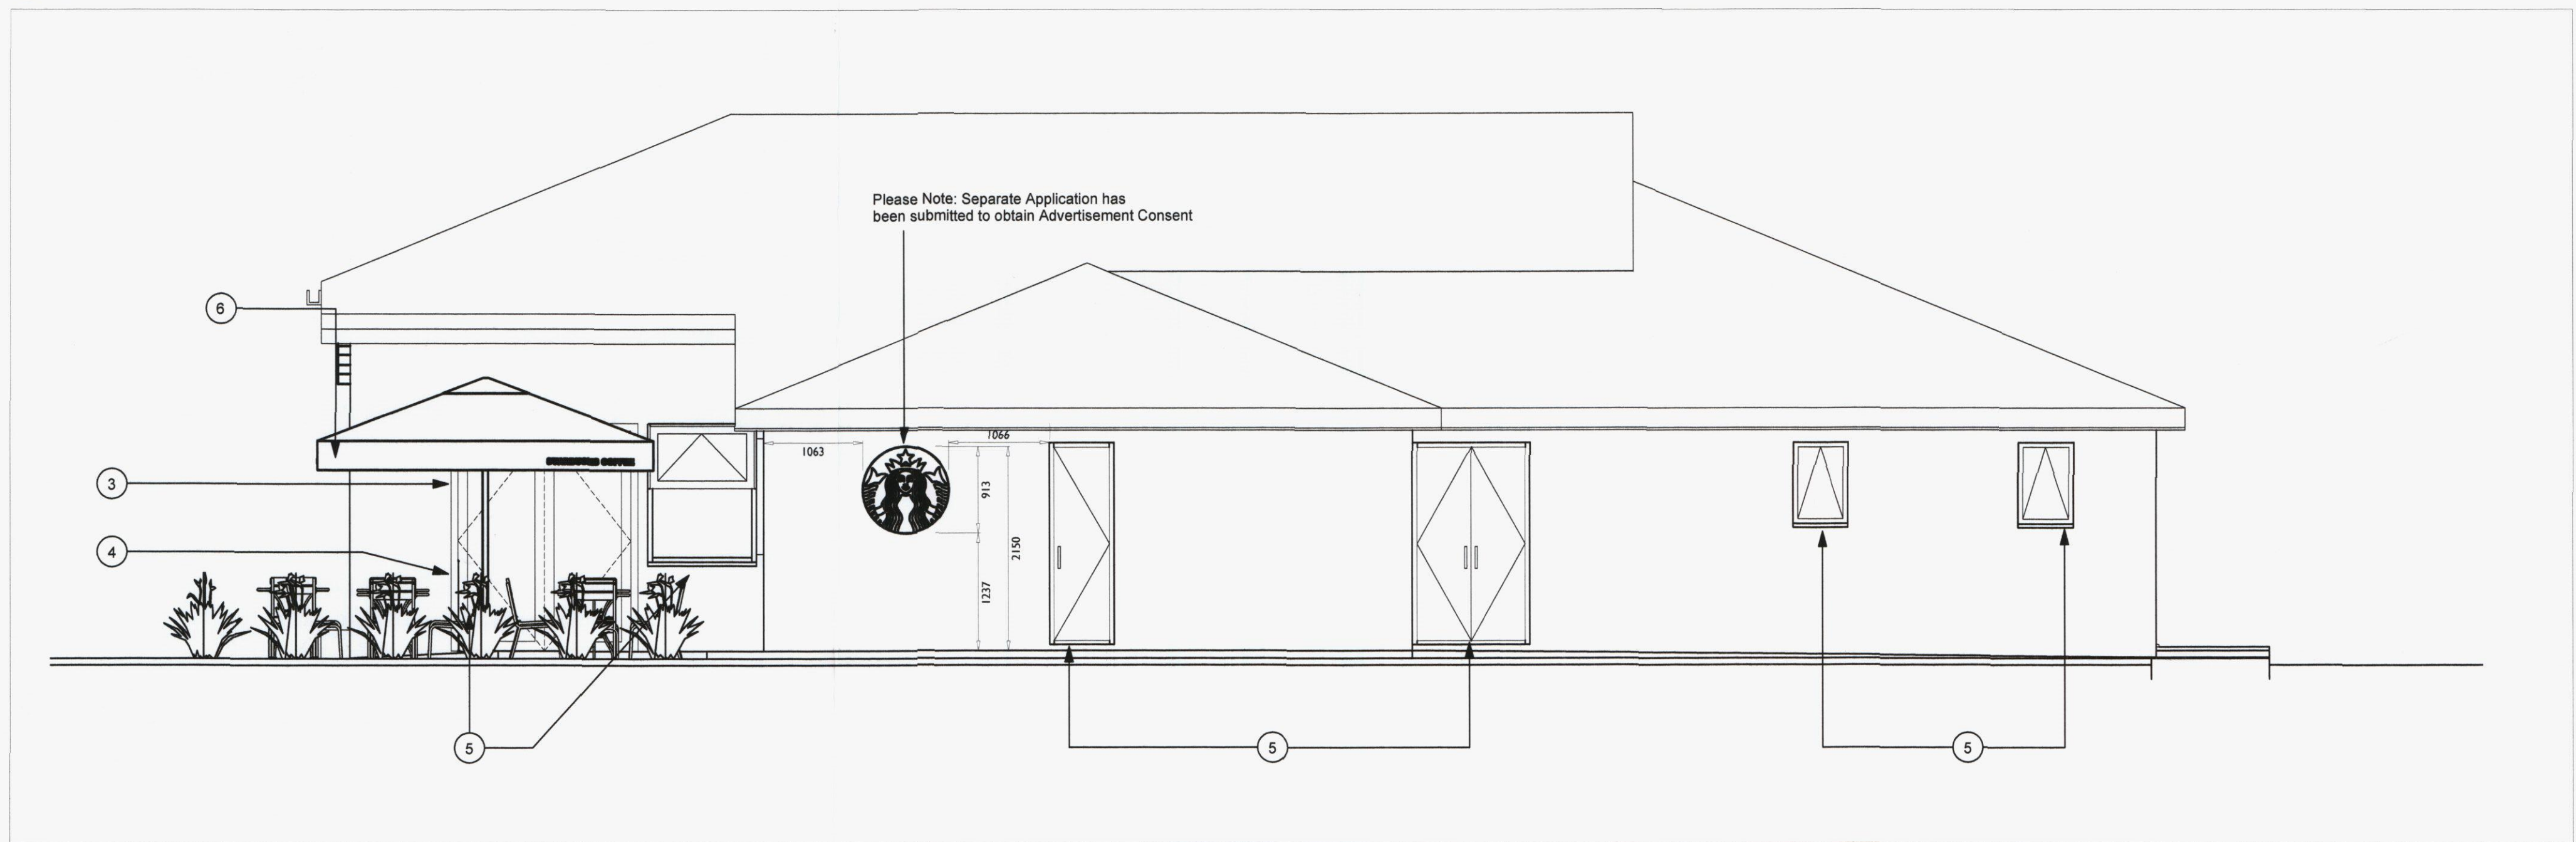

2 Proposed Exterior Elevation B
Scale: 1 : 50

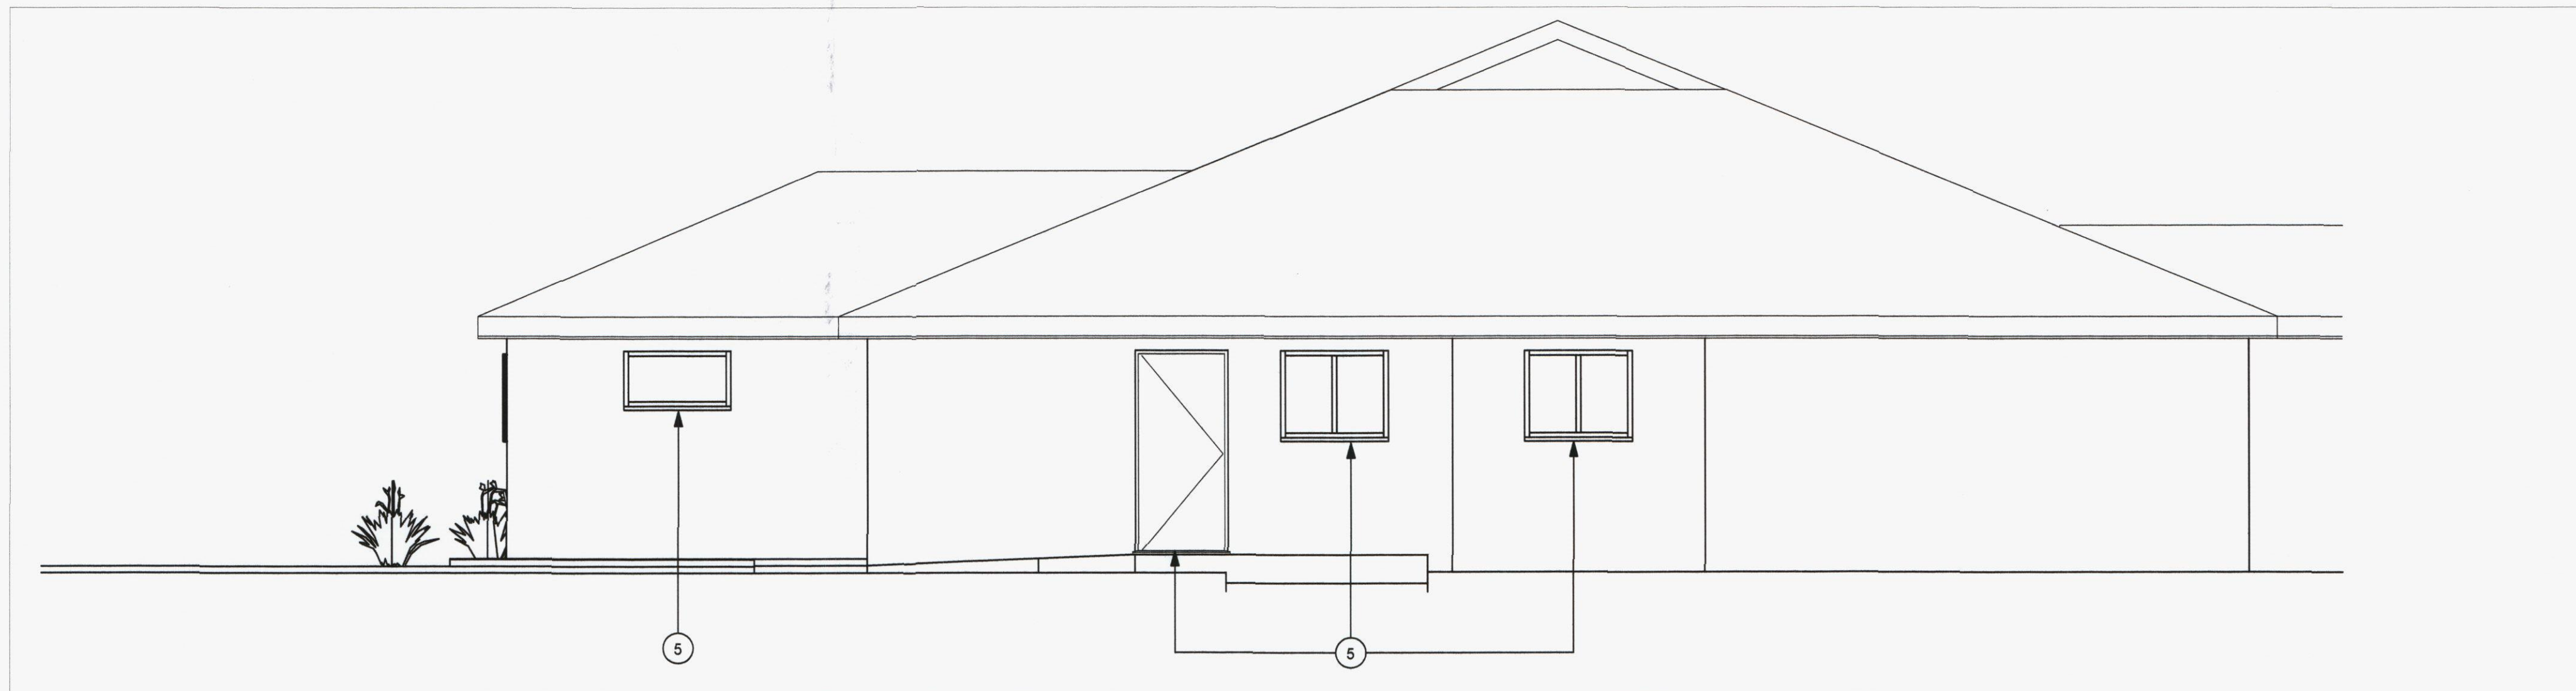

3 Proposed Exterior Elevation C
Scale: 1 : 50

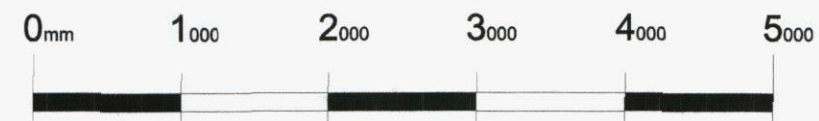

Sheet Notes


1. New 915mm internally illuminated siren.
2. New internally illuminated 510mm word mark. Green individual lettering. (To be wired individually)
3. New double entrance doors to replace existing single entrance.
4. New external seating area.
5. Paint all external window and door frames RAL 7013 - Brown Grey.
6. 1 No New Umbrella 3560 x 3560 x 2885h. Green canvas over anodised aluminium frame and post with 57mm white lettered logo 85mm Dia post secured into ground.

DRAWING NOTES



CLIENT REVIEW

PLANNING

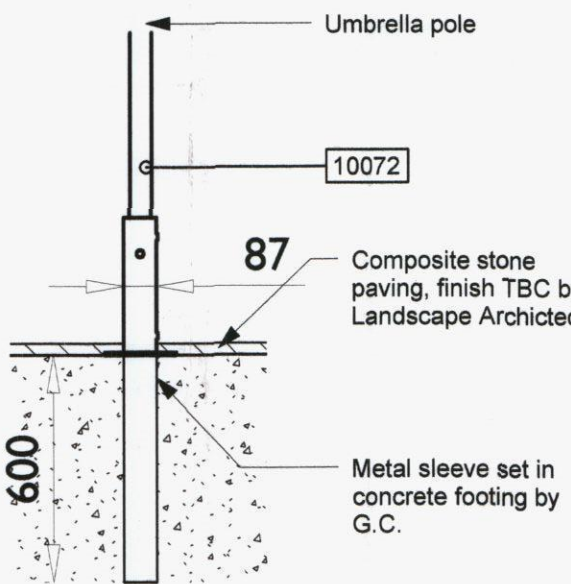

5 Proposed Umbrella Pole Detail
Scale: 1 : 20