



0 1 2 3 4 5 scale 1:50. m.
0 2 4 6 8 10 scale 1:100.m.

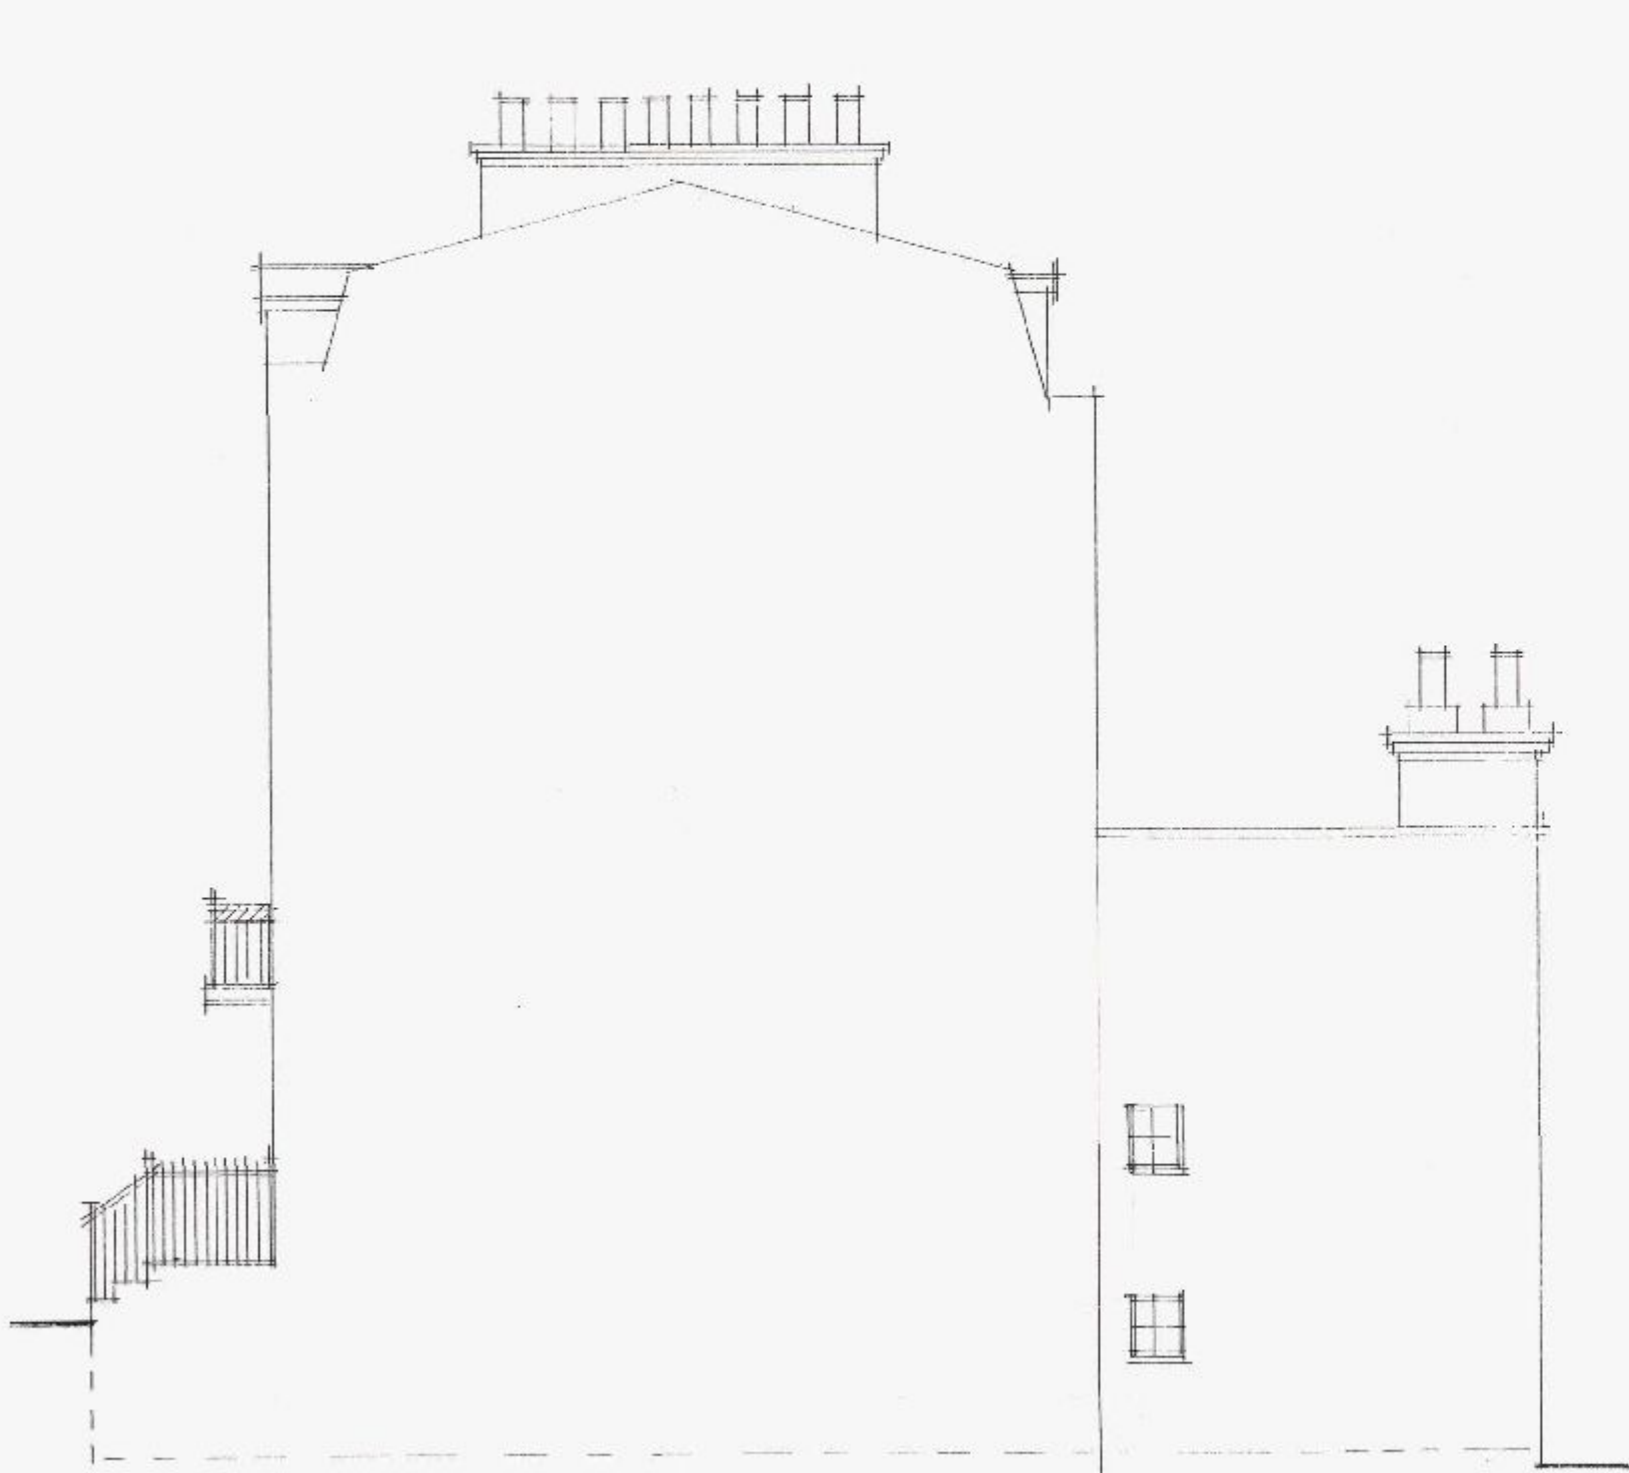


proposed side elevation

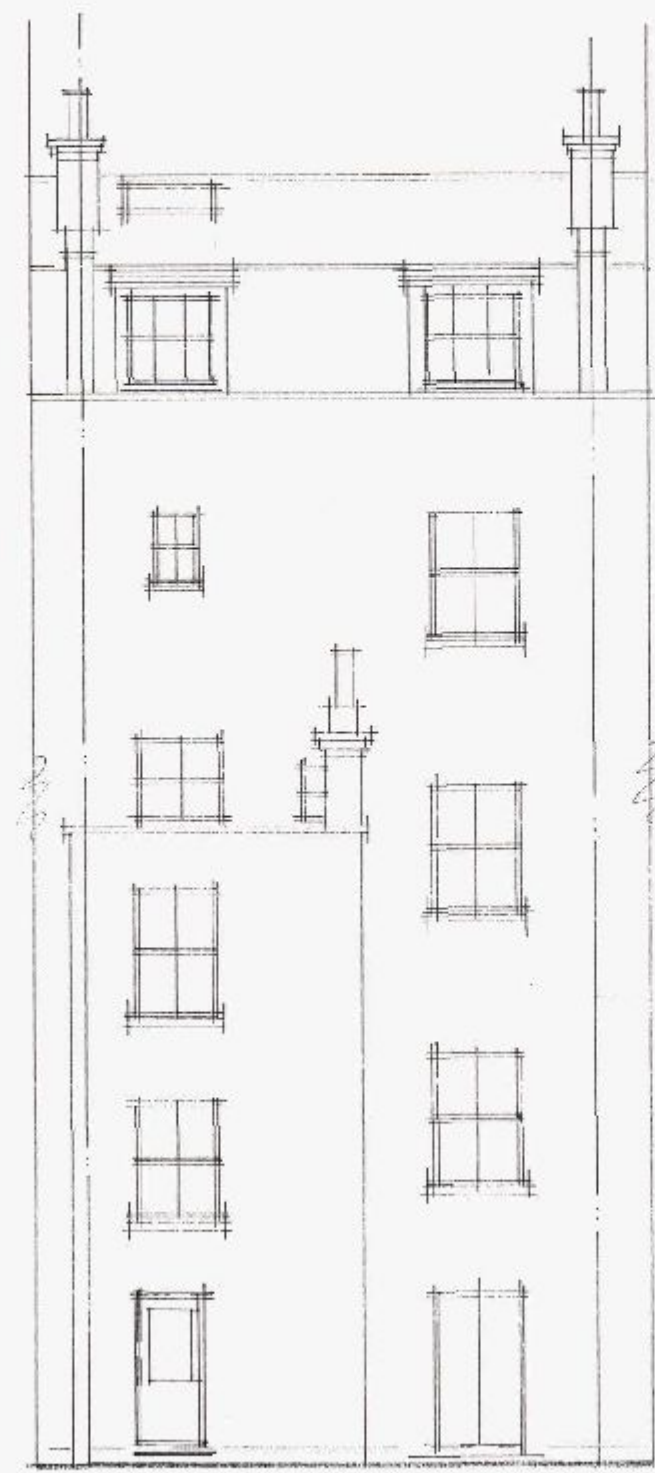

proposed rear elevation





proposed side elevation

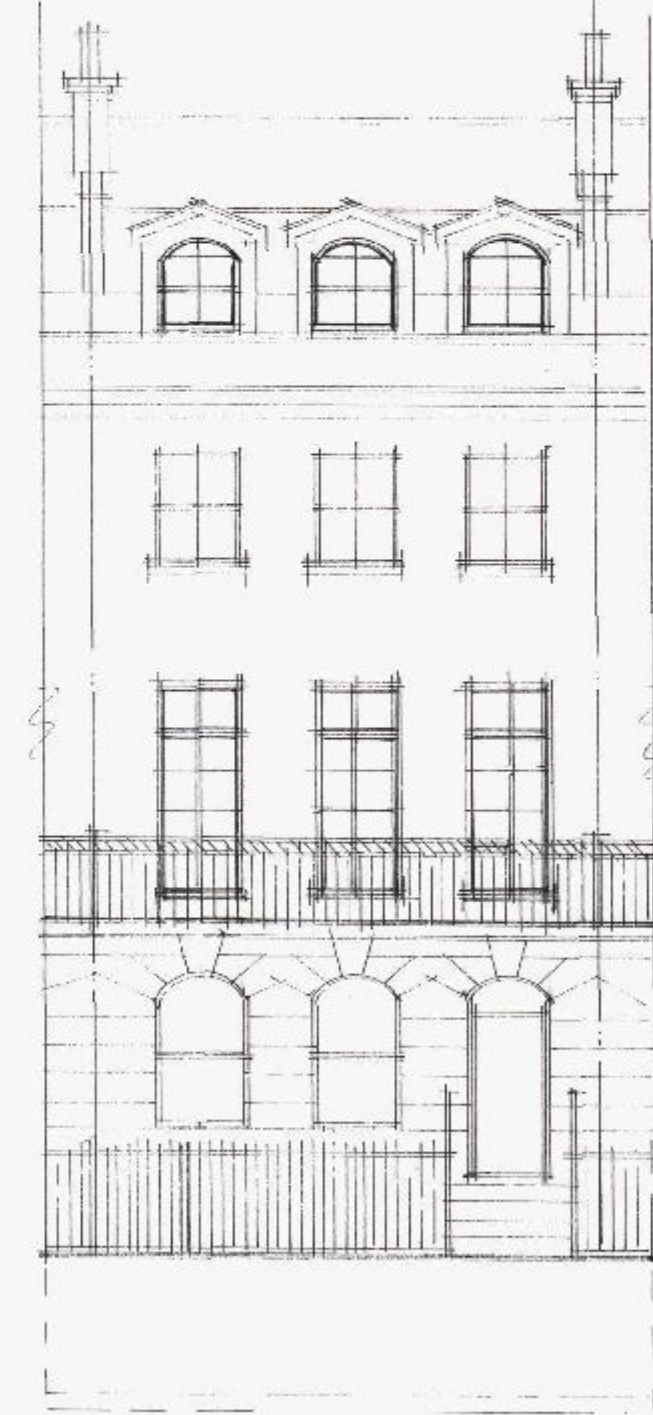


proposed front elevation


part proposed and
existing basement
elevation.

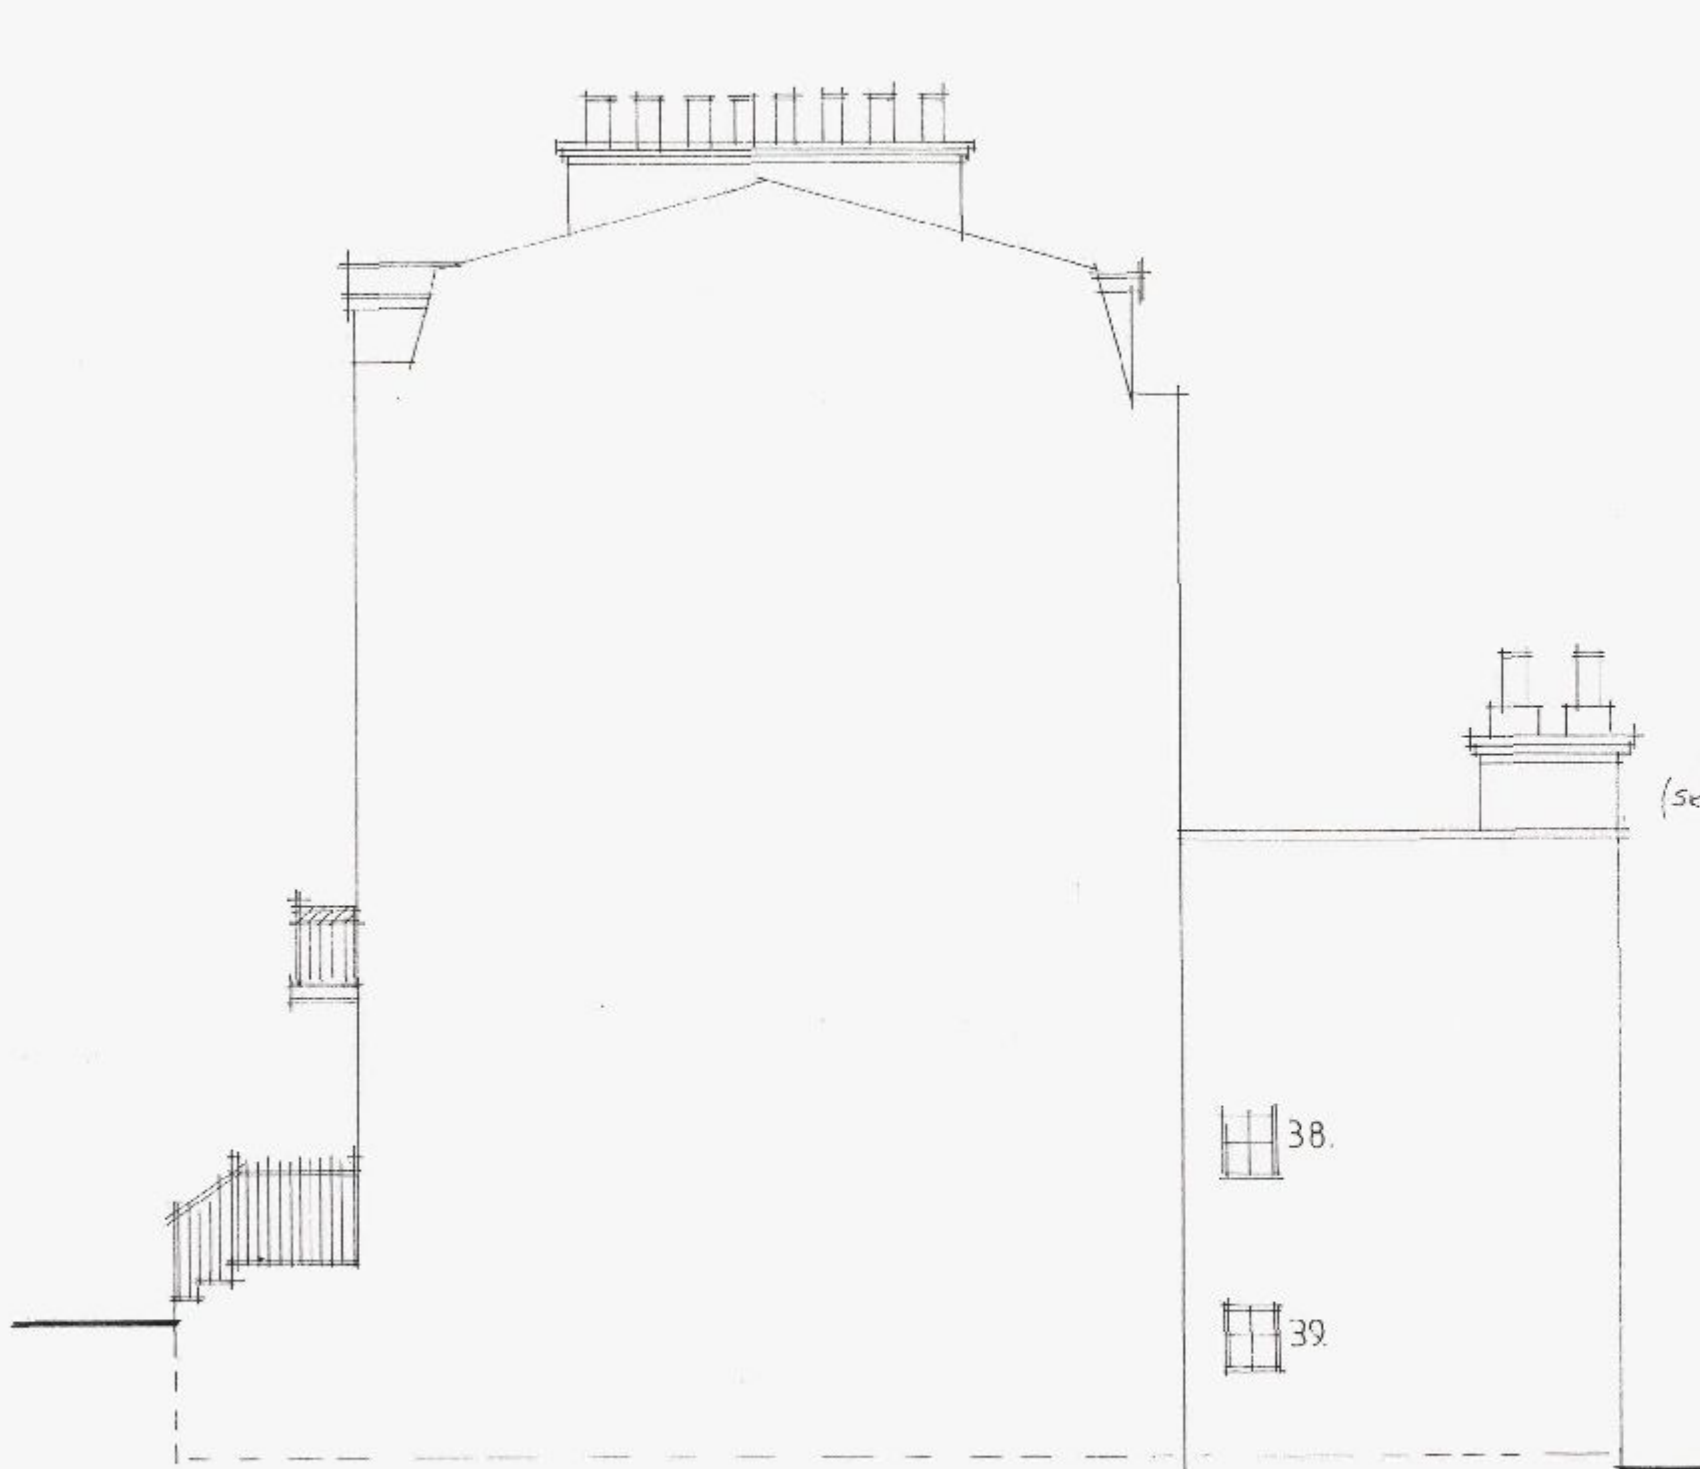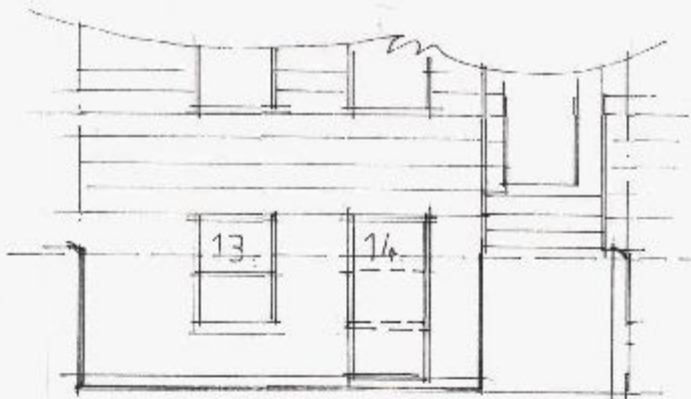


existing side elevation

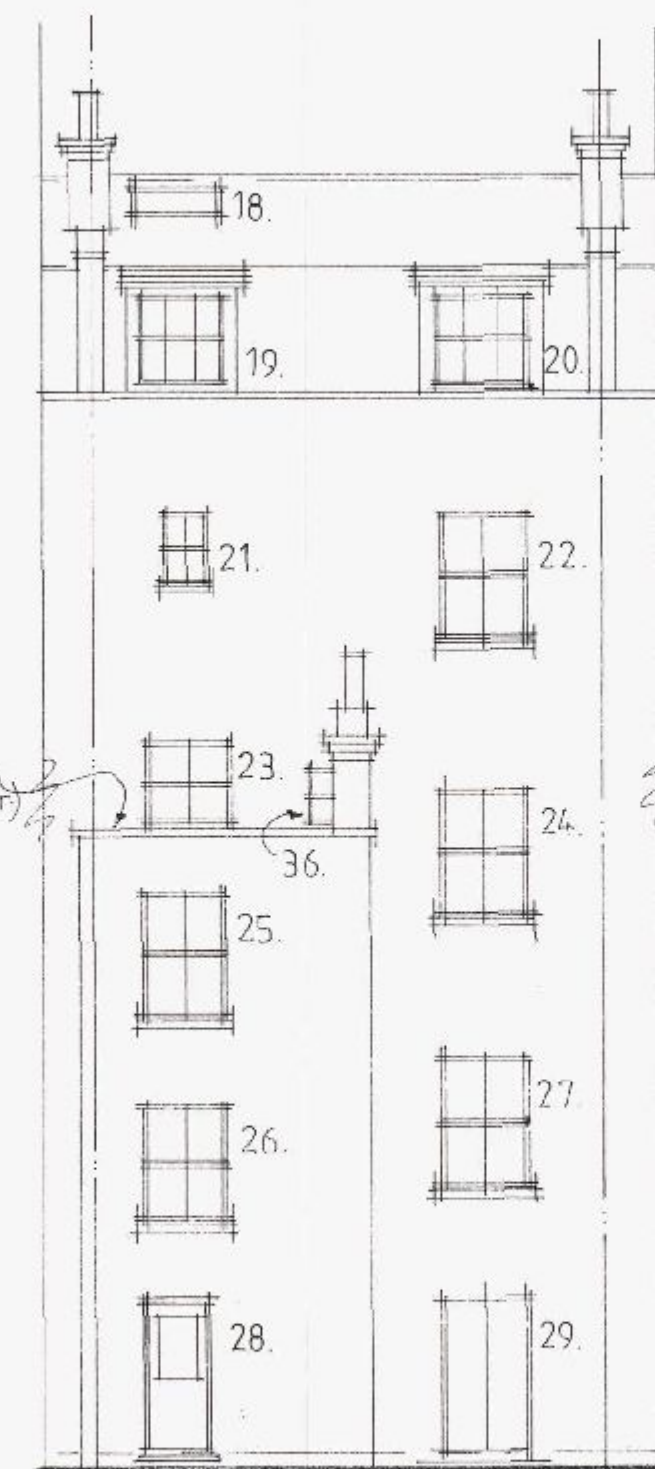

existing rear elevation

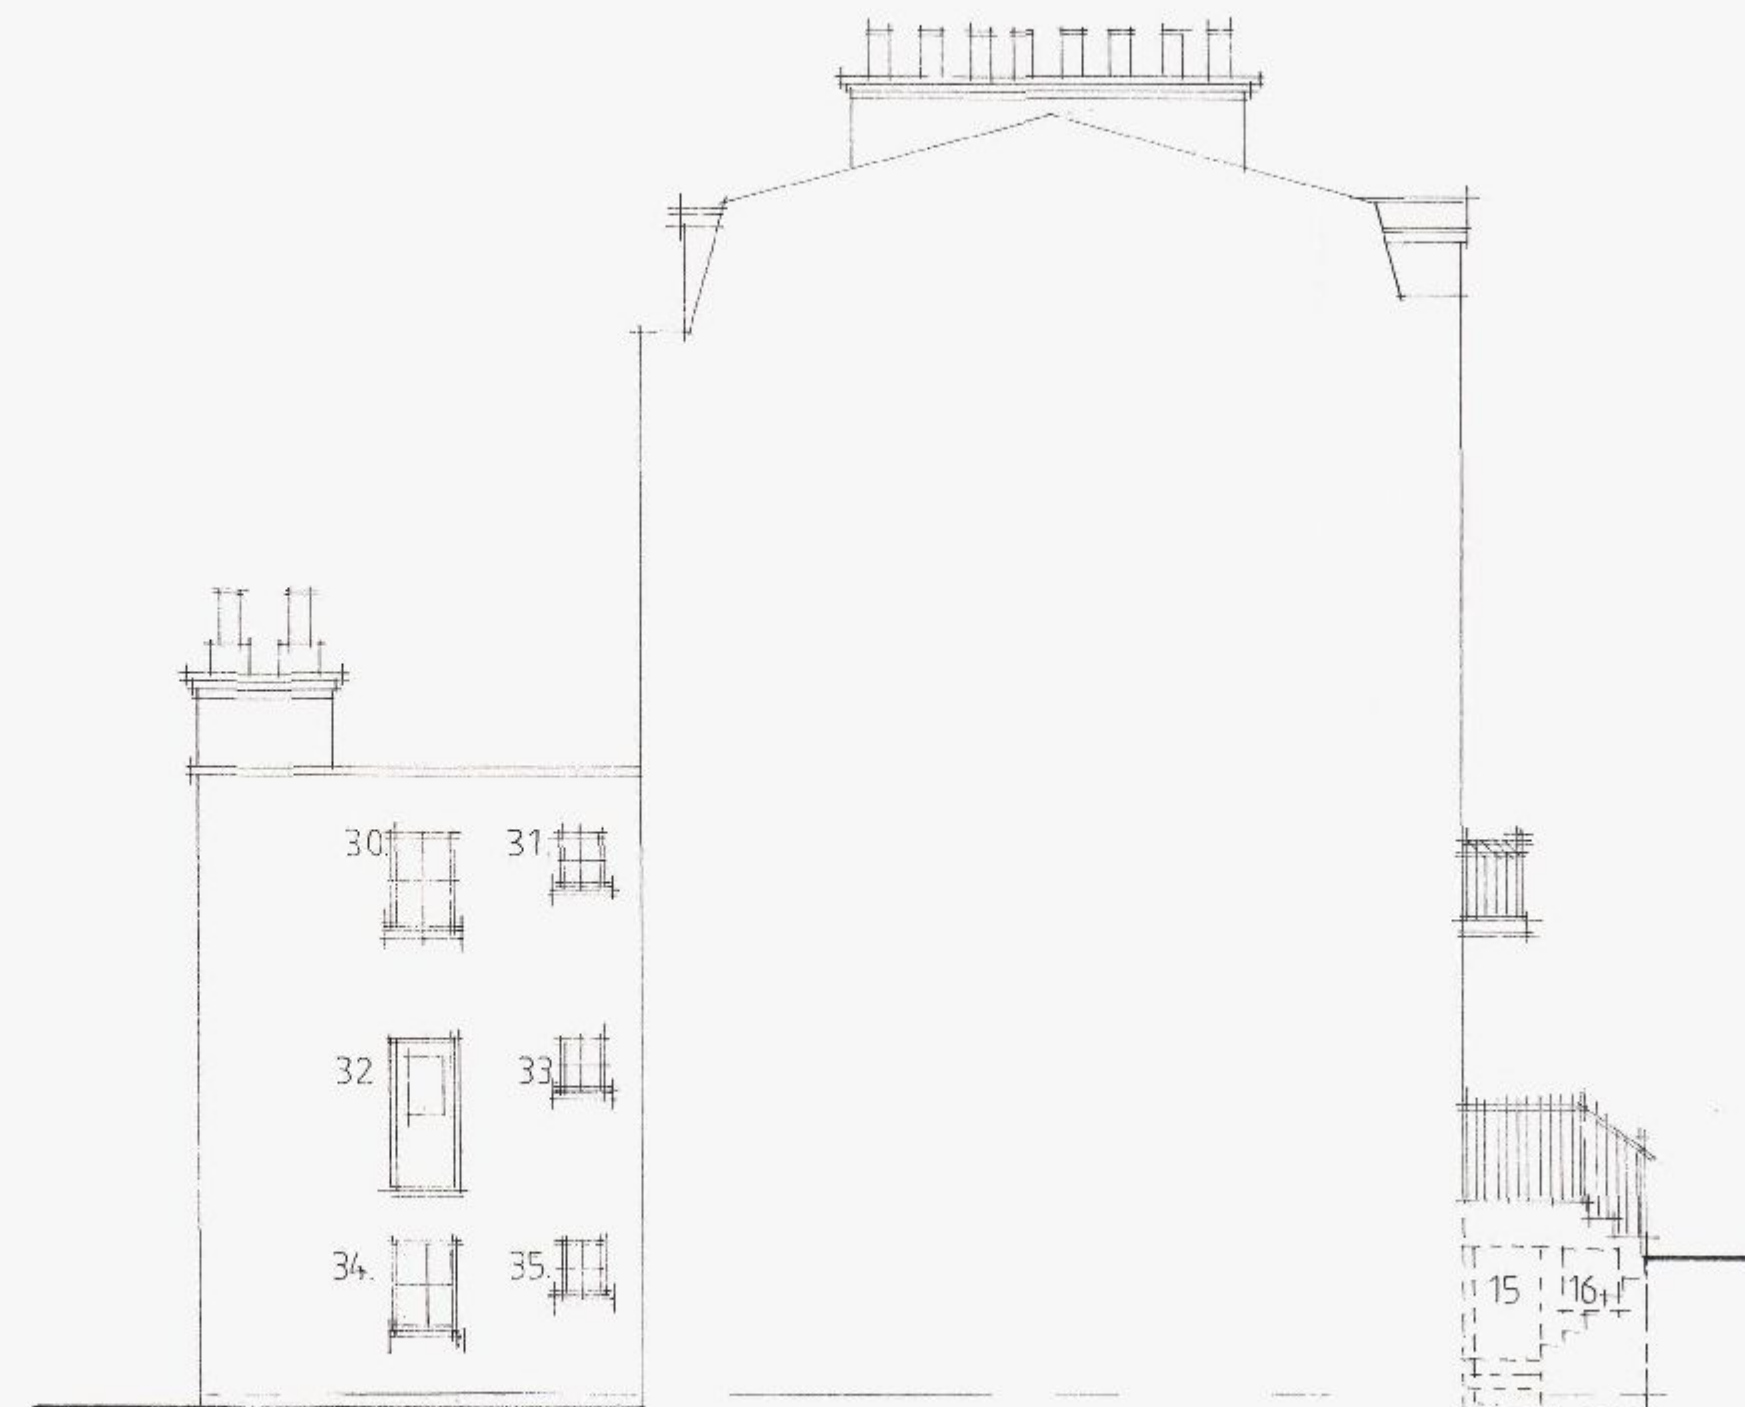

existing side elevation

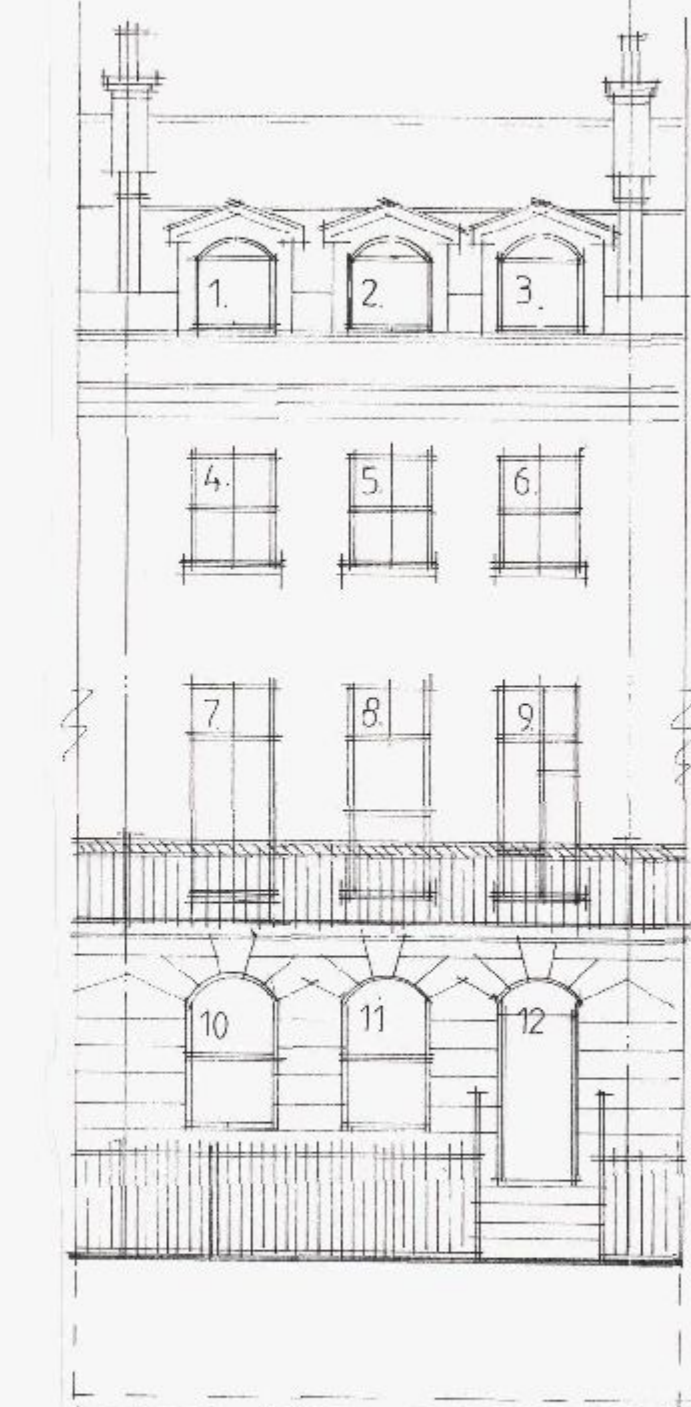

existing front elevation

JD	MAY 12	DOCK HOUSES AMENDS
A	02.11	BASEMENT AMENDS + ADDITIONS
	Date	Revision

© copyright

THORNS-YOUNG
ARCHITECTURAL

THORNS-YOUNG LTD.
232 London Road, North End, Portsmouth, PO2 9BT
Tel: 023 9267 2863 Fax: 023 9266 3157

Client
mr b laly

Job Title
39 sea front
hayling island

HAVANT BOROUGH
COUNCIL
07 JUN 2012
RECEIVED

Drawing Title

elevations

Scale 1:100 at A1

Date sept '2011 Drawn by sa

Drg. No. 4127-11-6.

Rev. B.