



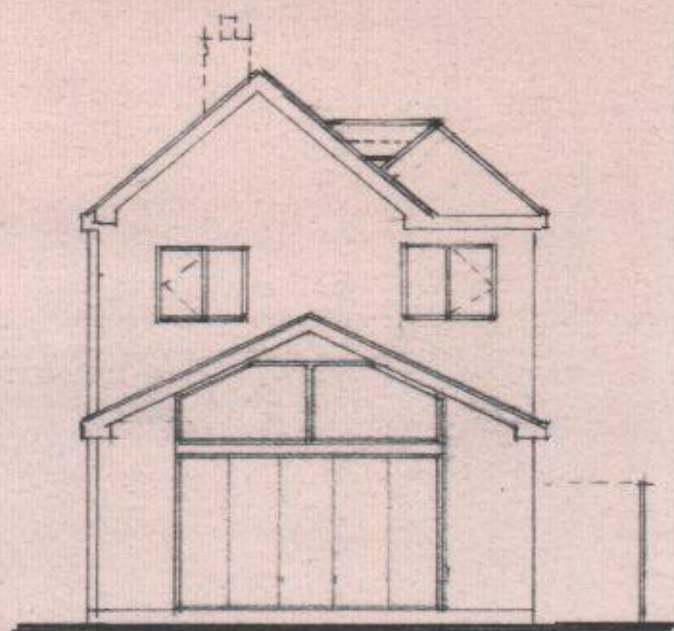


South West Elevation.

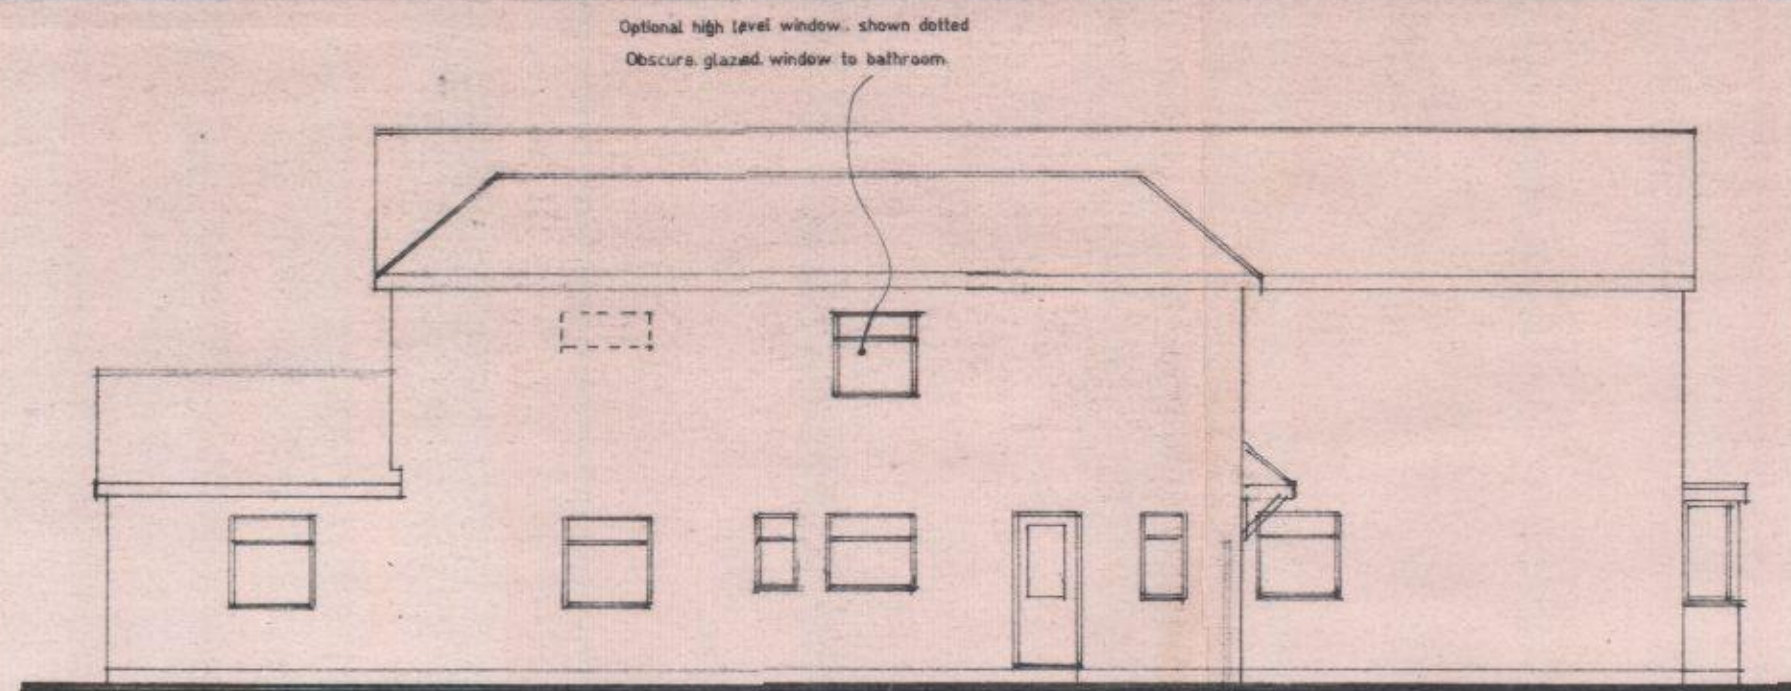

South East Elevation.




North East Elevation.

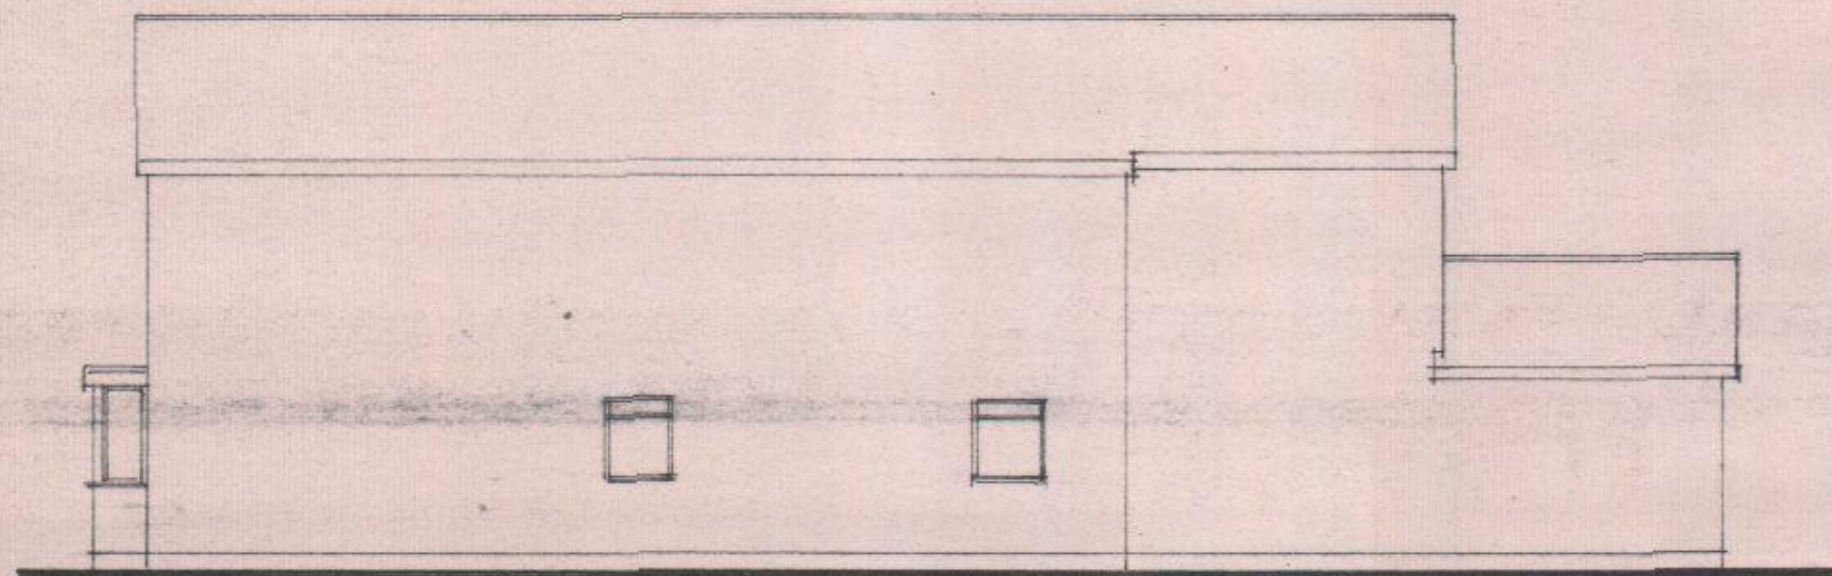


North West Elevation.

2. number obscured windows - lower section fixed

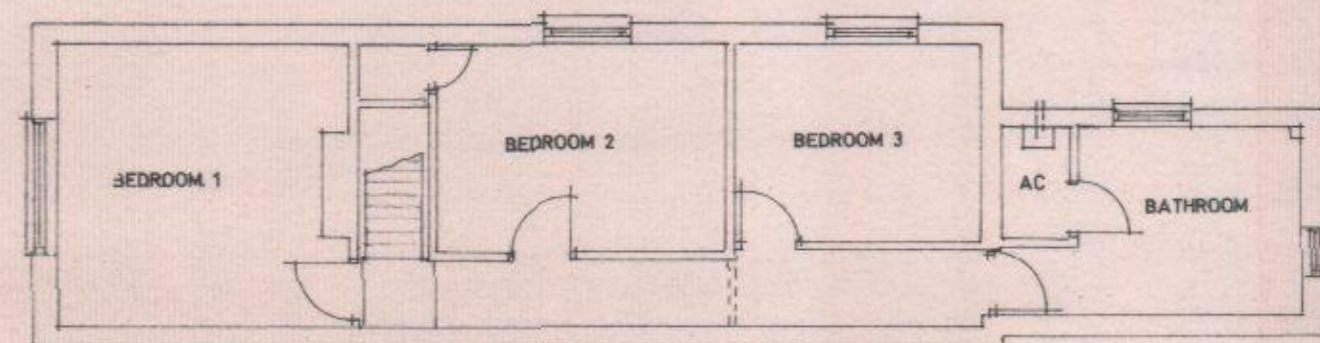

Existing First Floor Layout.

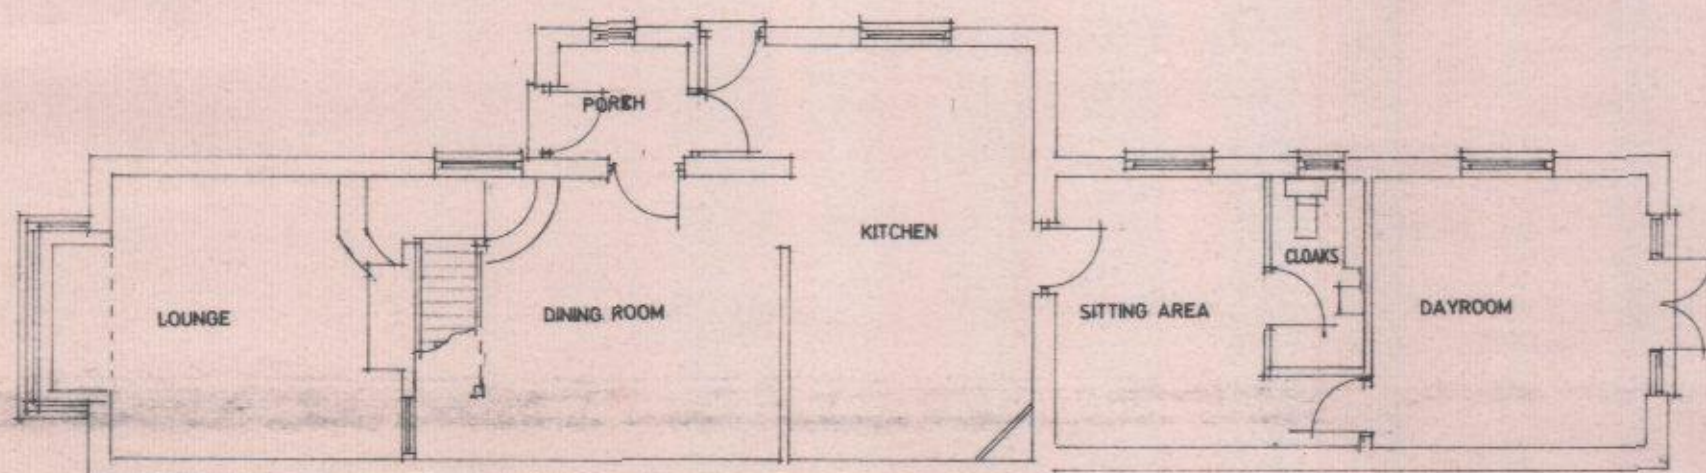

Existing Ground Floor Layout.



Proposed alterations and extension at 19 Jubilee Road, Waterlooville, Hants. PO7 7RD	
J Halliday Esq..	
Scale 1:100	Date March 2013
A2 Drawing Number	2
Revision	A