






Front Elevation

Scale 1:100

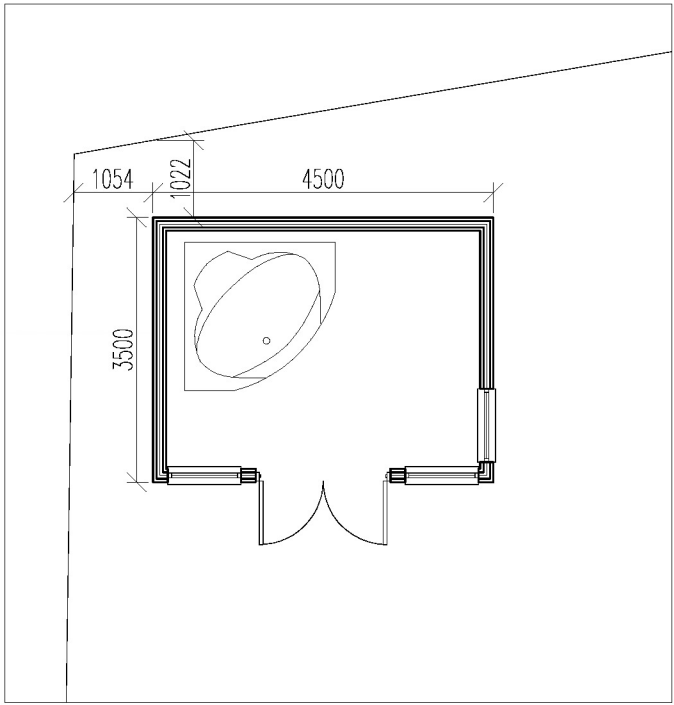


Plan

Scale 1:100

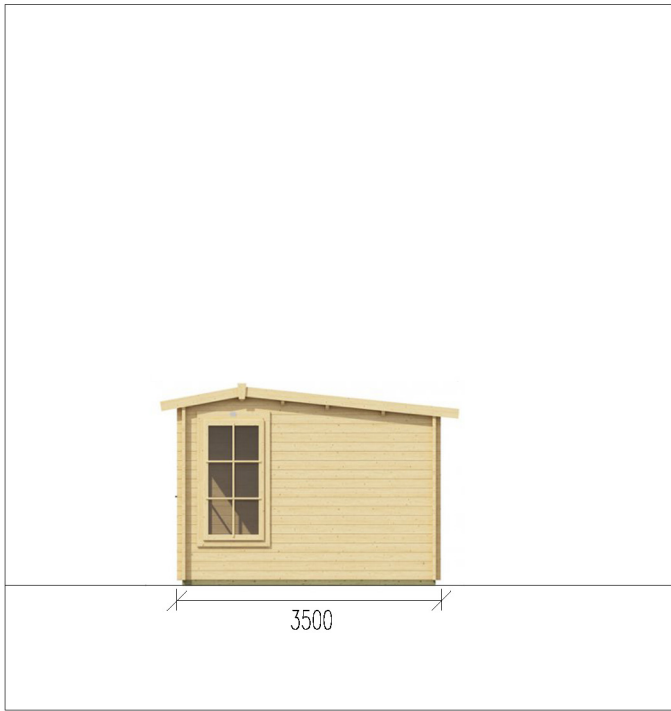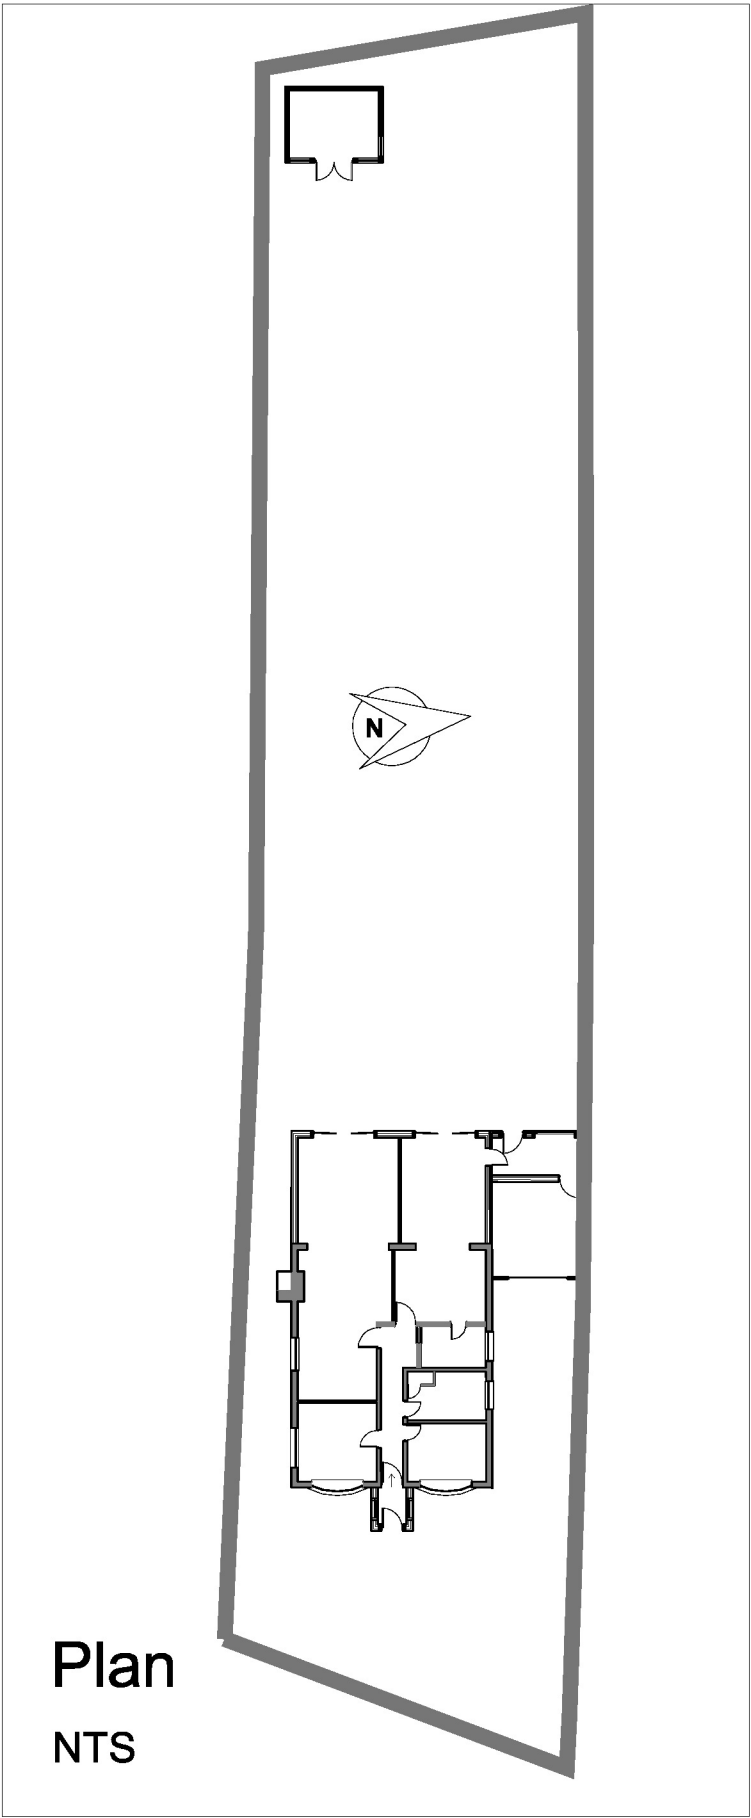


North Elevation

Scale 1:100

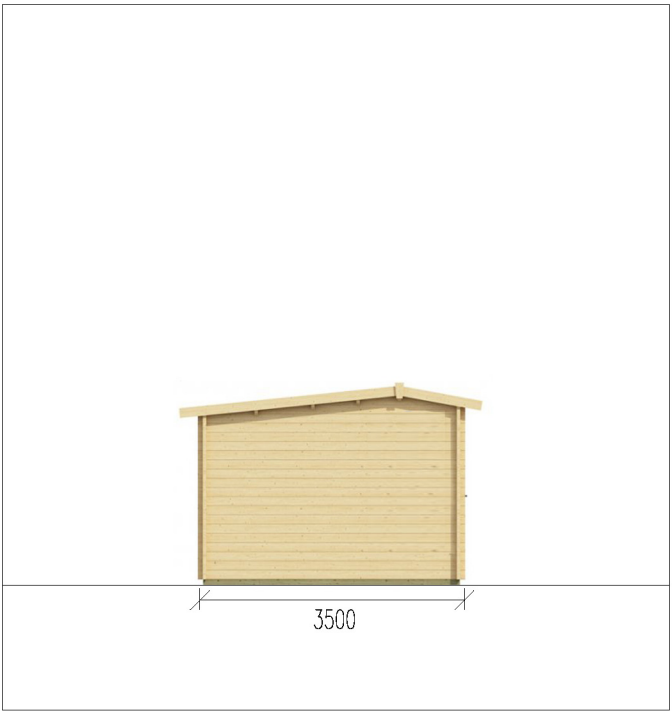


South Elevation

Scale 1:100

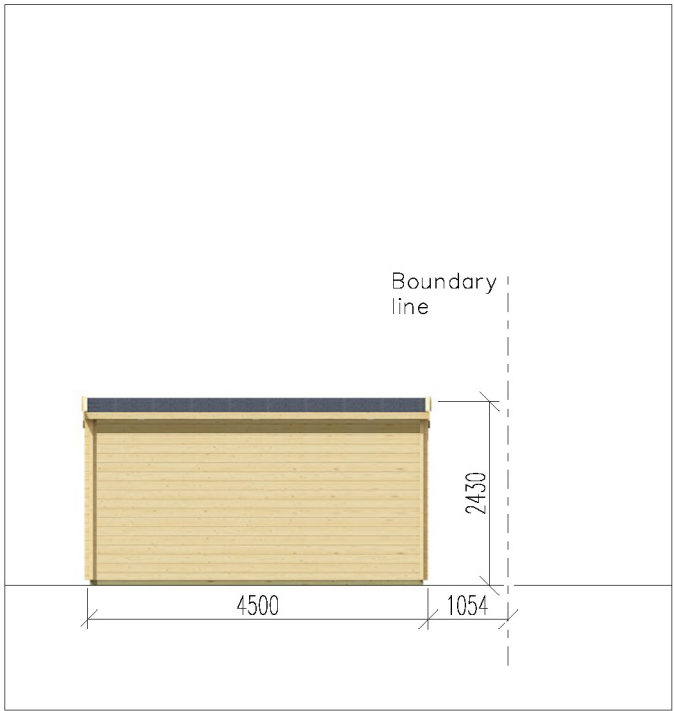

West Elevation

Scale 1:100

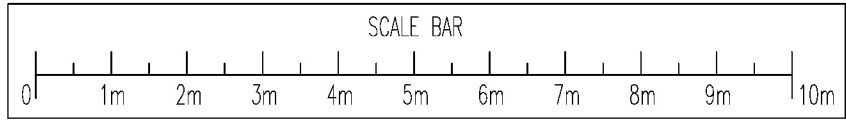

11 Frogmore Lane

Proposed Log Cabin

For: Dawn & Mike
Etherington
11 Frogmore Lane
Waterlooville
PO8 9QN

Date: Jan 2013
Scale: AS SHOWN
Drawn: GB
Proposed Log Cabin

No
L116 P0

ARTchitects
6 Falcon View
Winchester, SO22 4EP
Tel 07864 635362