

EXISTING NORTH EAST ELEVATION.

PROPOSED NORTH EAST ELEVATION.


0 1 2 3 4 5 scale 1:50 m.
0 2 4 6 8 10 scale 1:100 m.

PREFABRICATED 'PORTACABIN'
OFFICE / WAITING AREA.
PAINTED FINISH DARK GREEN.

TIMBER SCALE OF CHARGES
SIGN. FIXED TO WALL -
FLUSH, WITH NO ILLUMINATION
BLACK LETTERING ON
WHITE BACKGROUND.

'BEST CAR WASH' SIGN. TIMBER
FLUSH WITH WALL. BLACK
LETTERING ON WHITE BACKGROUND.

PROPOSED NORTHWEST ELEVATION

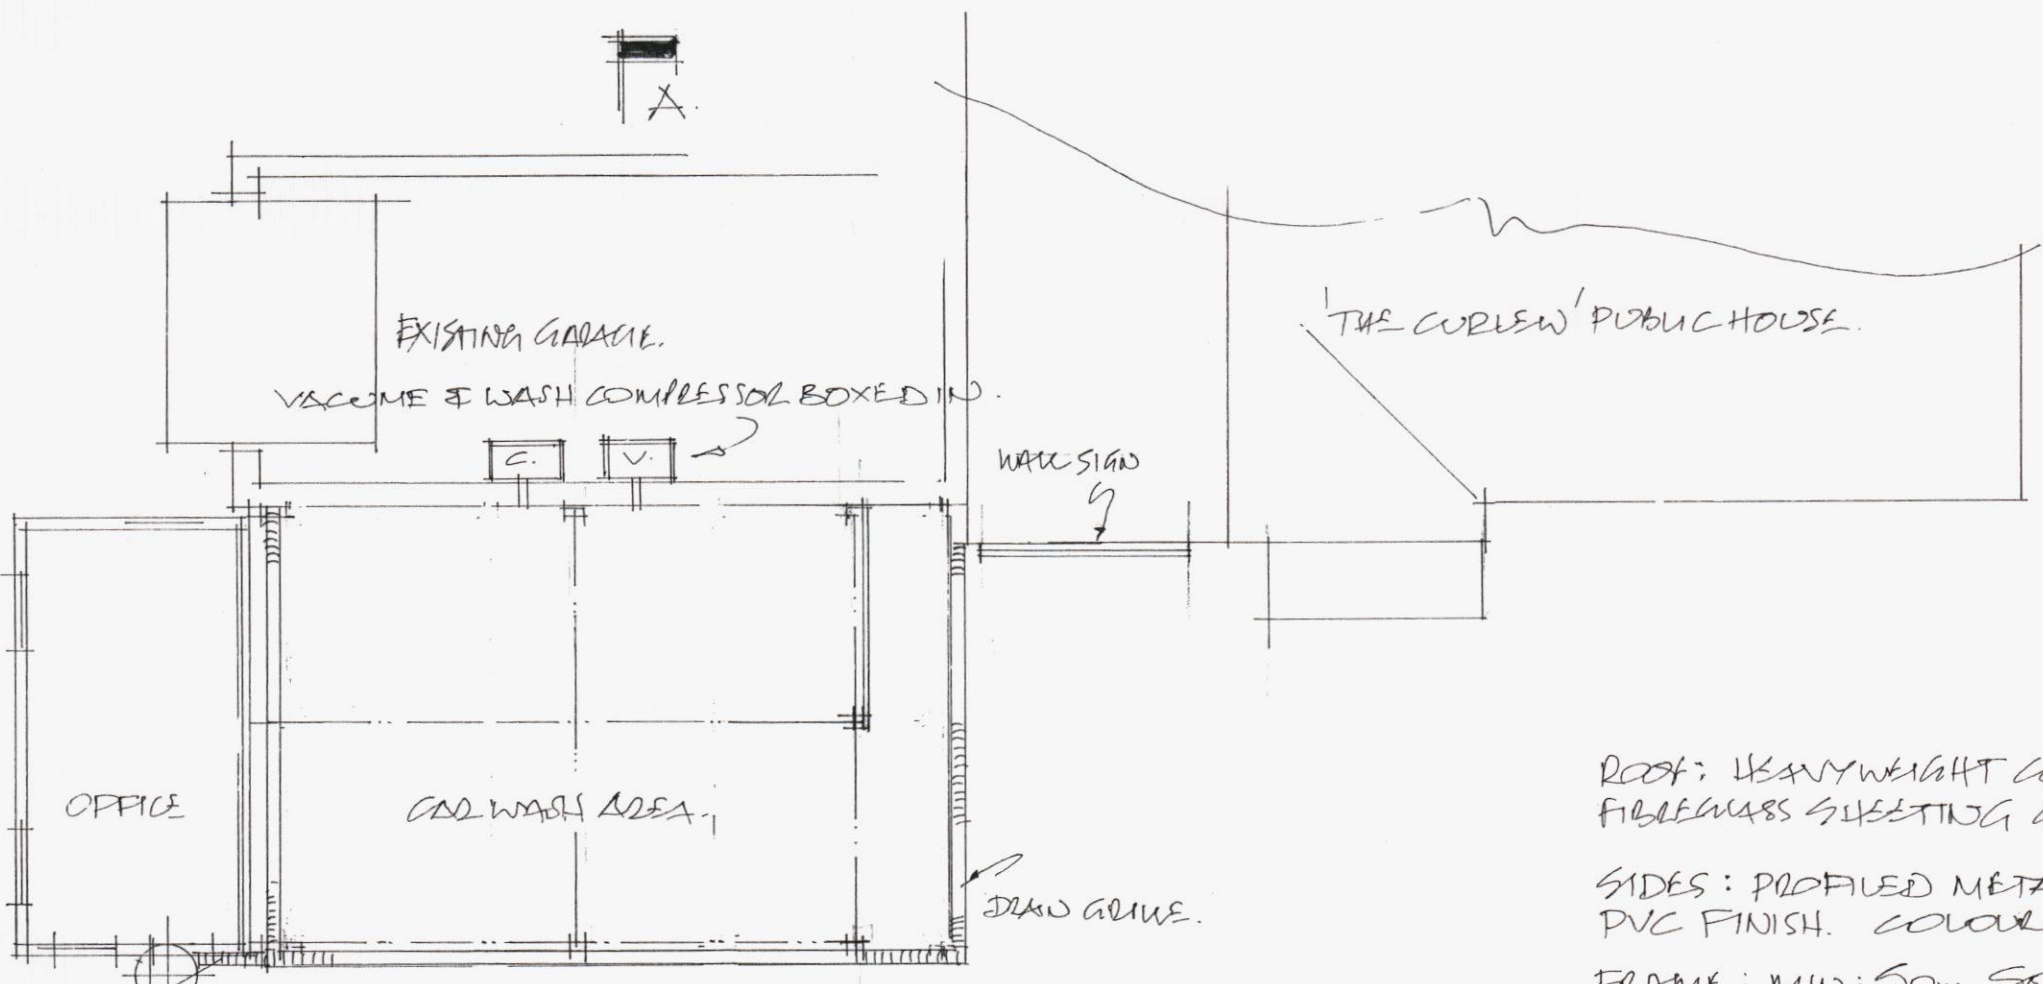

EXISTING GARAGE.
VACUUM & WASH COMPRESSOR BOXED IN.

OFFICE CAR WASH AREA.

'THE CURLEW' PUBLIC HOUSE.

WASH SIGN

DRAW GUIDE.


ROOF: HEAVYWEIGHT CORRUGATED
FIBREGLASS SHEETING COLOUR DARK GREEN
SIDES: PROFILED METAL SHEETING WITH
PVC FINISH. COLOUR DARK GREEN.
FRAME: MIN: 50mm SEC METAL BOX SECTION
ON 70mm SEC POSTS

INSPECTION CHAMBER FOR
RUN OFF - LINE TO EXISTING
I.C. AGREED WITH SWA.

PROPOSED FLOOR PLAN.

LEAVE 150mm BOTTOM
GAP TO SHEETING.

SECTION A-A.

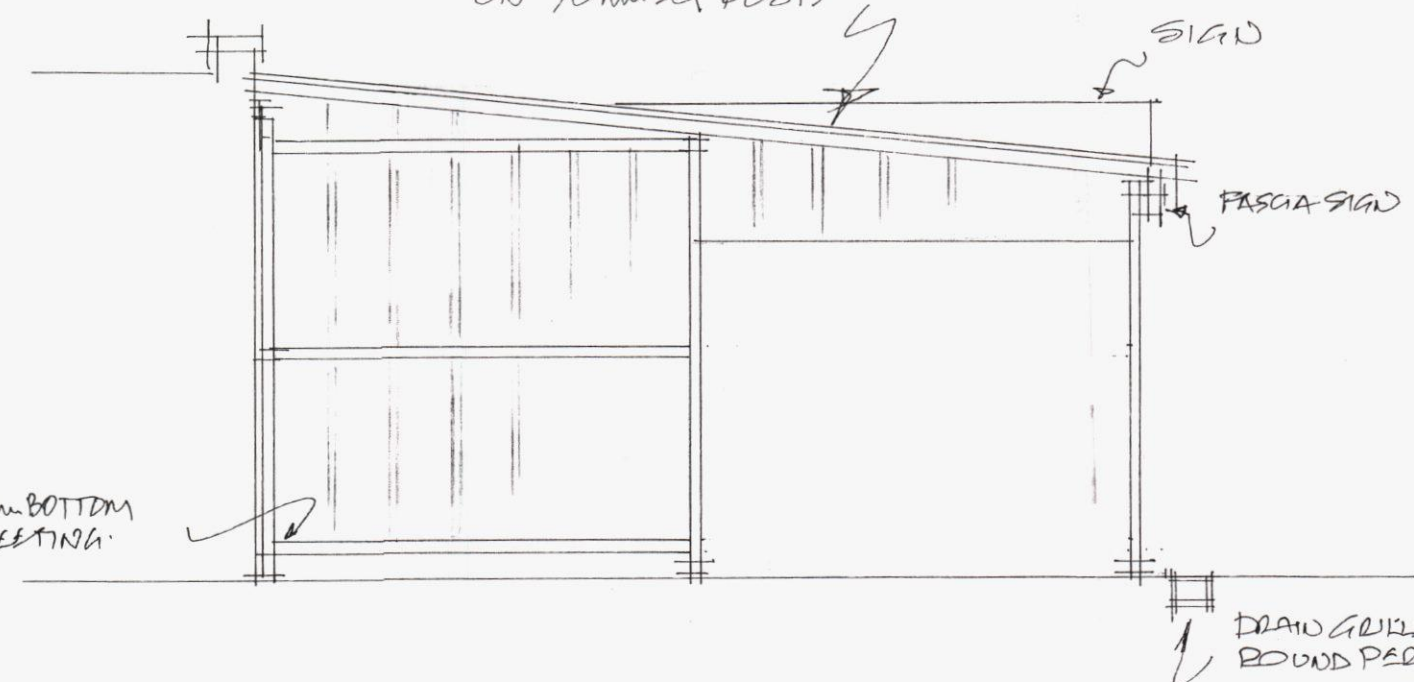

SIGN

FASCIA SIGN

DRAW GUIDE ALL
ROUND PERIMETER.

PROPOSED SOUTHWEST ELEVATION.

PROPOSED SOUTHEAST ELEVATION.

PROPOSED CAR WASH AREA AND SIGNS.

THE CURLEW PUBLIC HOUSE
PETERSFIELD ROAD
HAVANT.
POS 2HU.

SCALES: 1:100 & 1:50 AT A2.

NOVEMBER 2011.

A. MAR 12. VAC & WASH ADDED. COLOUR AMEND.
B. JAN 13 PORTACABIN / SIGNS AND ALTERATIONS



THORNS-YOUNG LTD.
232 London Road, North End, Portsmouth, PO2 9JQ
Tel: (023) 9267 2883 Fax: (023) 9266 3457

4167.11. B.