




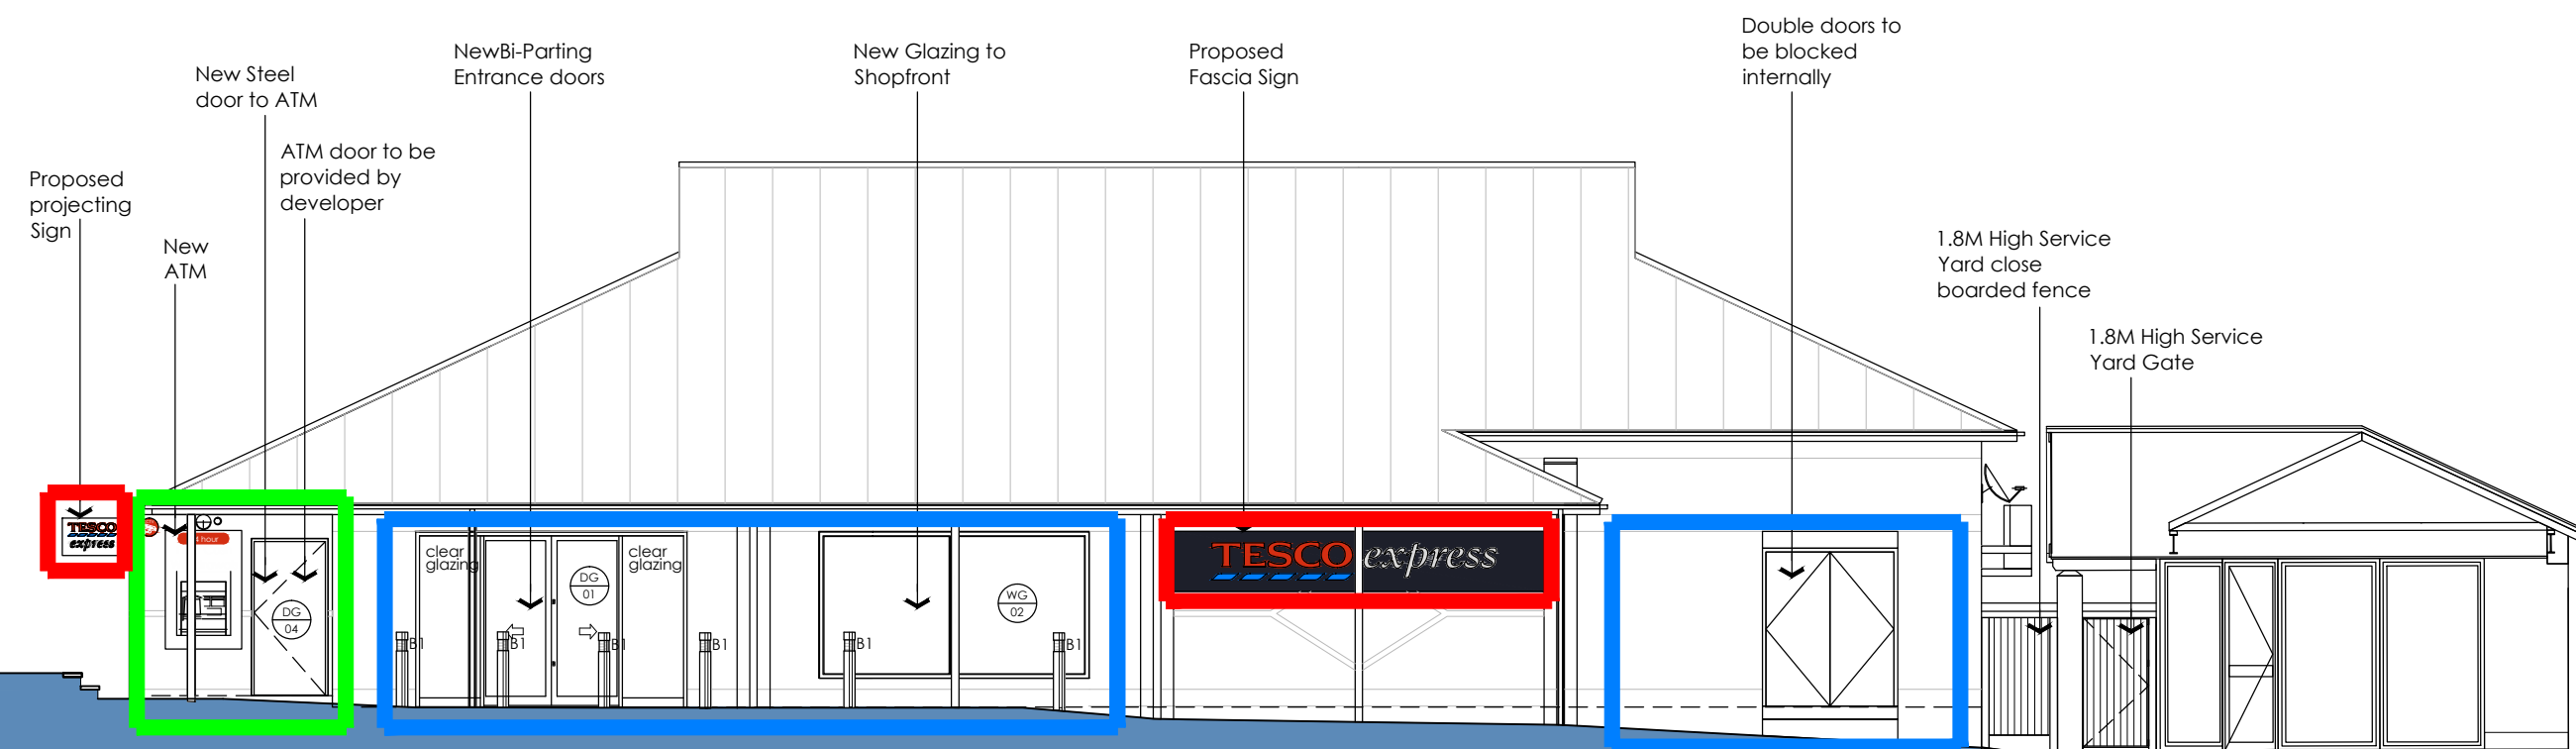


Proposed West Elevation

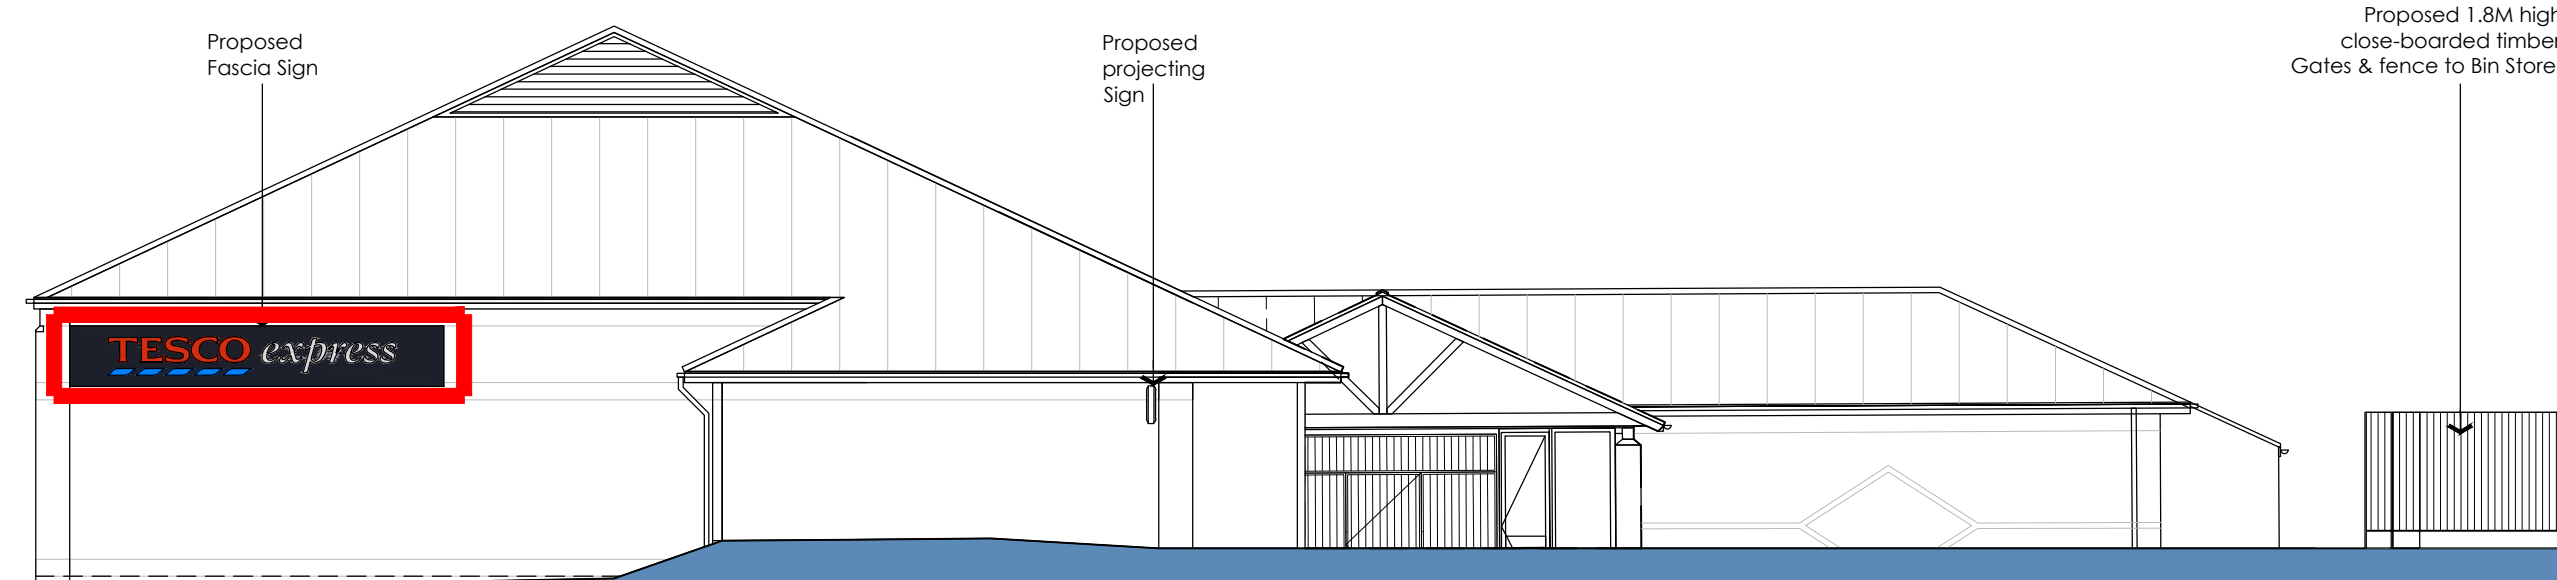

Proposed North Elevation from Lavender Road

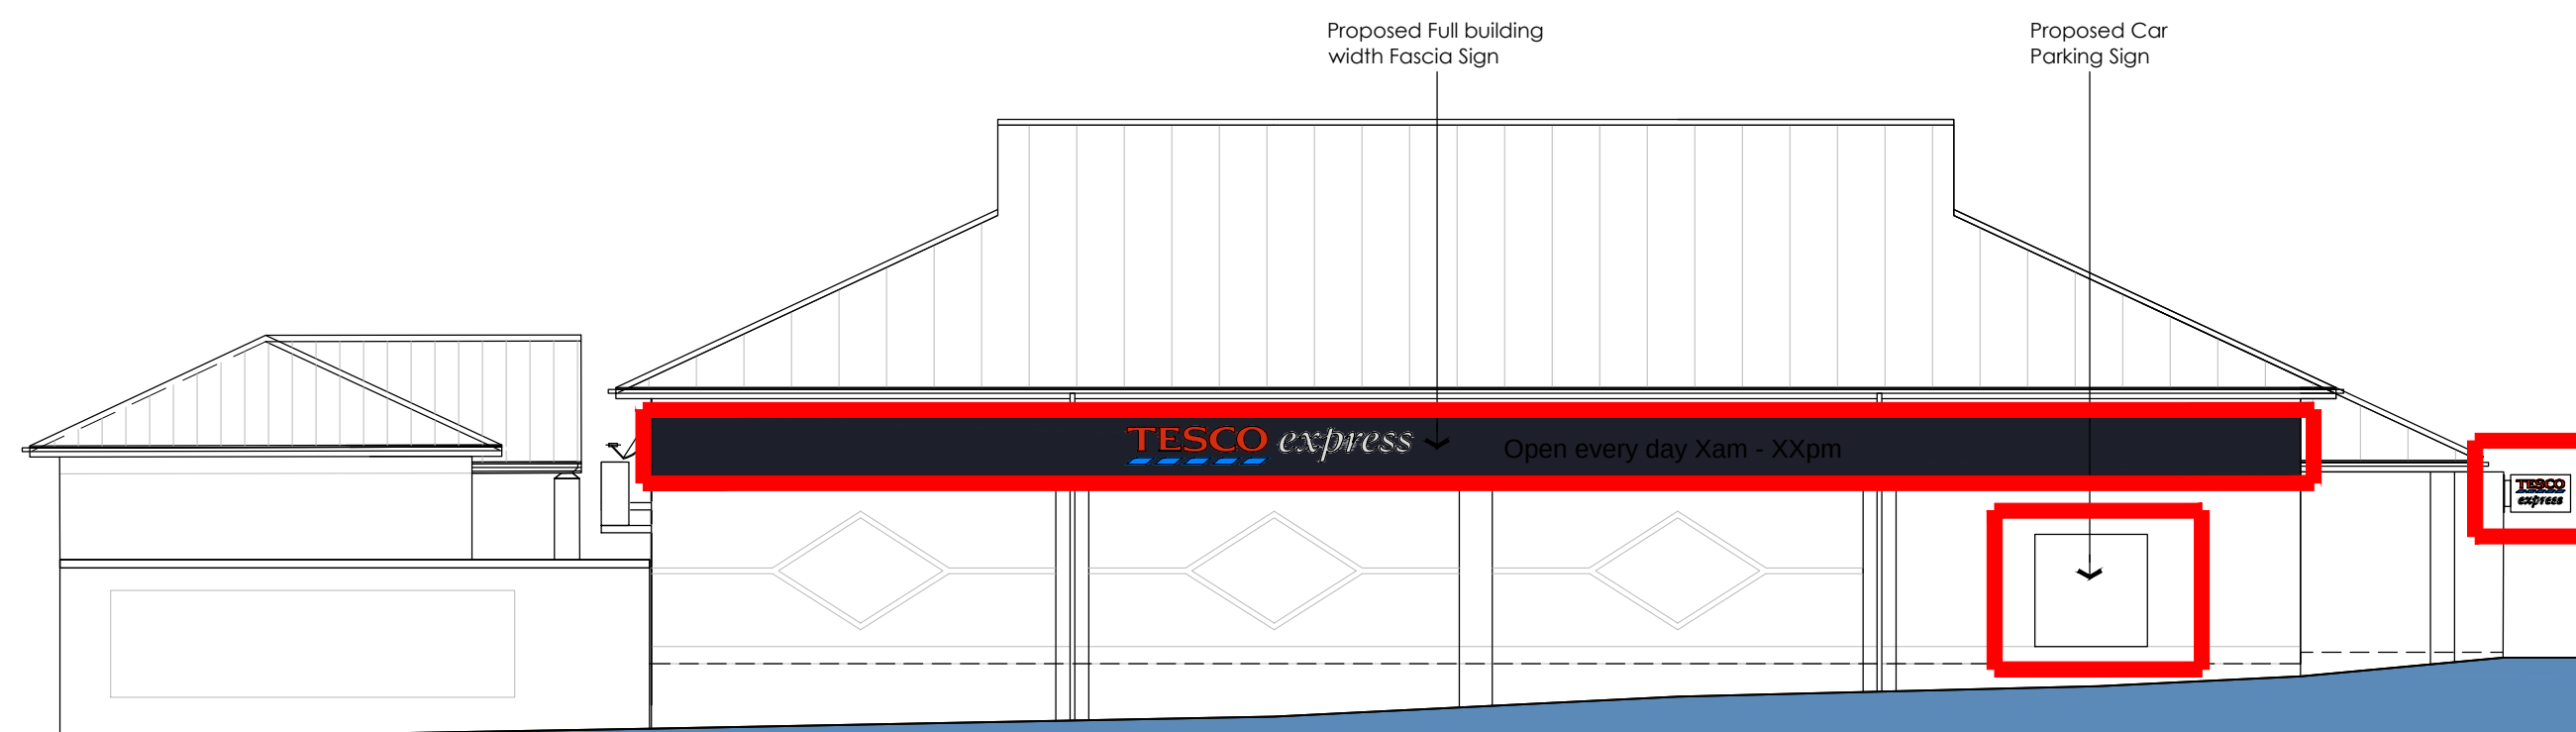

Proposed East Elevation from Frendstaple Road

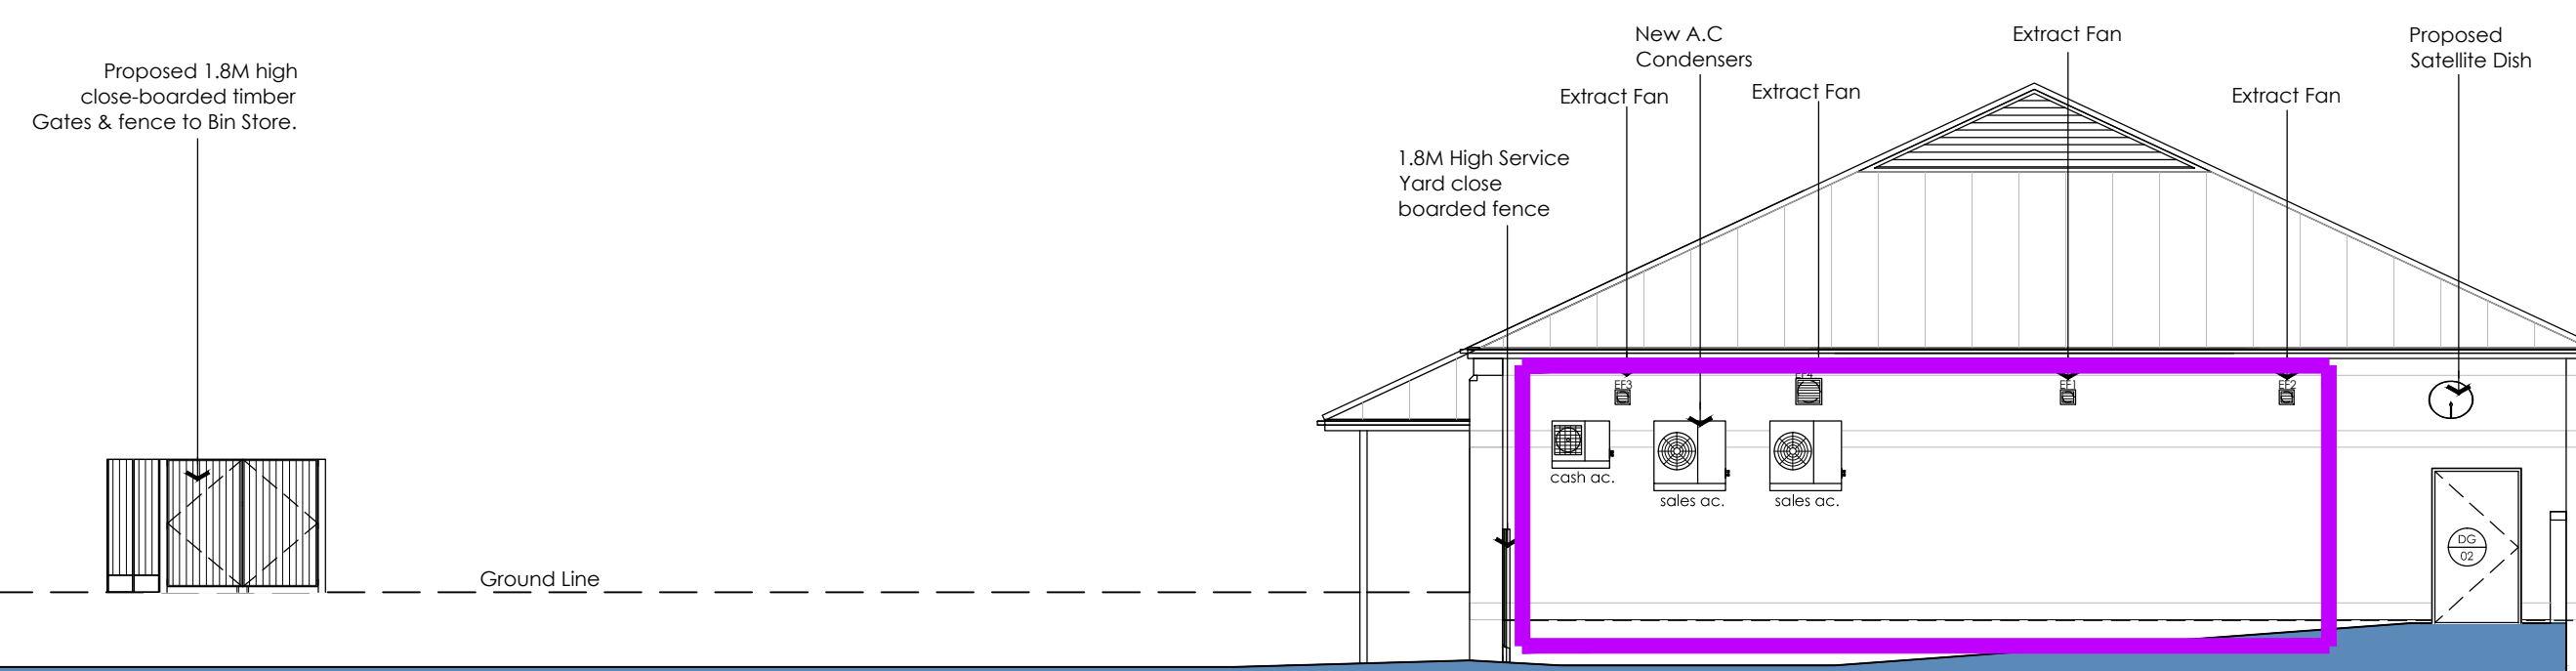

Proposed South Elevation from

B1

STAINLESS STEEL RAK AND BOLGERS TO BE SUPPLIED AND INSTALLED BY TESCO CONTRACTORS. SPECIFICATIONS TO BE APPROVED BY THE ARCHITECT.

DG
01

APPROVED TO REPAIR OPERATIONS AND INSTALL FILL ABOVE SHOP FLOORS, NEW SHOP FLOORS AND SHOP SPOKES AND BAY PARRING COVERS TO BE PROVIDED AND INSTALLED BY TESCO CONTRACTORS.

WC
02

APPROVED TO INSTALL GLASS ALUMINUM FRAMED WINDOWS AND ALUMINUM GLAZED PARTITION FORMED AS PART OF STEEL WORK. FRAMES TO BE SPECIFICALLY MANUFACTURED DOTTI GYET TO BE LOANED.

DG
02

APPROVED TO DESIGN NEW STEEL WORK, TRAINING AND TO TEST NEW STEEL WORK. ACCESS TO SCAFFOLDING AND TO THE FAYE TO BE PROVIDED BY TESCO CONTRACTORS. APPROVED TO BE PROVIDED TO OBTAIN NECESSARY TRAINING APPROVAL.

DG
04

APPROVED TO INSTALL AND FIX TO BE PROVIDED TO ACCOMMODATE ACCESS COVER REFERENCED COVER. PROVIDE OPENING COVER AND HANGING READY FOR THE REMOVAL OF COVER. COVER TO BE PROVIDED AND INSTALLED BY TESCO CONTRACTORS.

WC
04

STAINLESS STEEL RAK AND BOLGERS TO BE SUPPLIED AND INSTALLED BY TESCO CONTRACTORS. SPECIFICATIONS TO BE APPROVED BY THE ARCHITECT.

STAINLESS STEEL RAK AND BOLGERS TO BE SUPPLIED AND INSTALLED BY TESCO CONTRACTORS. SPECIFICATIONS TO BE APPROVED BY THE ARCHITECT.

[illegible]

Proposed Signage Application

Proposed Shopfront Application

Proposed ATM Application

Proposed Plant (Mechanical)
Application

A 27.03.13 A.C. units and external steps amended JM AA
Revision: By Ap

0 1 2 3 4 5
bar in meters 1:200 @ A
bar in meters 1:100 @ A

0 10 20 30 40
title sheet scale bar in mm 1:2 @ A
title sheet scale bar in mm 1:1 @ A

Office 7, Gateway 100
Arlington Business Park
Whittle Way
Stevenage
Hertfordshire
SG1 2JF

● stevenage

t: 01438 749400
f: 01438 749555

55 Newton Street
Manchester
M1 1B

manchester

archer
architects

t: 01612862602
f: 01613360505
e: ar@archer.uk.com
www.archerarchitects.co.uk

TESCO *express*

Project:
**LAVENDER ROAD
WATERLOOVILLE**

Drawing Title:
**FOR PLANNING PURPOSES
PROPOSED ELEVATIONS**

Scale:	Date:	Drawn:	Checked:
1:100@A1	04.04.13	JM	
Project No:	Drawing No:	Revision:	
4847	(P)203	A	