



EXISTING WEST ELEVATION 1:200



EXISTING SOUTH ELEVATION 1:200



EXISTING NORTH ELEVATION 1:200




PROPOSED WEST ELEVATION 1:200




PROPOSED SOUTH ELEVATION 1:200



PROPOSED NORTH ELEVATION 1:200

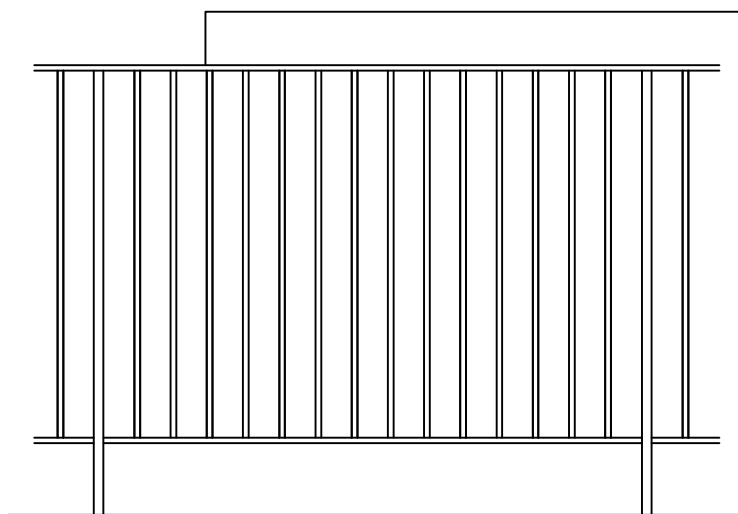


TYPICAL RAILING SECTION 1:20

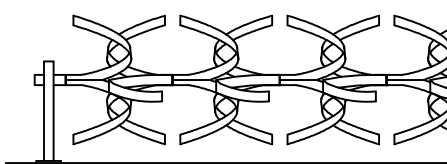


TYPICAL ANTI-CLIMB BARRIER 1:20

- KEY:
- EXISTING RAILINGS
 - PROPOSED RAILINGS
 - ANTI-CLIMB DEVICE

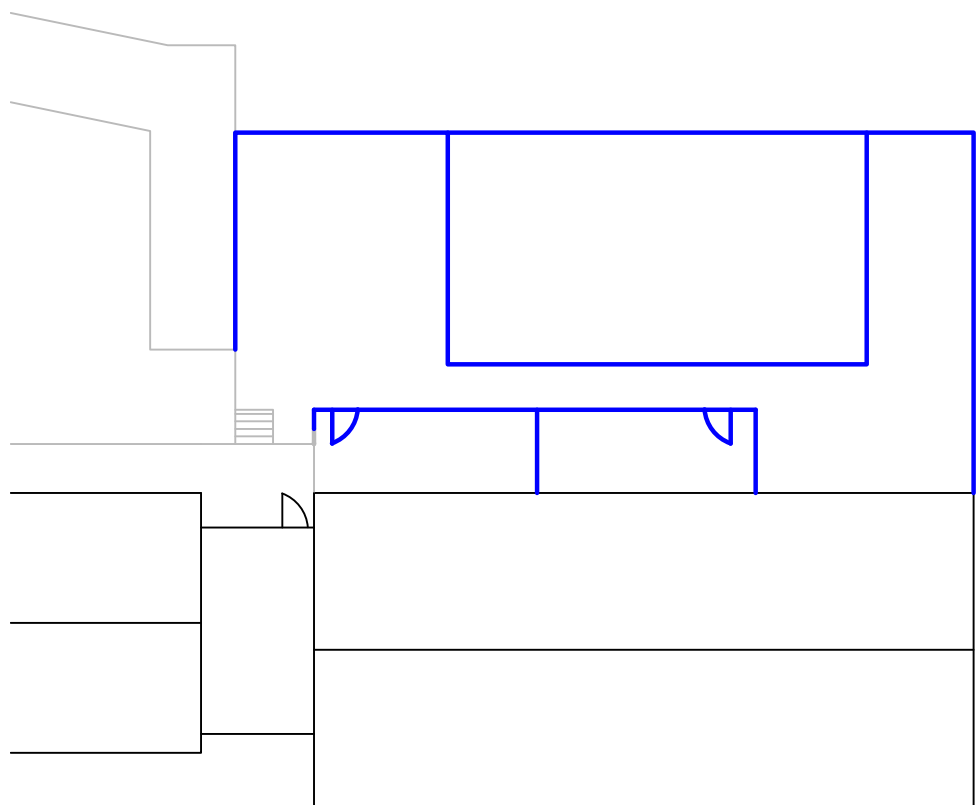


PLAN OF EXISTING RAILINGS 1:200

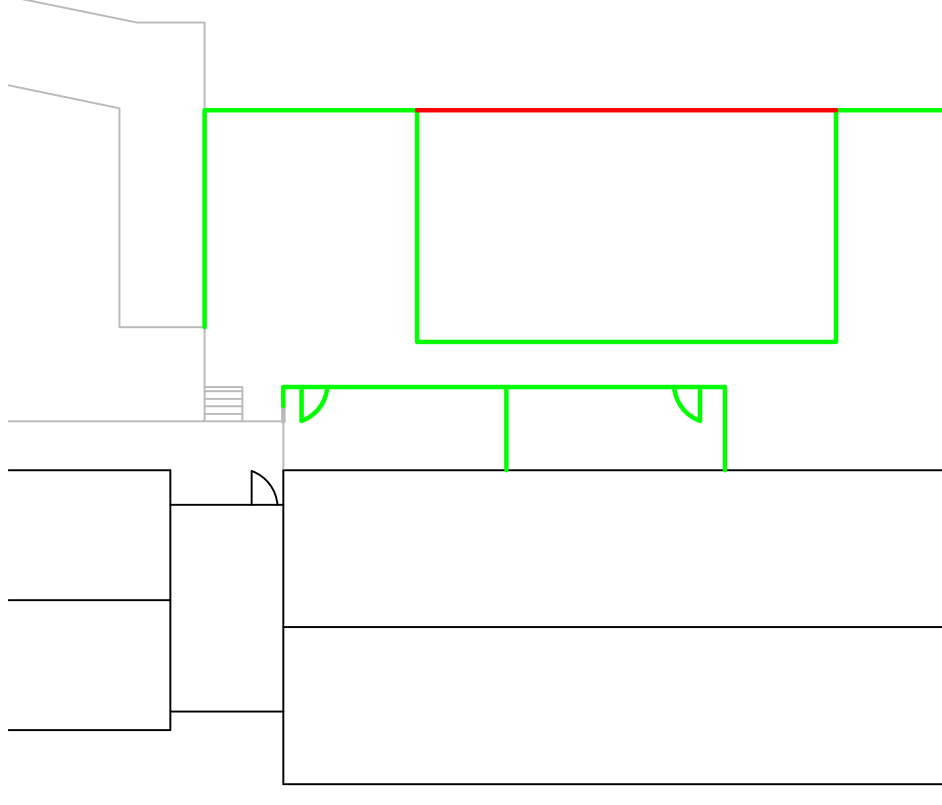

PLAN OF PROPOSED RAILINGS 1:200




LOCATION PLAN 1:1250

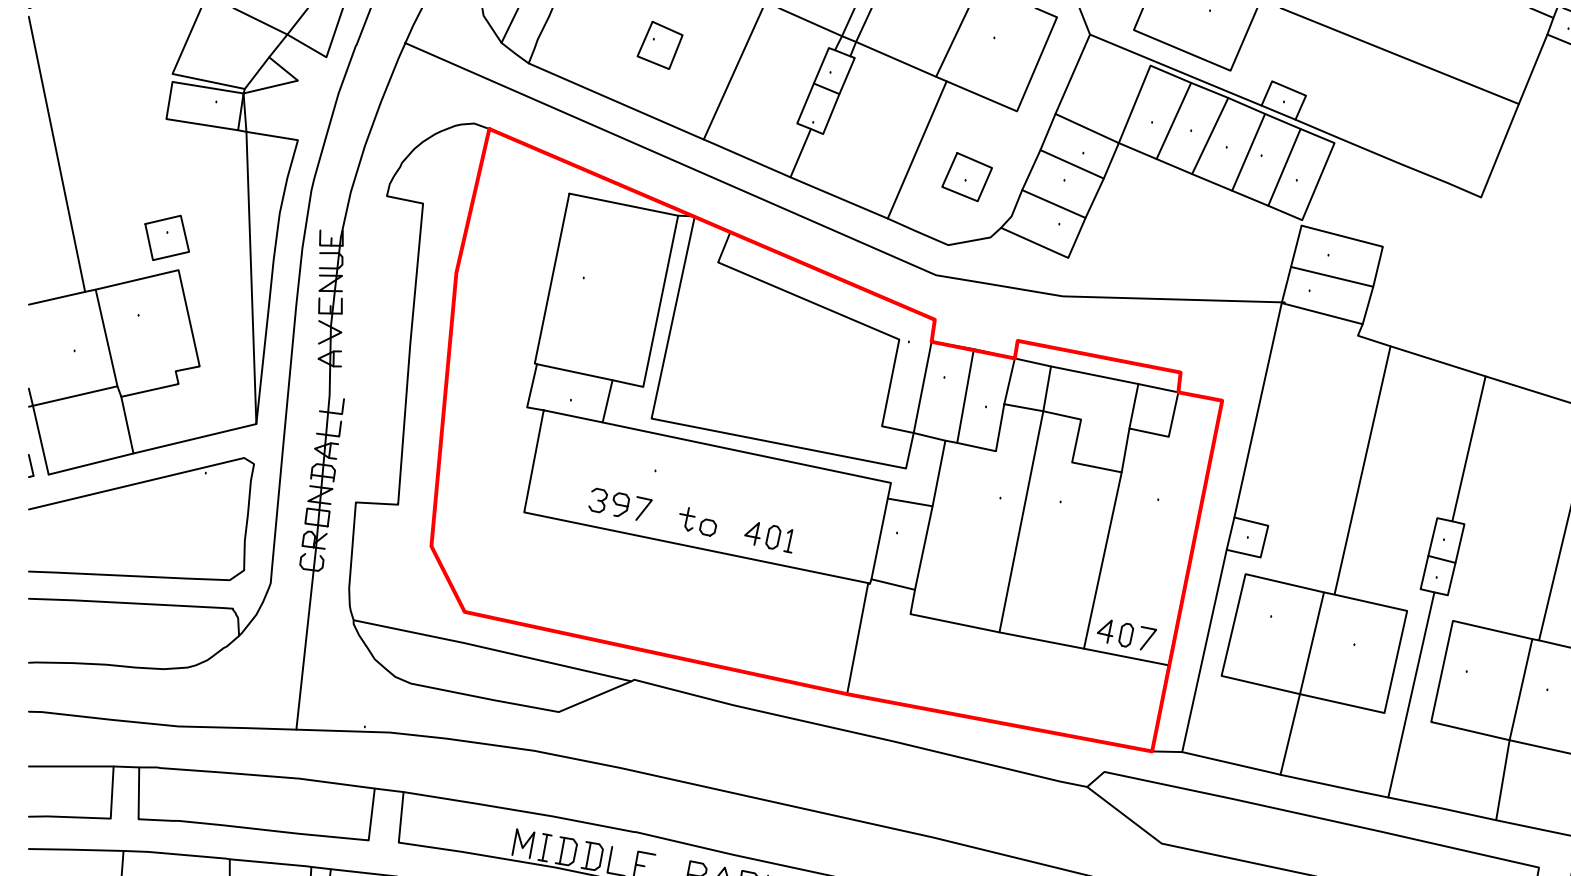

SITE PLAN 1:500



EXISTING SCREENS TO WEST ENTRANCE 1:50

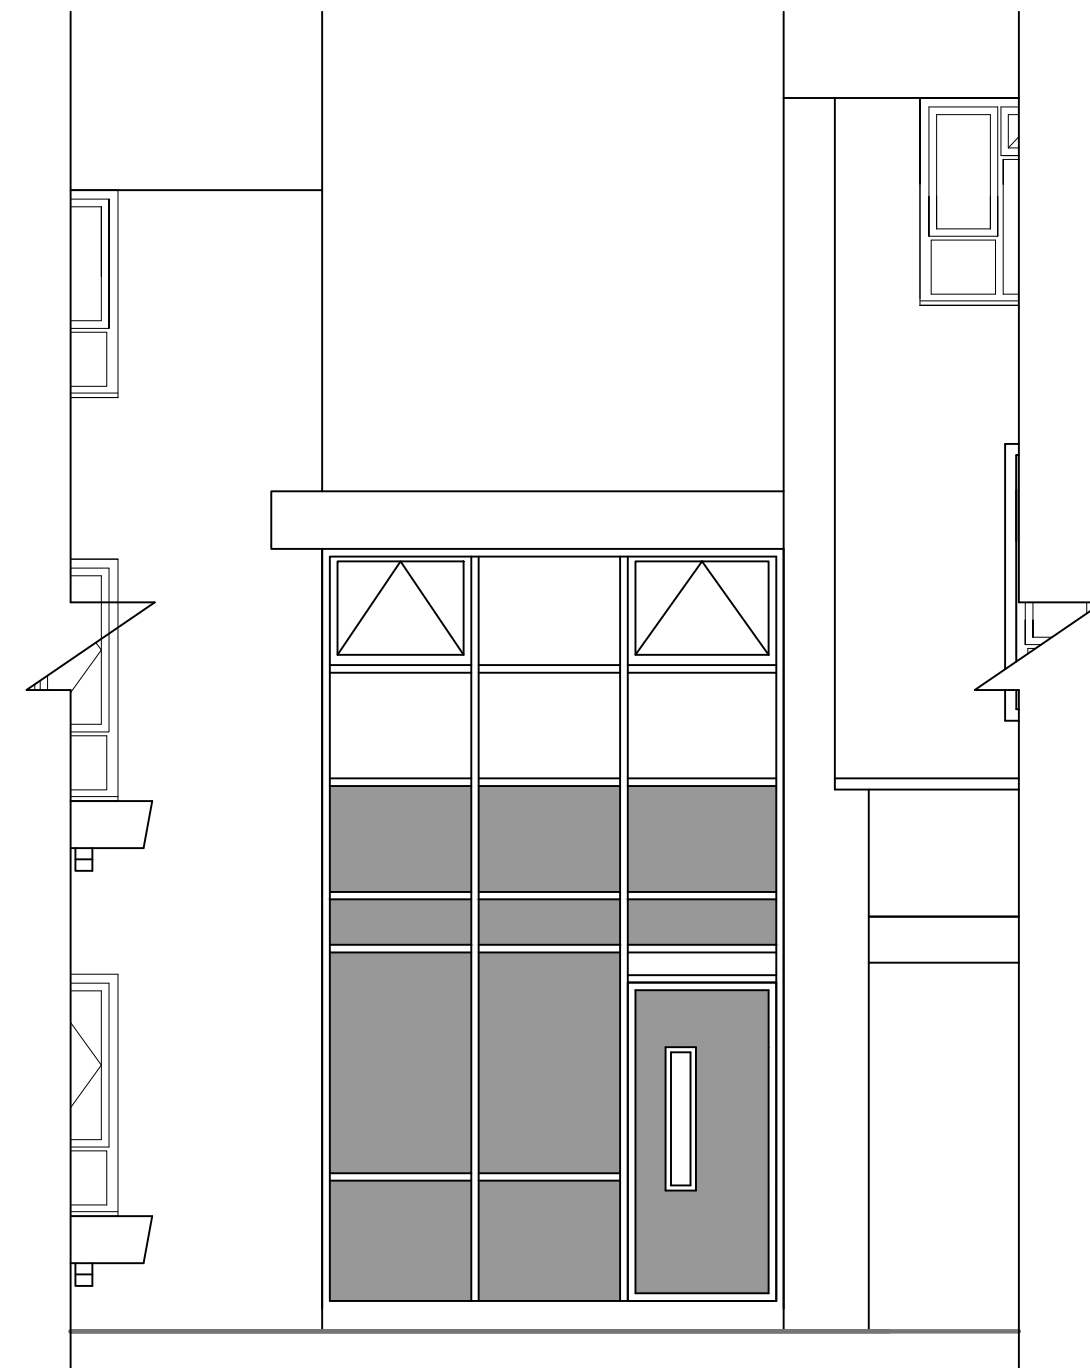

EXISTING SCREENS TO SOUTH ENTRANCE 1:50



EXISTING SCREENS TO WEST ENTRANCE 1:50



PROPOSED SCREENS TO SOUTH ENTRANCE 1:50

MATERIALS:

EXISTING:


SCREENS: polycarbonate glazing panels and GRP faced composite solid panels.
Colour: GREY
RAILINGS: mild steel painted railings, approx 850mm high, colour: BLUE

PROPOSED:

SCREENS: 6.4mm laminated glass panels and GRP faced composite solid panels, colour: GREY

RAILINGS: galvanised steel railings 1100mm high, powder coated colour: BLACK

ANTI CLIMB DEVICE: Vanguard aluminium rotating anti scale barrier, powder coated BLACK

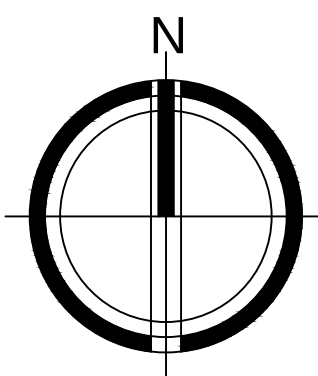

PLANNED MAINTENANCE
Paulsgrove Area Office
195a Allaway Avenue
Portsmouth
PO6 4HG

Project:
397A-407A MIDDLE PARK WAY
Drawing title:
WORKS TO RAILINGS AND SCREENS- EXISTING AND PROPOSED

MAR-2013 Drawn by: DSP

DWG No. F.12.0.MPW.01

Date: REV No.

A1 - scale AS INDICATED

OS Licence No.: 100019671

REVISIONS:

Do not scale from this drawing. Contractor to check all dimensions prior to setting out. Any discrepancies should be clarified with contract administrator.