

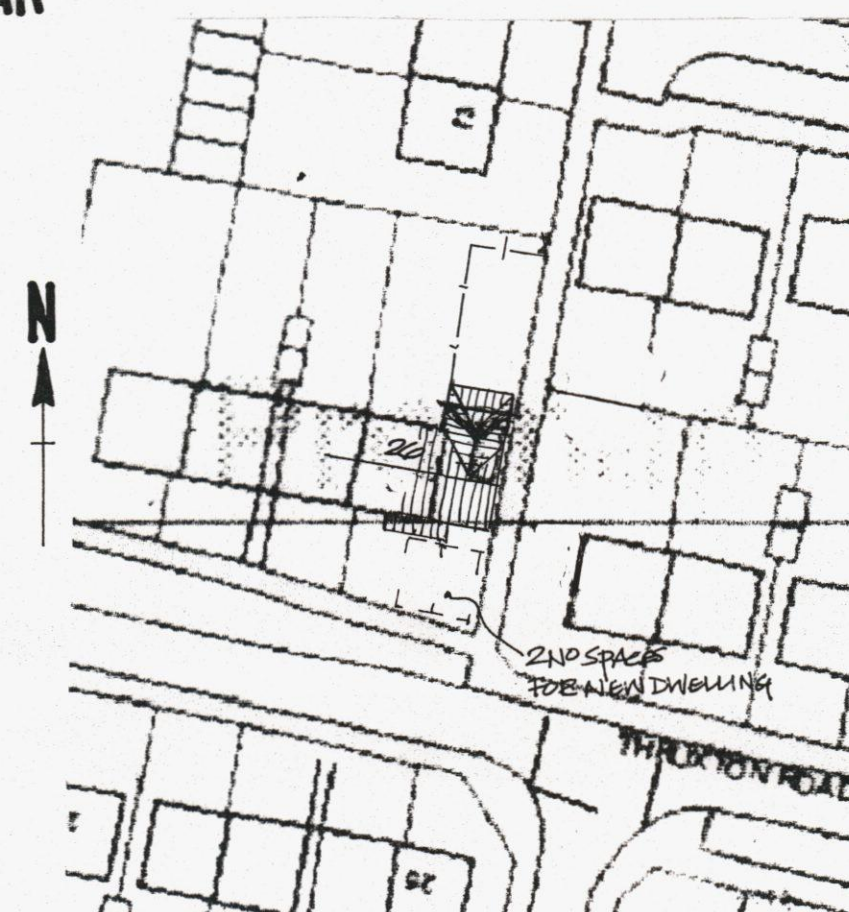


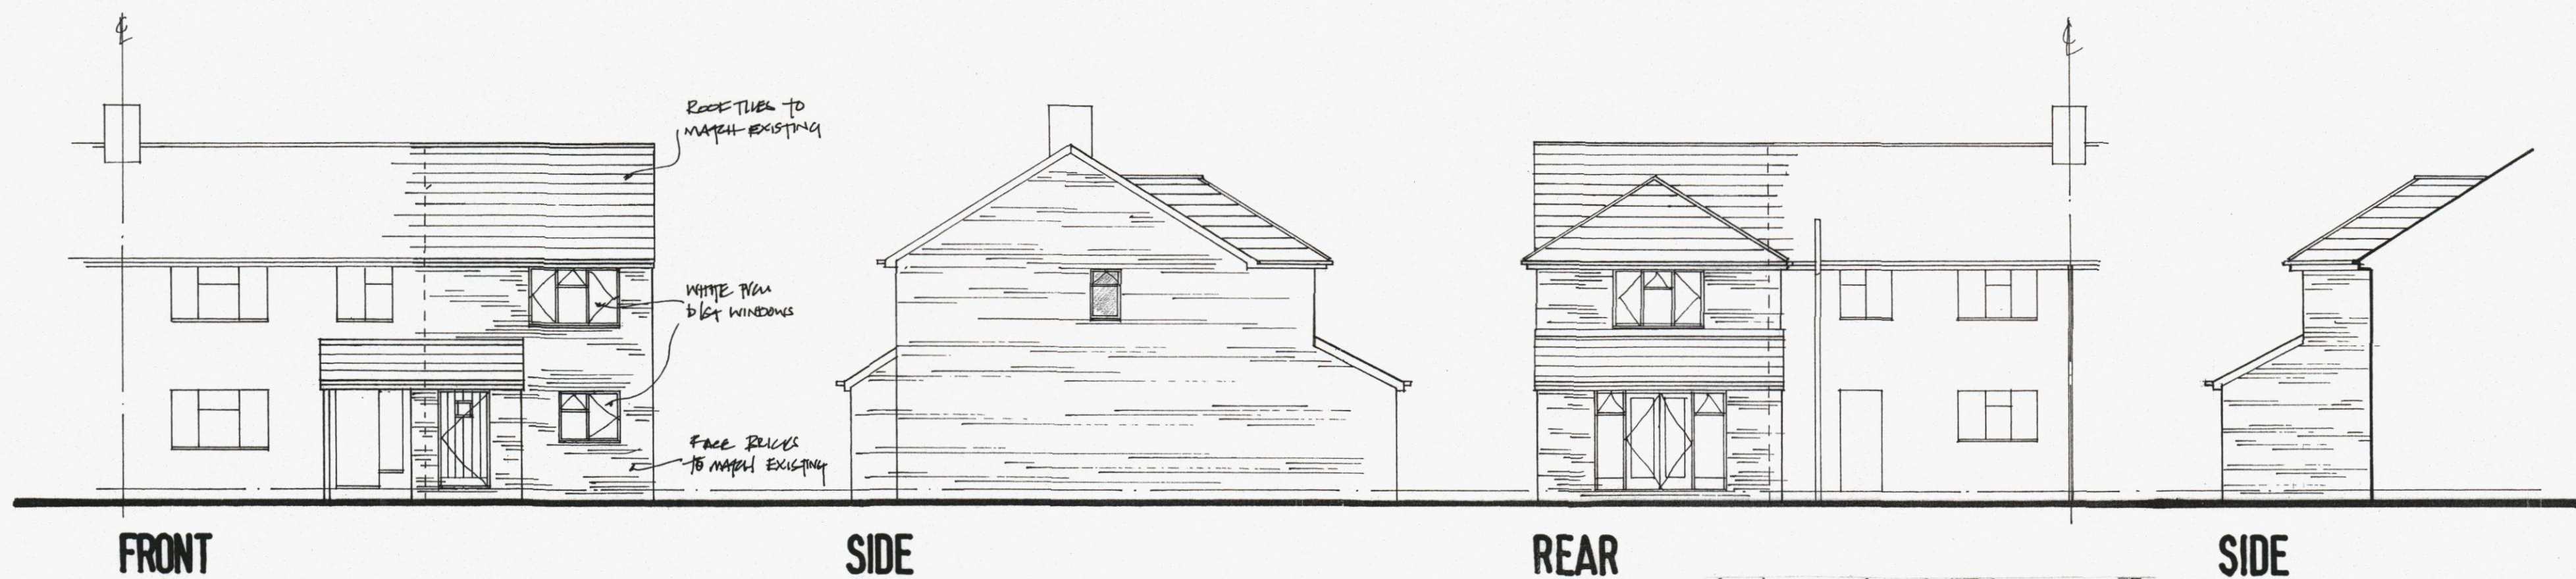


SITE PLAN
1:500

HAVANT BOROUGH COUNCIL
03 SEP 2012
RECEIVED

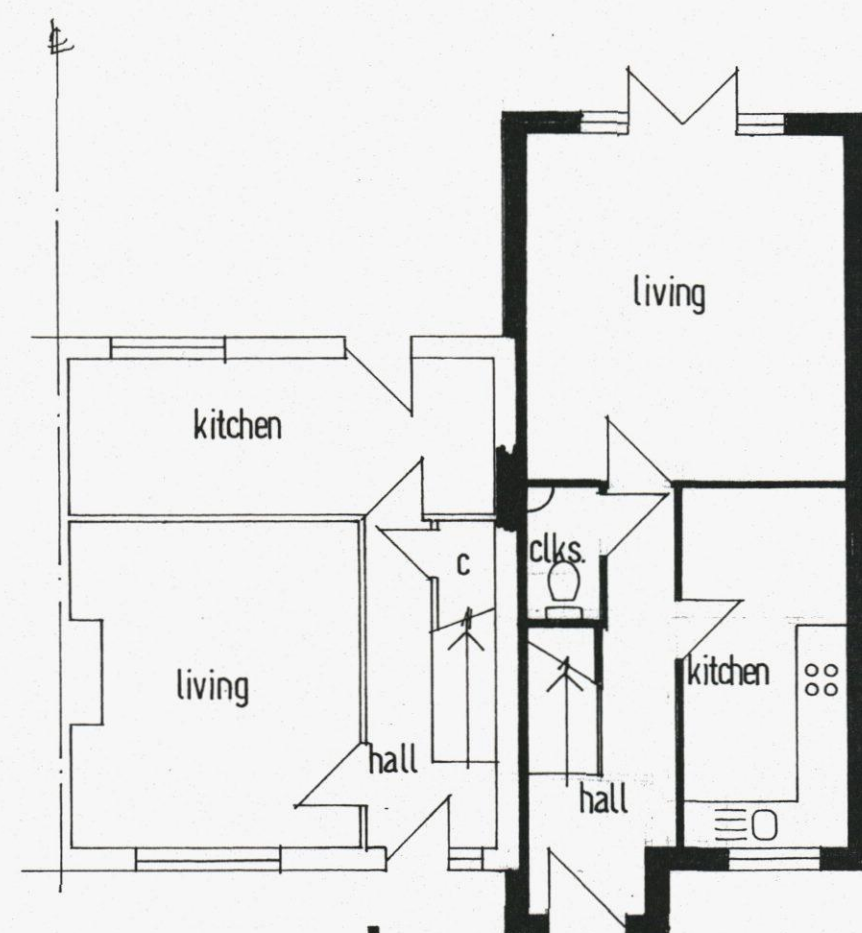

GROUND FLOOR

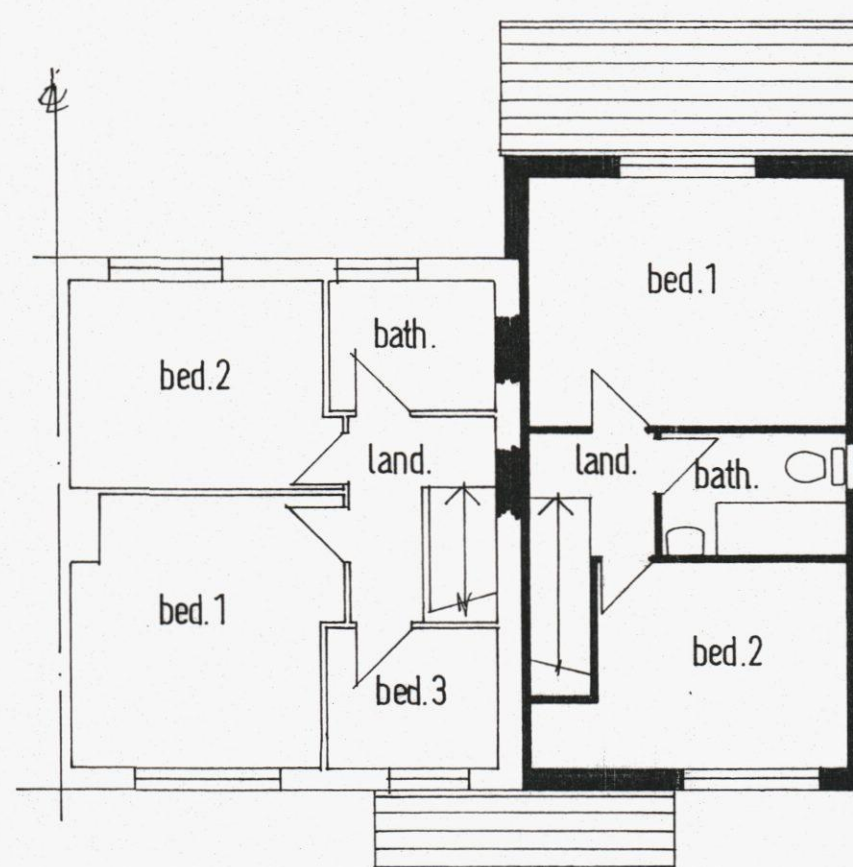

FIRST FLOOR



LOCATION PLAN
1:1250
OS L6 100046326

Derek TREGUAS ASSOCIATES
ARCHITECTURAL SERVICES
Flat 3, 34 Wimbledon Park Road, Southsea, Hants PO5 2PT
Tel 07956 624094

Project **NEW DWELLING
ADJACENT TO
26 THRUXTON ROAD,
HAVANT,
HAMPSHIRE.**

Client **Mr B Williams**

Title **PLANNING DRAWING**

Date	Drawn	Scale
July 2012	DT	1:500, 1:100, 1:1250

Dwg No. **12.114.01** Rev