



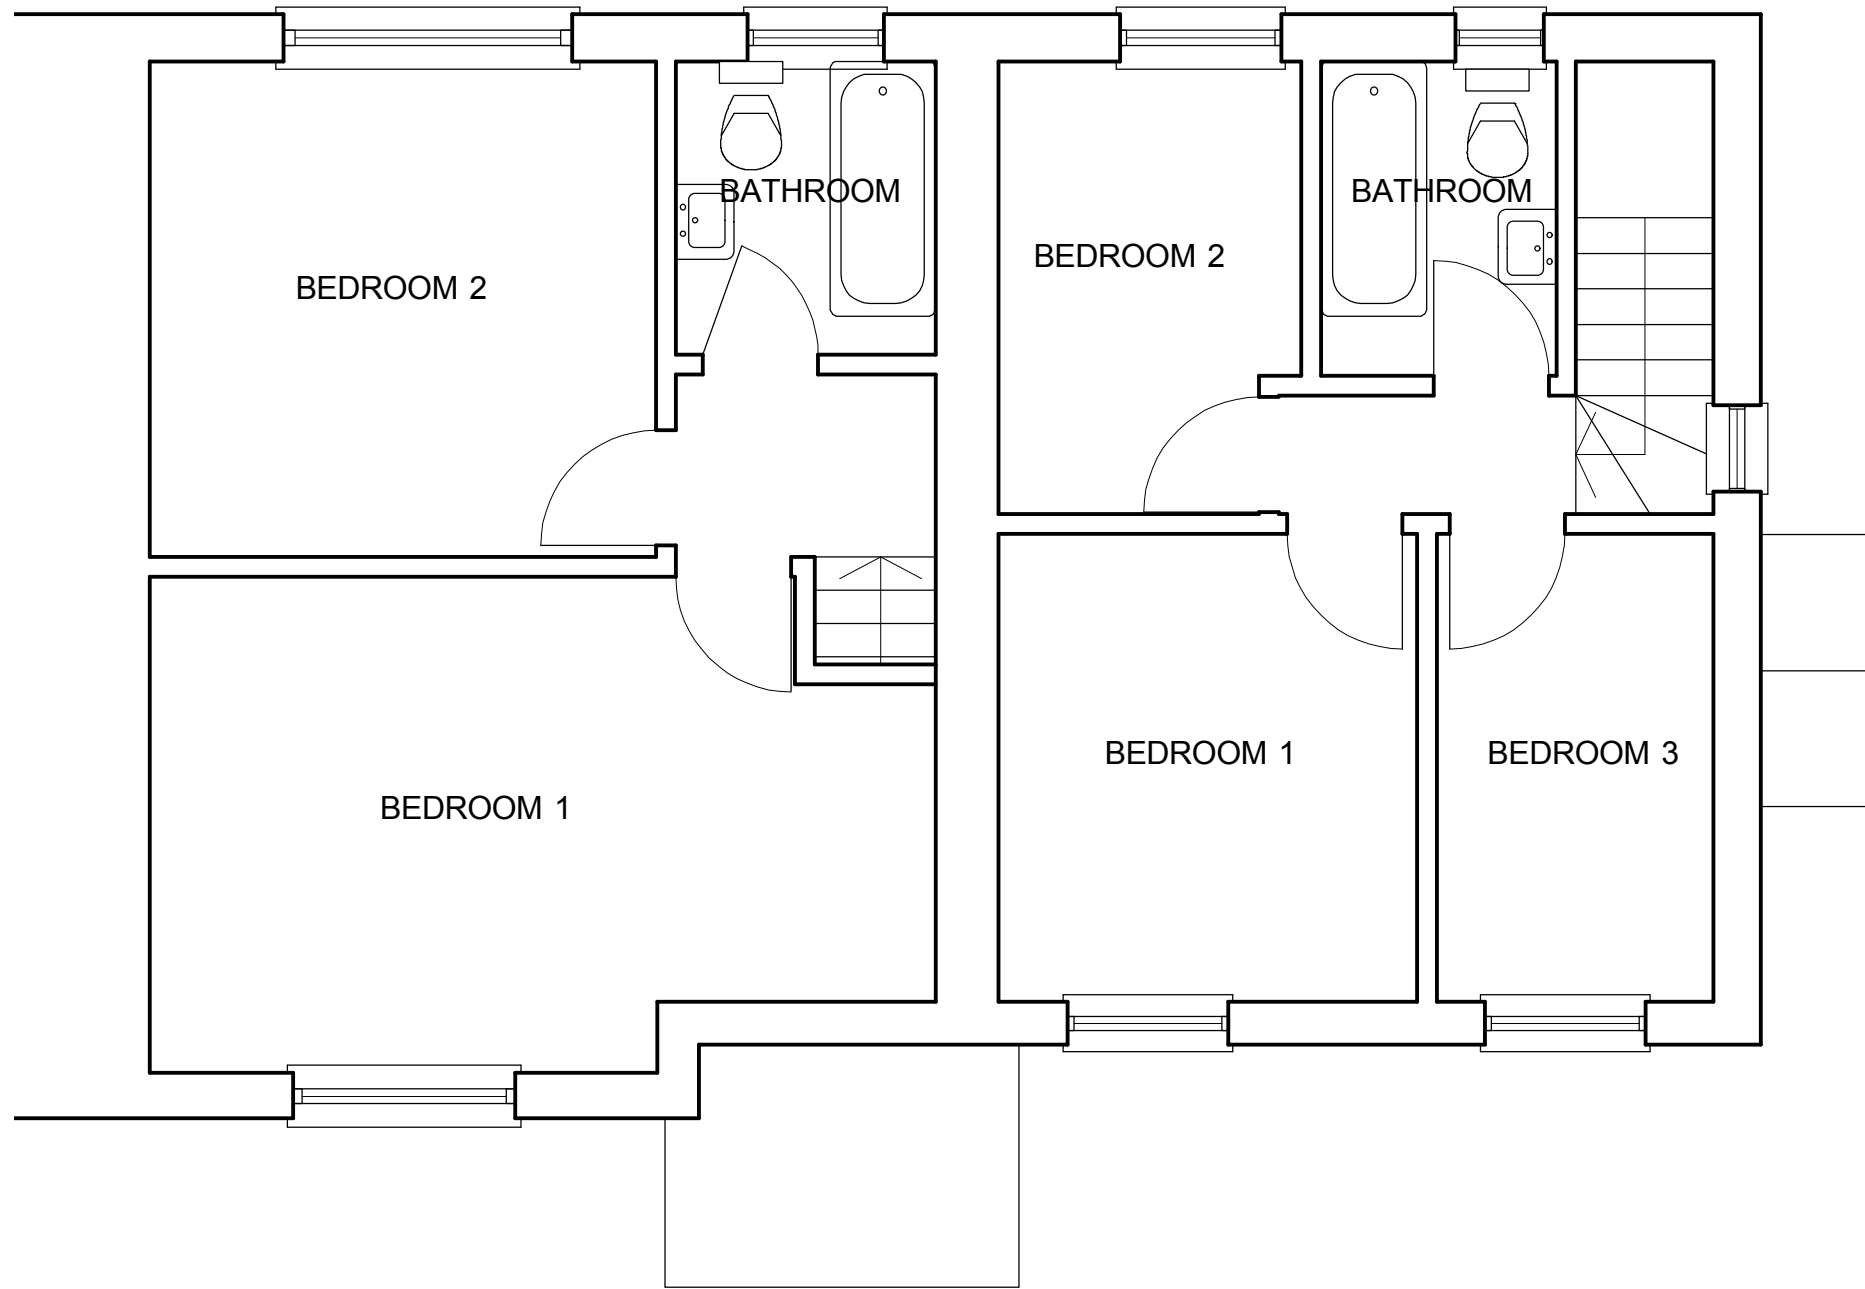


First floor plan
As existing
Scale 1:50



Front (east elevation)


Elevations as existing
Scale 1:100

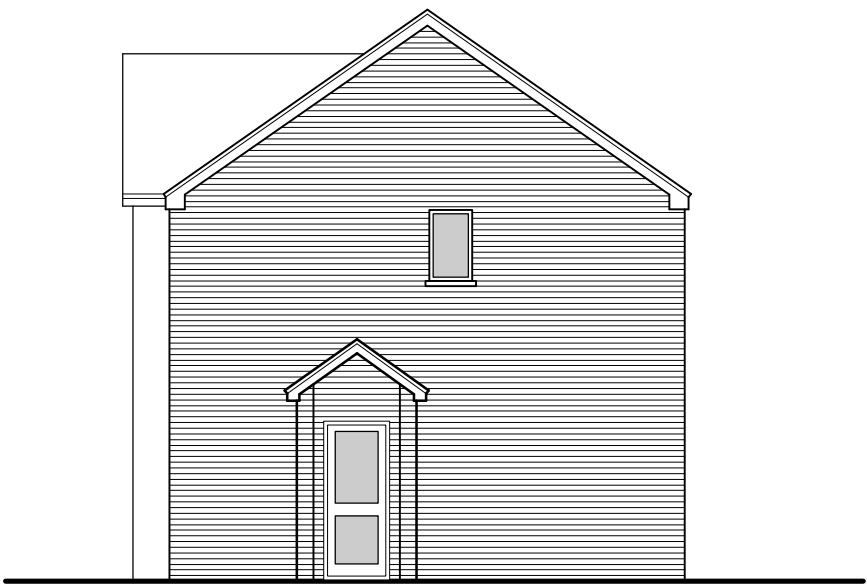 




Side (north elevation)



Rear (west elevation)

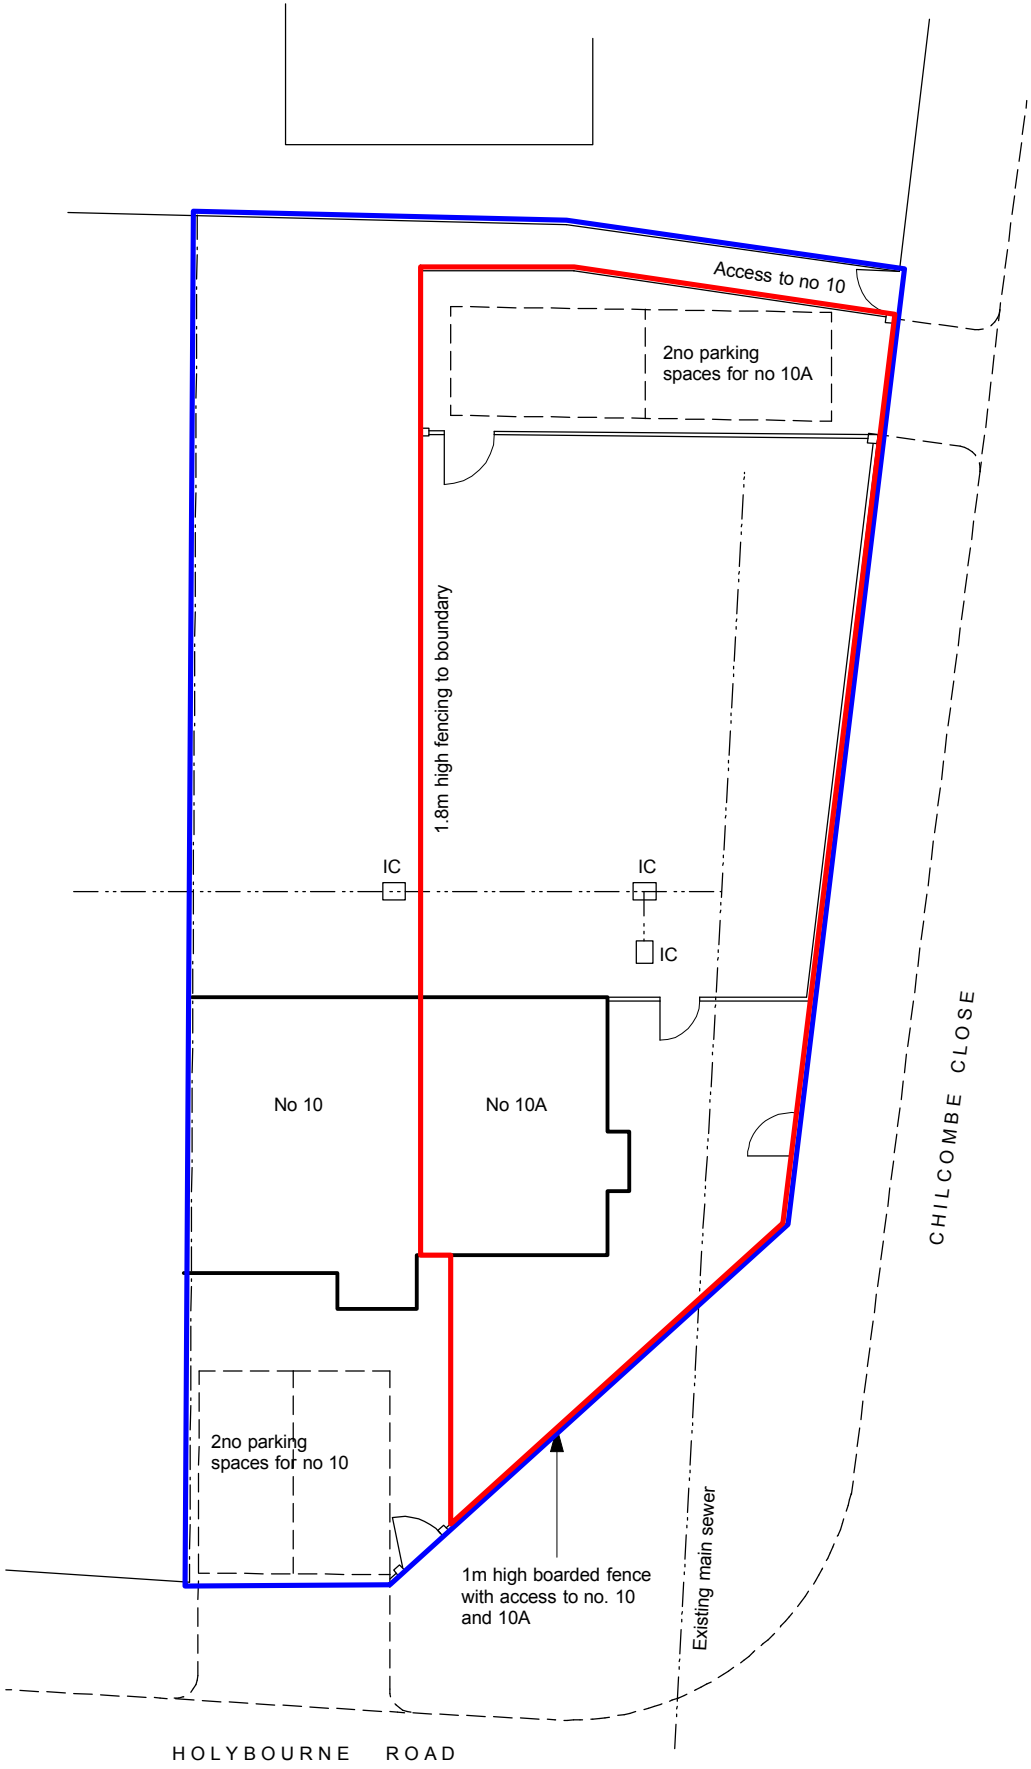


Site plan
As existing
Scale 1:200

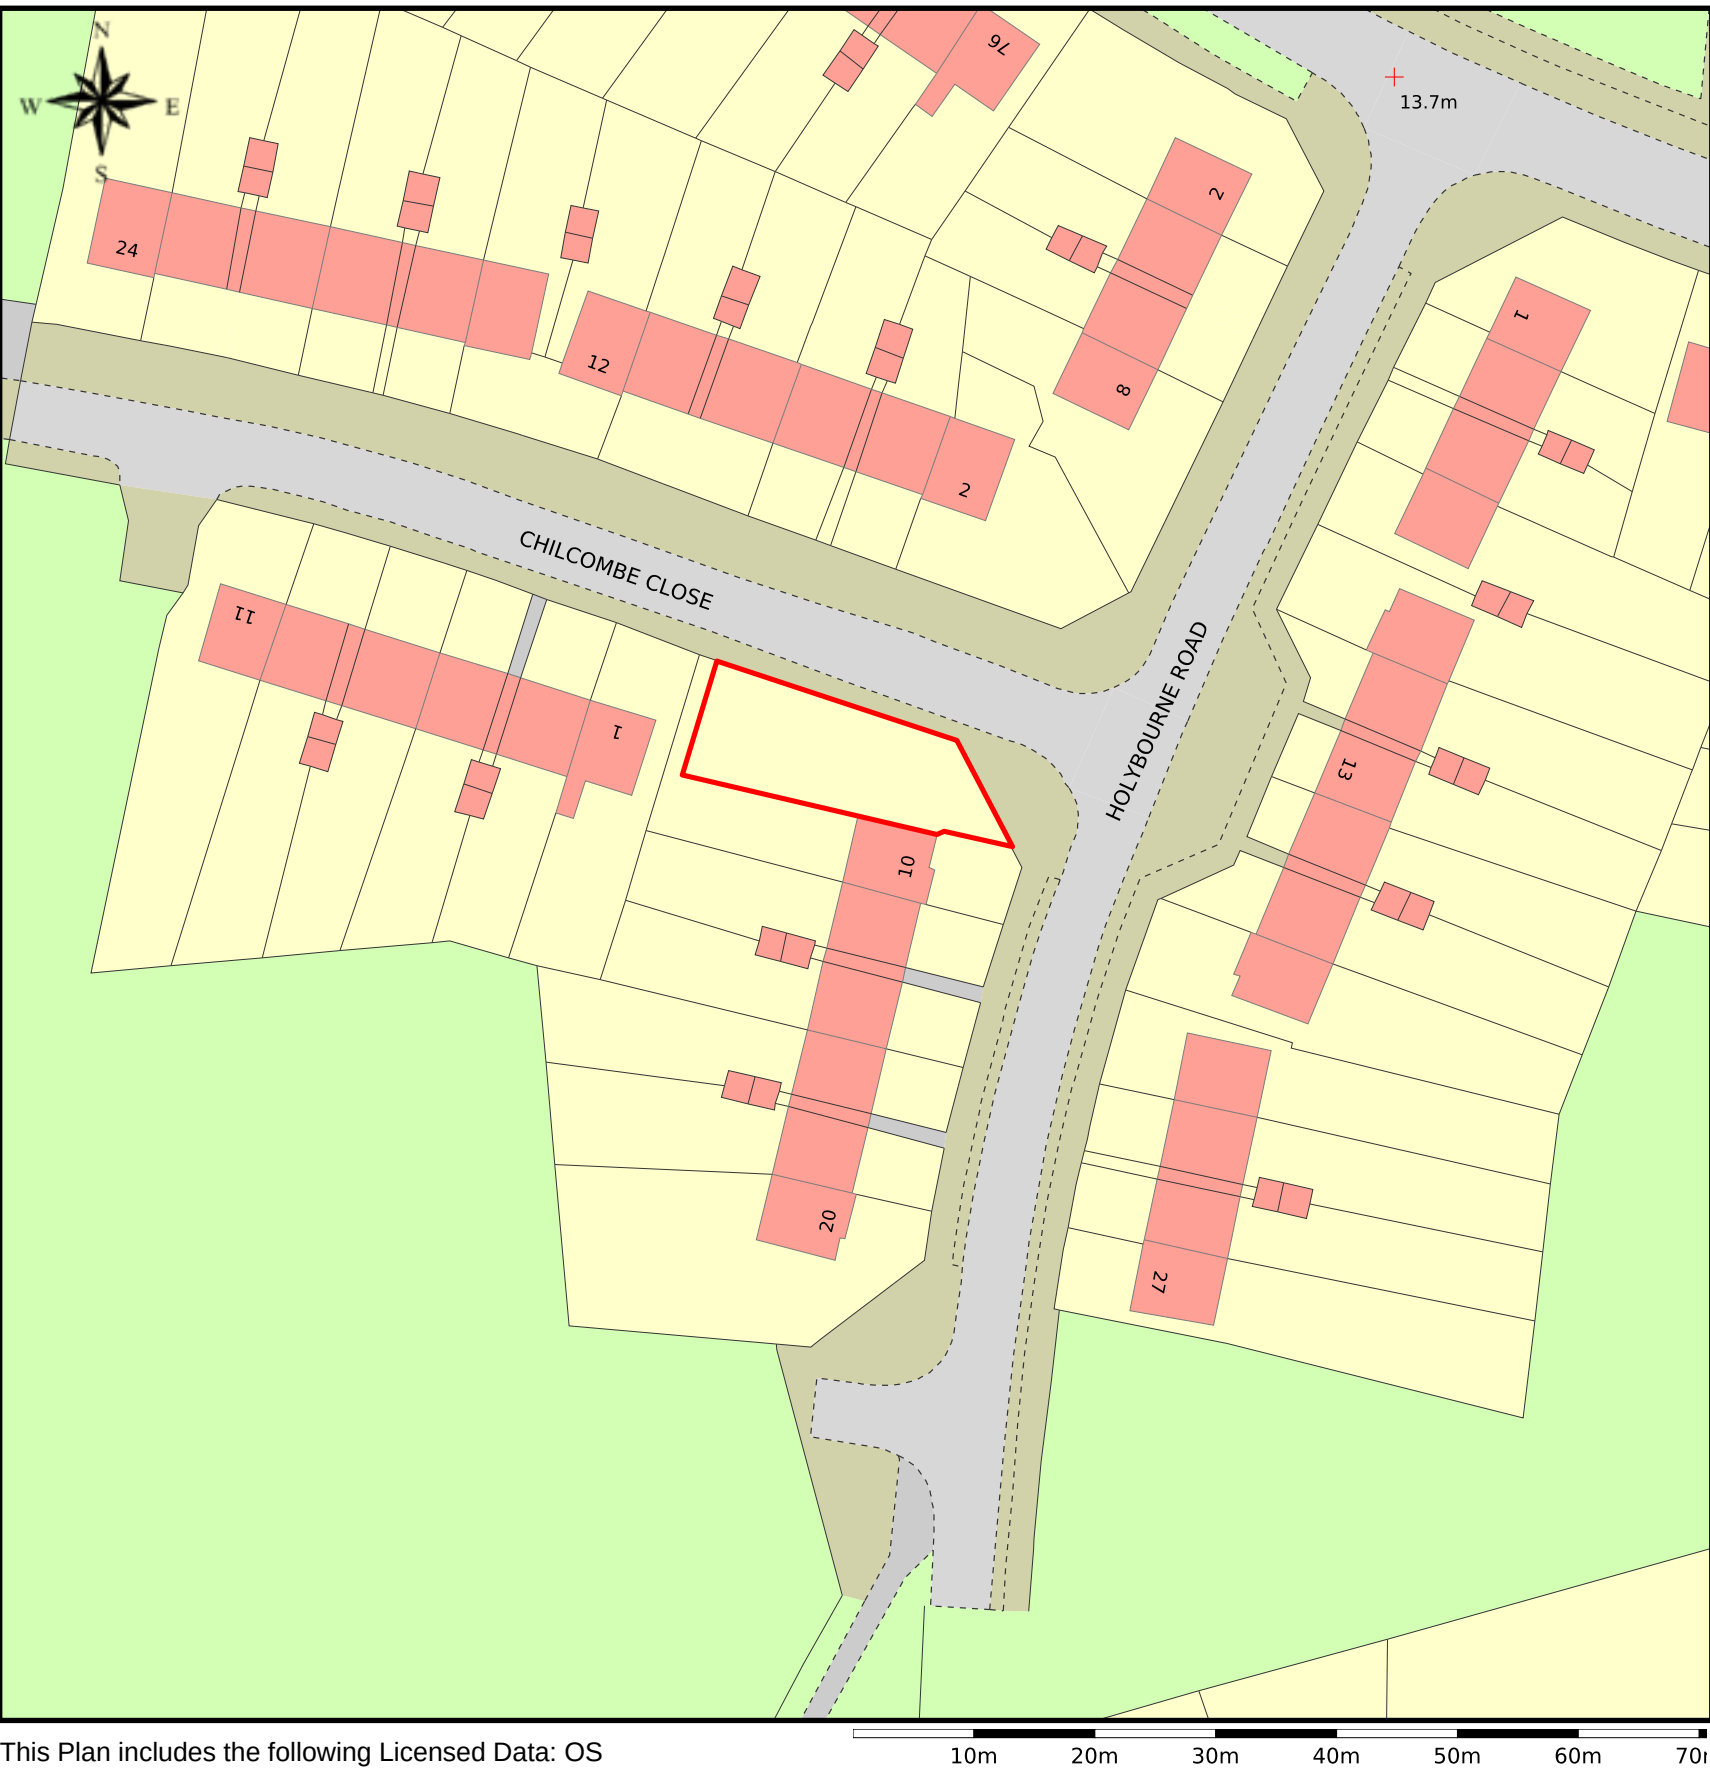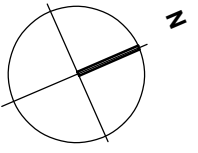 


This Plan includes the following Licensed Data: OS MasterMap Colour PDF Site Location Plan - Mini by the Ordnance Survey National Geographic Database and incorporating surveyed revision available at the date of production. Reproduction in whole or in part is prohibited without the prior permission of Ordnance Survey. The representation of a road, track or path is no evidence of a right of way. The representation of features as lines is no evidence of a property boundary. © Crown copyright, All rights reserved 2012. Licence number 0100031673

Location plan
As existing
Scale 1:1250

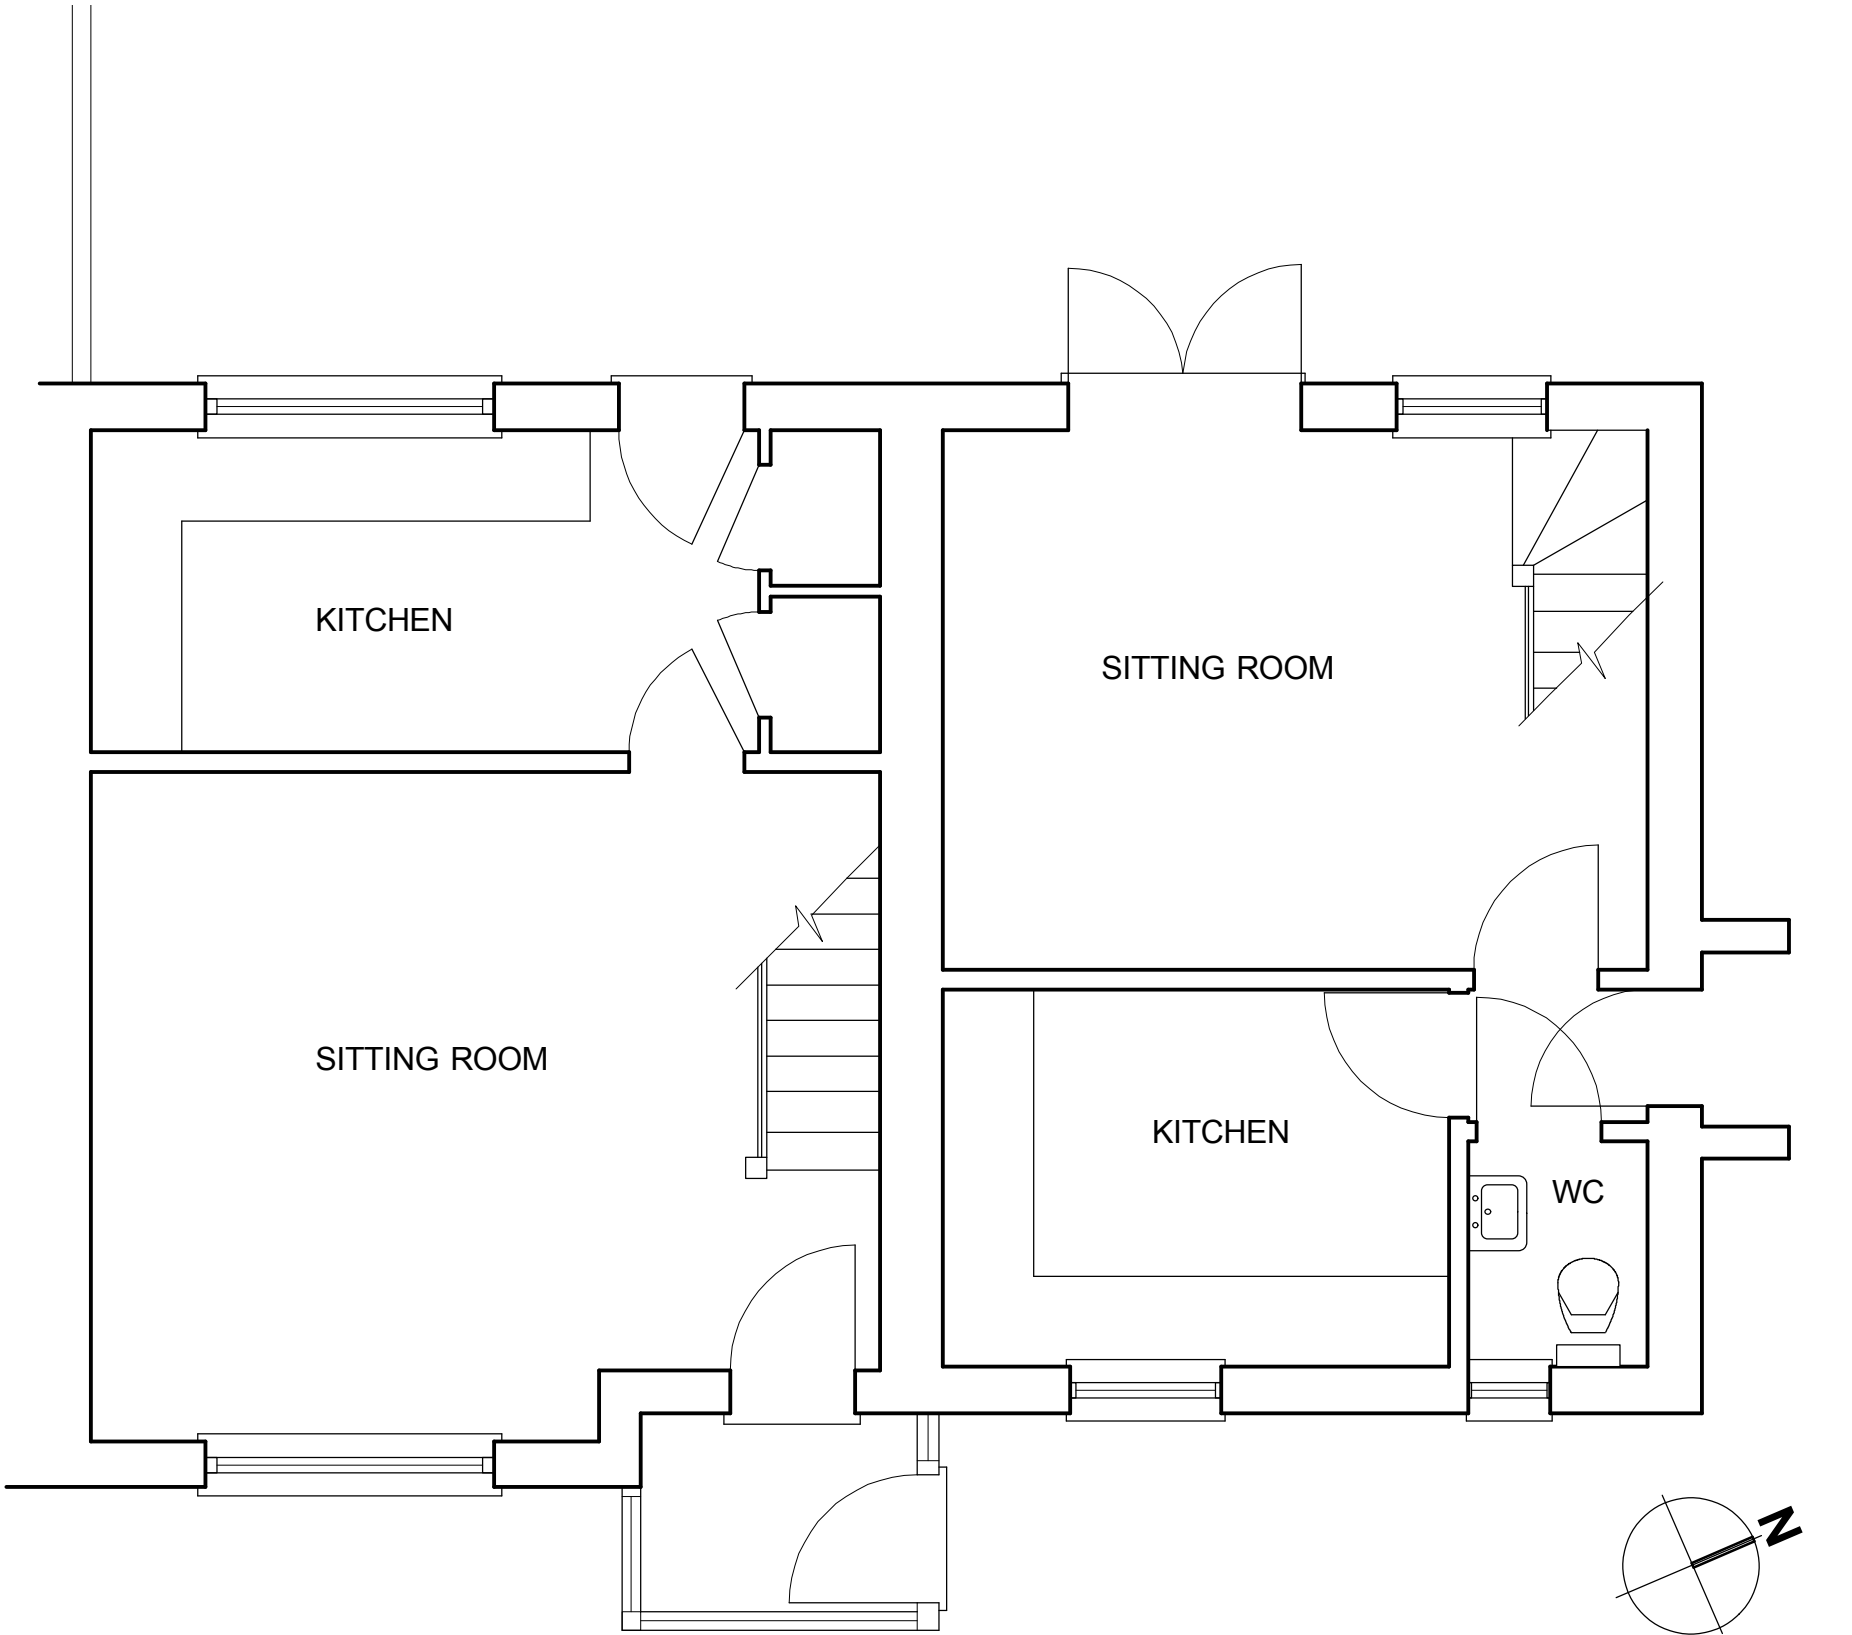

Ground floor plan
As existing
Scale 1:50

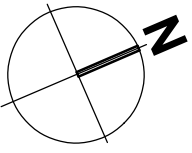

PLANNING DRAWING

10A Holybourne Road, Havant
Plans and elevations as existing
Drawing number: A1010/200 rev A | Scale: as shown | Date: Dec 12