




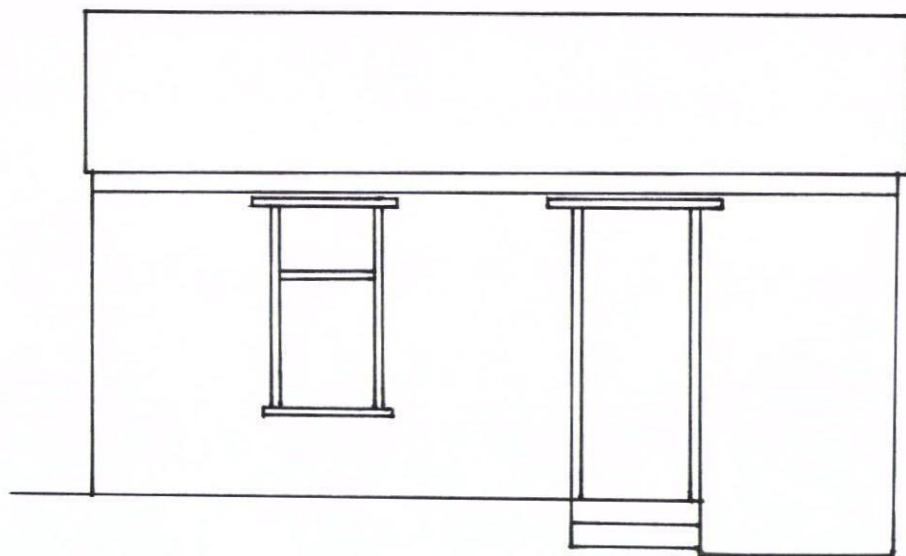


SIDE ELEVATION.

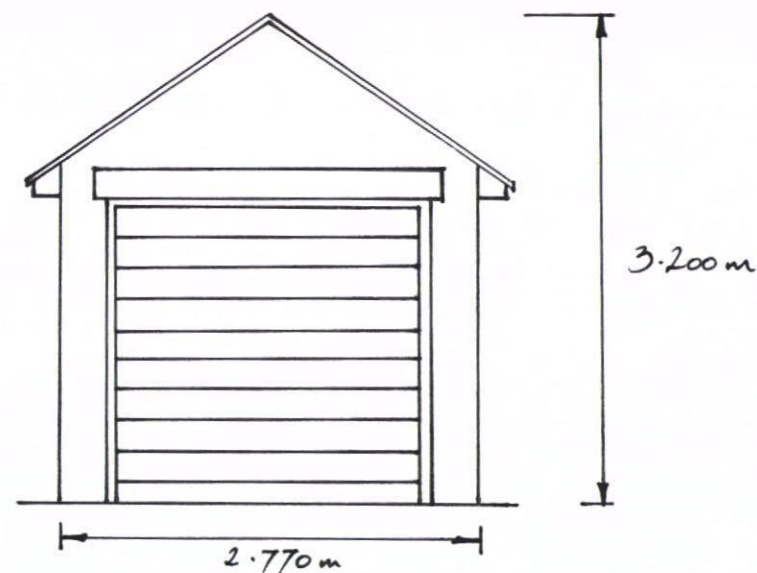

FRONT ELEVATION.

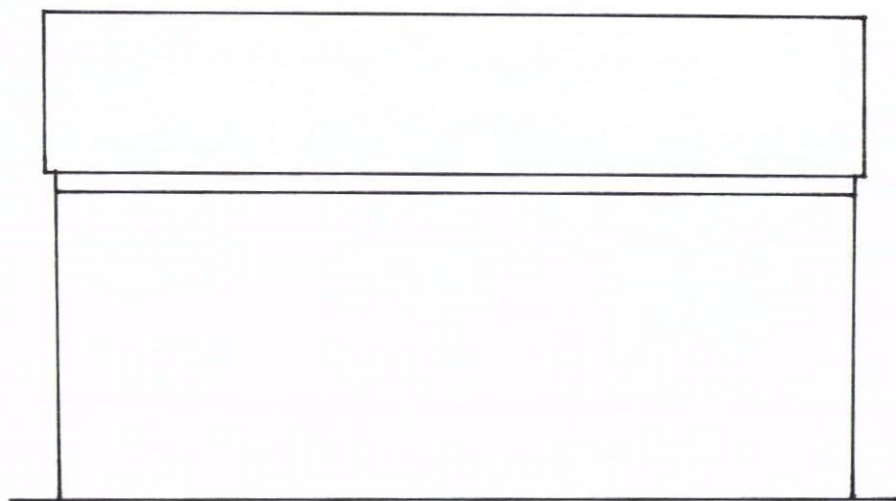

SIDE ELEVATION.

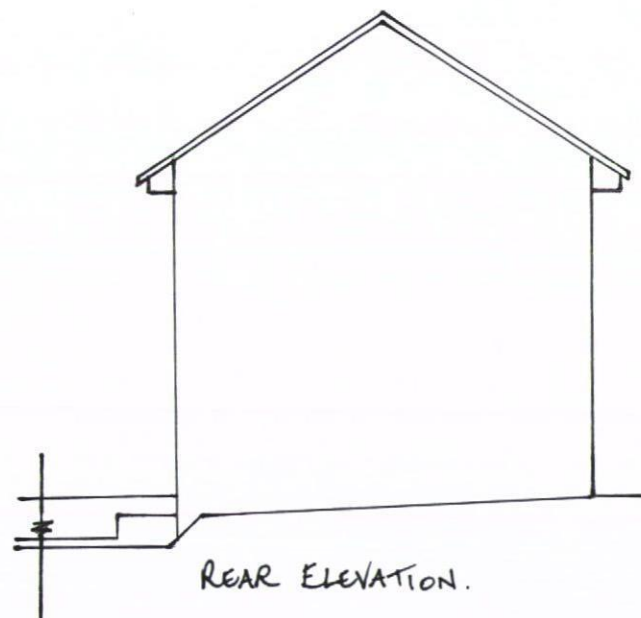

REAR ELEVATION.

PROJECT: GARAGE, 42, STAKES HILL ROAD, WATERLOOVILLE.	
DRAWING TITLE: EXISTING ELEVATIONS	
DRAWING REF: KHJ/1	
SCALE: 1:50 AT A4	DATE: APRIL, 2012

