
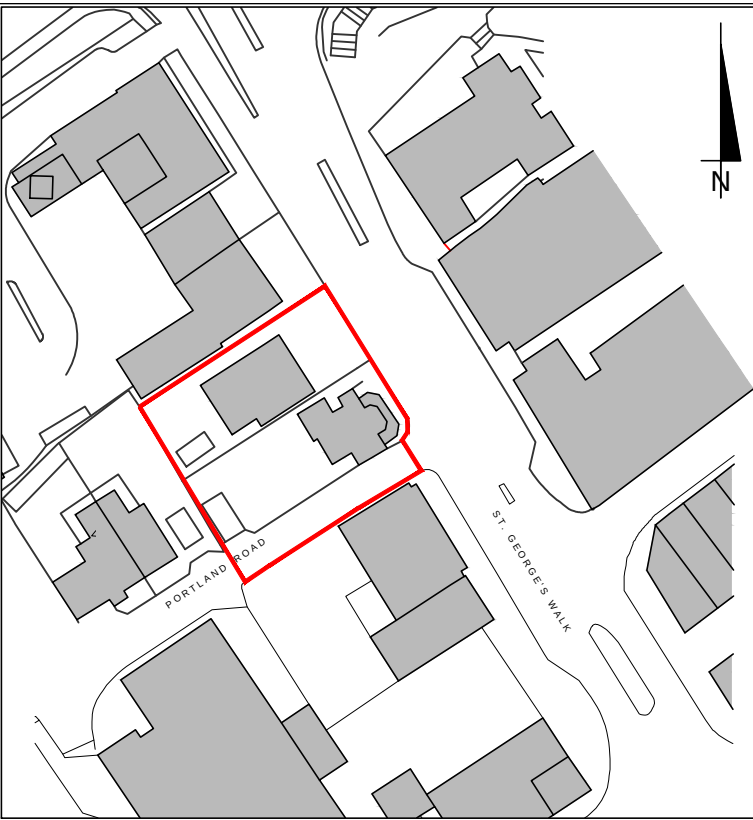


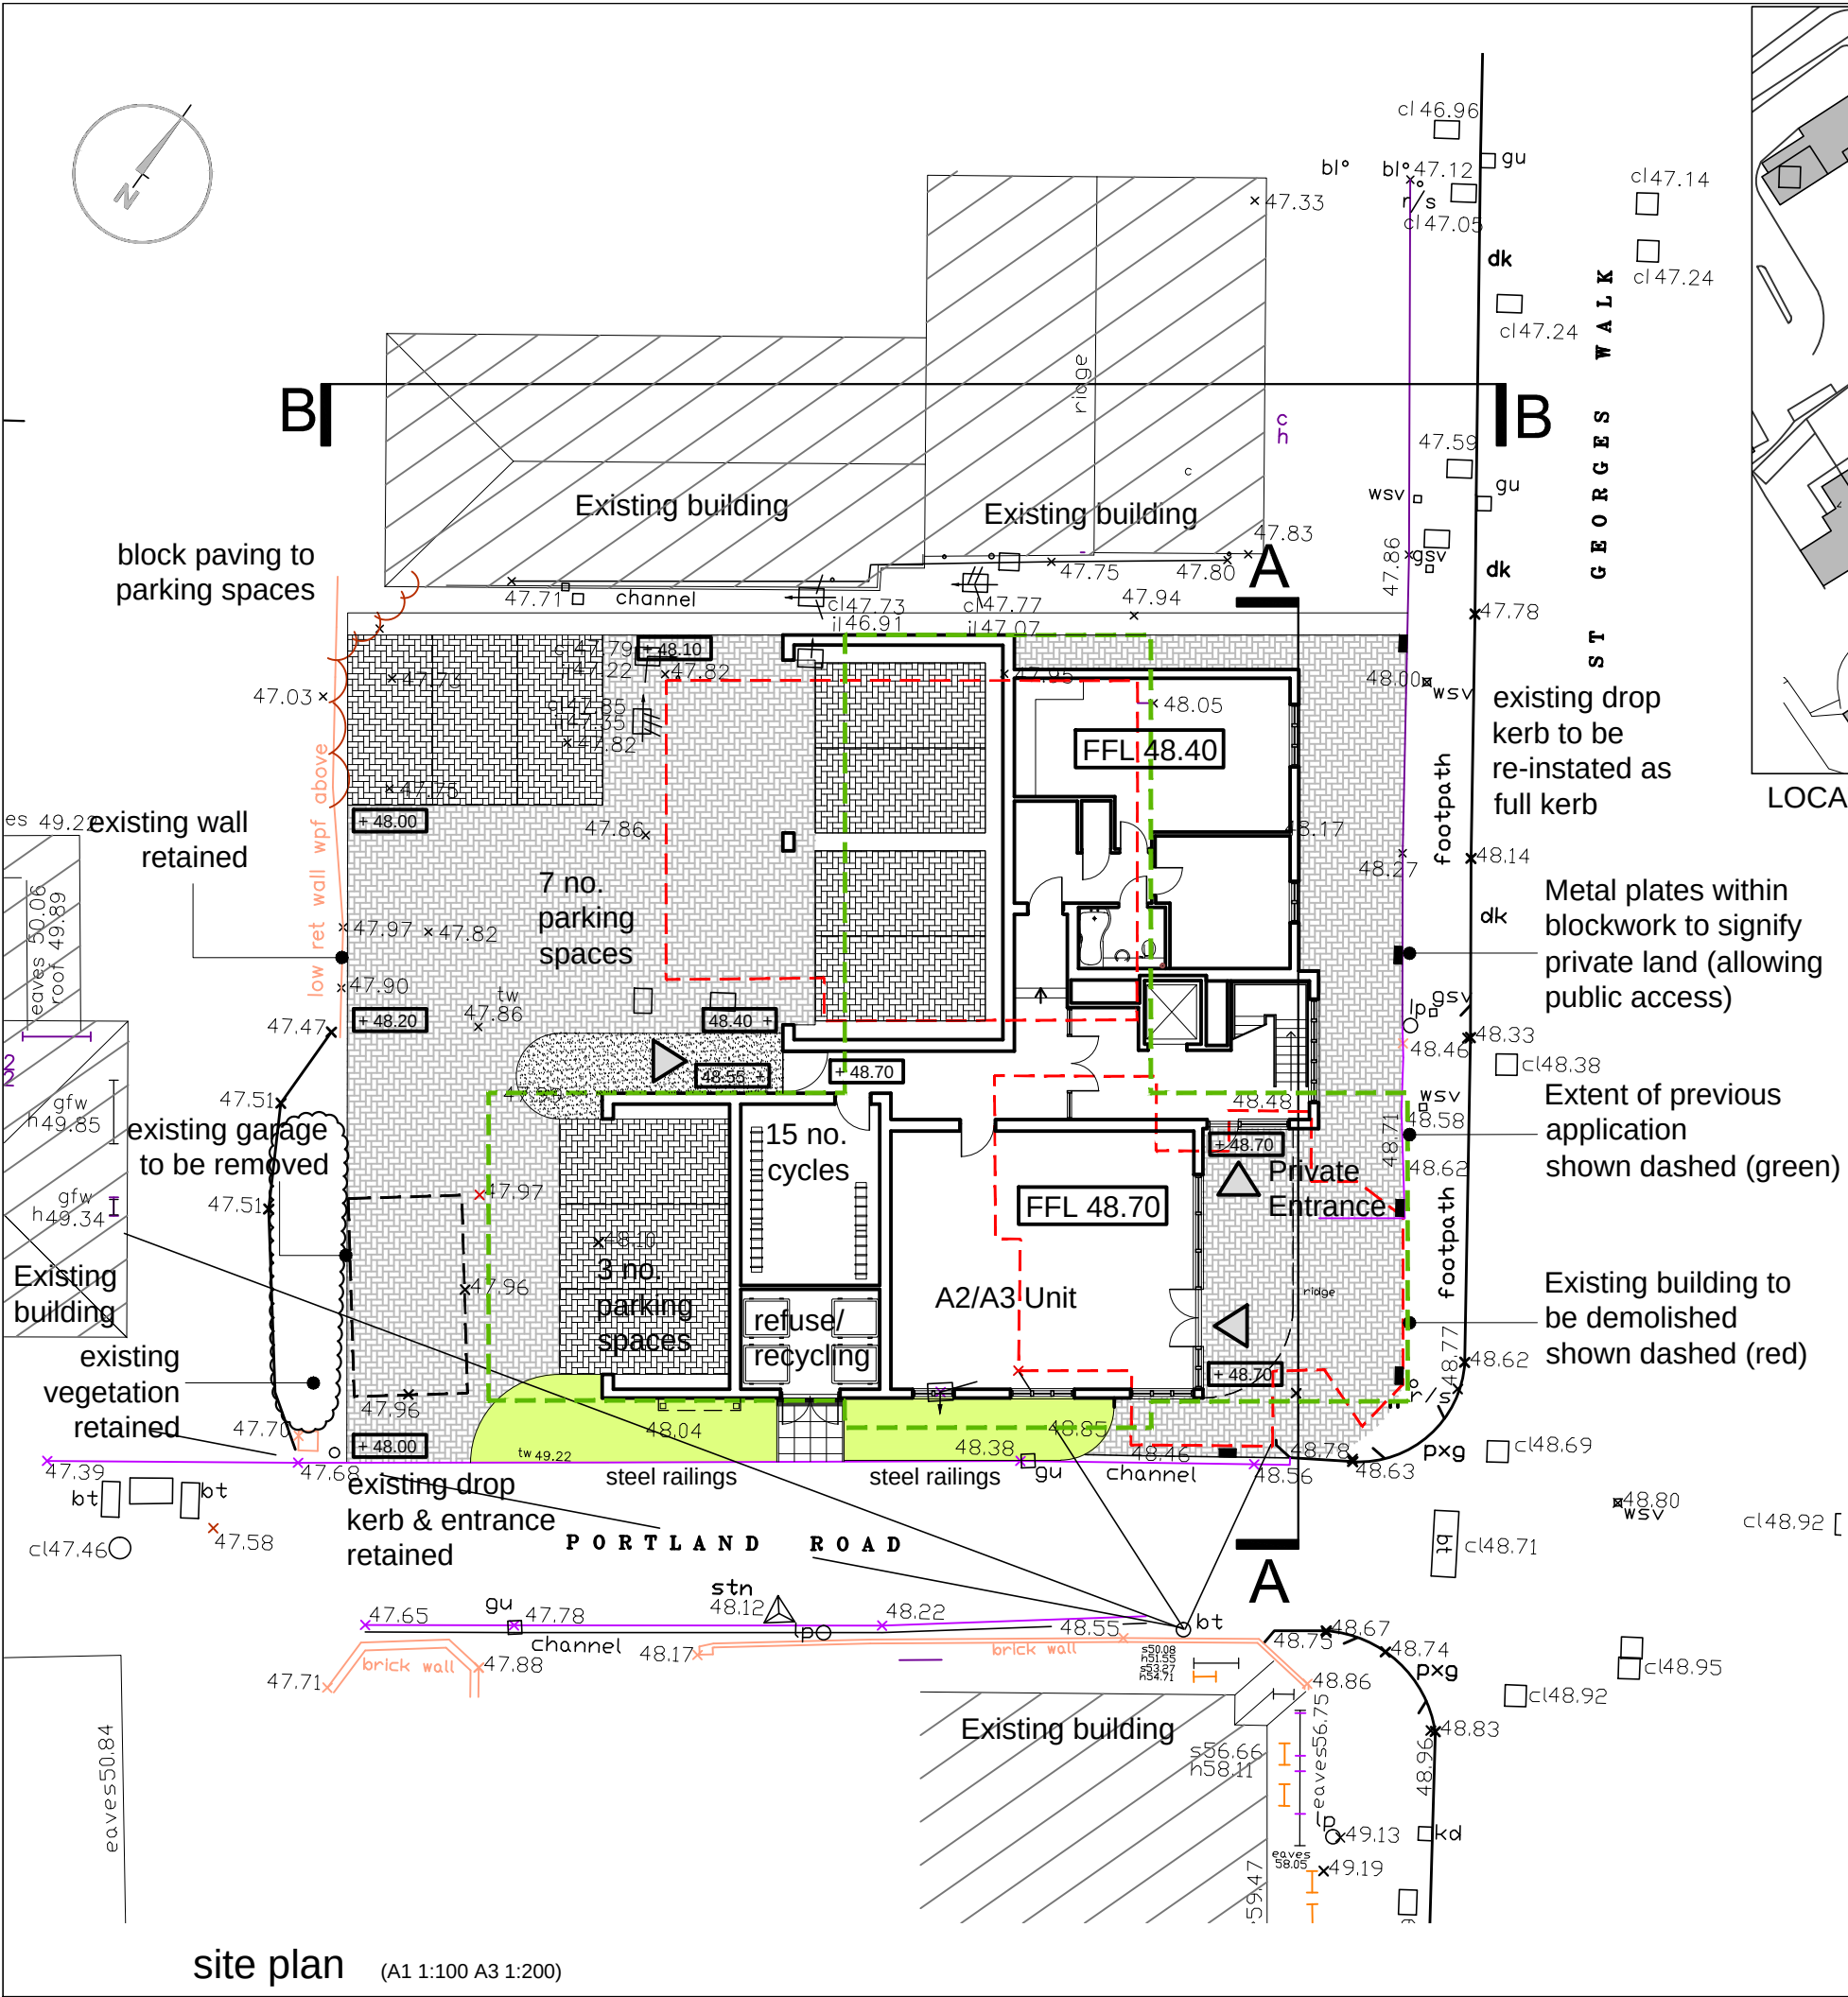

LOCATION PLAN (A3 1:1250)

SCHEDULE OF ACCOMMODATION

GROUND FLOOR:	
RETAIL UNIT	(@ 62m sq.)
1 NO. 1 BED UNITS	(@ 55.6m sq.)
FIRST & SECOND FLOORS:	
6 NO. 2 BED UNITS	(2 no. @ 66m sq, 2 no. @ 64.8m sq & 2 no. @ 62m sq.)
2 NO. 1 BED UNITS	(@ 57.1m sq.)
THIRD FLOOR:	
2 NO. 2 BED UNITS	(1 no. @ 66.2m sq & 1 no. @ 62.6m sq.)
TOTAL UNITS -	
8 NO. 2 BED UNITS 3 NO. 1 BED UNITS	
TOTAL UNITS 11 & retail (10 parking spaces)	

notes

this drawing is the copyright of the Holman Reading partnership llp and must not be reproduced in whole or part or used for the execution of works without their permission.

all dimensions to be checked on site prior to commencement of construction works and the architect notified of any discrepancy.

figured dimensions are to be used in preference to scaled dimensions.

no deviation from this drawing will be permitted without prior consent of the architect.

all drawings are prepared subject to a full measured and structural survey of the buildings and site.

all structural work is subject to the appointment of a structural engineer to confirm and agree the structural proposals.

os promap licence no. 100020449.

scale width 100mm @ a1 - 50mm @ a3

client

revision	notes	date	drawn	check
A	Amendments following pre-application advice	16.04.13	mmh	

hrp
architects

holman reading partnership llp

18 Limerline Spur
hilsa, portsmouth, hampshire, po3 5hj

tel: 023 9269 1843
fax: 023 9263 9722
email: info@hrp-architects.com
website: hrp-architects.com

project	Proposed development at St Georges Walk Waterloooville		
detail	PROPOSED SITE PLAN		
drawn	MMH	checked	
date	Mar 13	status	Planning
a1 scale	100	a3 scale	200
			8290 10