



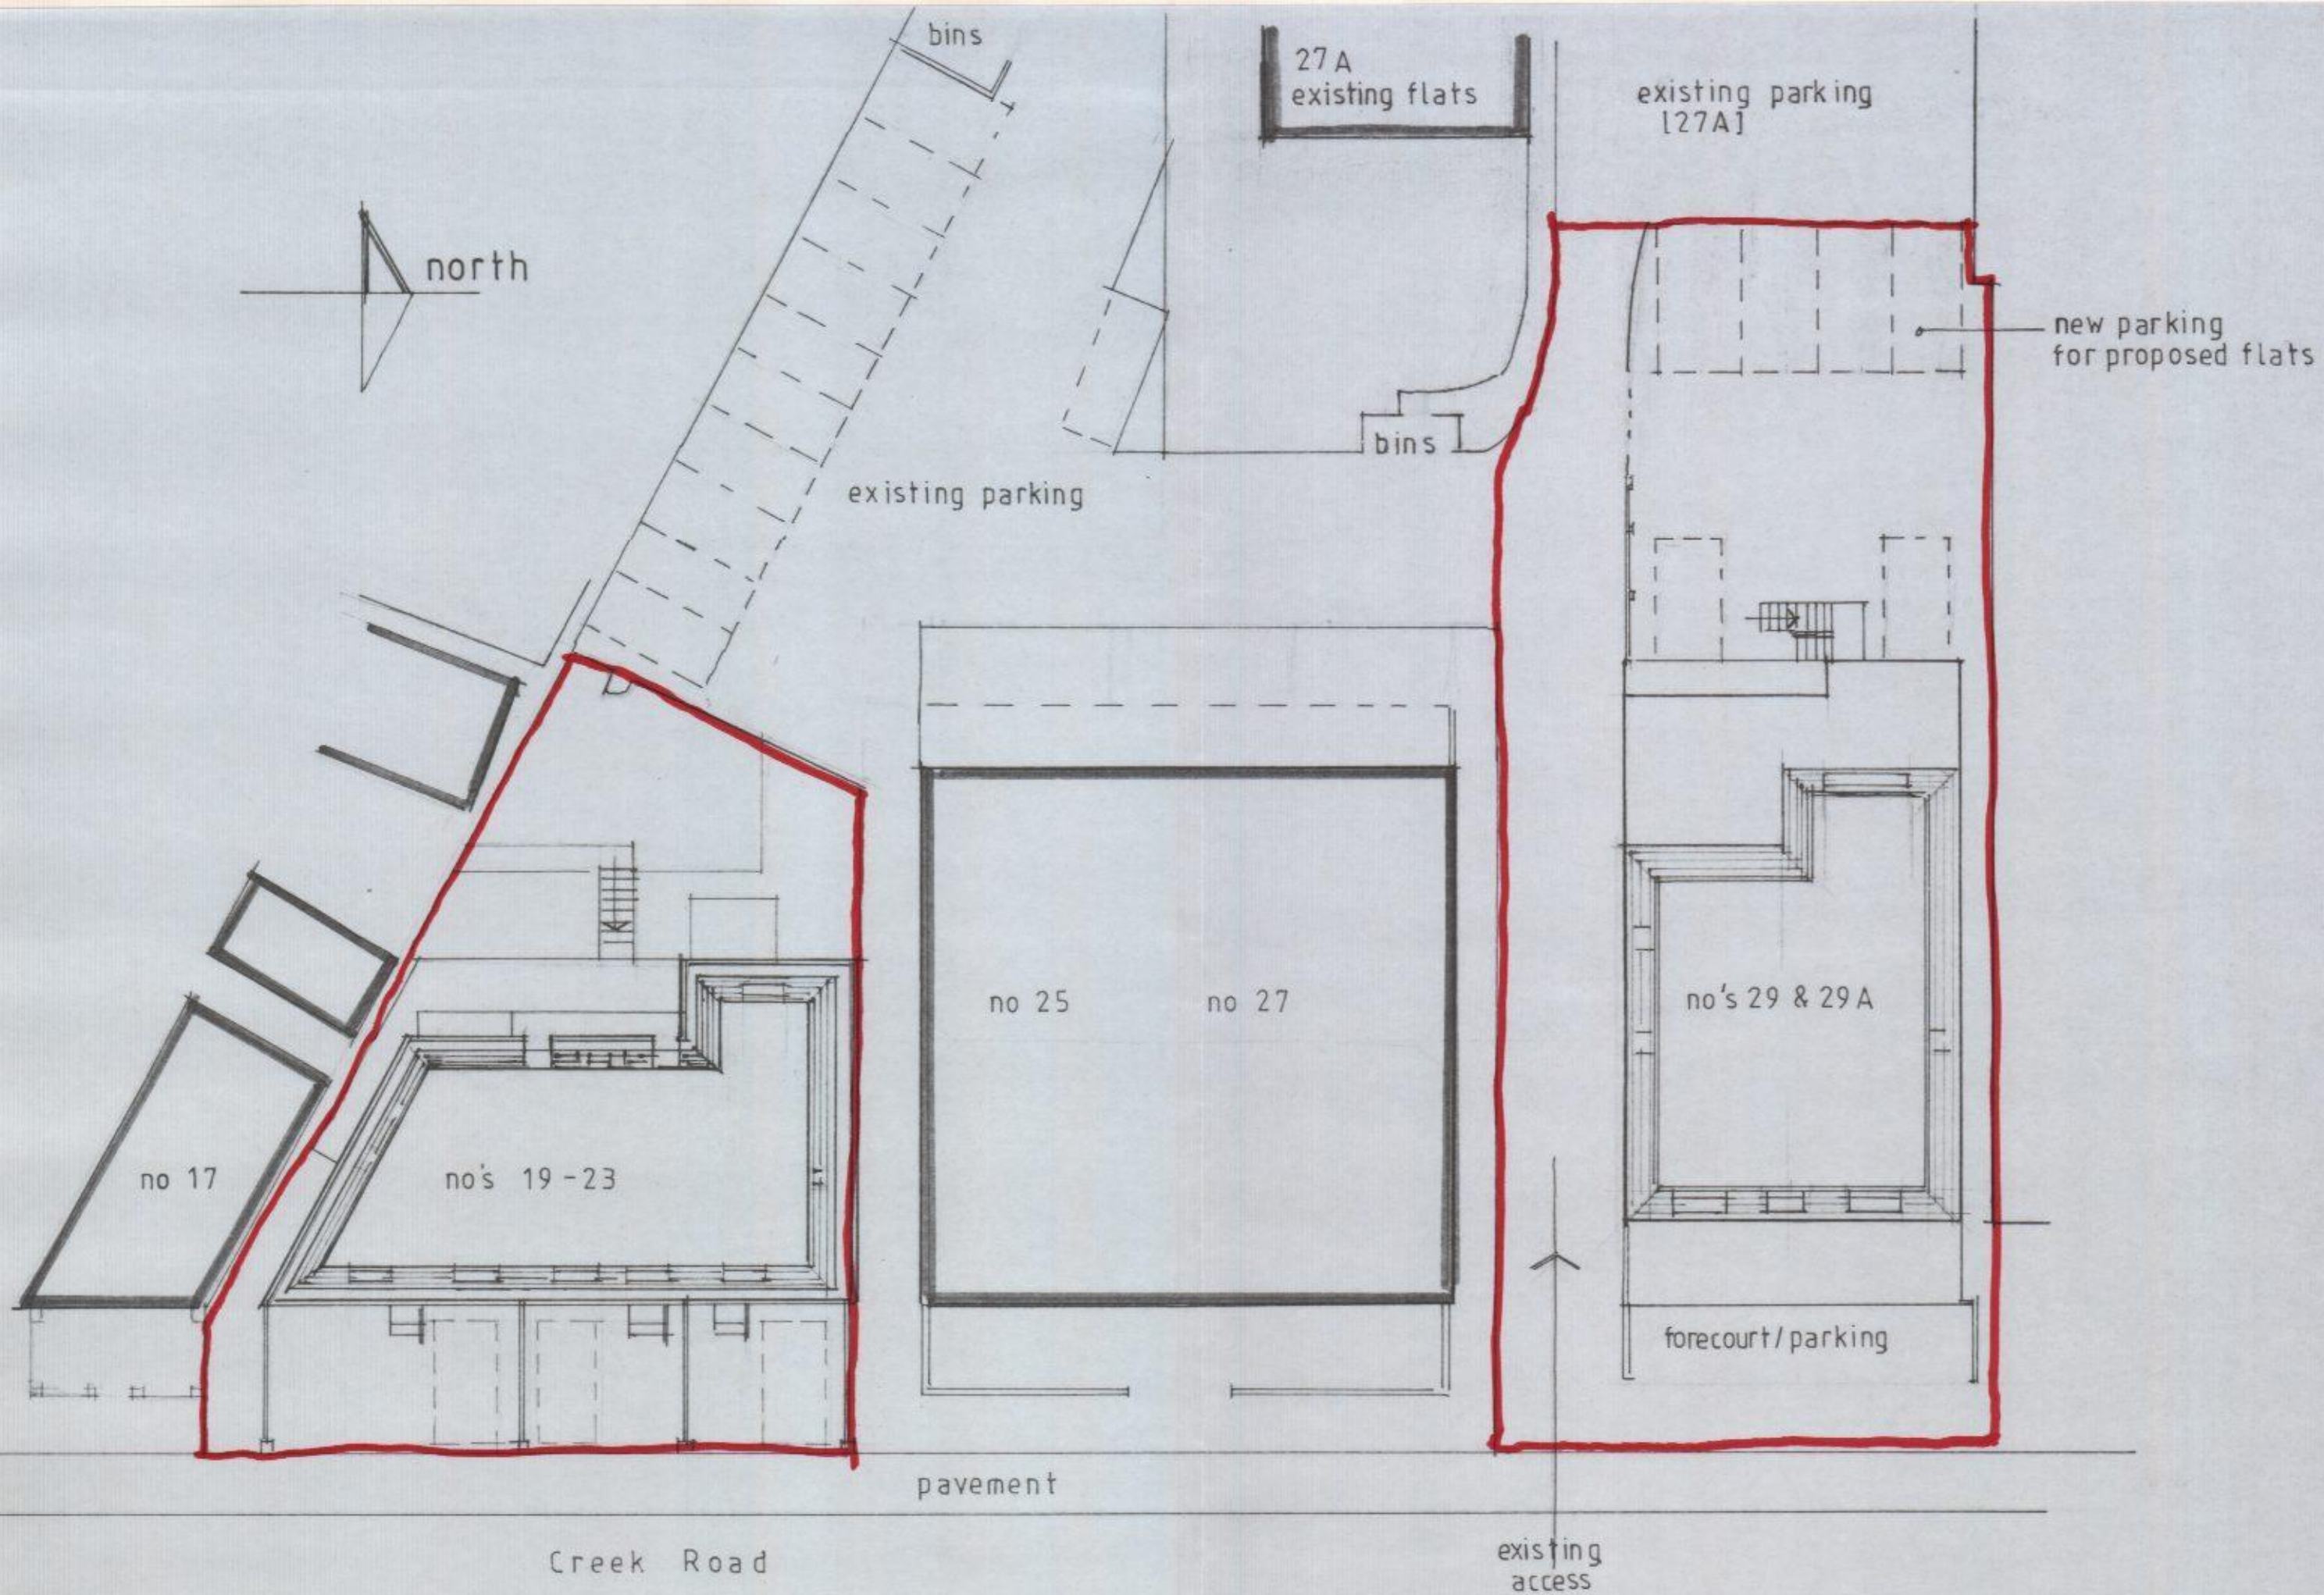

SITE PLAN 1:200

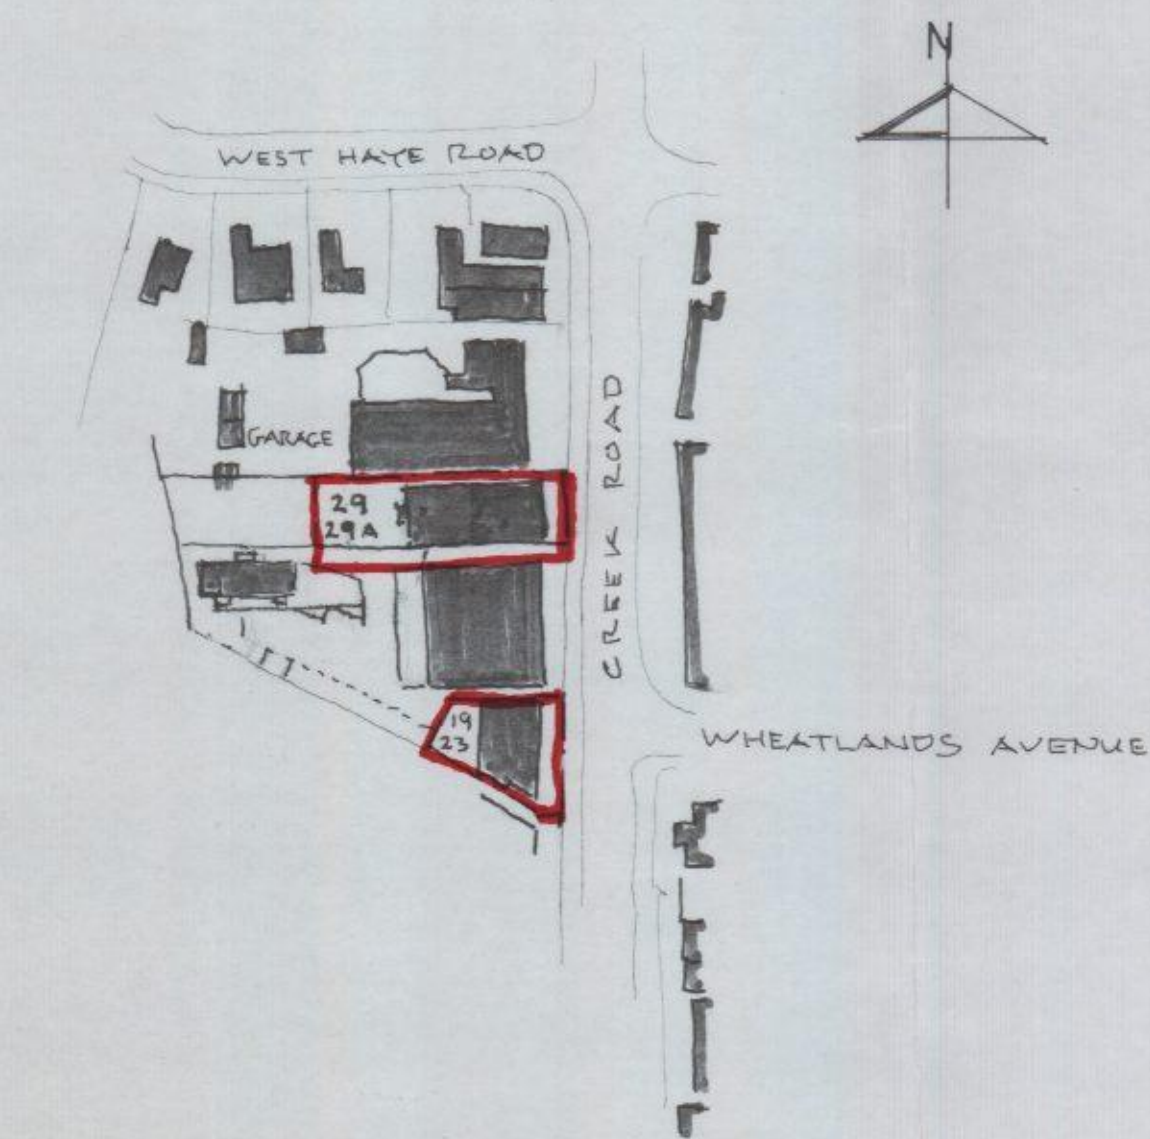

LOCATION PLAN 1:1250

HAVANT BOROUGH
COUNCIL
24 DEC 2012
RECEIVED

No. Revisions: Date:

O'NEILL
ARCHITECTURAL SERVICES

16 Grosvenor Road, Donnington,
Chichester, West Sussex. PO198RX.
Telephone: [01243] 531333

Client
C.I. MANAGEMENT SERVICES LTD

Project:
PROPOSED SECOND FLOORS,
PROPERTIES IN CREEK ROAD,
HAYLING ISLAND,
HAMPSHIRE

Drawing:
DESIGN PROPOSALS
site & location plans

Drawn by: P.O'NEILL Date: NOVEMBER 2012

Scale/s:
1:200, 1:1250

Dwg.no.
0844 / 15

Rev.
A