




PLOT 2

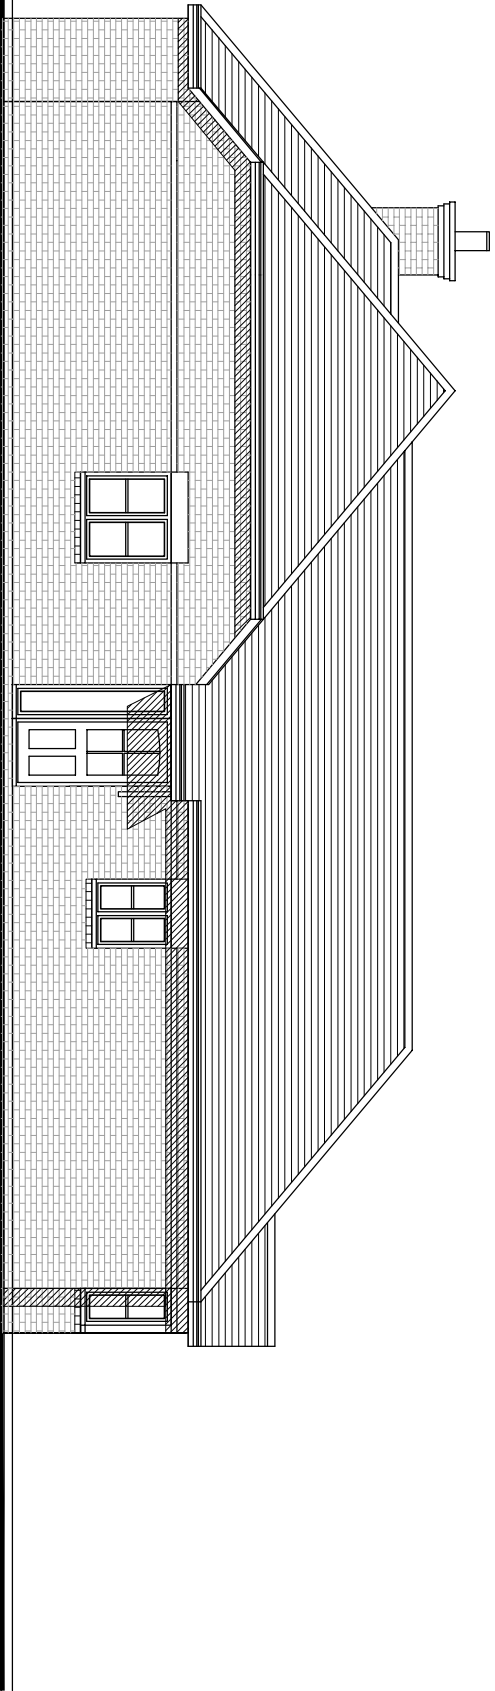


SIDE ELEVATION - North

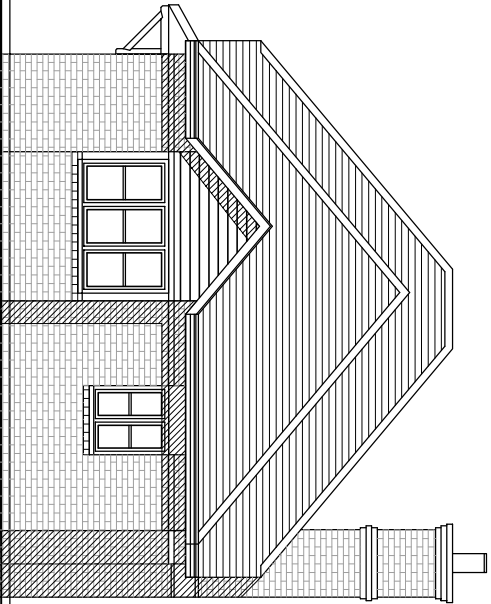

FRONT ELEVATION - West

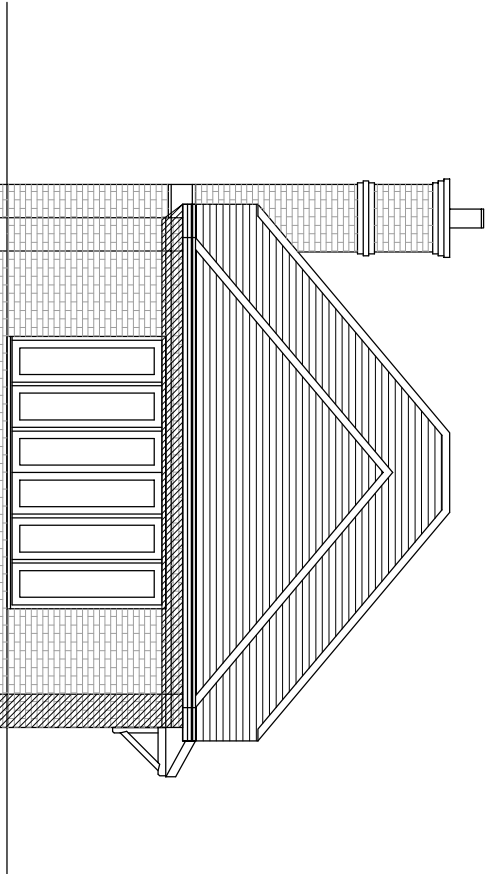

REAR ELEVATION - East

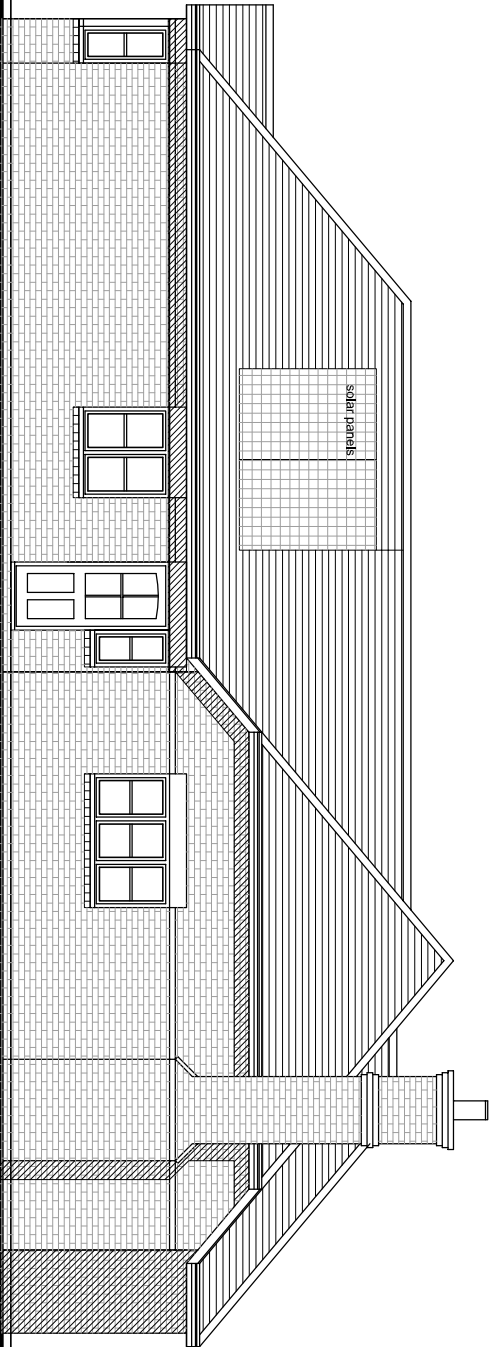

SIDE ELEVATION - South

A3



Elevations 1:100

No.	Revision/Issue		Date

Project Name and Address
Proposed Bungalows,
50 London Road,
Cowplait,
Hants

Project 15/7/03	Sheet
Date 13.08.11	03
Scale 1:100	

17 Eastern Parade, Fareham,
Hants PO16 0RL
d.design@jtscale.co.uk
07742720557 01329 221329

