


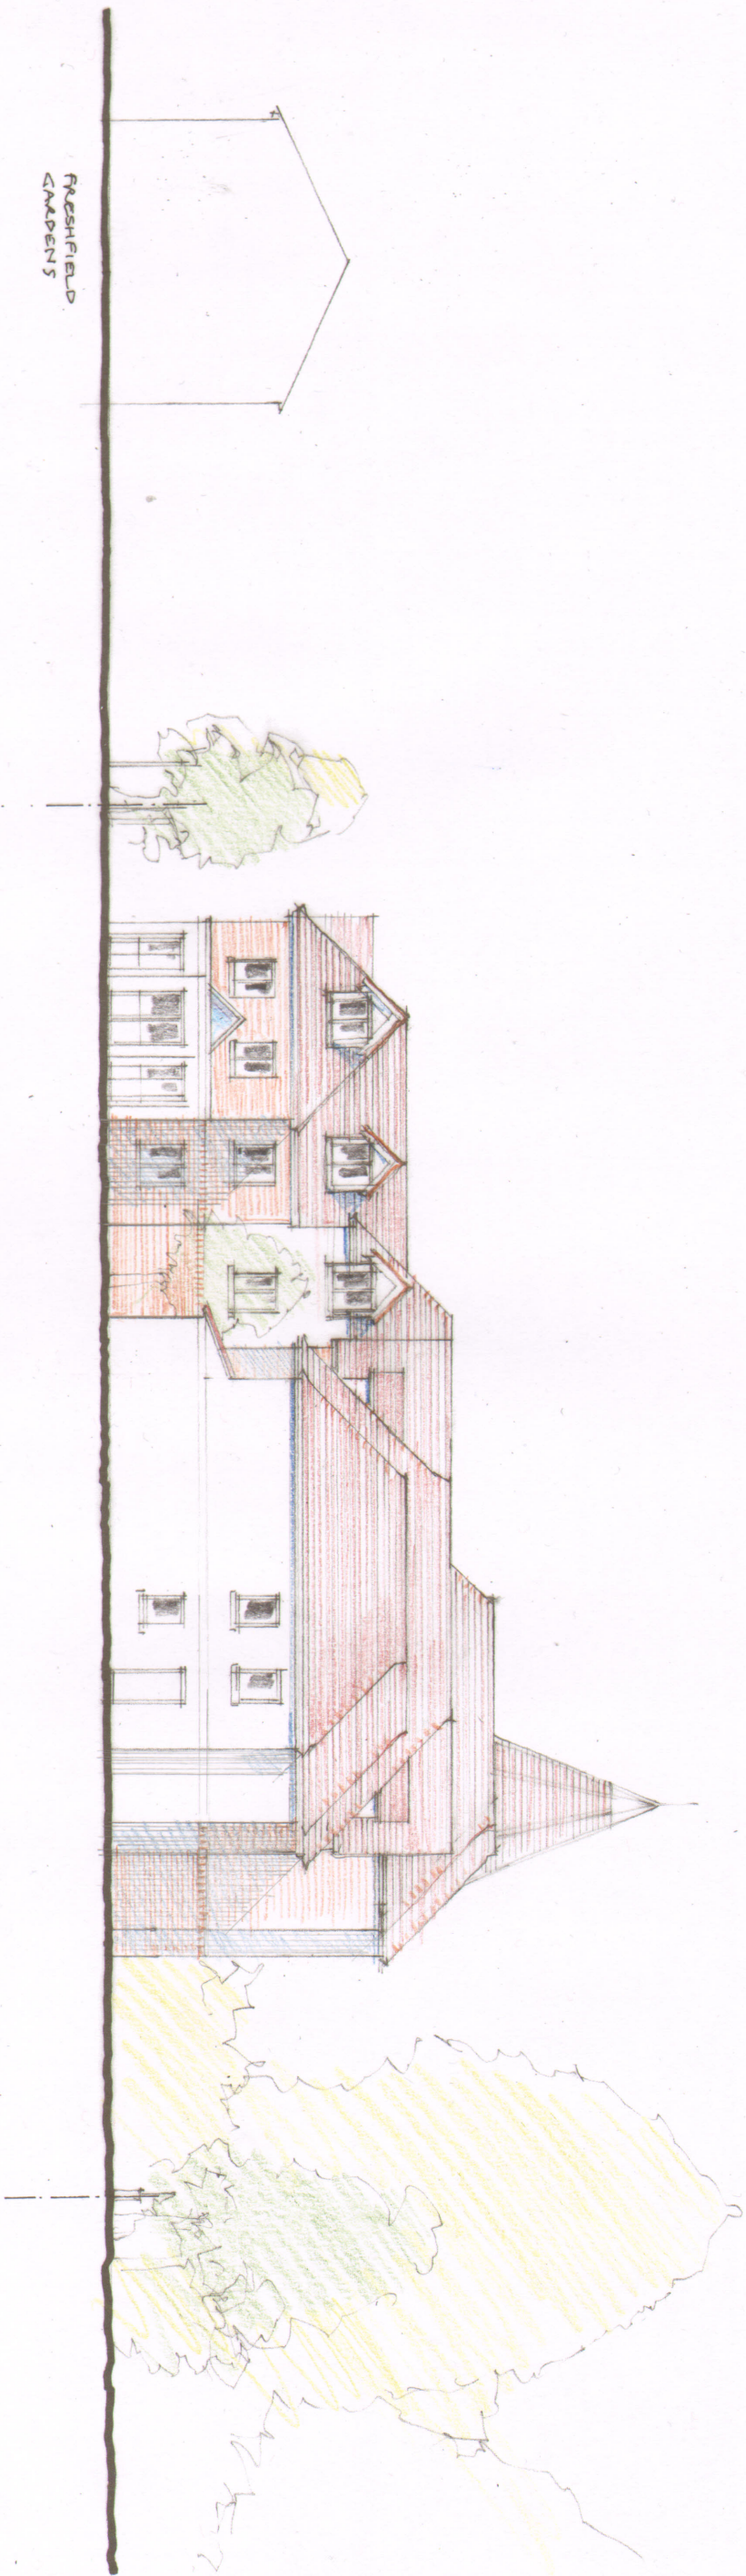

127A AND 127B, LONDON ROAD,
WATERLOOVILLE PO8 7SH
WEST ELEVATION

Scale 1:200 at A3
Drawing No. LRW / P12 / 10