



*Do not scale from this drawing, except for planning purposes
Any discrepancies are to be reported immediately.
This drawing remains the copyright of GOS Architecture*

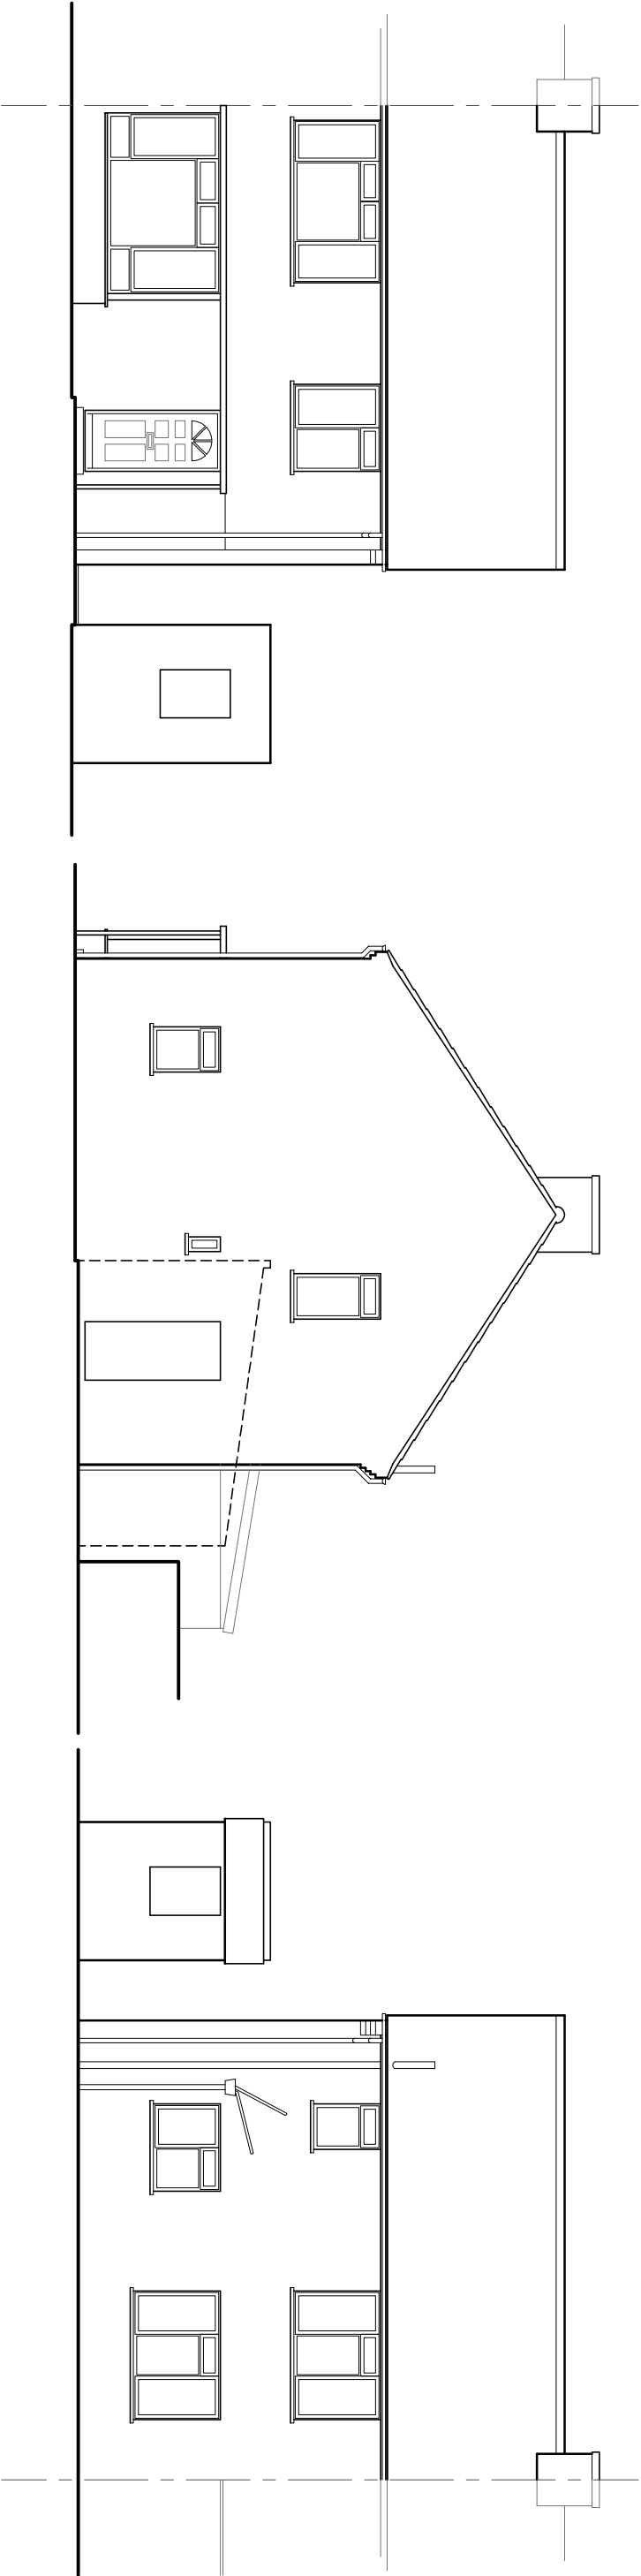

Front Elevation

Side Elevation


Rear Elevation

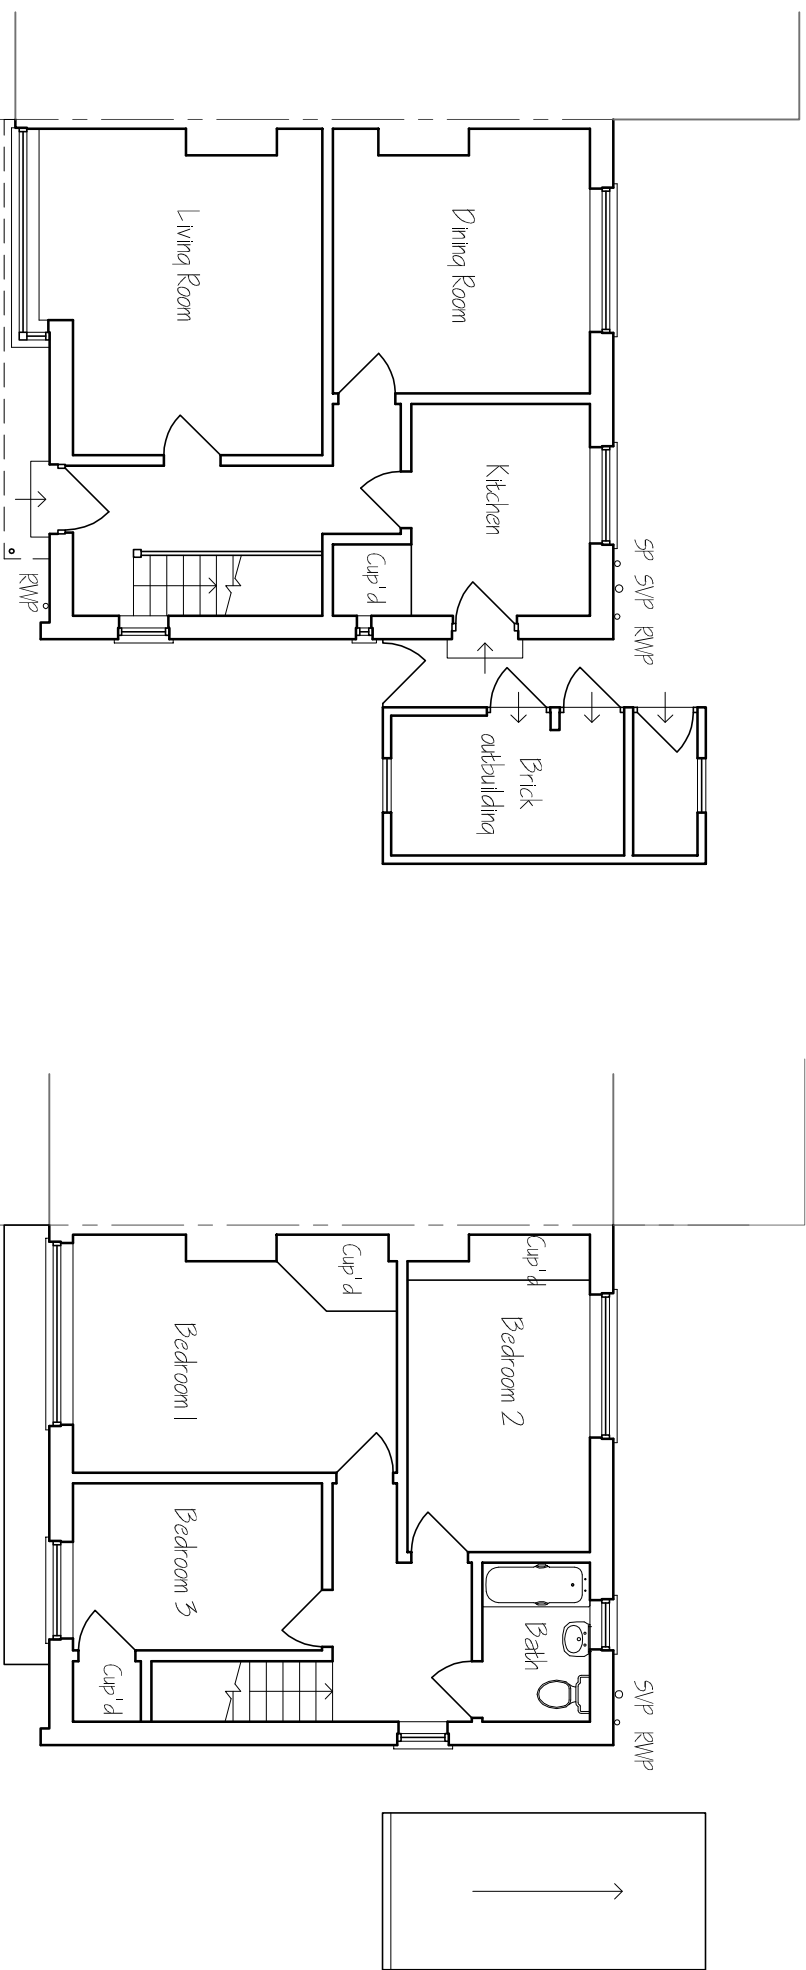

Ground Floor Plan

First Floor Plan

GOS Architecture
1 Mainline Business Centre
72 Station Road
Liss
Hampshire
GU33 7AD
07894 110 452
www.gosarchitecture.co.uk
grame@gosarchitecture.co.uk

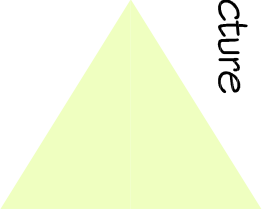

Date
16-05-12

Drawn By
GRH

Scale
1:100 @ A5 UNO

Checked

Client
Nippard

Project
109 Elizabeth Road
Waterboville
Hampshire

Title
Proposed Extension
Existing Plans & Elevations
Planning Issue

Drawn By

0053-01