


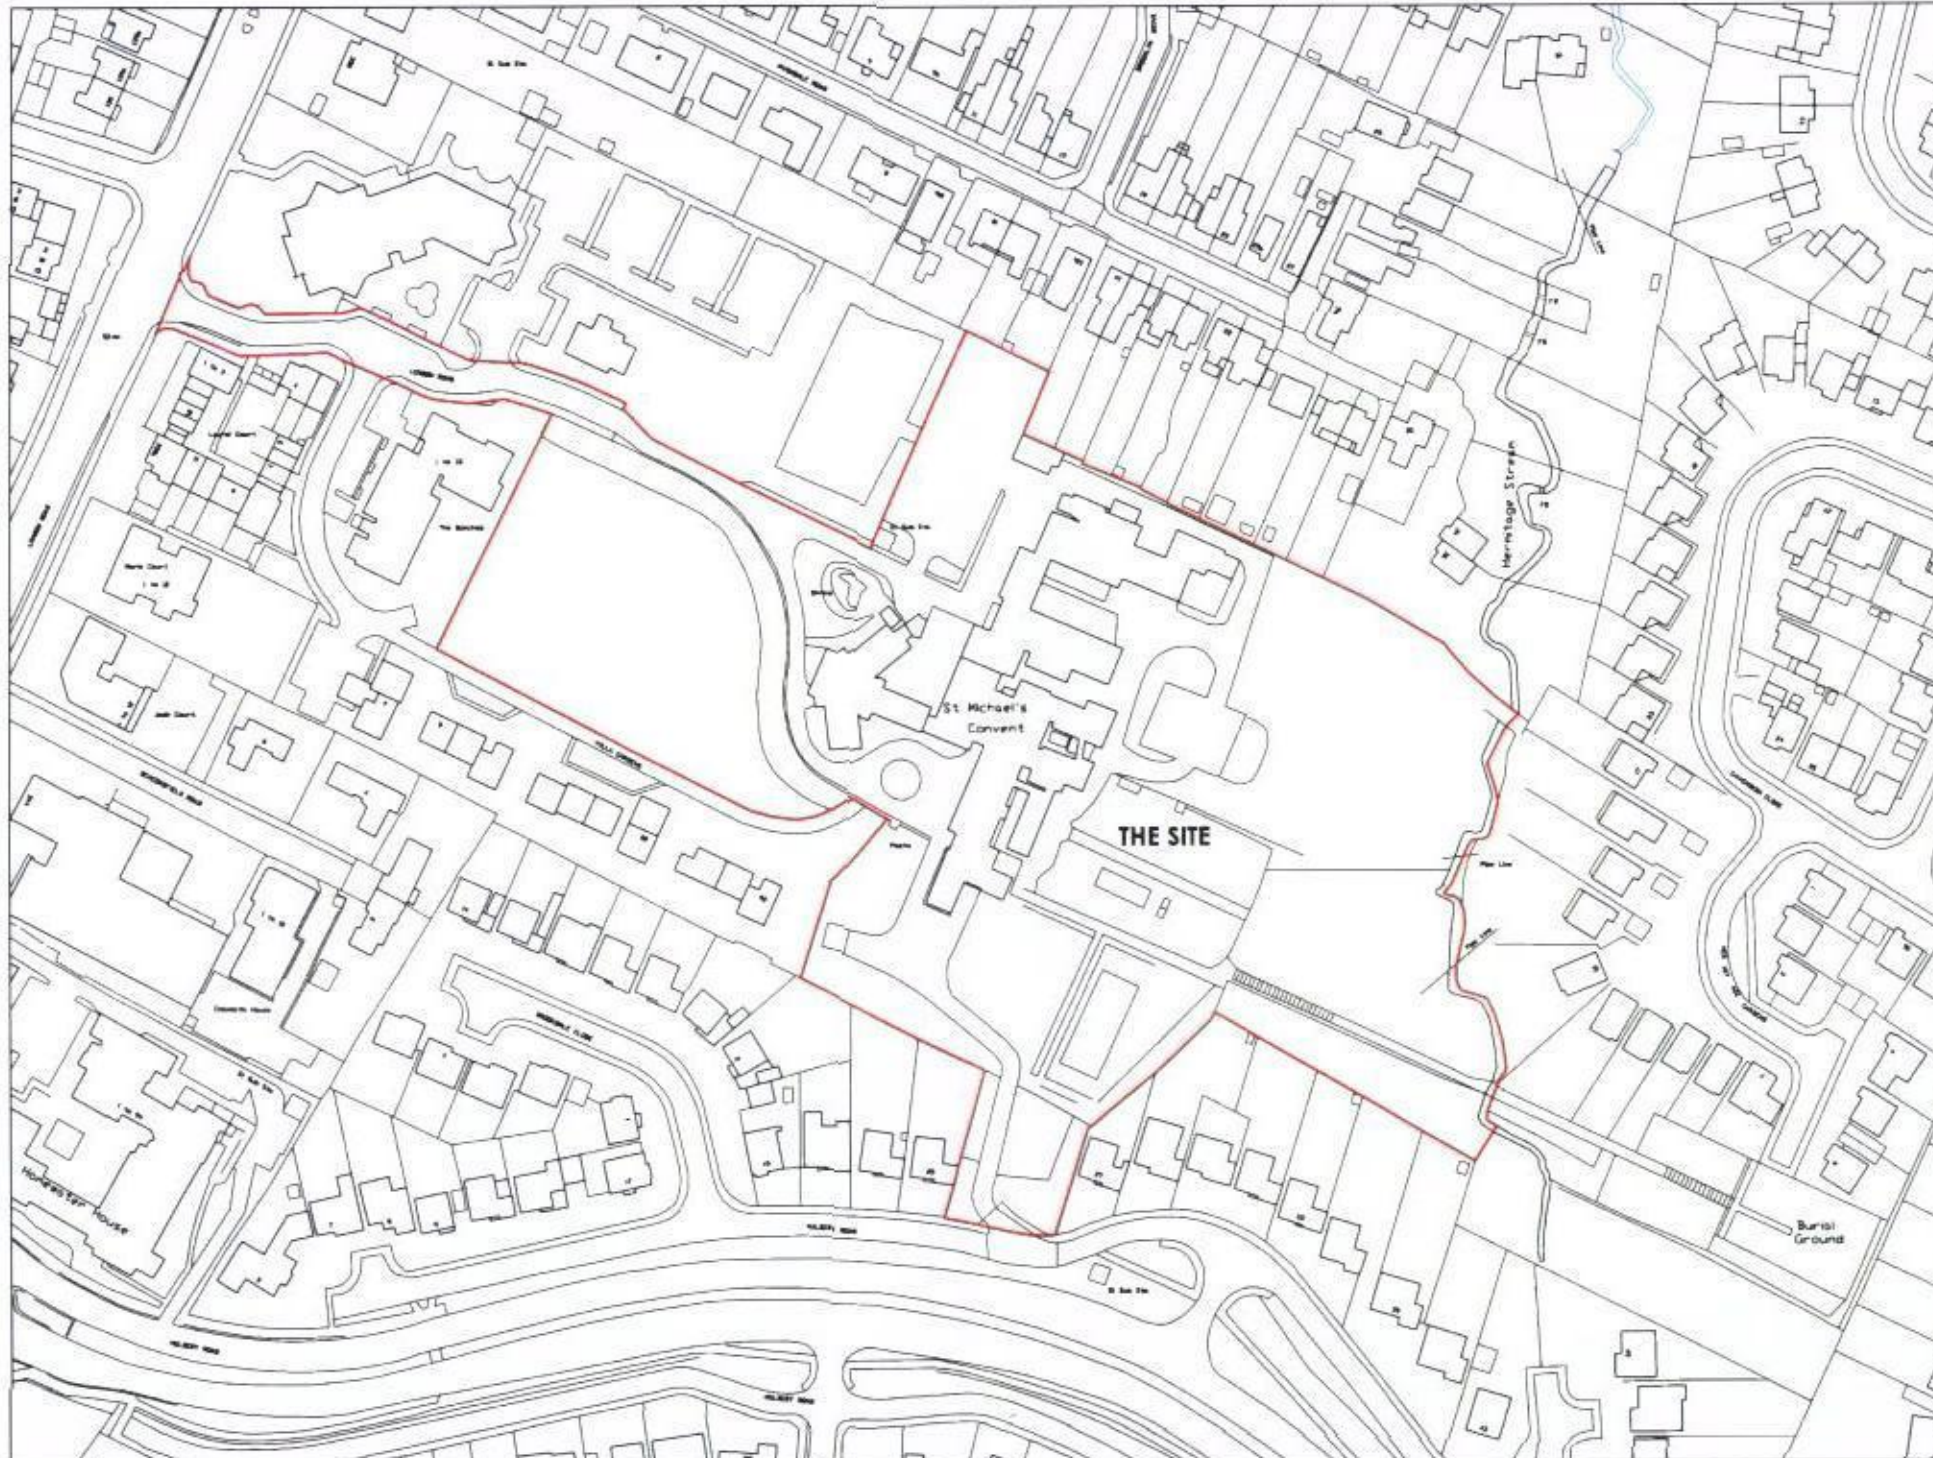

Ordnance Survey. (c) Crown Copyright 2012. All rights reserved. Licence number 100020449

P4 - MG - AUG 2012 - RED BOUNDARY LINE AMENDED TO THE REAR OF 16 AYONDALE ROAD IN LINE WITH SITE PLAN
P3 - MG - JULY 2012 - RED BOUNDARY LINE AMENDED
P2 - MG - JULY 2012 - RED BOUNDARY LINE AMENDED



SCALE BAR - 0-100 METERS AT THIS SCALE

IMPORTANT NOTE FOR USE OF THIS DRAWING: THIS DRAWING HAS BEEN PRODUCED SPECIFICALLY FOR USE ON THIS PROJECT. POPE PRIESTLEY ARCHITECTS CANNOT BE HELD RESPONSIBLE FOR RE-USE OF THIS INFORMATION BY OTHERS FOR ANY PURPOSE OTHER THAN FOR WHICH IT IS SPECIFICALLY INTENDED. THIS DRAWING REFLECTS STANDARDS AGREED FOR THIS PROJECT AND CURRENT AT THE TIME OF PRODUCTION AND WILL NOT BE UPDATED IN ACCORDANCE WITH CHANGING LEGISLATION AND/OR OTHER REQUIREMENTS.

POPE PRIESTLEY ARCHITECTS					
ARCHITECTURE TOWN PLANNING URBAN DESIGN					
PERRY HOUSE, CANUTE ROAD, SOUTHAMPTON, HAMPSHIRE, SO14 3FJ. T: +44 (0)23 90355220 F: +44 (0)23 90422864 E: info@popepriestley.co.uk					
CONTRACTORS MUST CHECK ALL DIMENSIONS ON THE 'ON' PLANS. DIMENSIONS ARE TO FACE UNLESS OTHERWISE SPECIFIED. ALL DIMENSIONS MUST BE VERIFIED BY THE ARCHITECT BEFORE PROCEEDING. DRAWINGS ARE PROPOSED AND NOT A GUARANTEE. DRAWINGS ARE NOT TO BE USED FOR CONSTRUCTION, BUILDING, OR ANY OTHER PURPOSE WITHOUT THE ARCHITECT'S PERMISSION. THIS DRAWING IS COPYRIGHT ©					
PLANNING ISSUE	ST MICHAELS CONVENT LONDON ROAD WATERLOOVILLE HAMPSHIRE			LOCATION PLAN	
	SCALE 1:1250	DATE 30/05/12	AUTHOR MG	CHIEF	REVISION
					PP1144/ 100-00 P4