
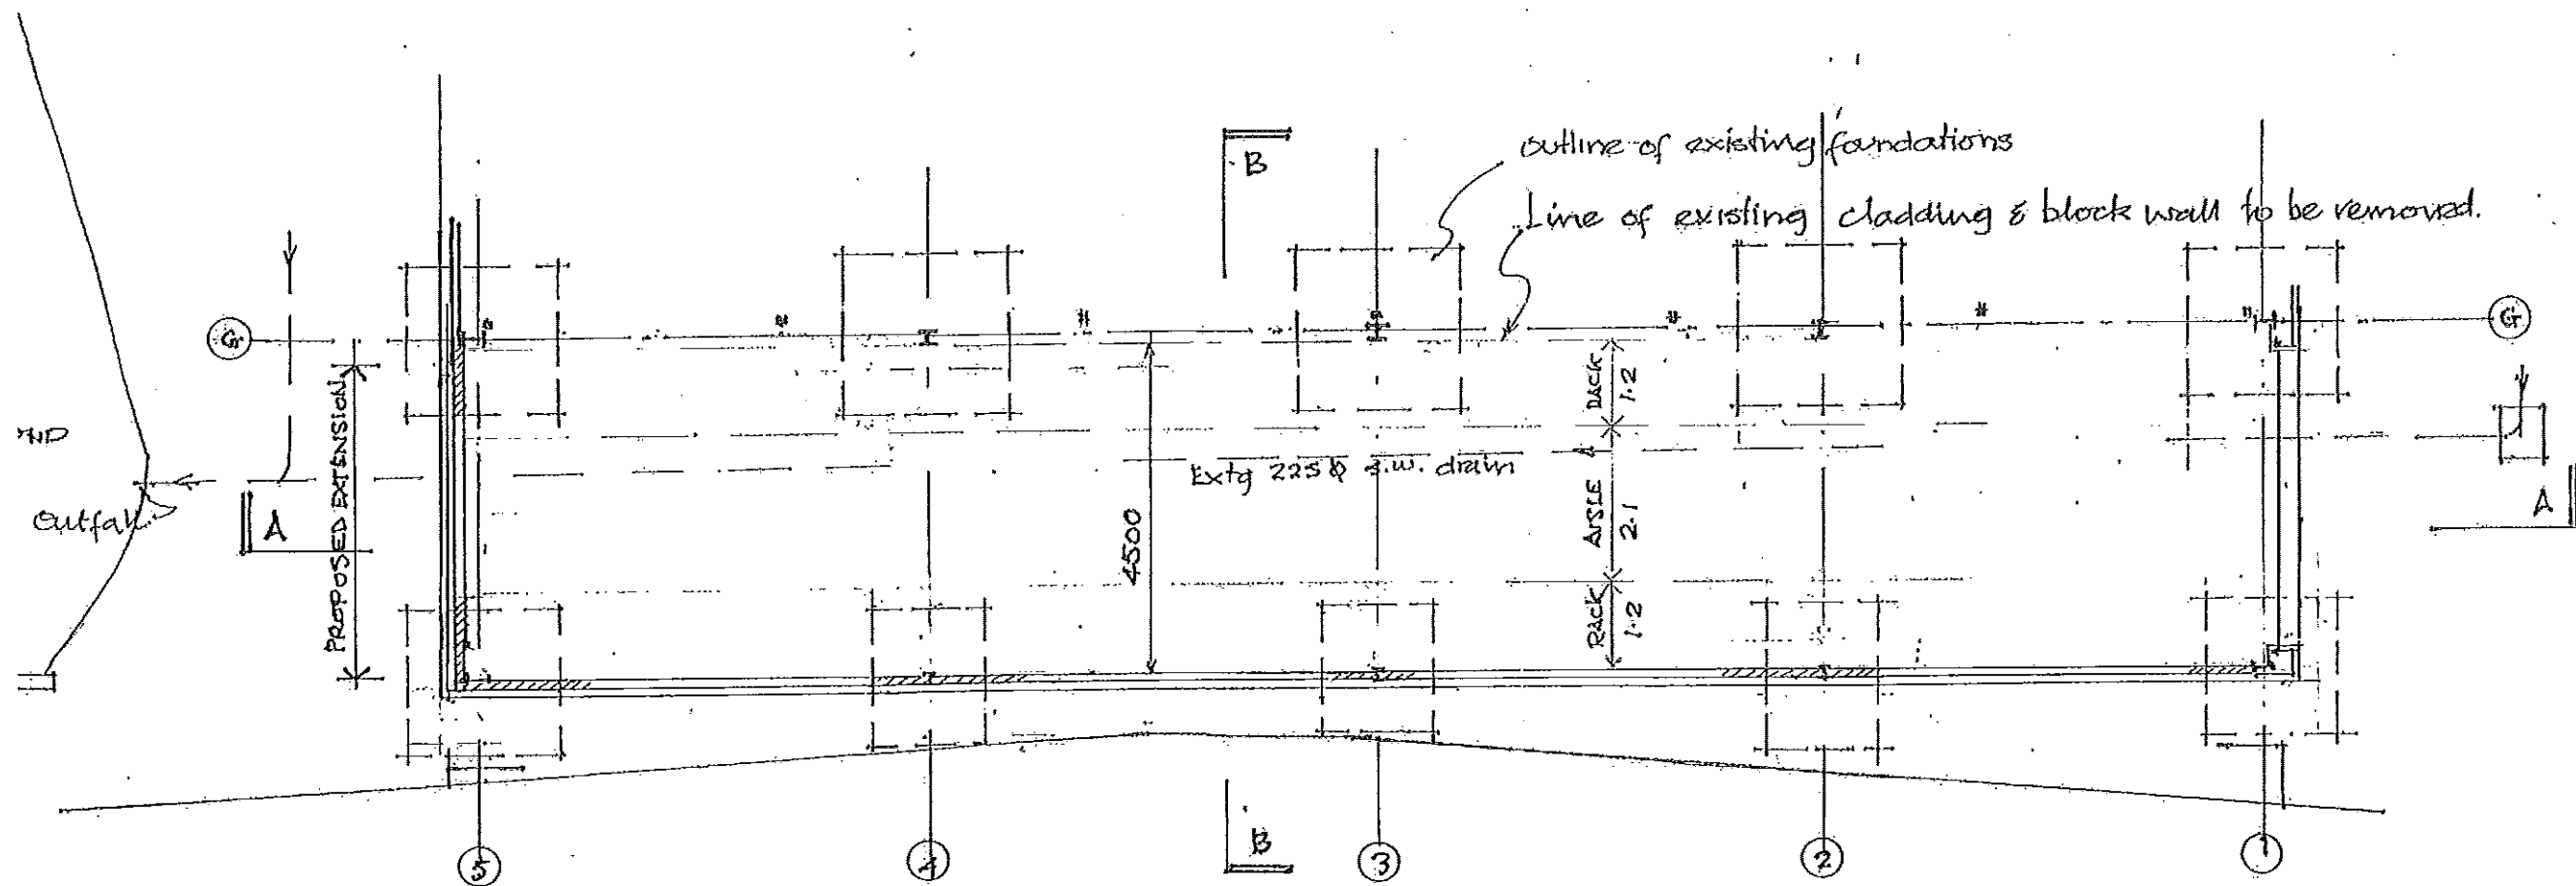


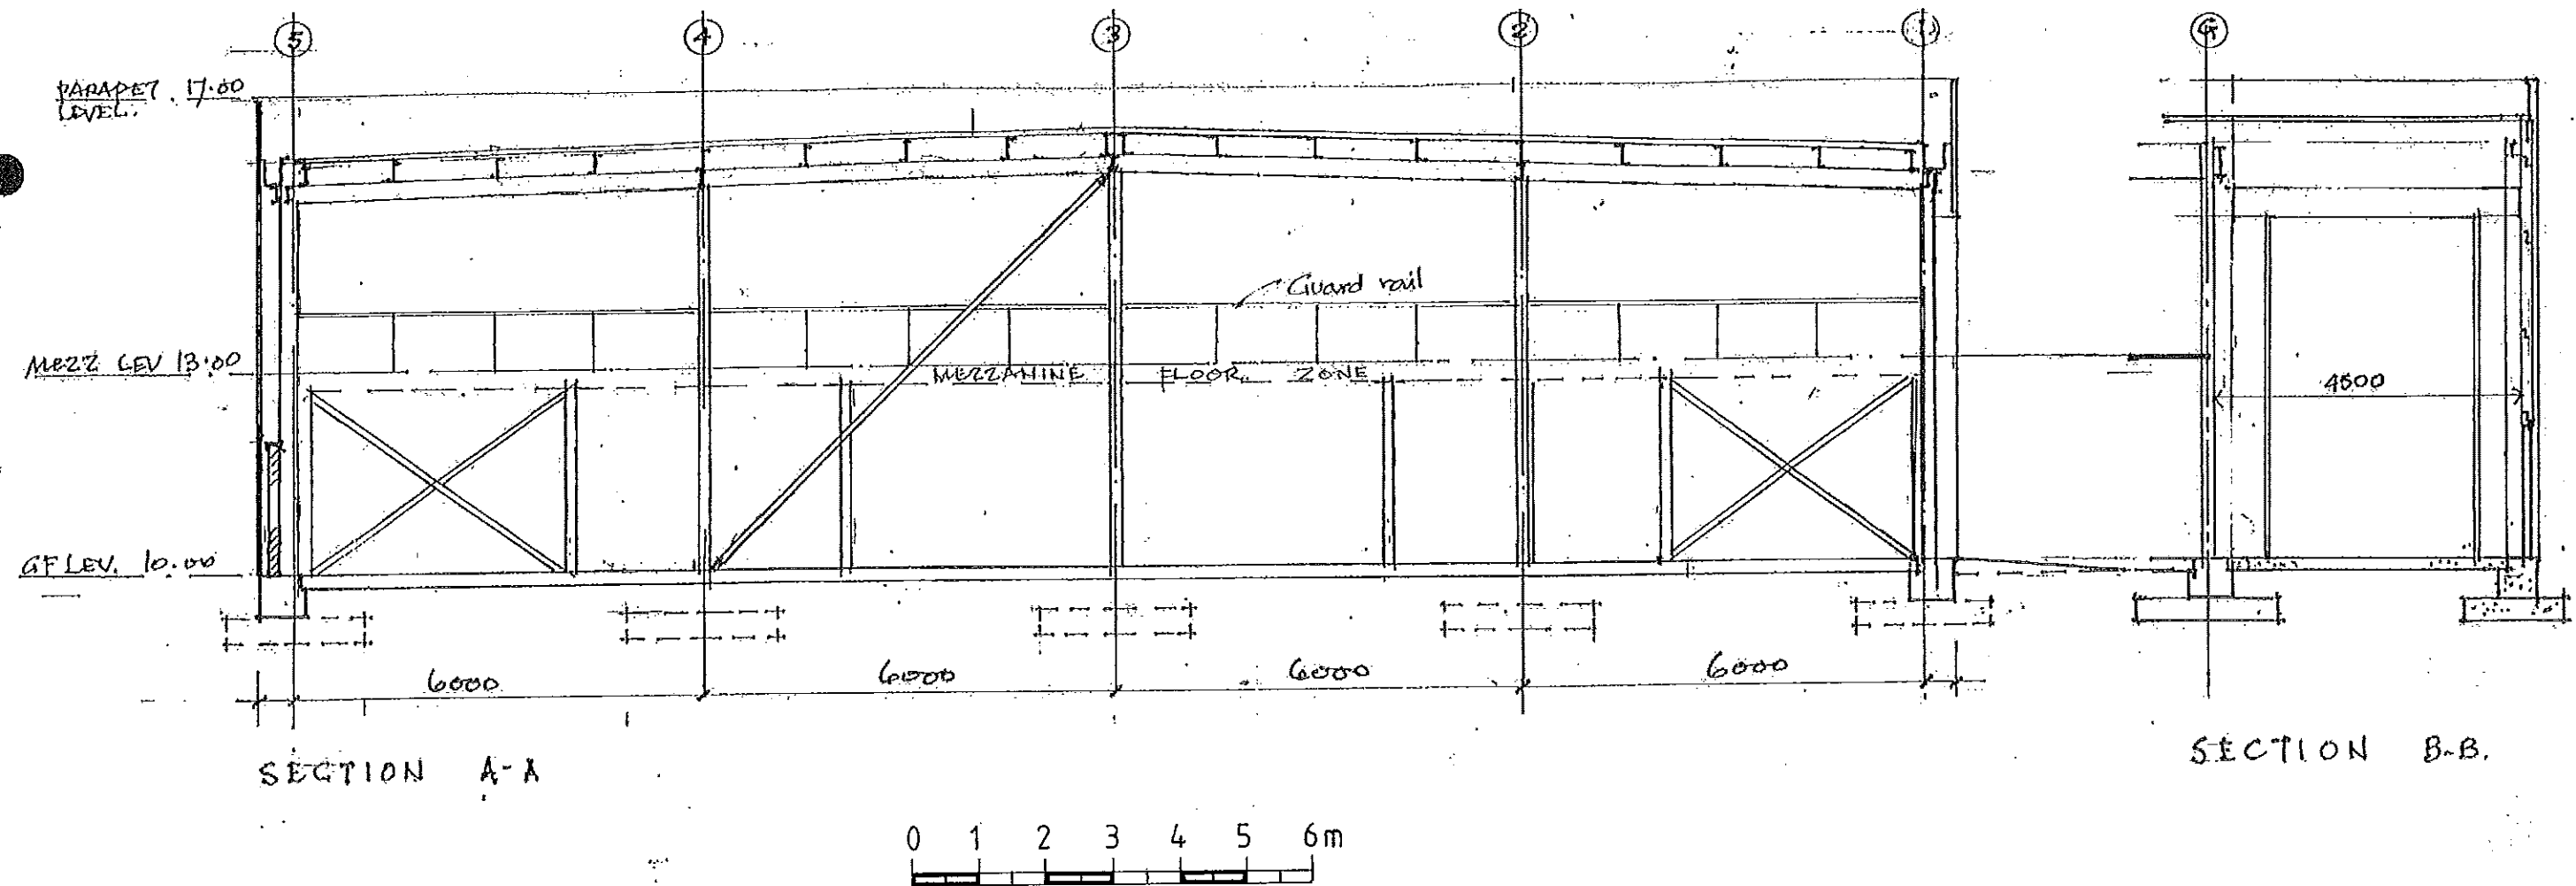

GROUND FLOOR PLAN

PROPOSED WAREHOUSE EXTENSION 2 MARPLES WAY HAVANT HANTS

DWG NO 04

DATE 11/2/05

SCALE 1:100

Solent
Business Supplies

2 Marples Way
Havant, Hants
PO9 1UH
Tel: (023) 9248 9933