



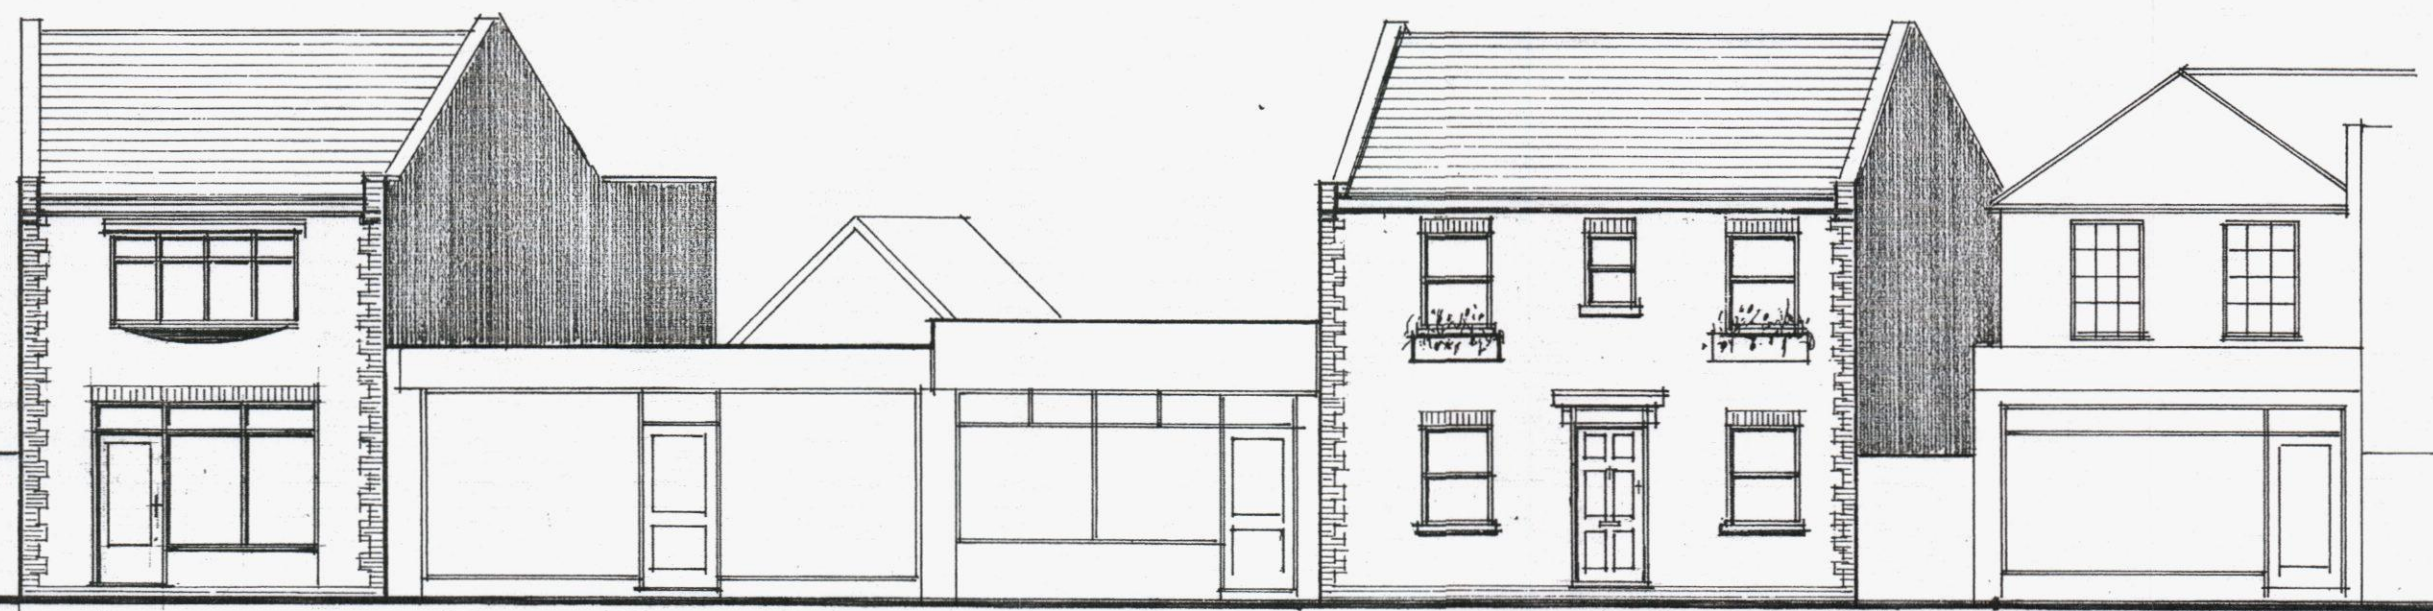


EAST ELEVATION


Possible future development

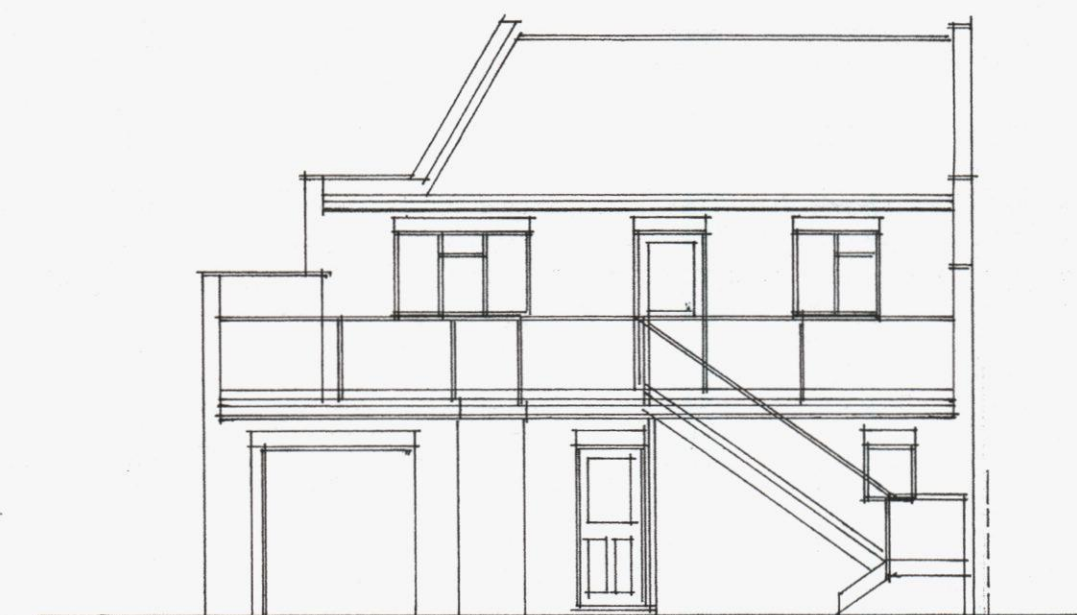

WEST

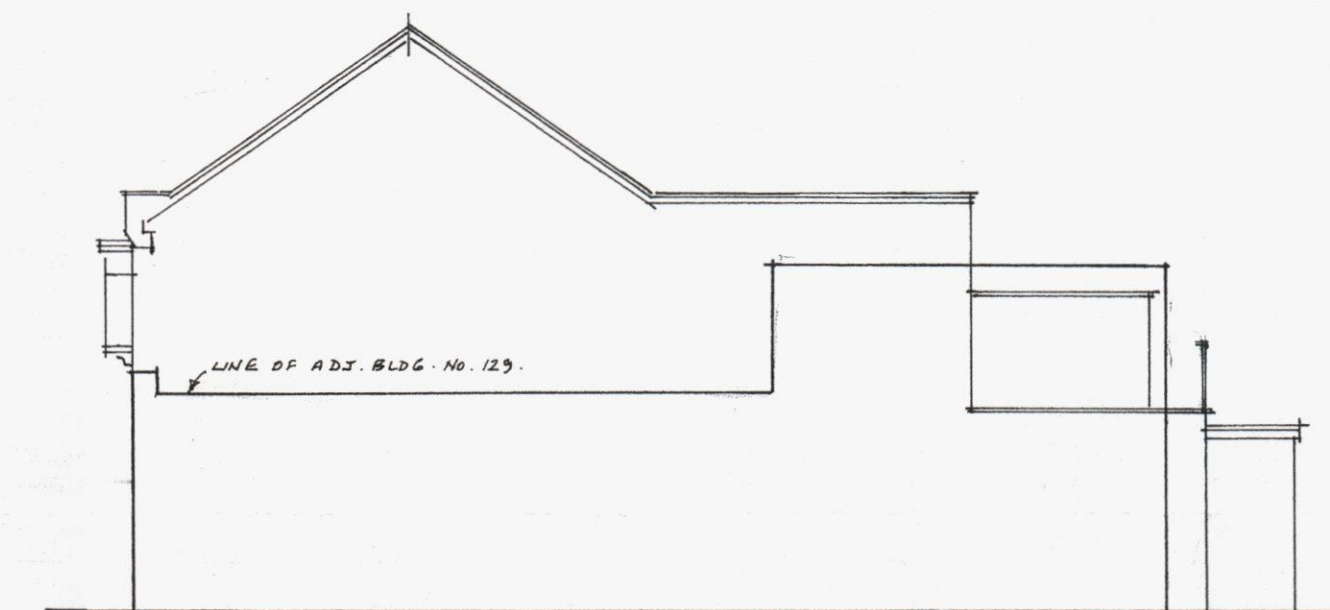

NORTH

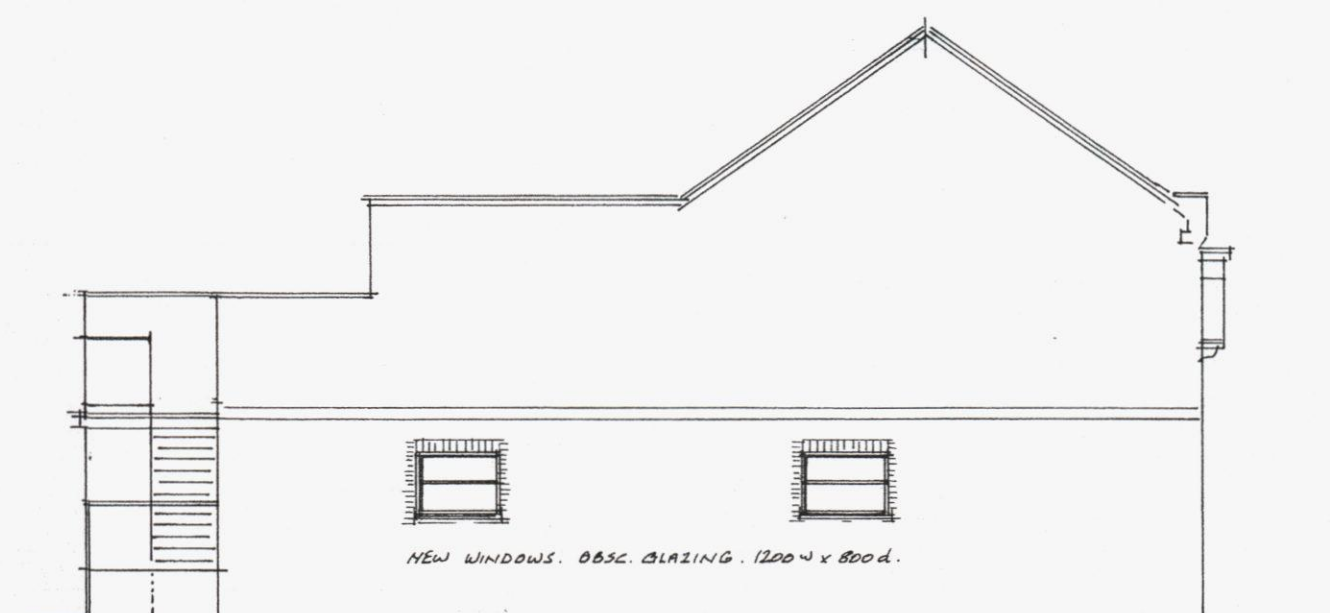

SOUTH



GROUND FLOOR PLAN
Scale 1:100

ELG. CONNECTION
TO FOOT SEWER.

E L M G R O V E

HAVANT BOROUGH
COUNCIL
07 DEC 2012
RECEIVED

PROPOSED CHANGE OF USE FROM SHOP (A1 RETAIL) TO GR. FLOOR 1B FLAT.
SITE: 127 ELM GROVE HAYLING ISLAND PO11 9ED

D.J. & D.J. WILSON

DWG. NO. 470-01

Geoffrey J. Duffett.

Tel 023 92 46 2261

NOV. 2012