




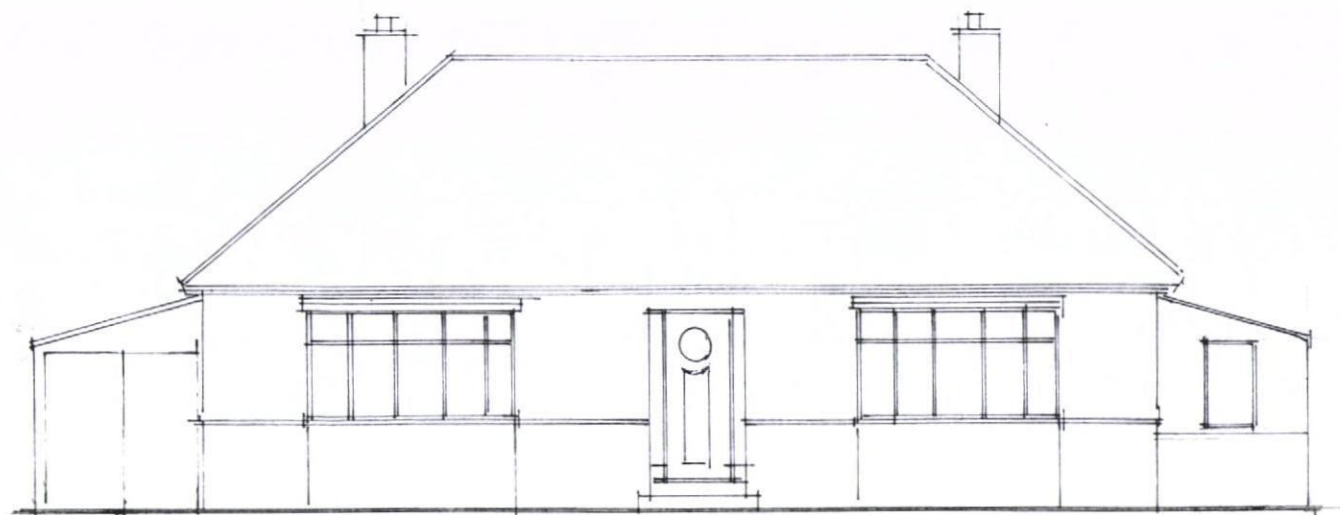

WEST

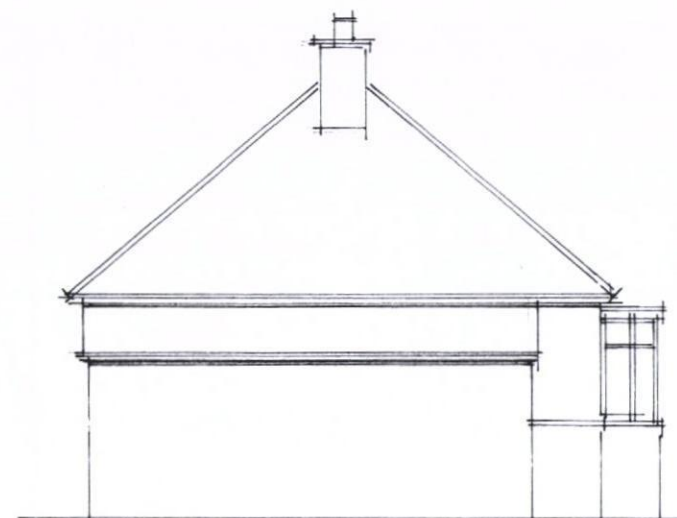



NORTH

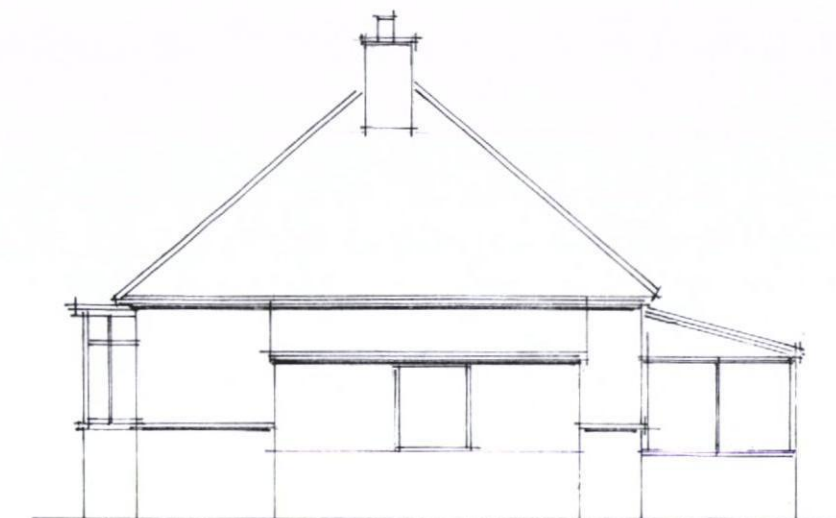

SOUTH



EAST

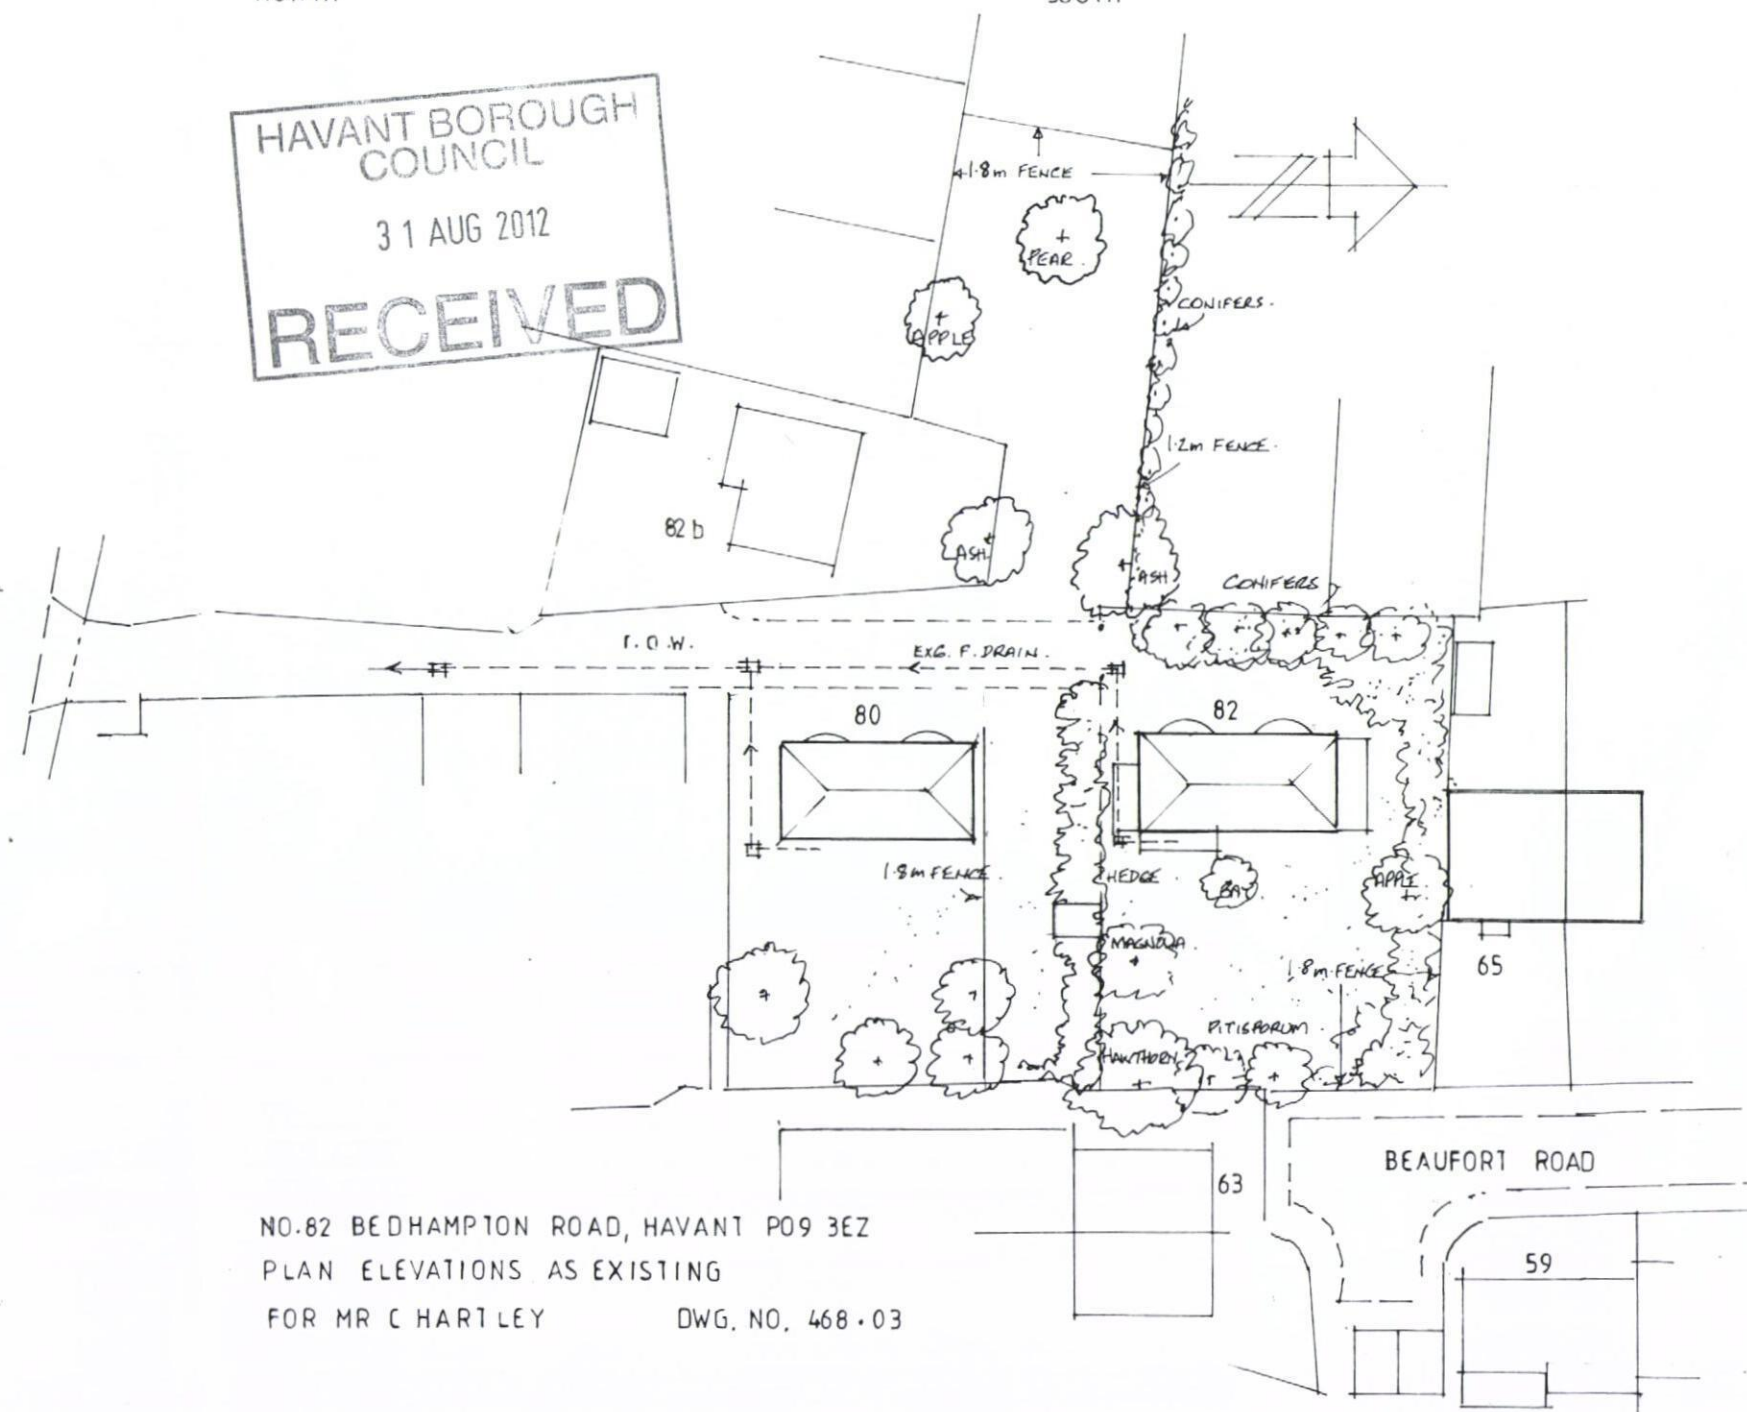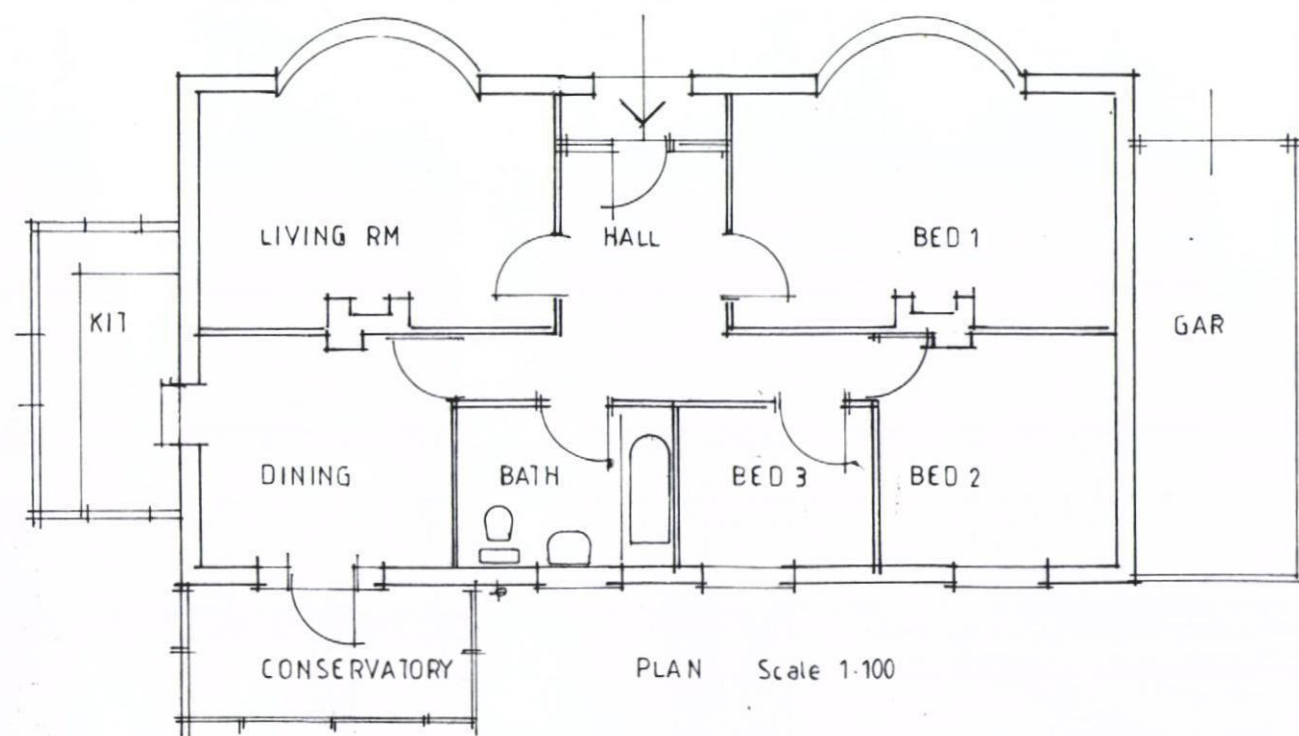

NO. 82 BEDHAMPTON ROAD, HAVANT PO9 3EZ
 PLAN ELEVATIONS AS EXISTING
 FOR MR C HARTLEY DWG. NO. 468.03

Geoffrey J Duffell Tel 023 92462261 June 2012

SITE PLAN 1:500