




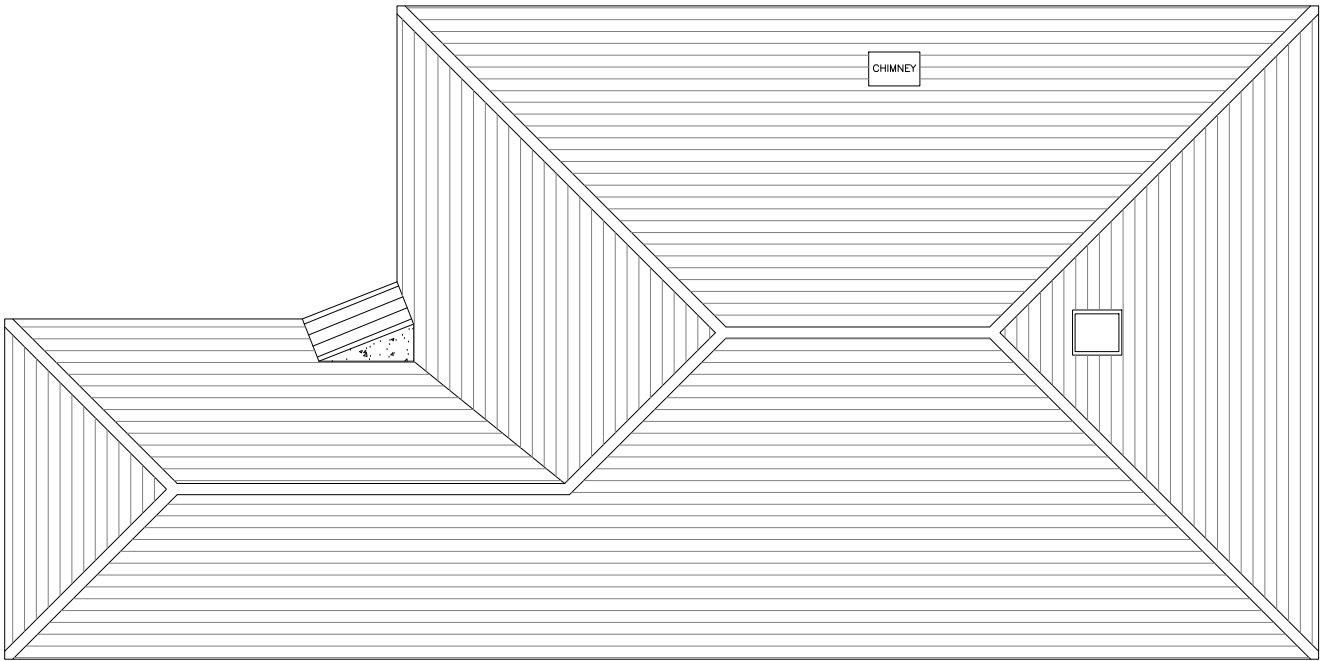

Existing Roof Plan

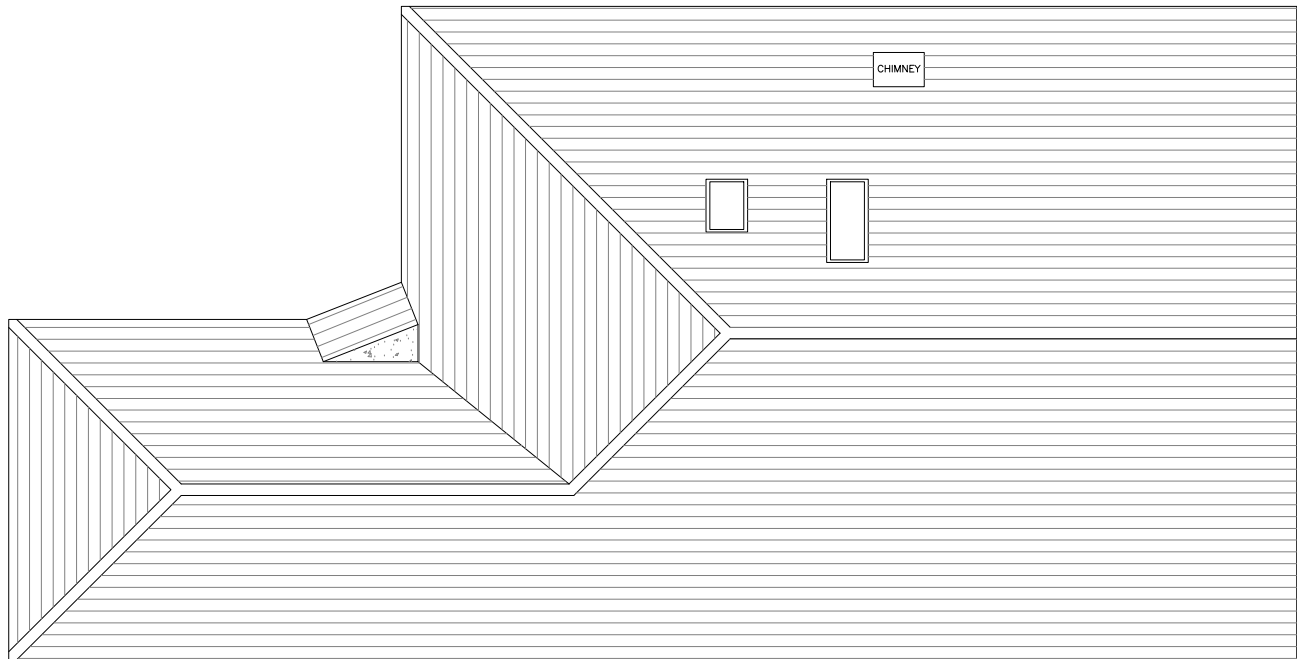

Proposed Roof Plan

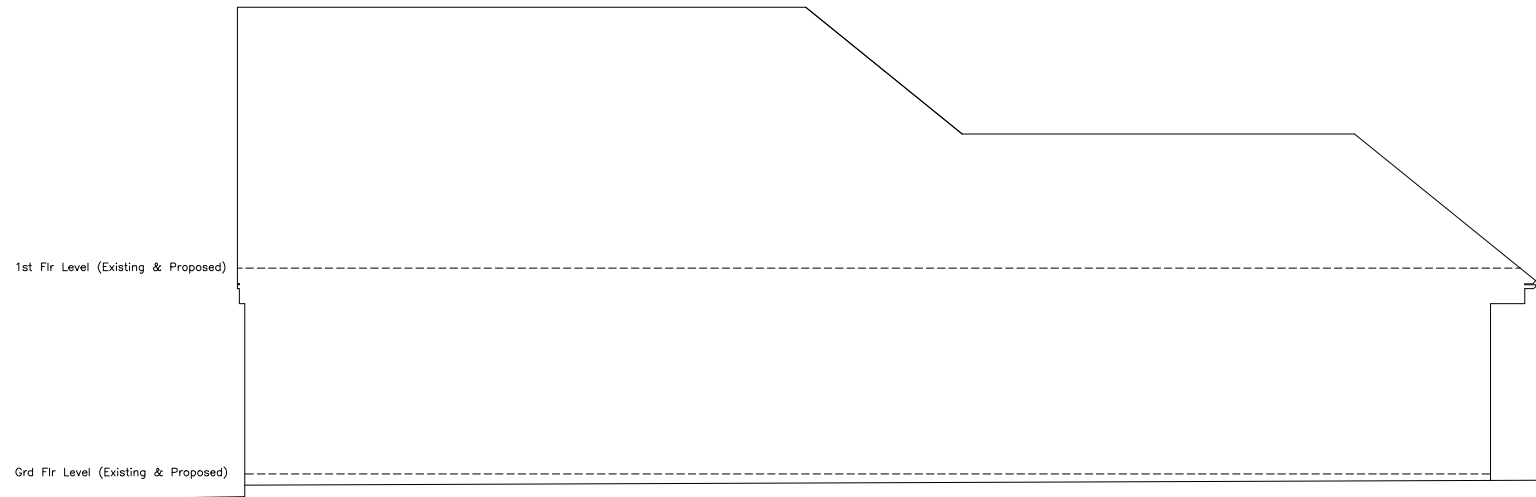

Floor & Site Levels

Copyright is reserved by GBS Designs and is issued on the condition that it is not copied or disclosed by or to any unauthorised persons without prior consent in writing from GBS Designs.

All dimensions to be checked on site

REV	DESCRIPTION	DRAWN	DATE	Drawing Ref	Rev.	Drawing Title
-	Initial design	GBS	25.07.12	COOP 04	A	Client: Mrs L Cooper
A	Additional skylight and one moved	GBS	26.07.12			
				Scale at A1	Scale at A3	
				1:50	1:100	
				Date		
				25 July 2012		
				Drawn by		
				GBS		



ARCHITECTURE & DESIGN
6 Shillinglee Waterlooille
Hampshire PO7 5RW

Telephone
023 9225 8315
www.gbsimages.co.uk



CIOB