




Proposed Right Elevation

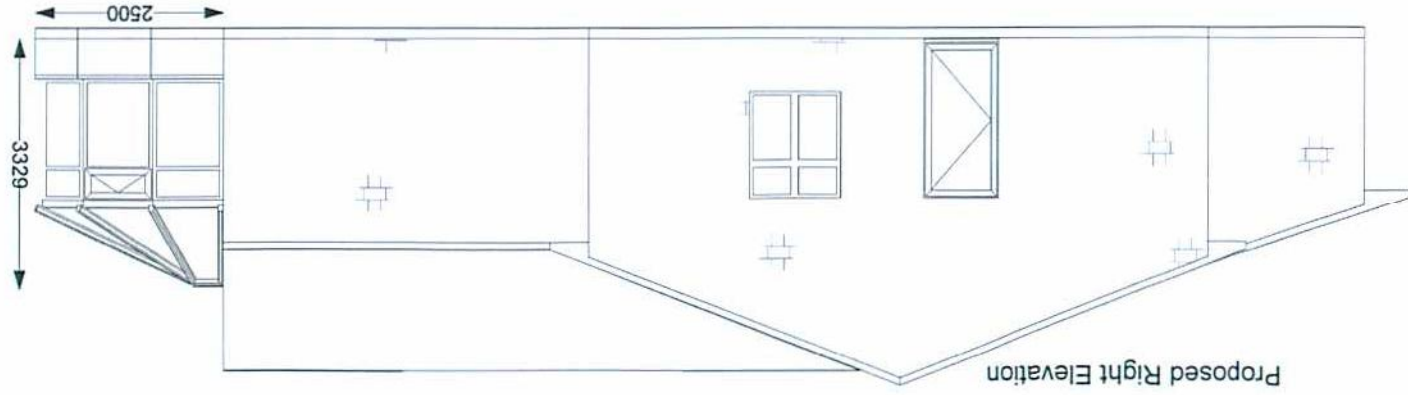

Proposed Rear Elevation

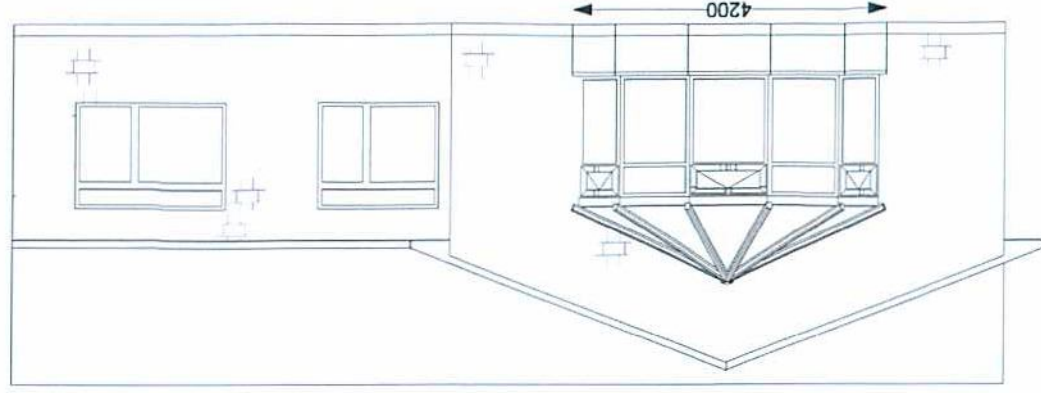

Proposed Left Elevation

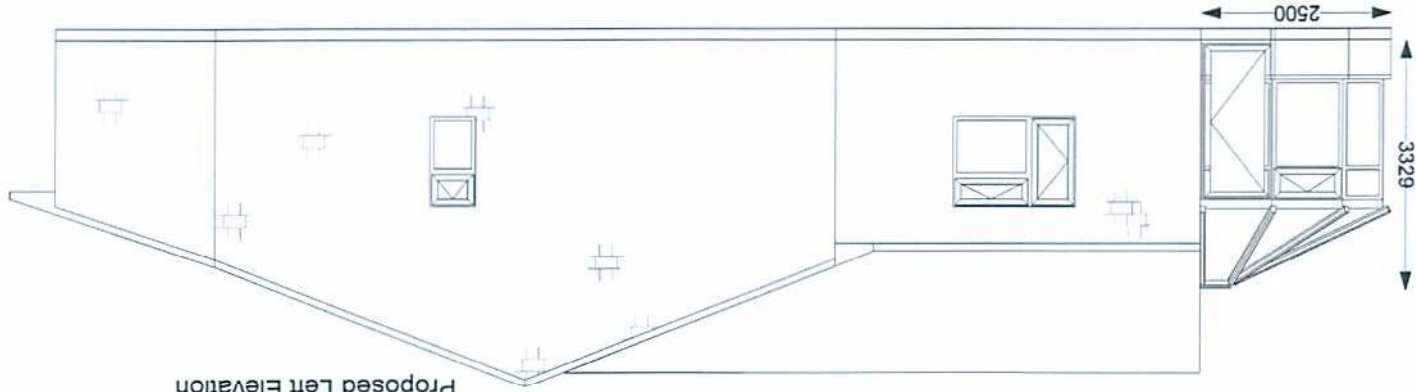

Proposed Site Views
Scale 1:100

