




EXISTING

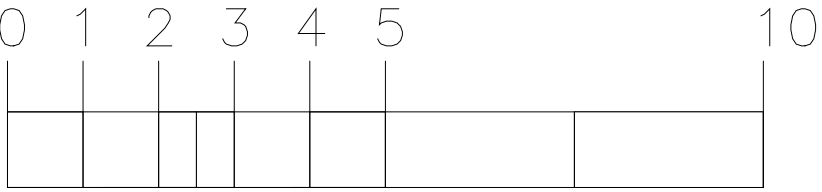

all dimensions to be checked on site

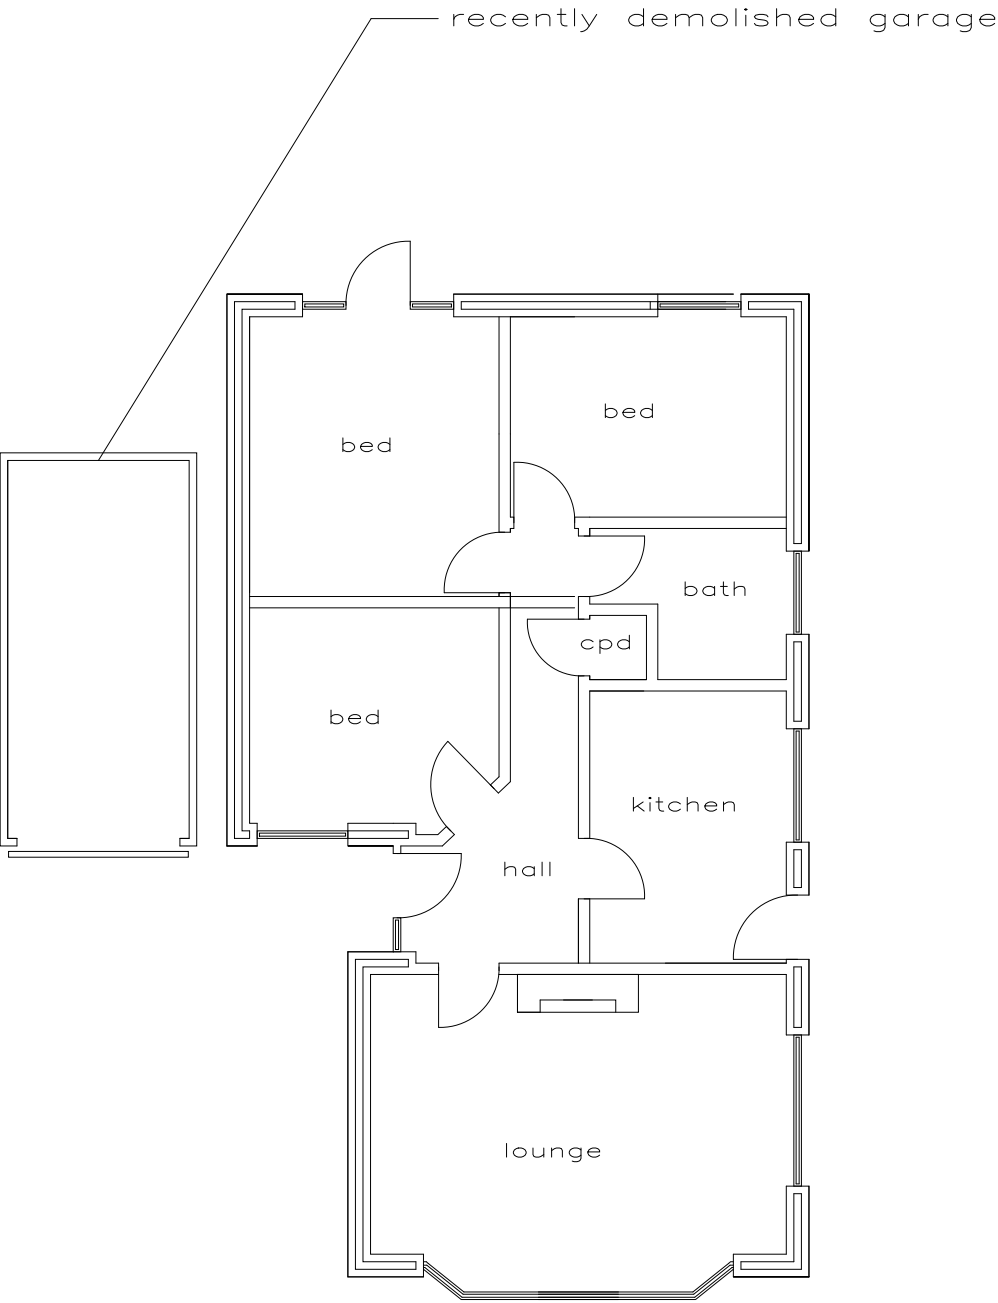

floor plan

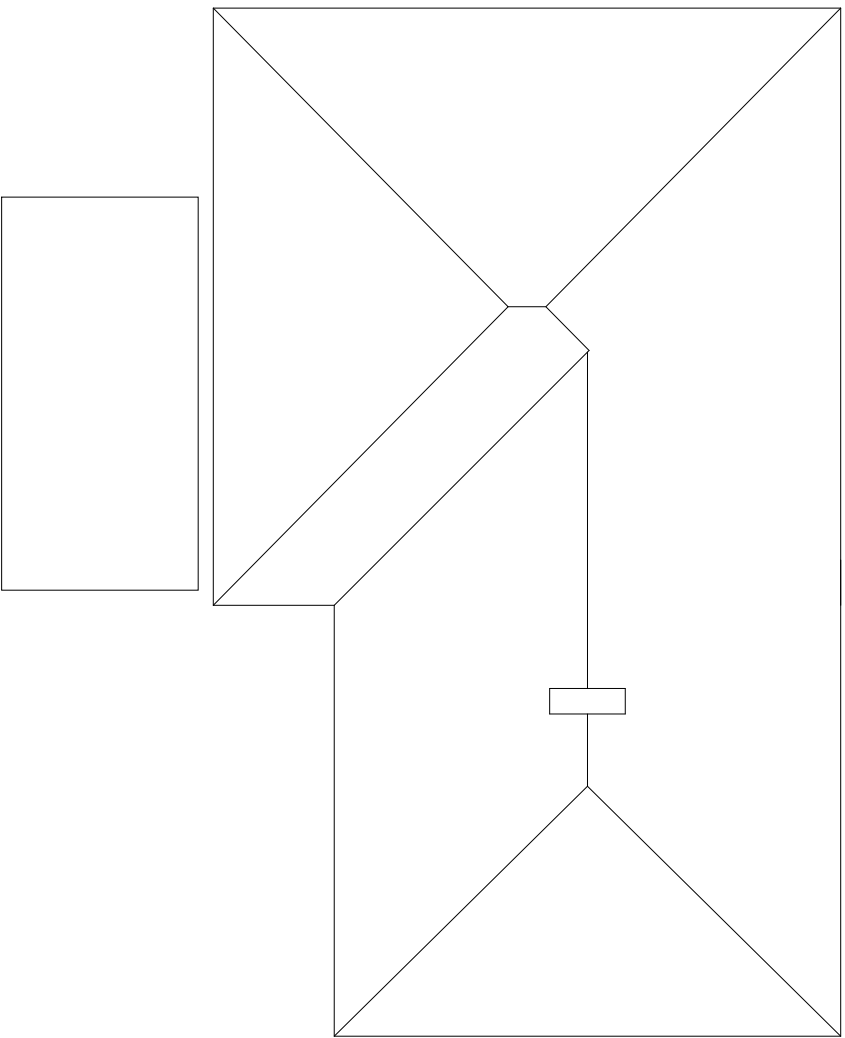


roof plan




east elevation



south elevation

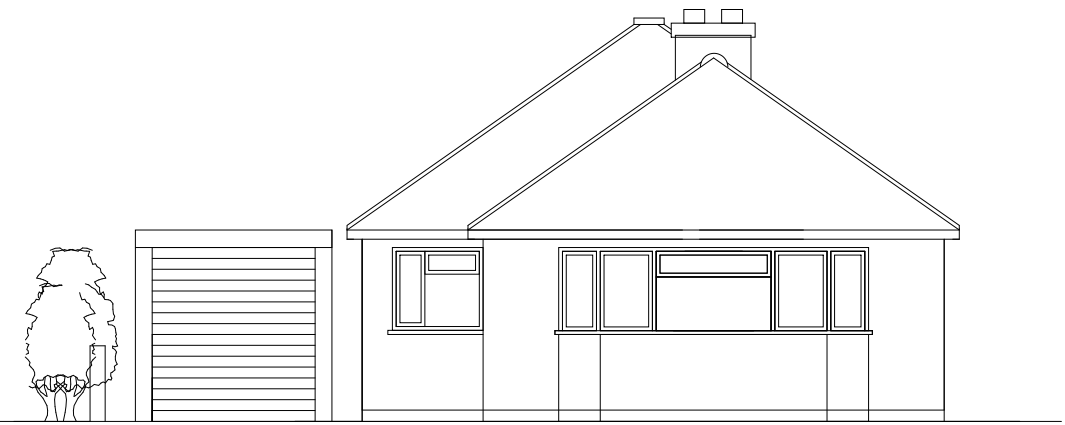

west elevation

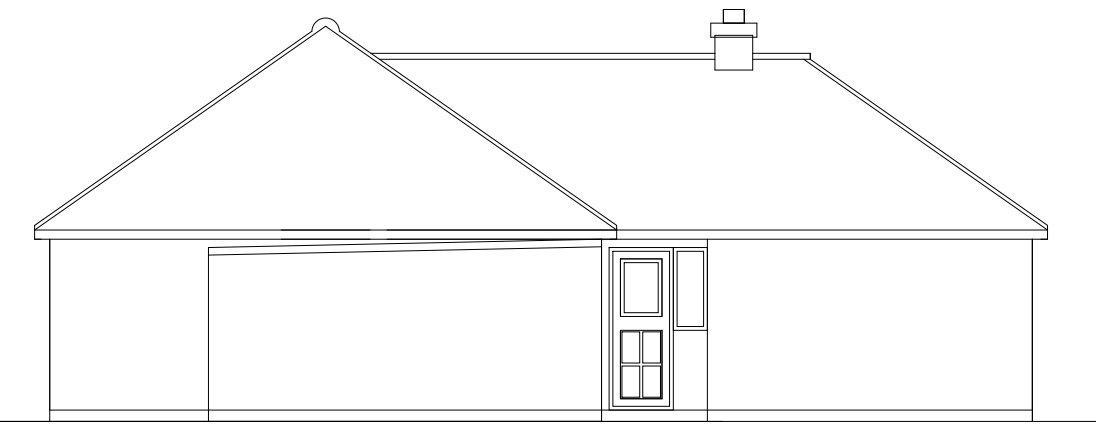

north elevation

DO NOT SCALE
unless for planning purposes
use figured dimensions only

REV	DATE	NAME	REVISION
-----	------	------	----------

CREATIVE HERITAGE LTD
OAK FRAME DESIGN
AND CONSERVATION

OLD PRINTERS YARD
156 SOUTH STREET
DORKING
SURREY
RH4 2HF

Tel: +44 (0) 7725 023 213
Fax: +44 (0) 1243 771853
info@creative-heritage.co.uk
Web: www.creative-heritage.co.uk

DRAWN AT CHICHESTER	OFFICE	DRAWN BY BPK	C.A.D.
SCALE 1:100@A2	DATE JUNE 2012	CHECKED BY BPK	
CONTRACT No 9040		DRAWING No 9040E.E	