


EXISTING BOUNDARY POSN

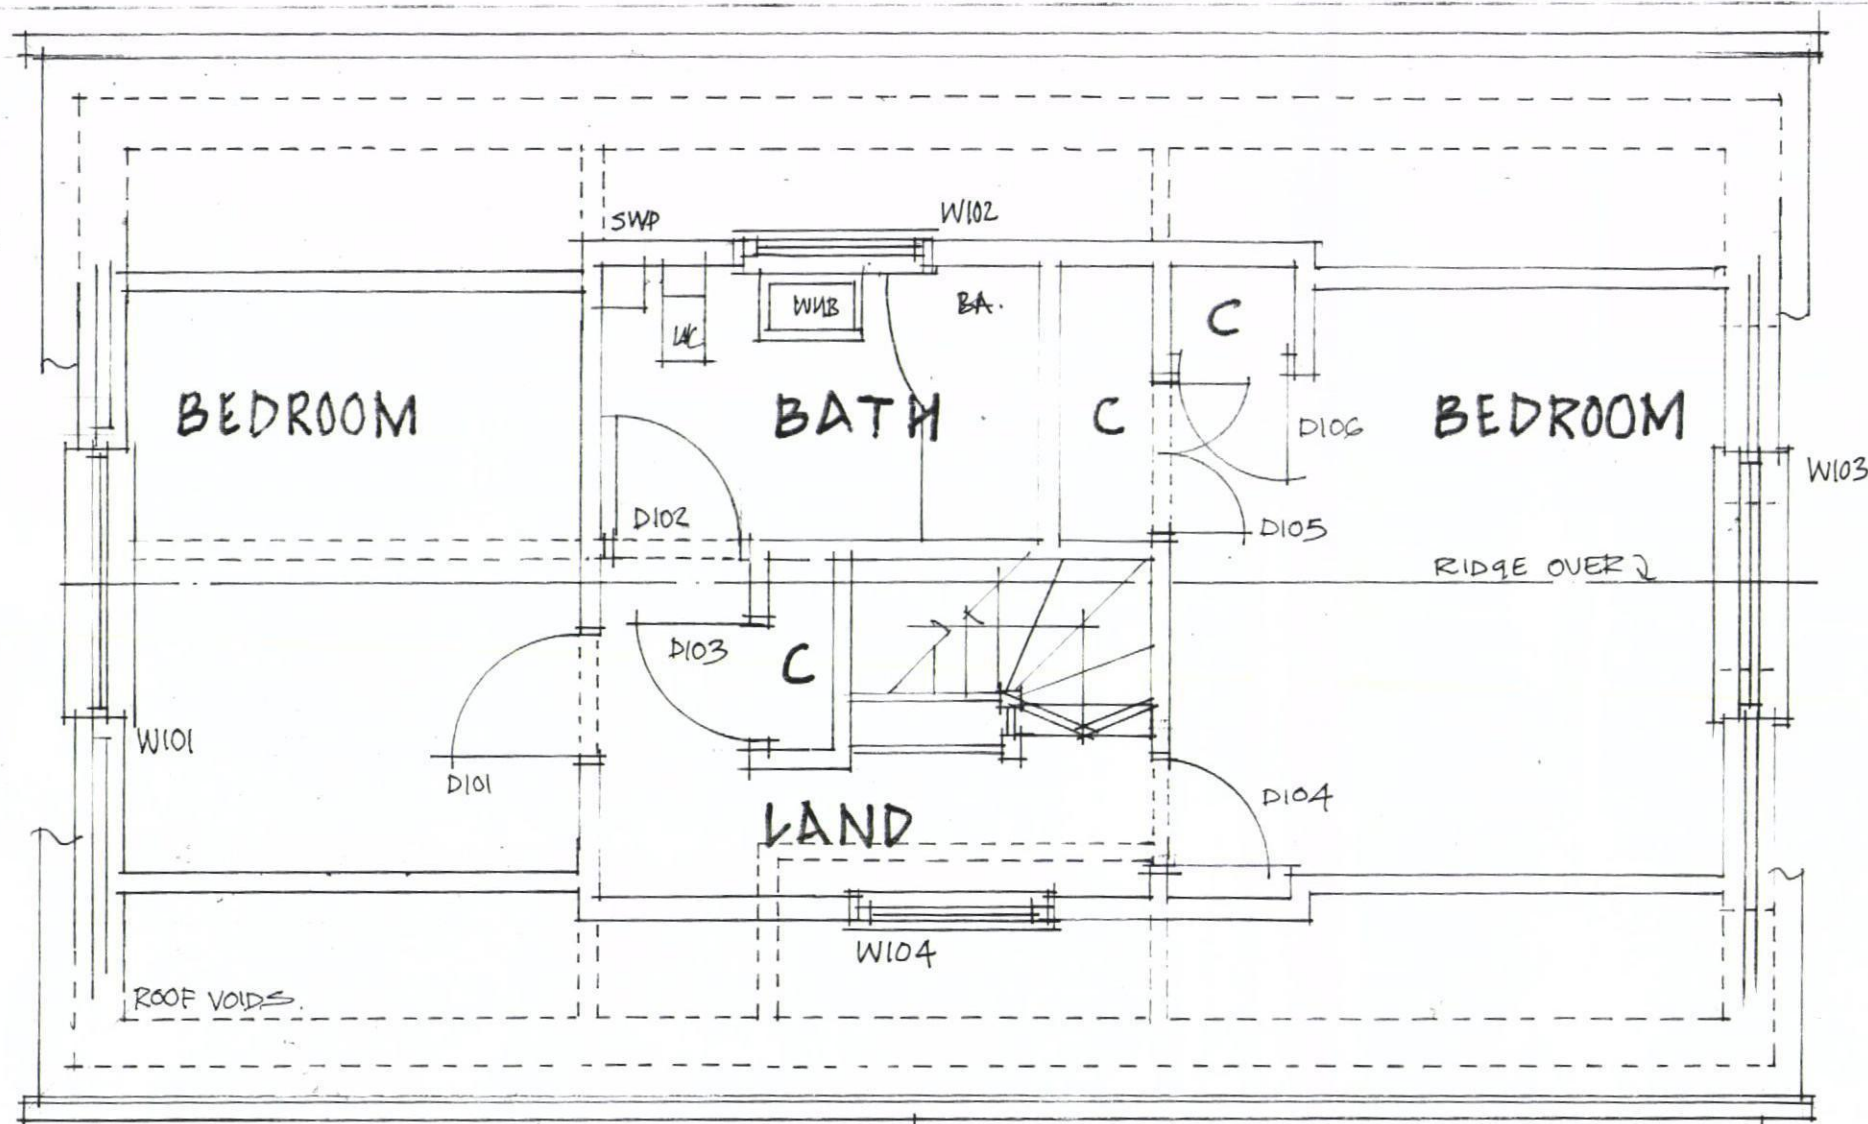

EXISTING BOUNDARY POSITION.

FLAT ROOF.

EXISTING FIRST FLOOR PLAN

SCALE 1:50 @ A3.

HAVANT BOROUGH
COUNCIL
14 DEC 2012
RECEIVED

Registered offices: 1st Nutbourne Road, Sandy Point, Hayling Island, Hampshire, PO11 9RT.
Residential, Commercial Building Surveyors & Designers, Project management & Administrators.
Telephone: 02392 463994, mobile: 07795 633100.
Registered in England No: 6738305.

chitectural Planning limited.
Building Designers & Surveyors.

**Proposed Alterations and improvements to;
60 Seaview Road, Hayling Island, Hampshire.**

FOR: IAN FRAYNE ESQ.
EXISTING FIRST FLOOR PLAN, NOVEMBER 2012.
DRAWING NO: 10/11/12/001 SCALE 1:50 @ A3.