



Note:

Do not Scale from this Drawing (except for planning approval).
All dimensions are in millimetres and to be checked on site.
All Dimensions relating to subcontractors or suppliers work
must be checked and agreed between the main contractor and
the sub-contractors and suppliers.

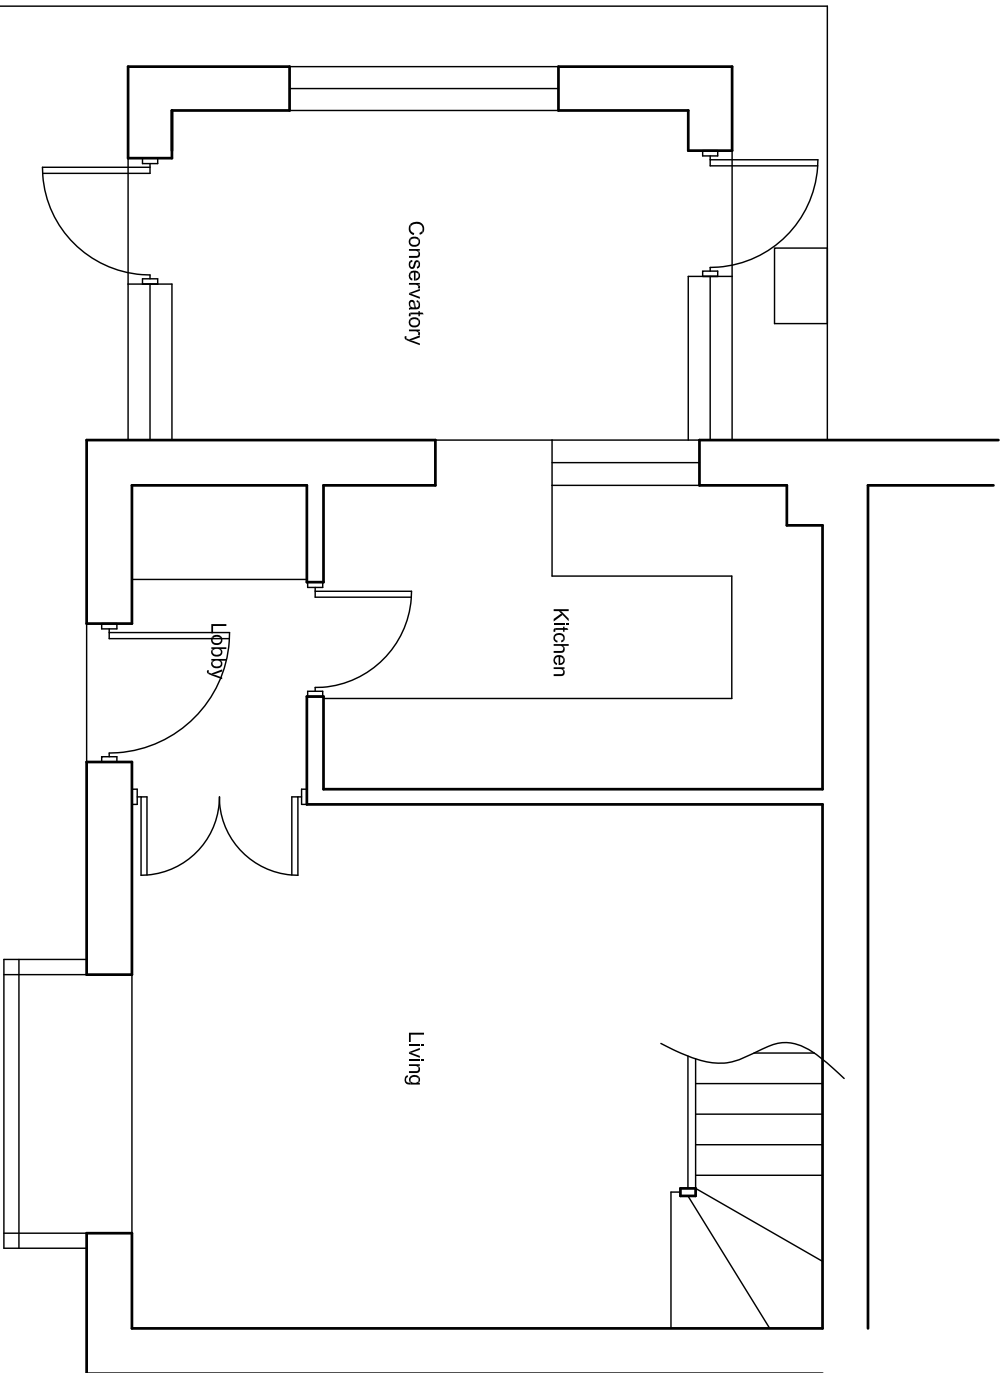

EXISTING GROUND FLOOR PLAN
SCALE 1:50

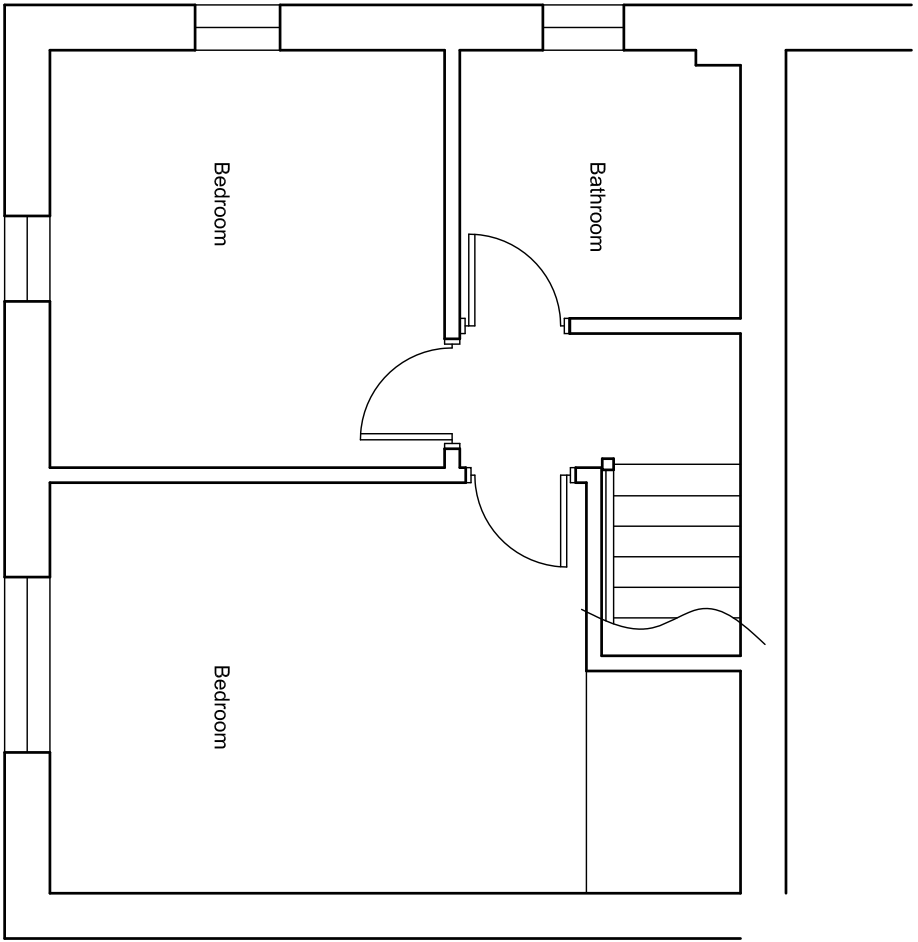

EXISTING FIRST FLOOR PLAN
SCALE 1:50

grp architectural design

Gavin Page BA (Hons)
20 Amethyst Grove, Waterlooville, Hants,
PO7 8SG. Tel: 07747 011252
email: gavin.page77@googlemail.com

EXISTING FLOOR PLANS
8 Sweet briar Gardens, Waterlooville,
Hants.
Mr & Mrs Clack

DRAWN BY: gp CHECKED:
SCALE: 1:50 DATE: Aug '12
JOB NO: 12030 DRAWING: EX100