




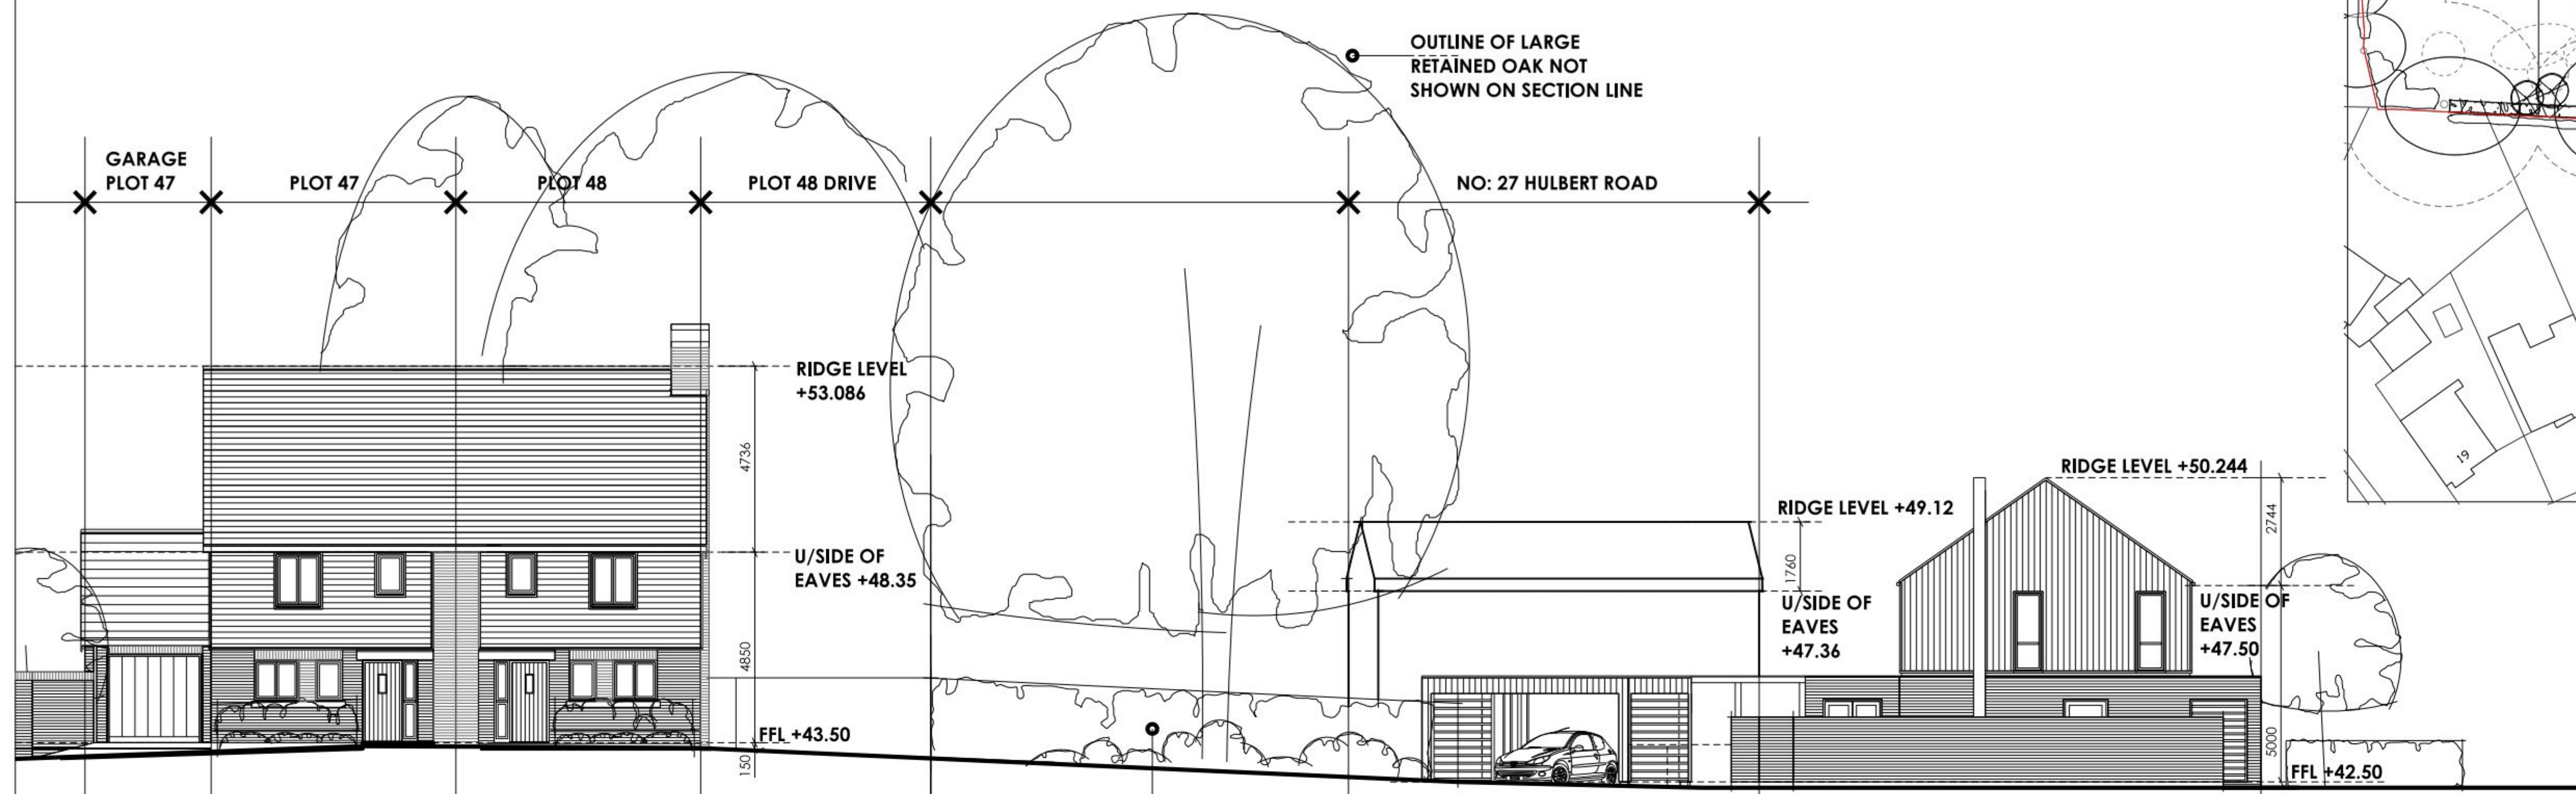

BOUNDARY SECTION 4-4

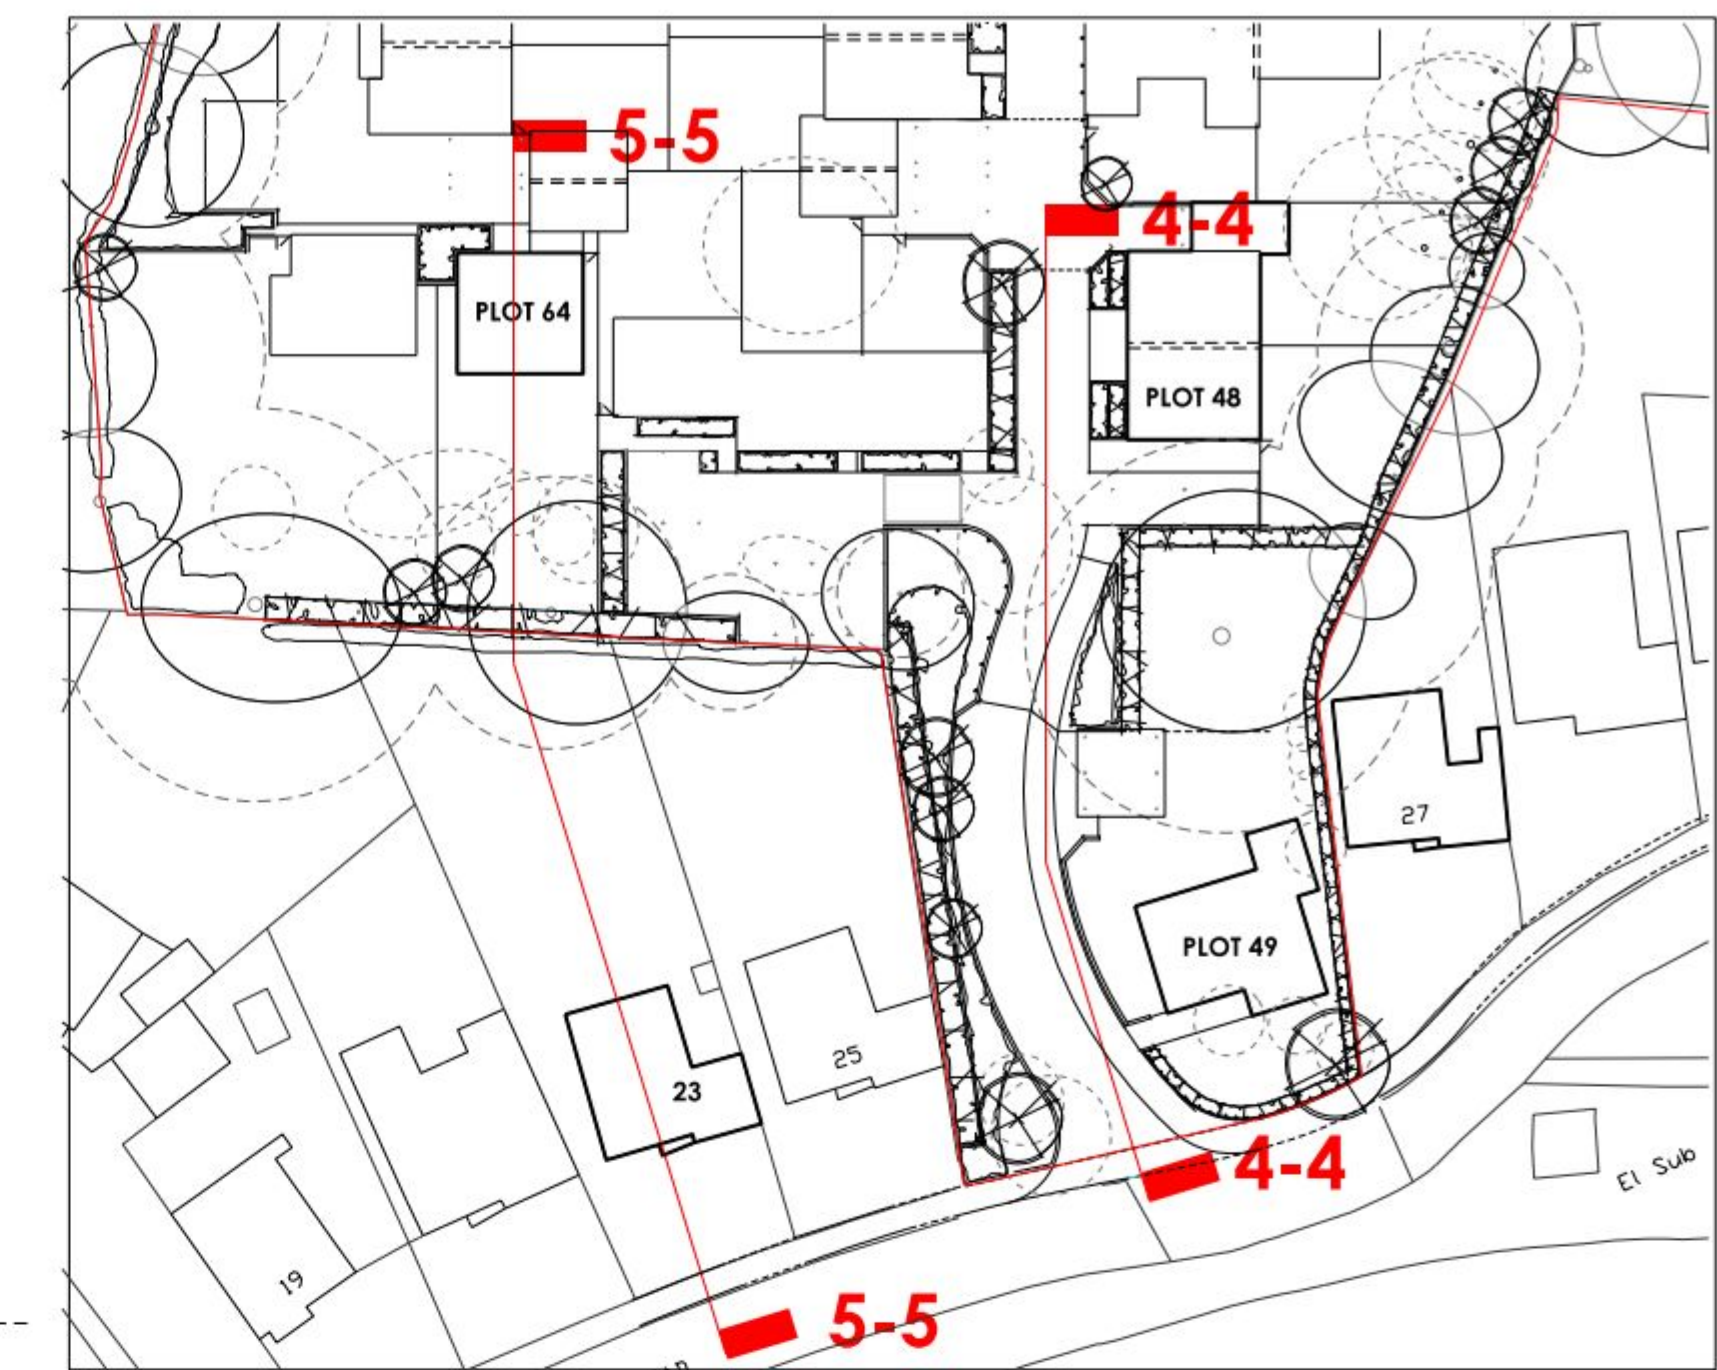

SITE PLAN EXTRACT 1:500

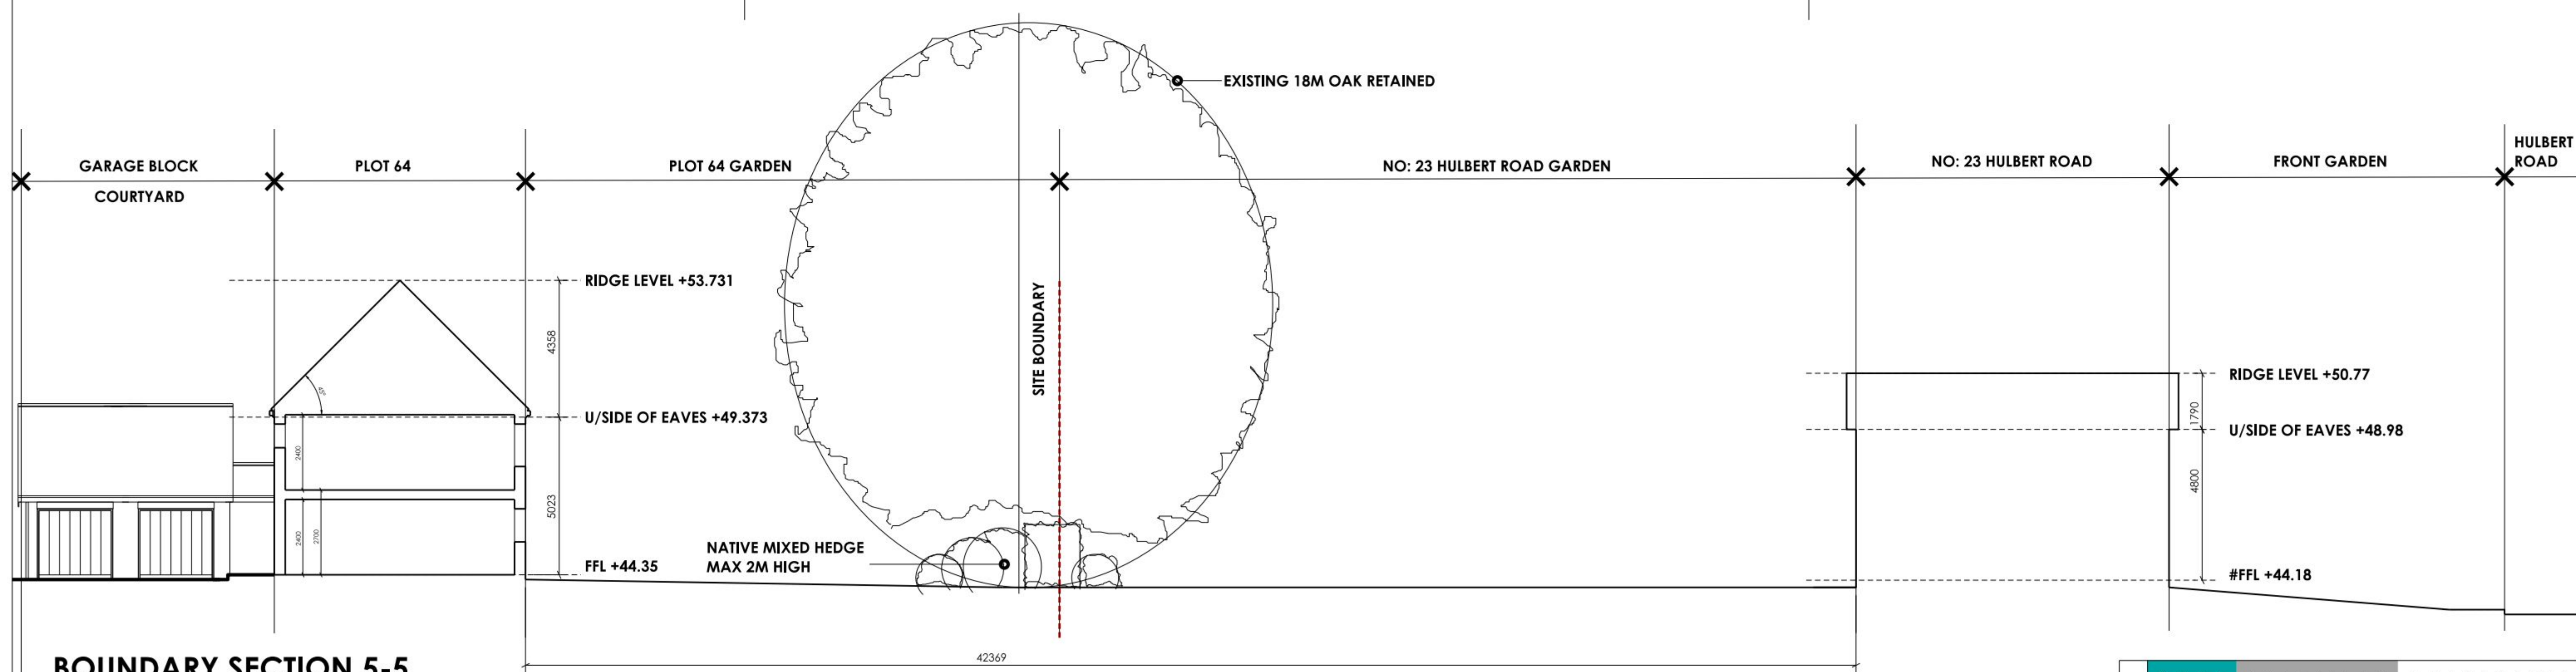

BOUNDARY SECTION 5-5

LEVEL FOR NO:-23 HULBERT ROAD INTERPOLATED

IMPORTANT NOTE FOR USE OF THIS DRAWING: THIS DRAWING HAS BEEN PRODUCED SPECIFICALLY FOR USE ON THIS PROJECT. POPE PRIESTLEY ARCHITECTS CANNOT BE HELD RESPONSIBLE FOR REUSE OF THIS INFORMATION BY OTHERS FOR ANY PURPOSE OTHER THAN FOR WHICH IT IS SPECIFICALLY INTENDED. THIS DRAWING REFLECTS STANDARDS AGREED FOR THIS PROJECT AND CURRENT AT THE TIME OF PRODUCTION AND WILL NOT BE UPDATED IN ACCORDANCE WITH CHANGING LEGISLATION AND/OR OTHER REQUIREMENTS.

SCALE BAR = 10mm INTERVALS AT TRUE SCALE

POPE PRIESTLEY ARCHITECTS ARCHITECTURE TOWN PLANNING URBAN DESIGN FERRY HOUSE, CANUTE ROAD, SOUTHAMPTON, HAMPSHIRE, SO14 3FJ T: +44 (0)23 8033228 F: +44 (0)23 8063286 E: info@popepriestley.co.uk	
PLANNING ISSUE ST MICHAELS CONVENT LONDON ROAD WATERLOOVILLE HAMPSHIRE	BOUNDARY SITE SECTION 4-4 AND 5-5 PP1144/ 162-00
SCALE 1:100 DATE AUG 2012 AUTHOR MG CHECK - DRAWING NO. PP1144/ 162-00 REVISION -	