



NOTES

All dimensions to be checked on site prior to commencement of any construction works
Figured dimensions are to be used in preference to scaled dimensions.

NOTES

 


Proposed Elevations

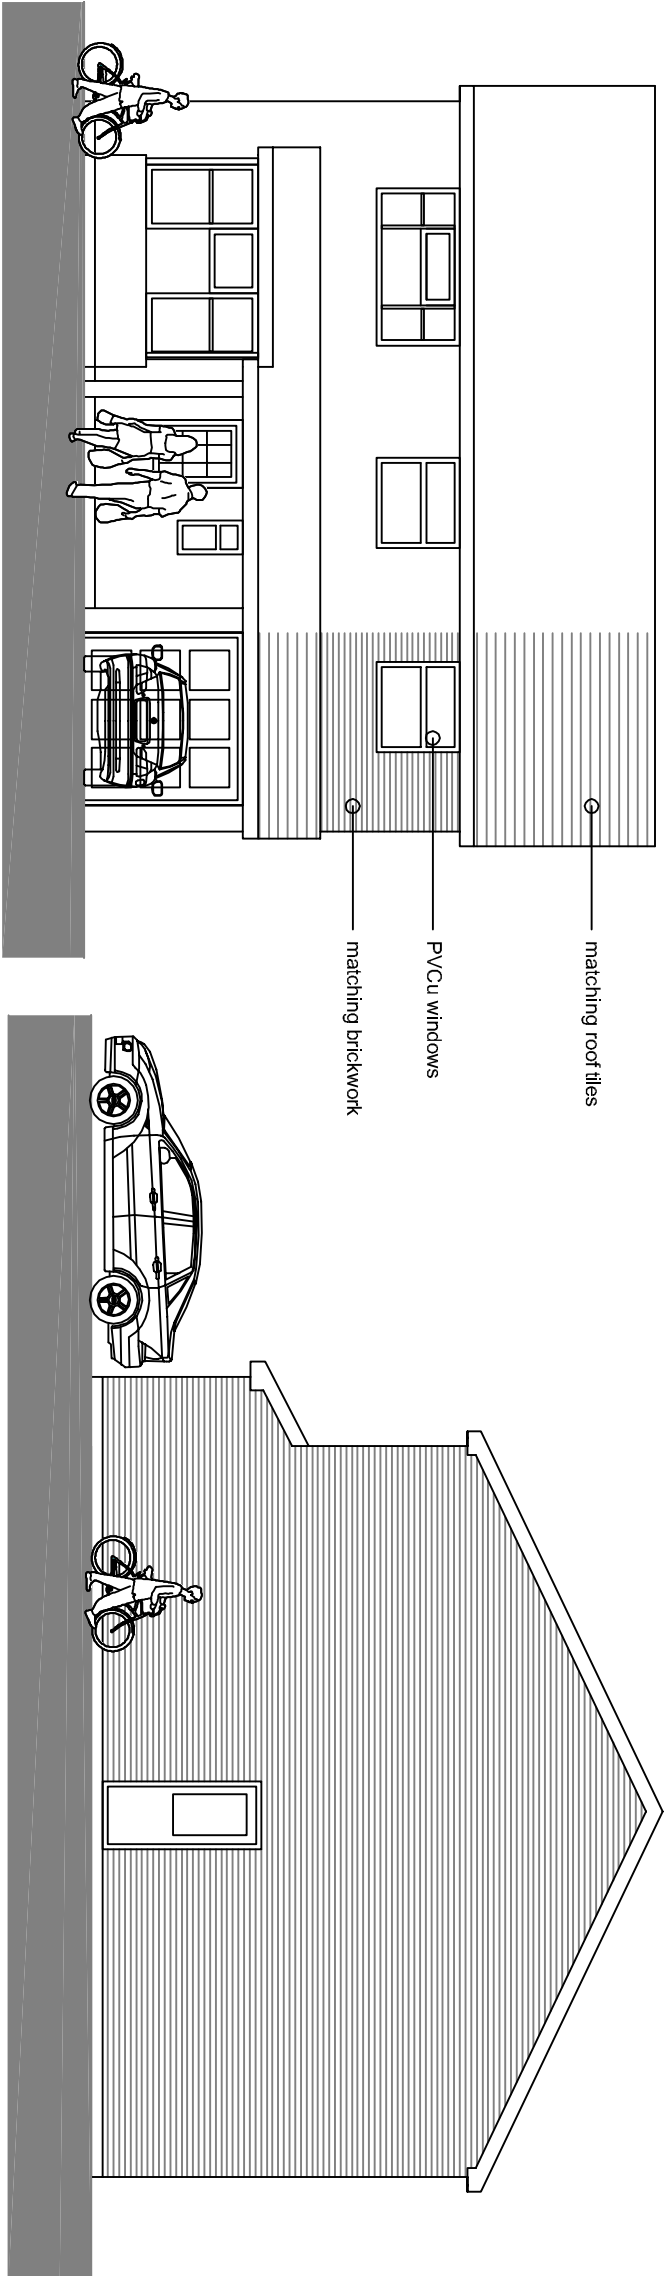

East Elevation


North Elevation

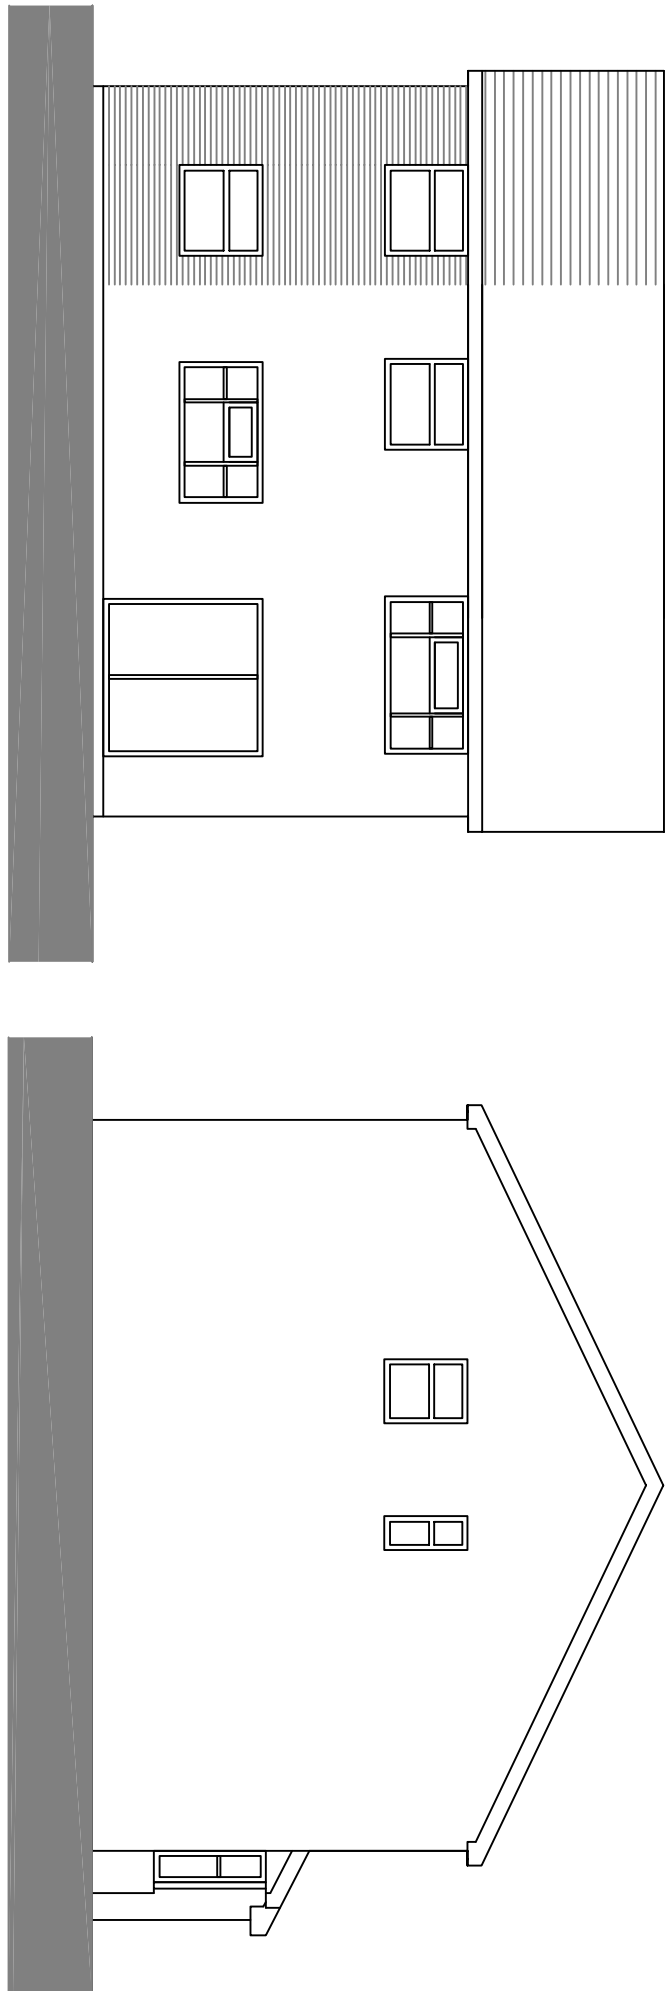

West Elevation


South Elevation

Existing Elevations

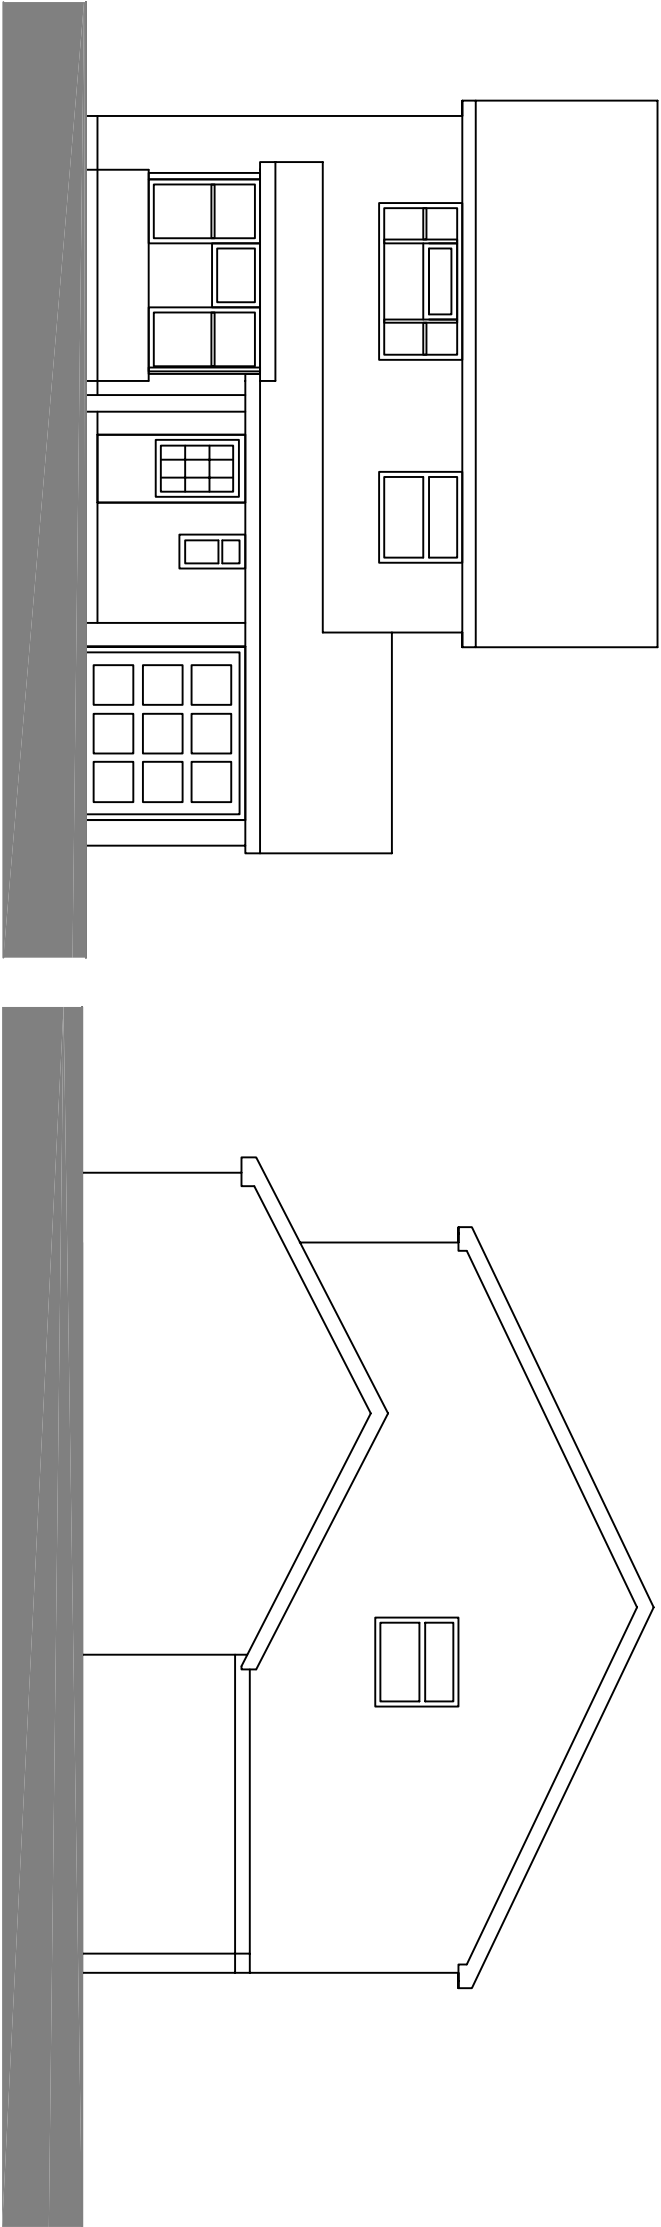

East Elevation


North Elevation

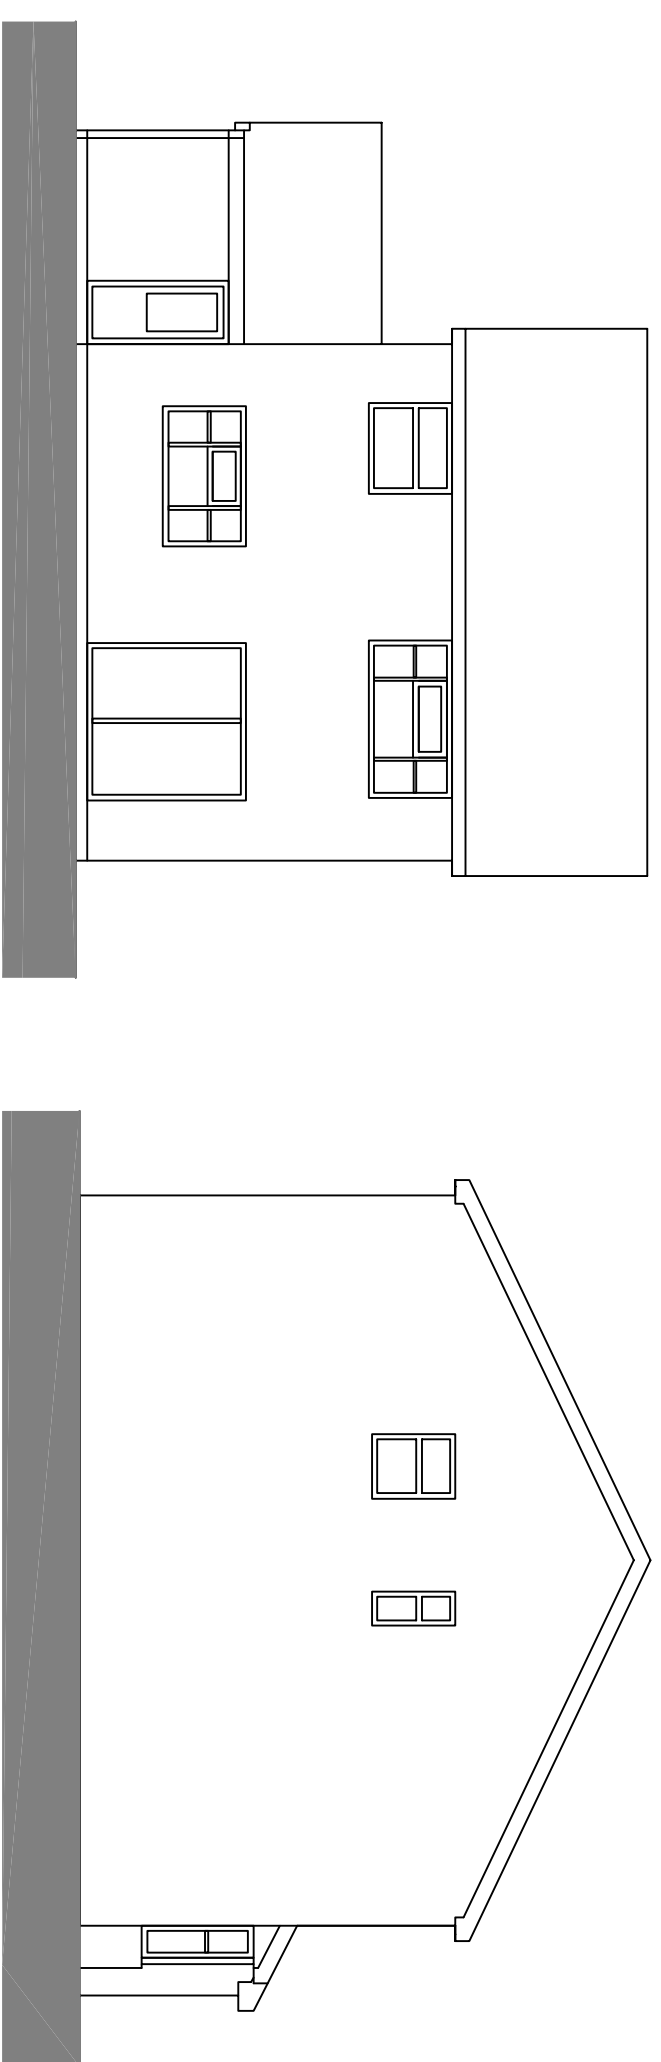


West Elevation

South Elevation

Proposed Floor Plans

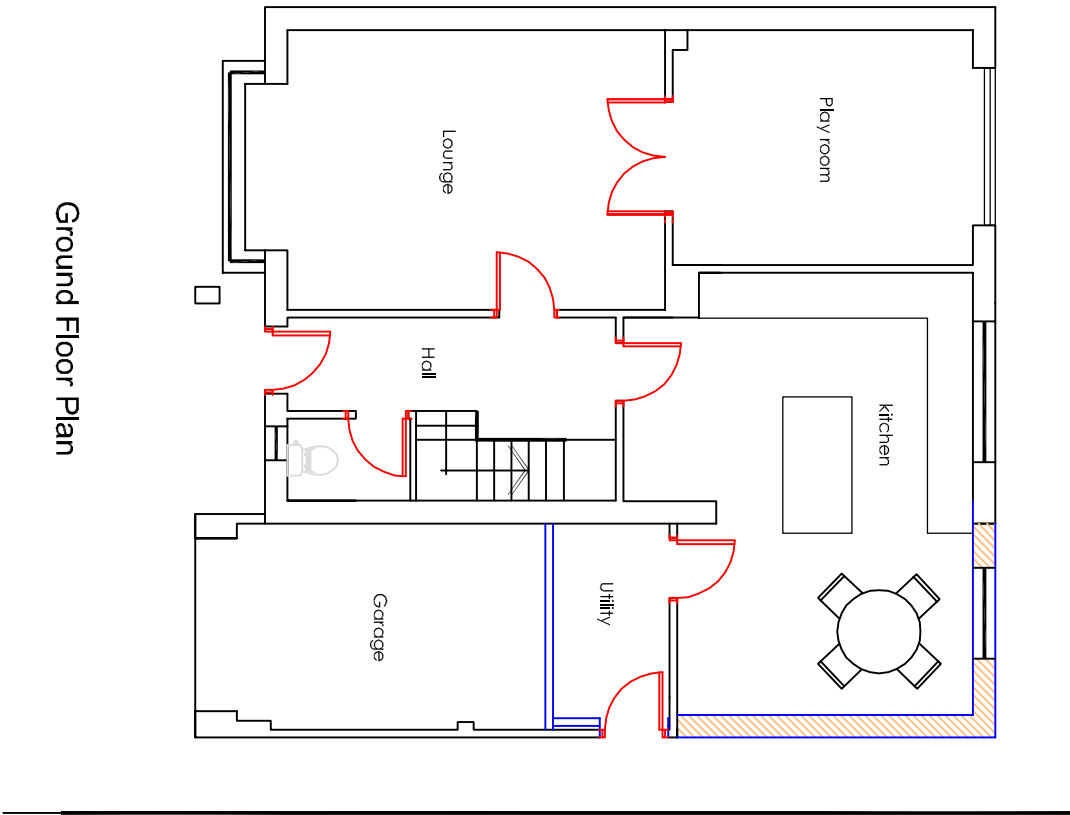


Ground Floor Plan

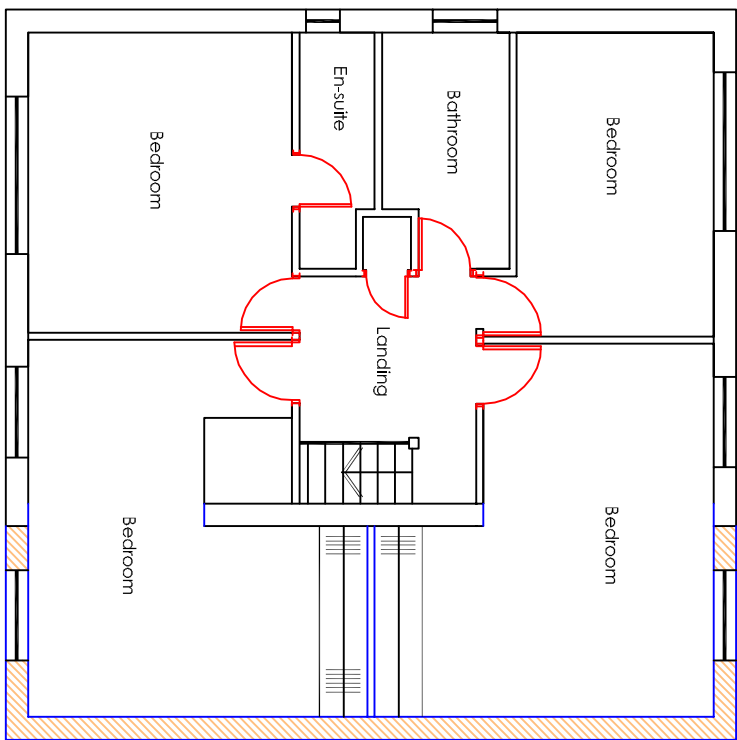


First Floor Plan

Existing Floor Plans

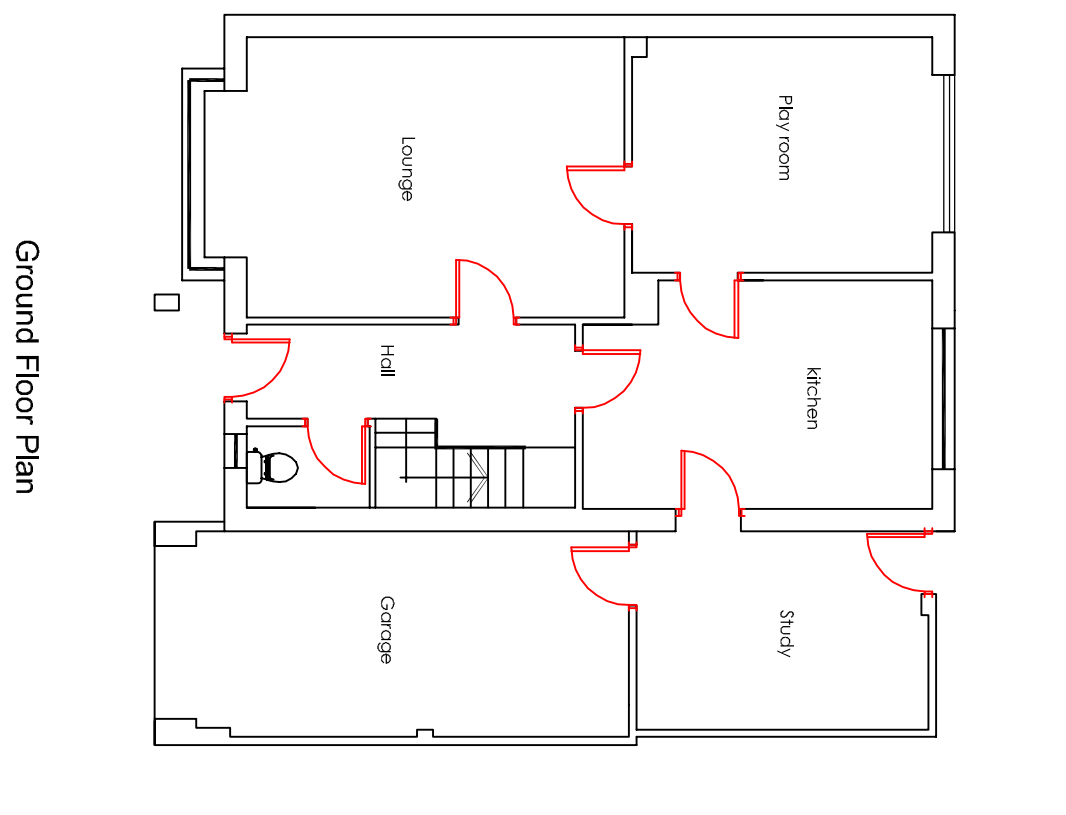

Ground Floor Plan

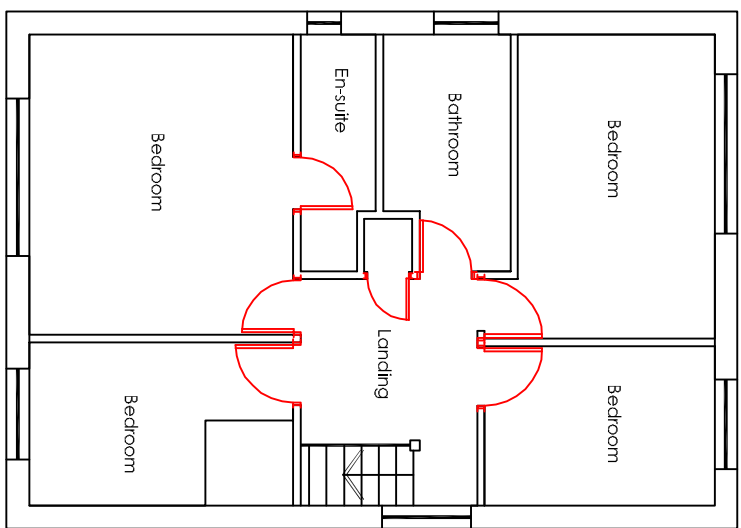

First Floor Plan

Chris Flint Associates
CHARTERED SURVEYORS - PROJECT MANAGERS
DEVELOPMENT CONSULTANTS

Drawn By	Date	Checked By	Date	Approved By	Date
CF	20/12/12				

CFA	1:100 @A1
-----	-----------

Project	Client	Contract	Completion
Mr & Mrs D Rayner	12 Emerald Close	Waterlooville	

2 Emerald Close Waterlooville, Hants PO7 8NZ
tel: 023 92 432484 fax: 023 92 358554 Email: chris@cfas.co.uk