

PP-01046171




SCALE 1:500
PROPOSED GARAGE
ON WALLIS ROAD
SITE PLAN

TO INCLUDE
RETENTION OF GARDEN
HARDSCAPING

EXISTING

OSANCE, 100050611

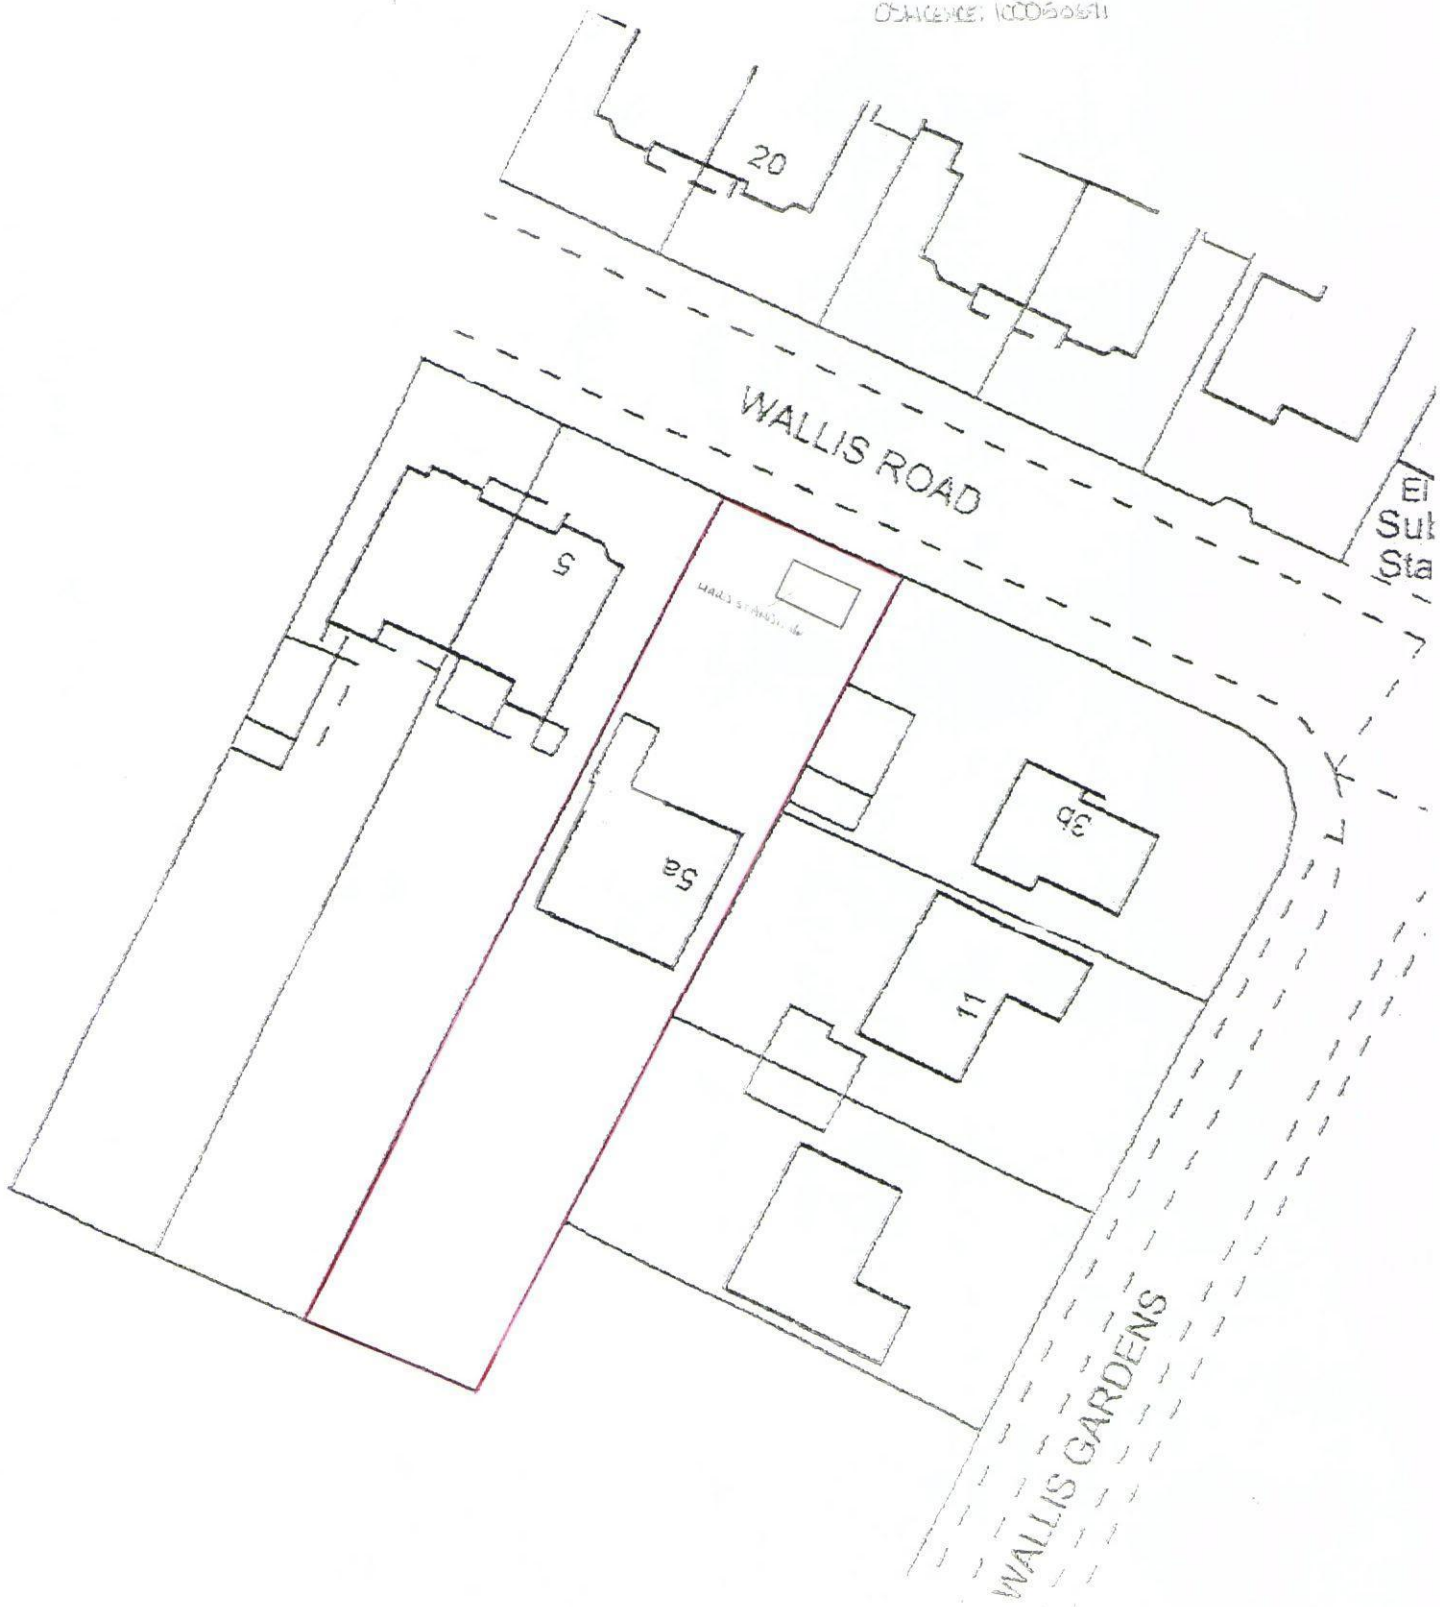

HAVANT BOROUGH
COUNCIL
30 APR 2013
RECEIVED

C.H. PLANNING & SALES
112 STUBBINGTON LANE
FAREHAM
HANTS PO14 2PE
01329661877