



SUPERSEDED

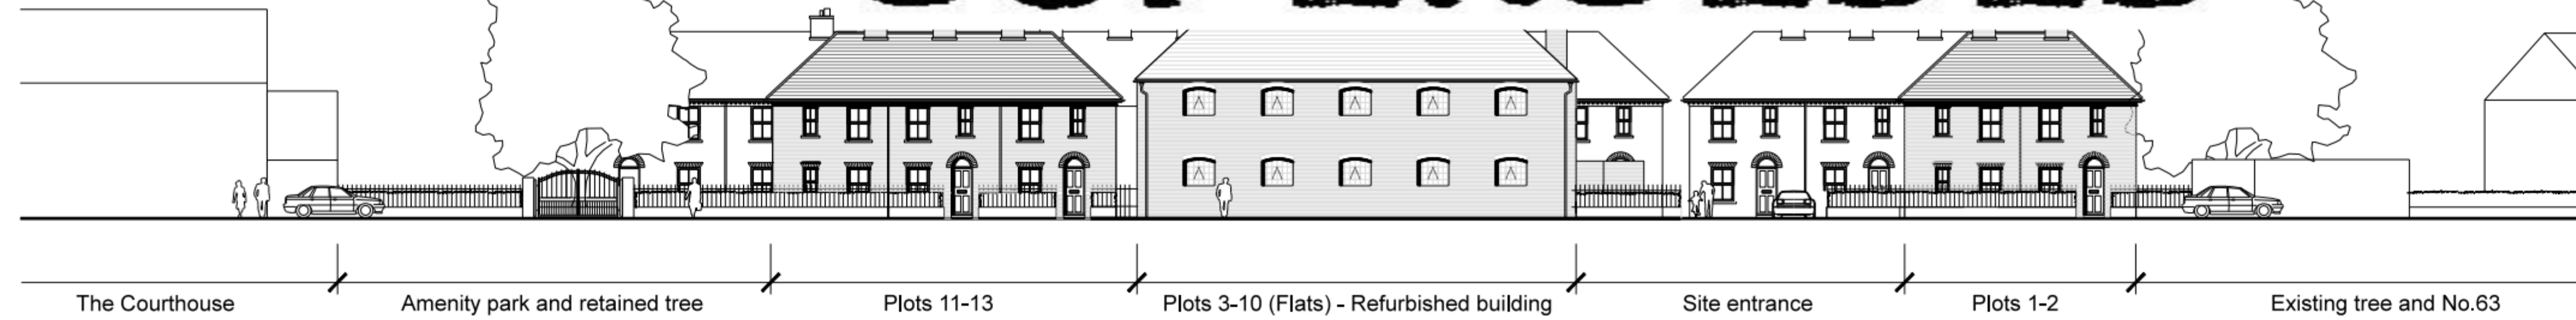


Street Scene A-A : West Street / North Elevation

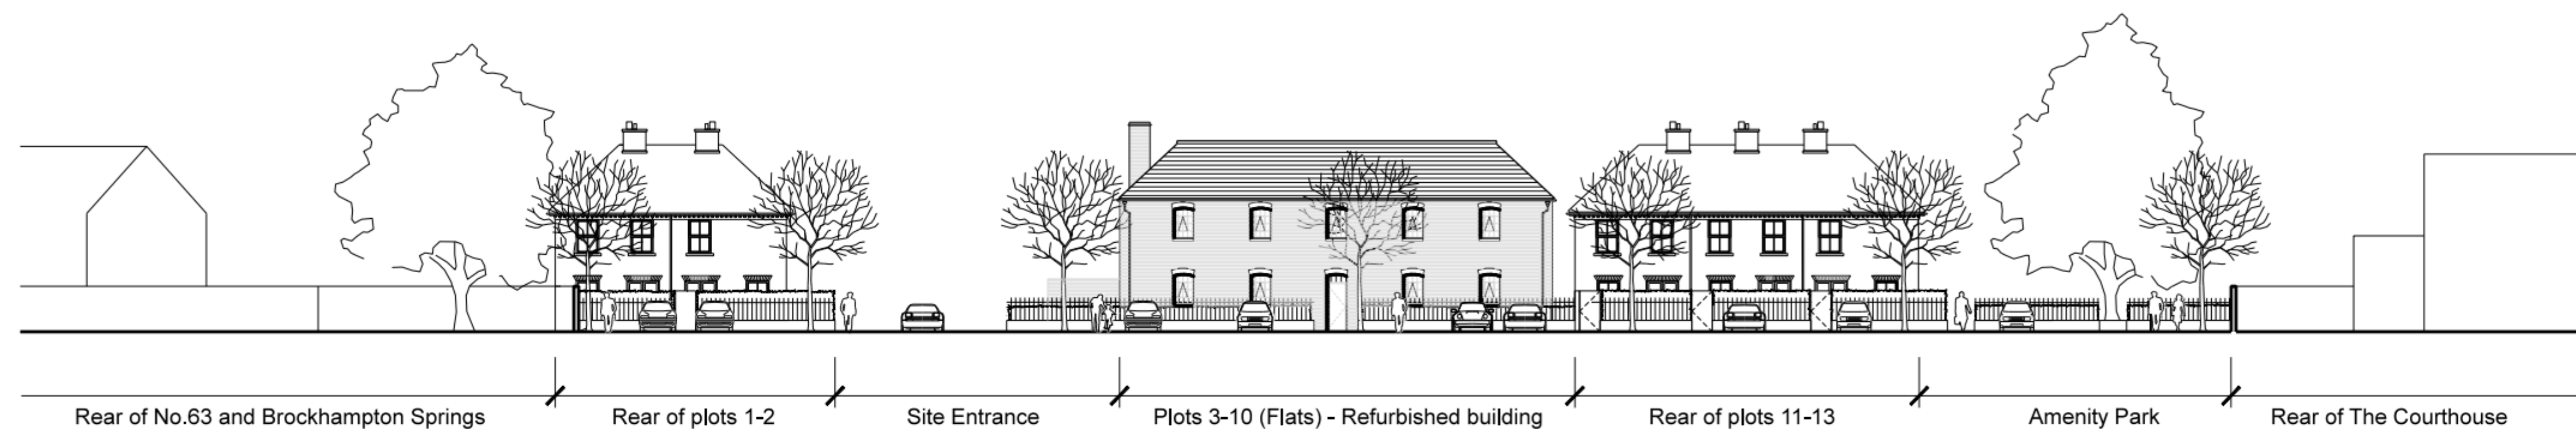

Street Scene B-B : Mews South Elevation




Street Scene C-C : Mews North Elevation

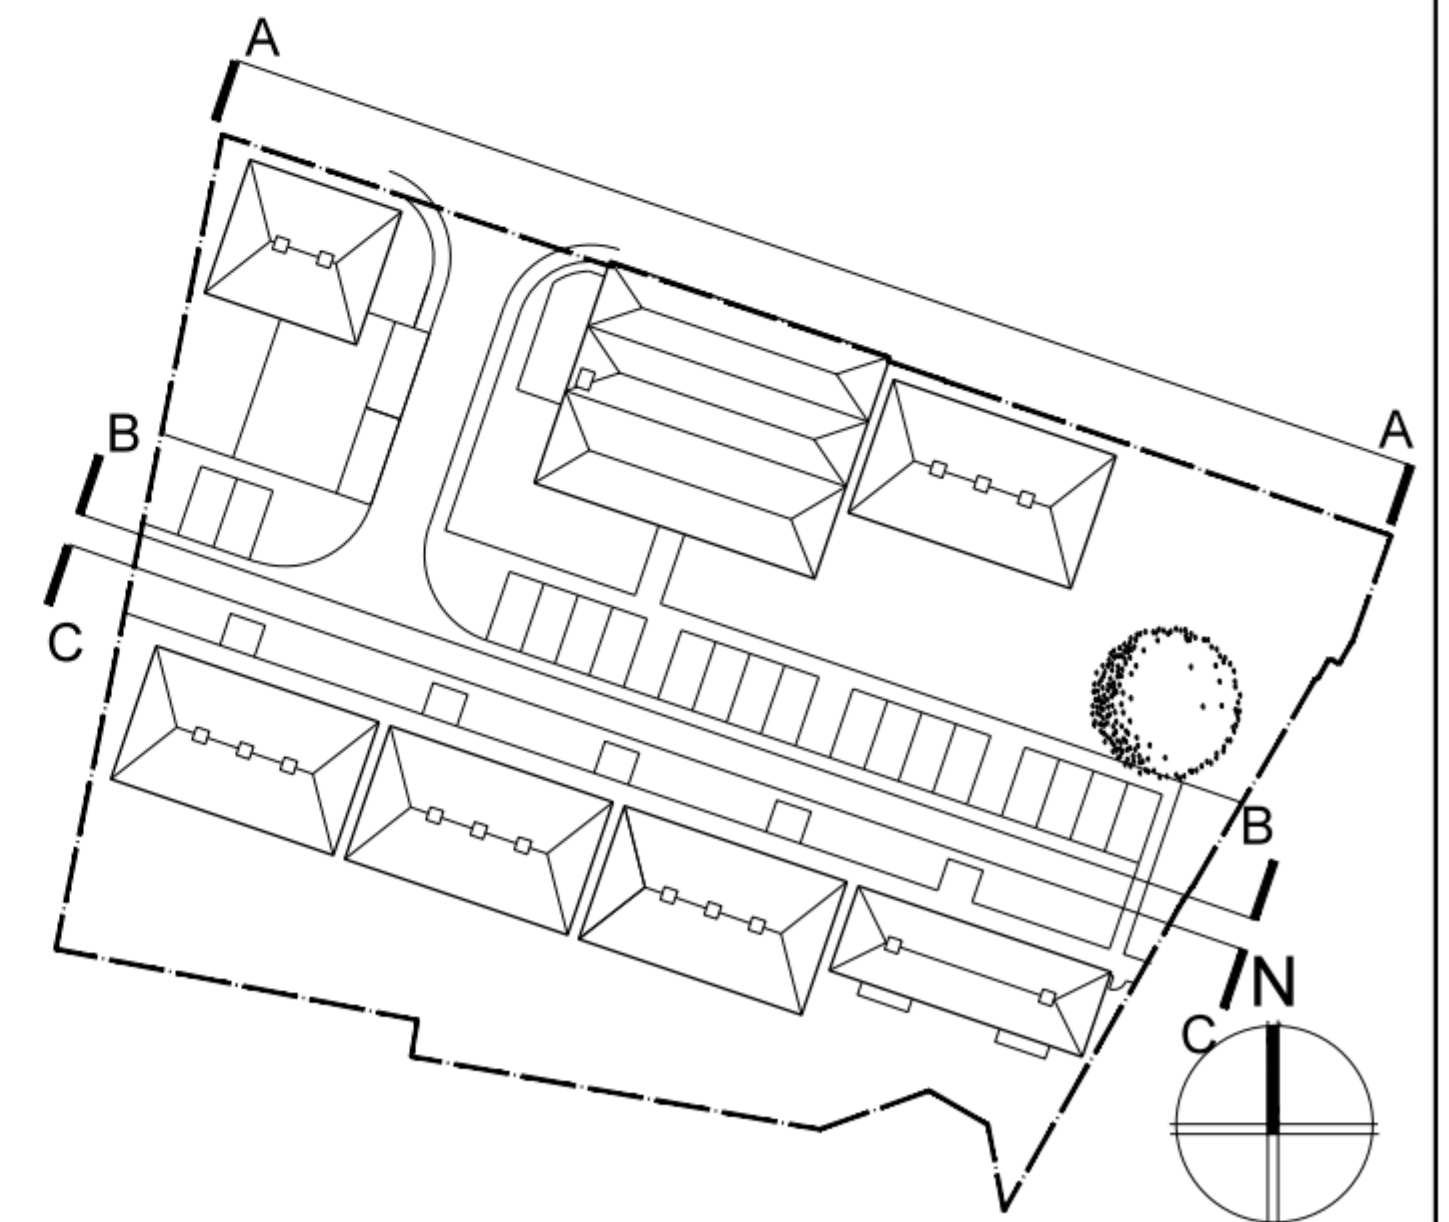

Rev	Date	Description	By	PM
1		PLANNING		

PLANNING

 

CLIENT
Vail Williams

TITLE
West Street, Havant
Proposed Street Elevations

HGP
ARCHITECTS
FURZEHALL FARM, WICKHAM ROAD
FAREHAM, HAMPSHIRE, PO16 7JH
T: 01329 283 225
F: 01329 237 004
E: EMAIL@HGP-ARCHITECTS.CO.UK
W: WWW.HGP-ARCHITECTS.CO.UK

Scale @ A1: 1/200
Date: November 2012

Drawn by: CK
Checked by: GG

Drawing No:
12.071.011

Revision:



HGP Architects Ltd.
Copyright Reserved.
Check dims. on site.