




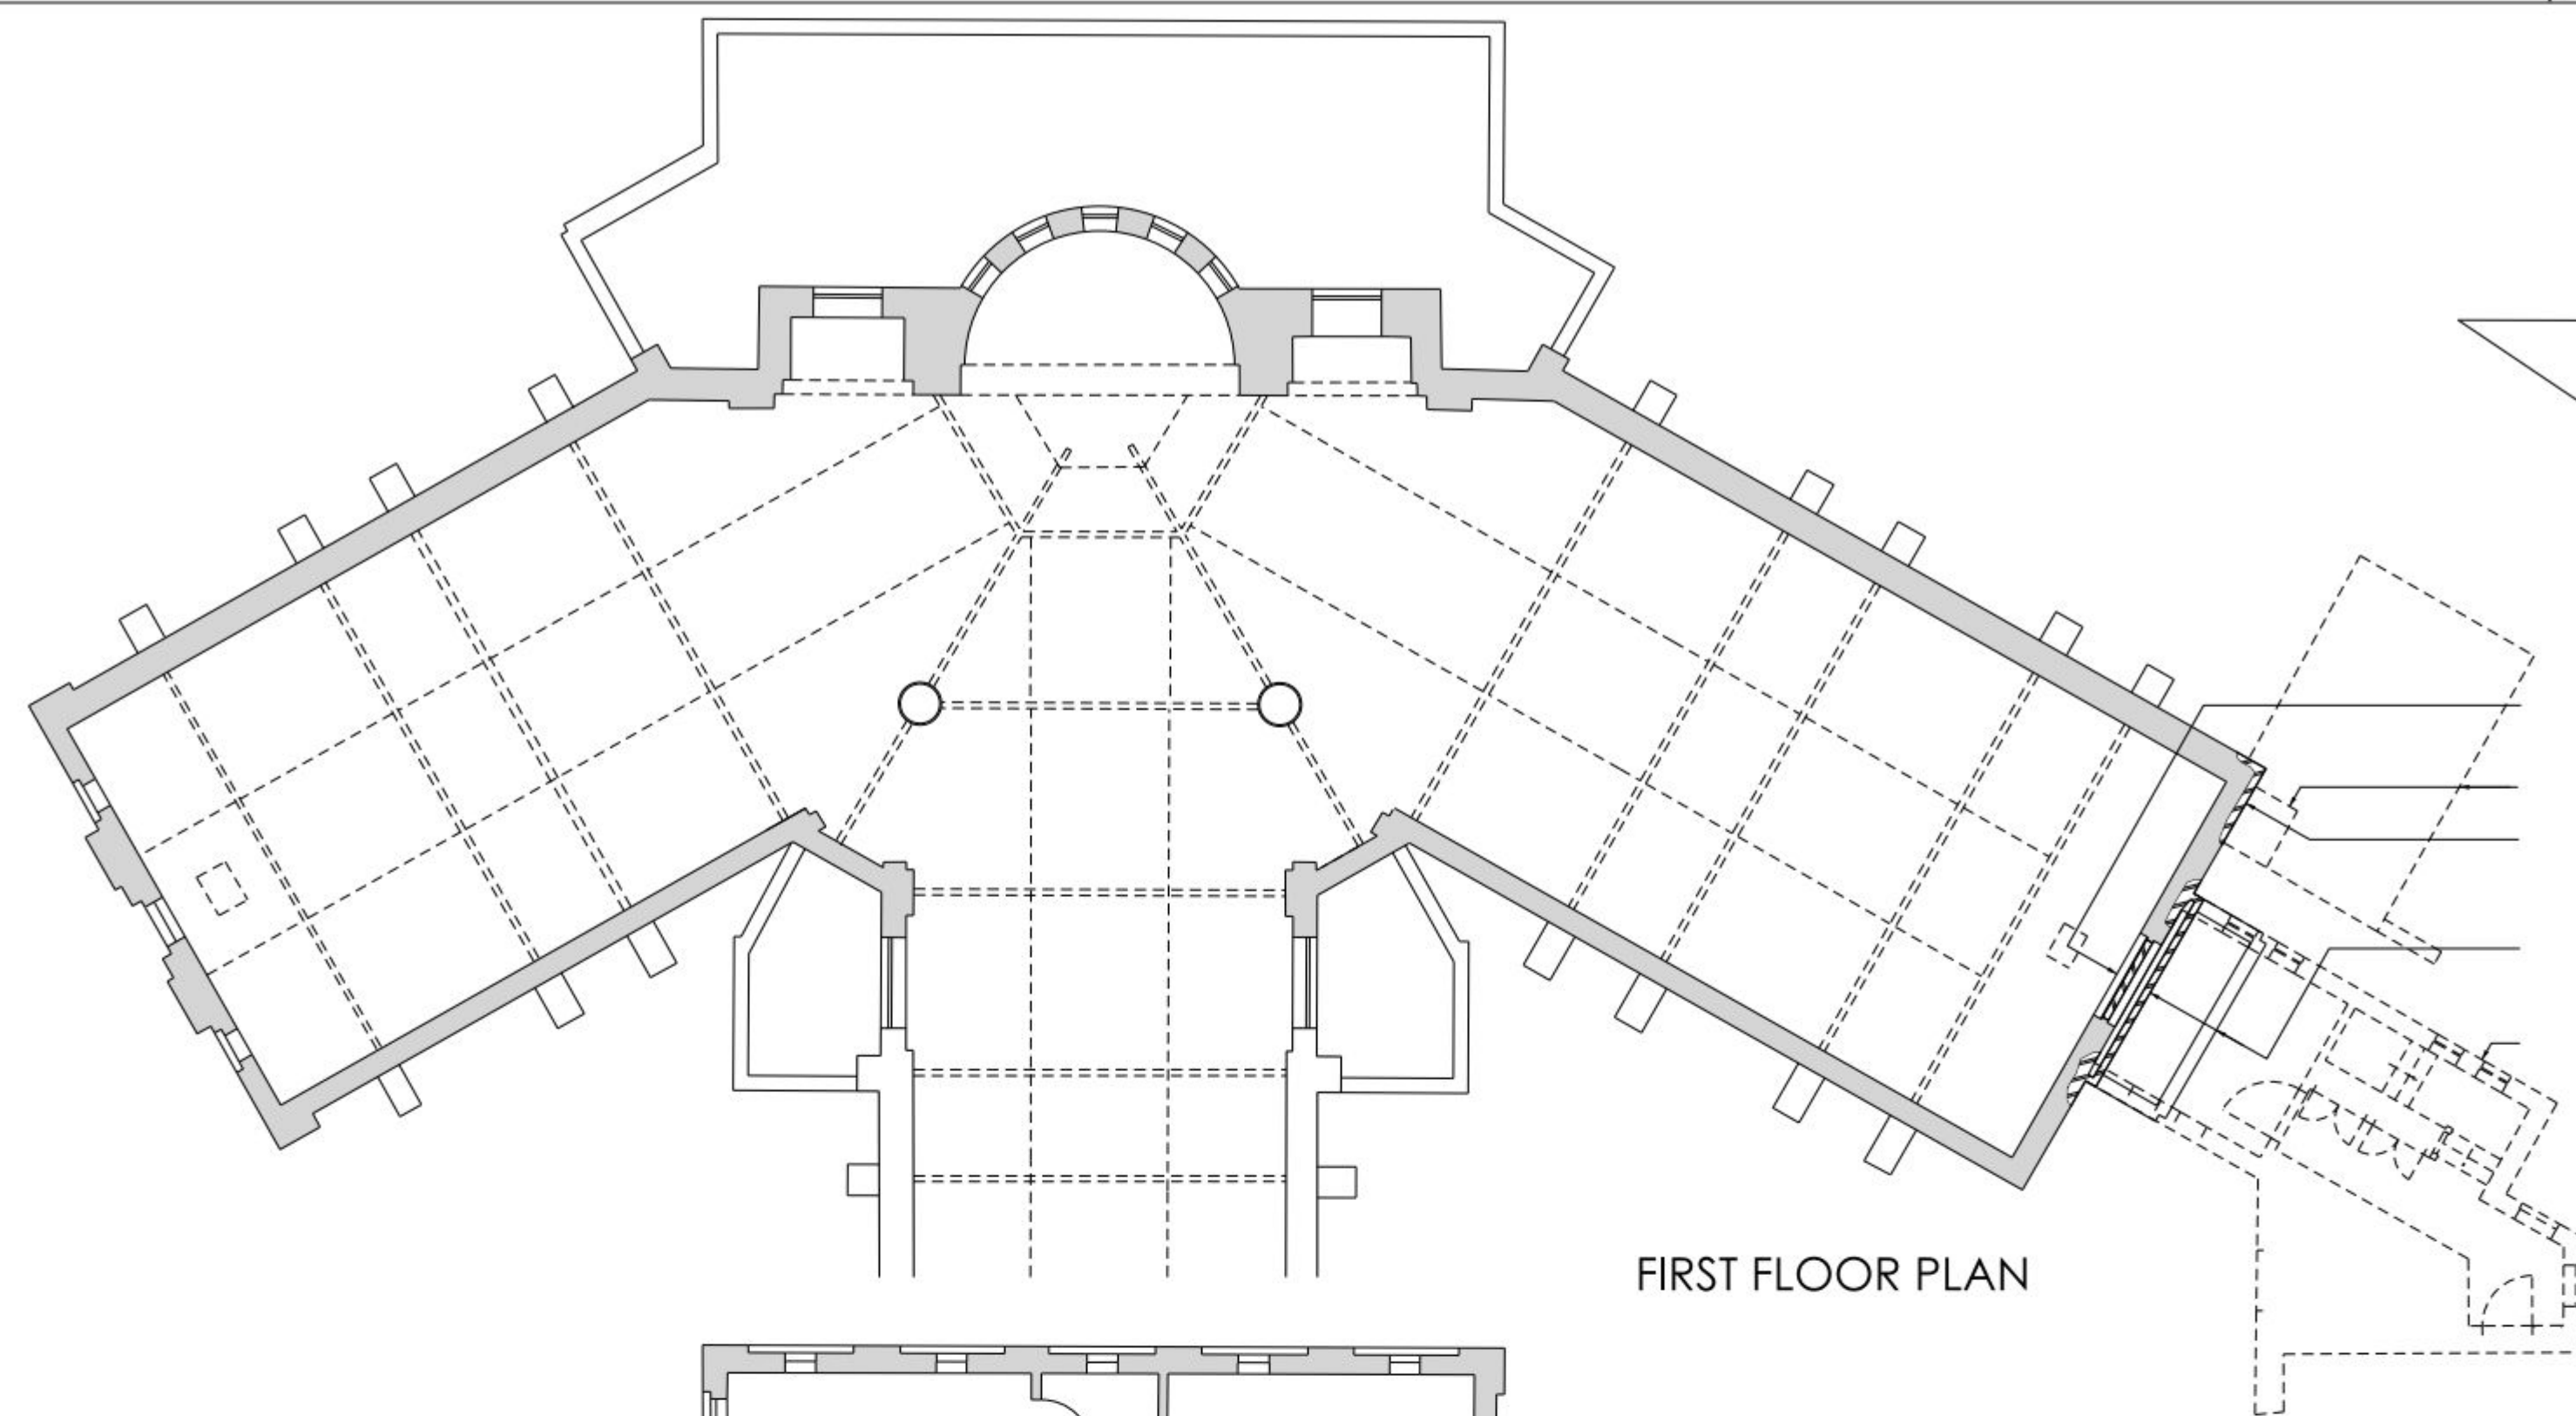

FIRST FLOOR PLAN

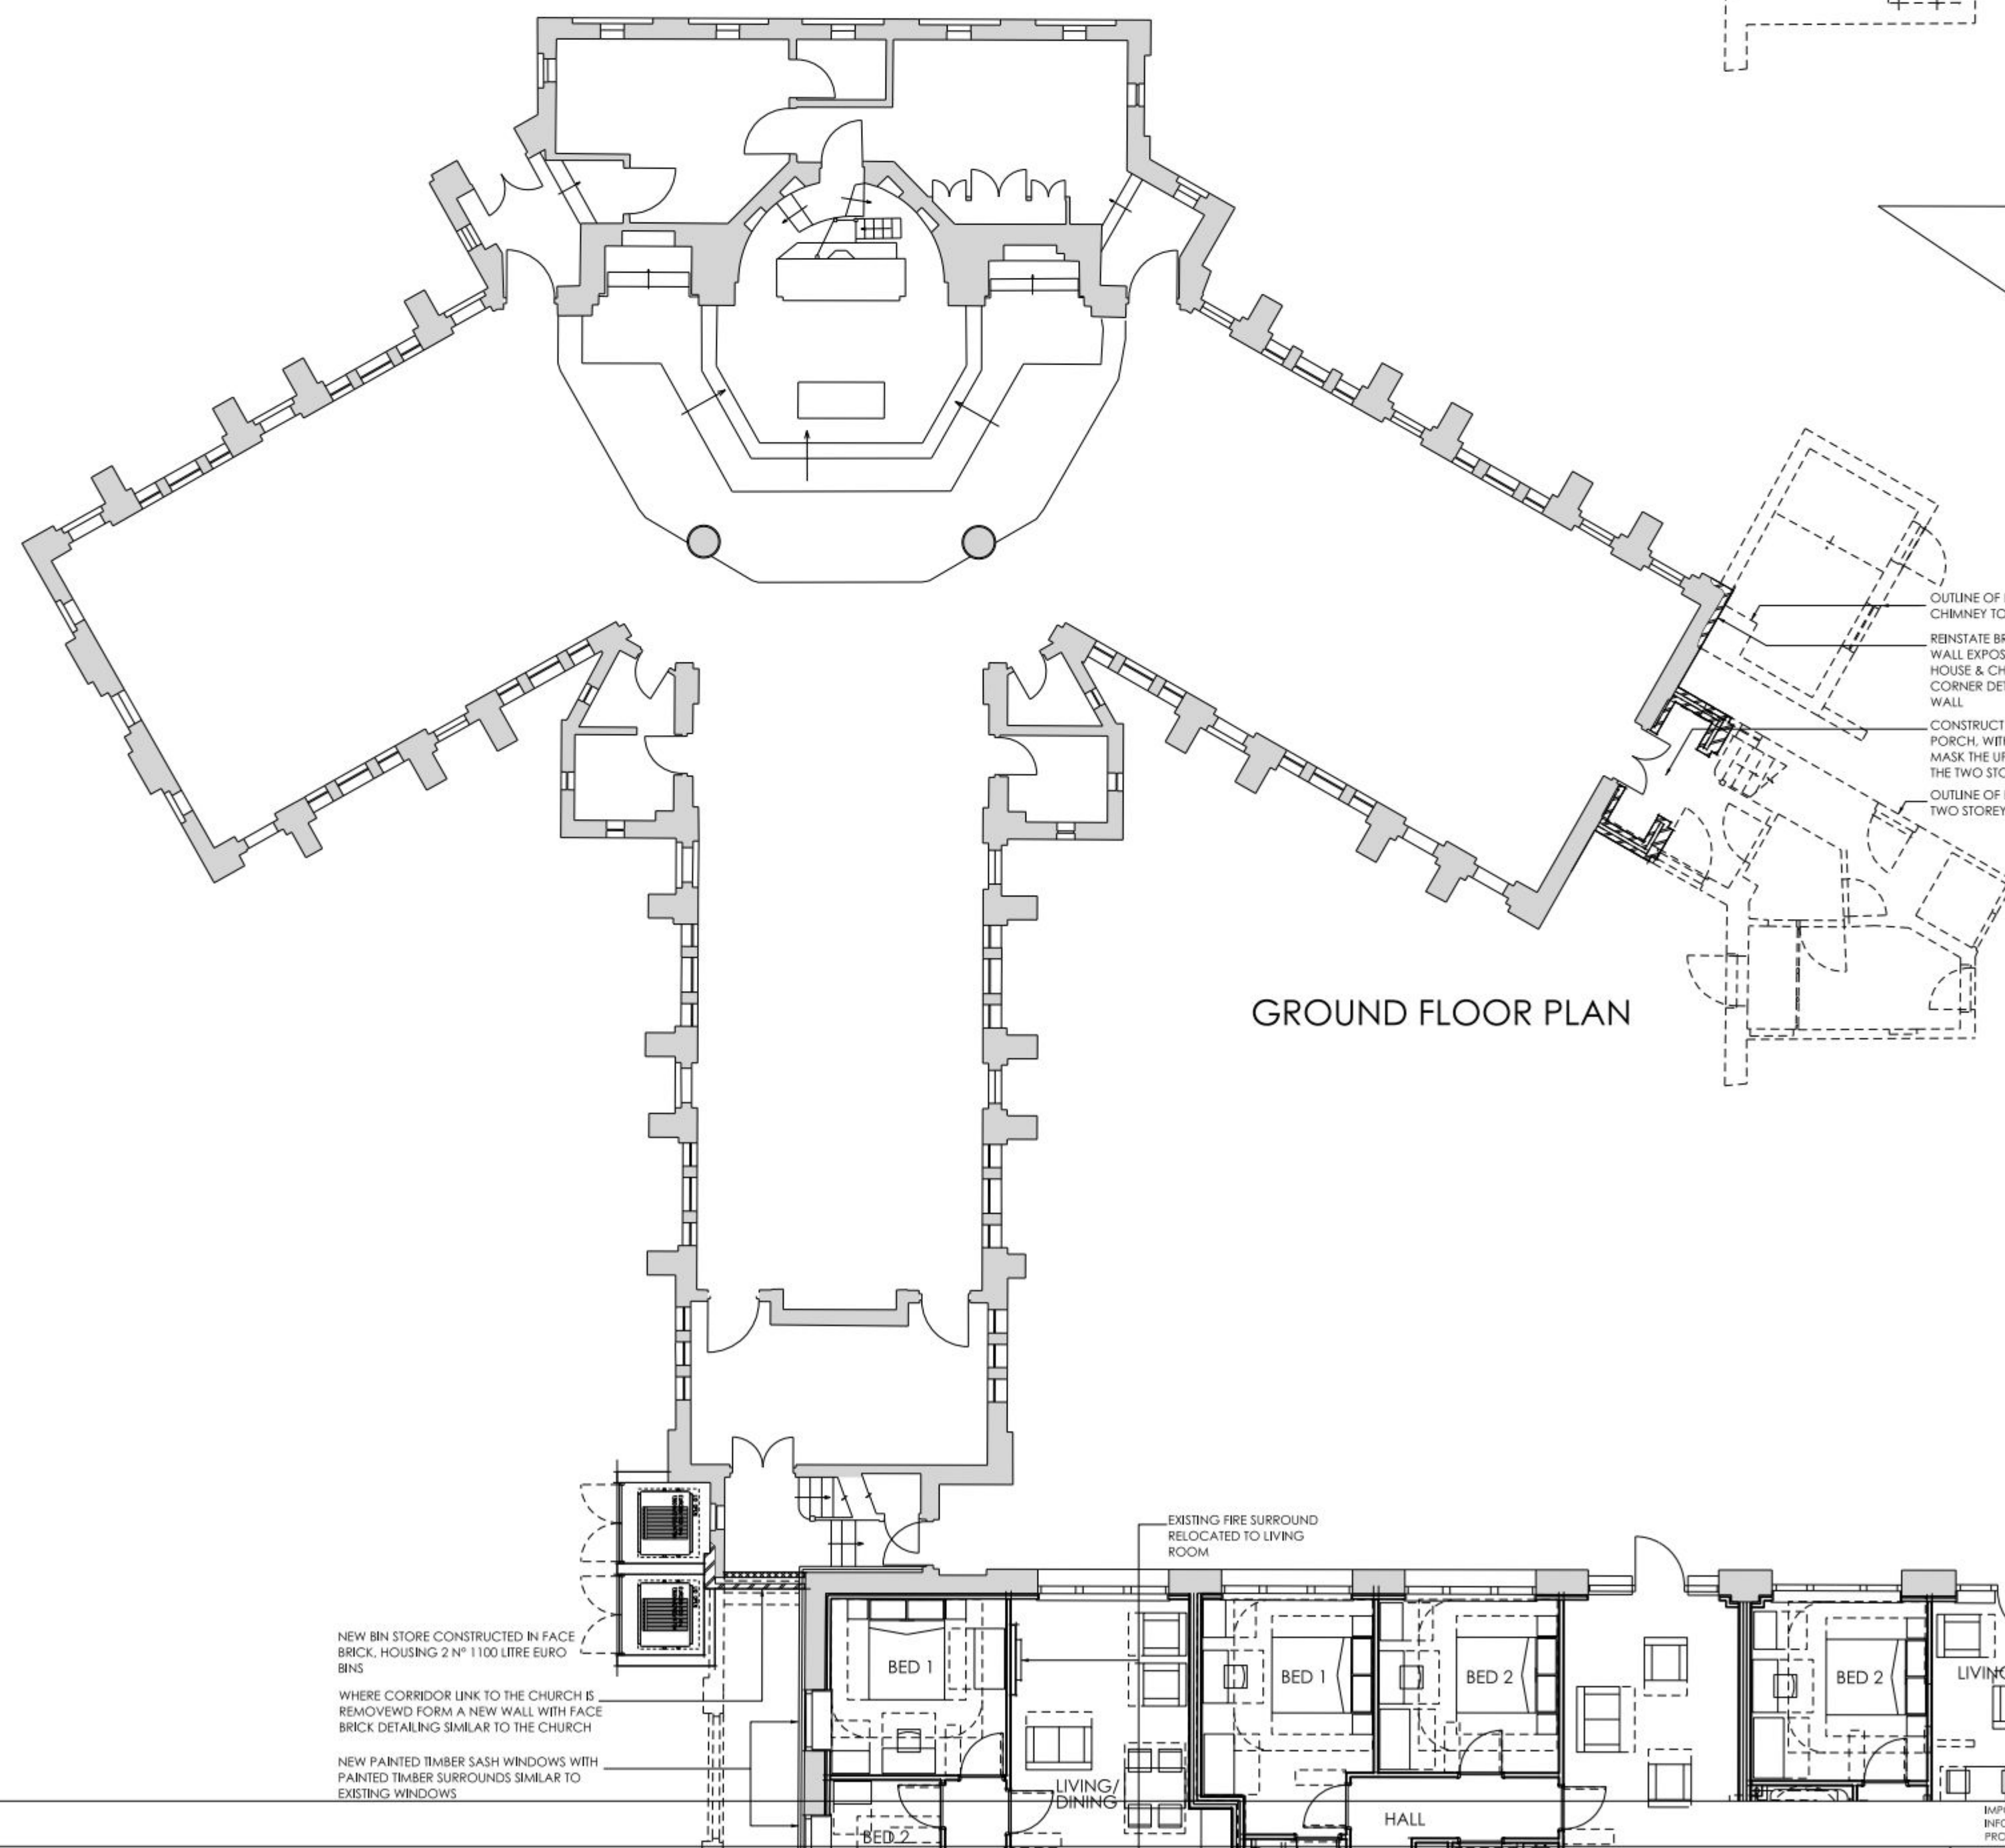


GROUND FLOOR PLAN

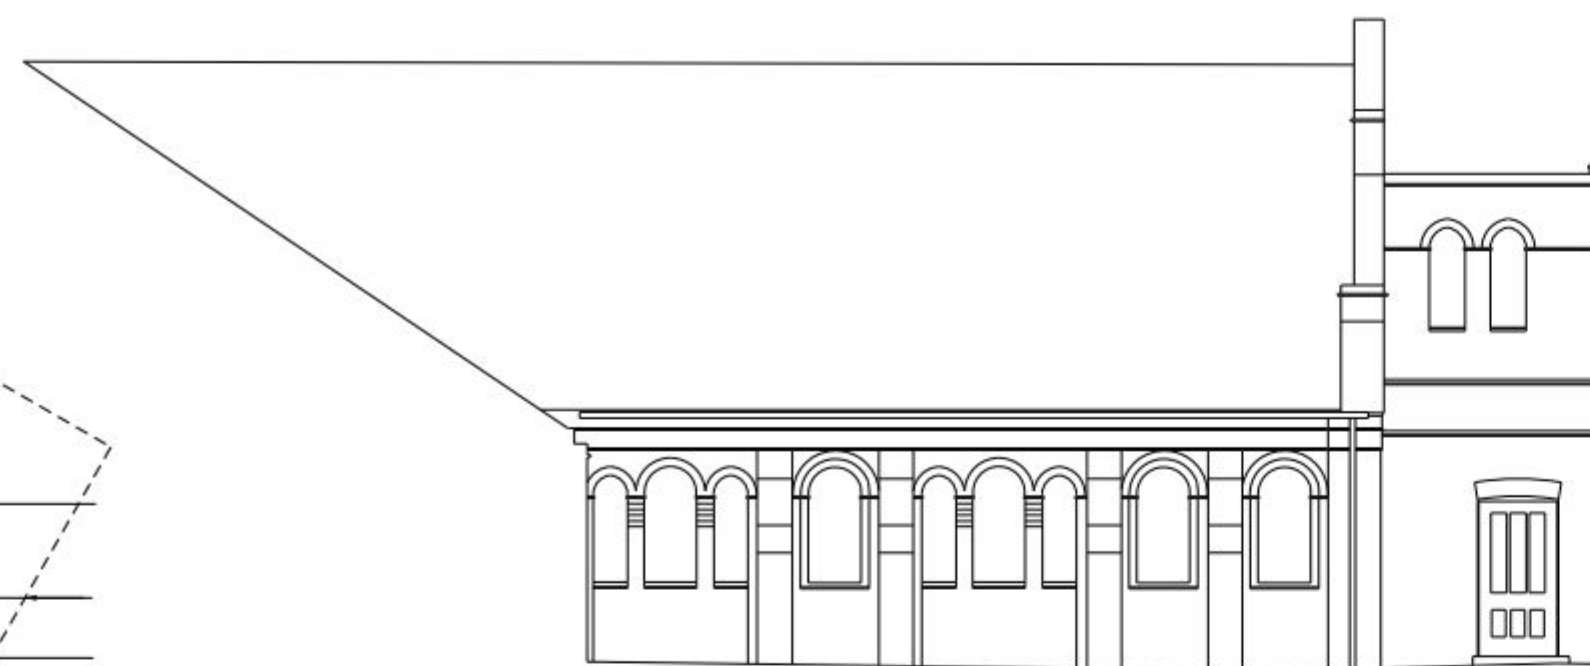


EXISTING SOUTH EAST ELEVATION



EXISTING NORTH EAST ELEVATION

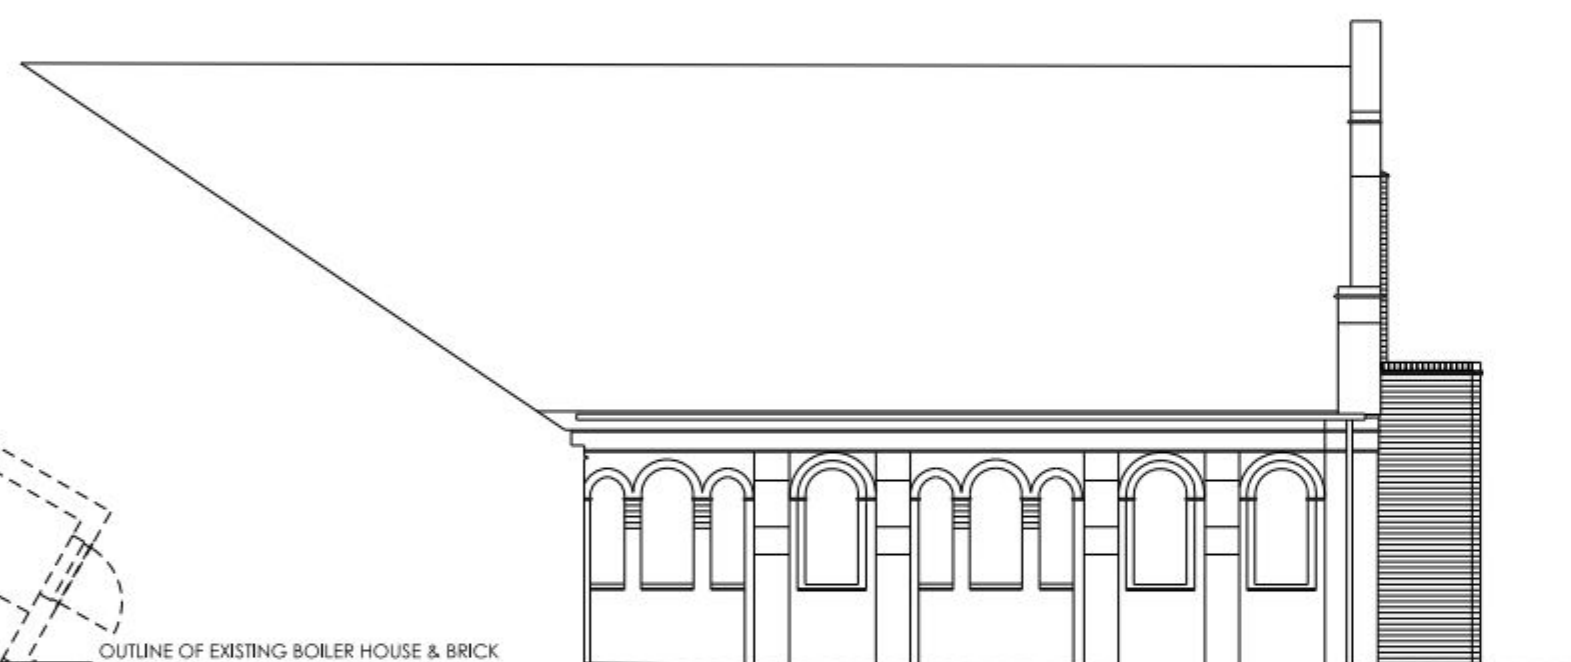

PROPOSED SOUTH EAST ELEVATION

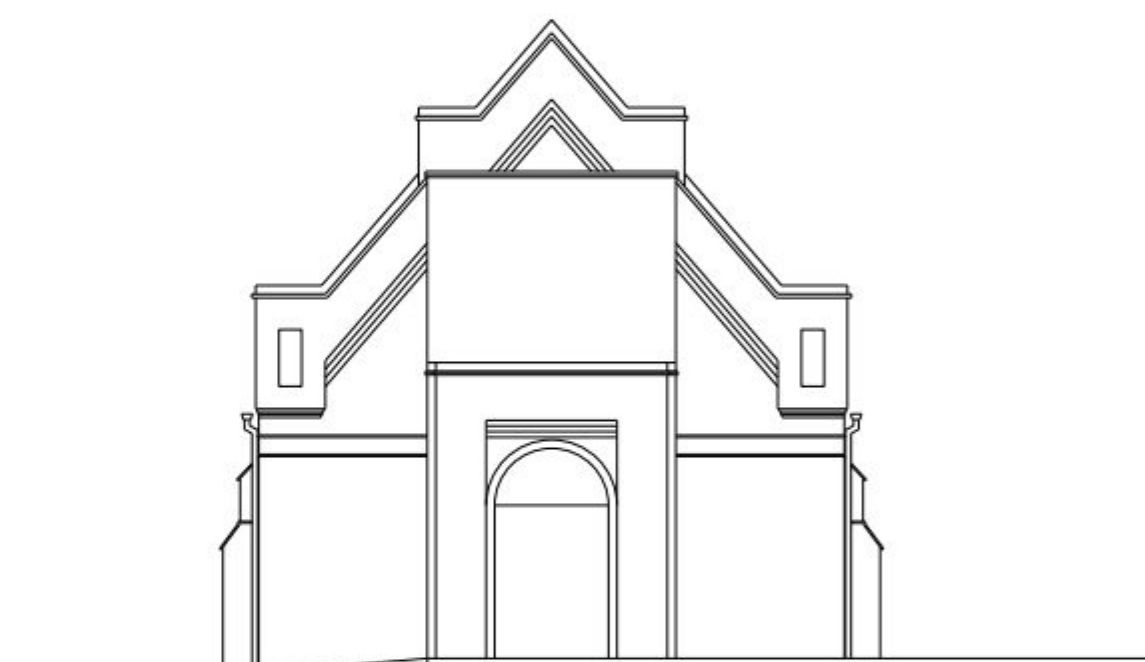

PROPOSED NORTH EAST ELEVATION



VIEW OF NORTH EAST GABLE WALL OF THE CHURCH AND PARTIALLY DEMOLISHED TWO STOREY LINK BUILDING FROM THE EAST




VIEW OF NORTH EAST GABLE WALL OF THE CHURCH, THE PARTIALLY DEMOLISHED TWO STOREY LINK BUILDING AND THE SINGLE STOREY BOILER HOUSE AND CHIMNEY FROM THE NORTH

NEW BIN STORE CONSTRUCTED IN FACE OF BRICK, HOUSING 2 NO 1100 LITRE EURO BINS
WHERE CORRIDOR LINK TO THE CHURCH IS REMOVED FORM A NEW WALL WITH FACE BRICK DETAILING SIMILAR TO THE CHURCH
NEW PAINTED TIMBER SASH WINDOWS WITH PAINTED TIMBER SURROUNDS SIMILAR TO EXISTING WINDOWS

EXISTING FIRE SURROUND RELOCATED TO LIVING ROOM

IMPORTANT NOTE FOR USE OF THIS DRAWING: THIS DRAWING HAS BEEN PRODUCED SPECIFICALLY FOR USE ON THE PROJECT. POPE PRIESTLEY ARCHITECTS CANNOT BE HELD RESPONSIBLE FOR REUSE OF THE INFORMATION BY OTHERS FOR ANY PURPOSE OTHER THAN FOR WHICH IT IS SPECIFICALLY INTENDED. THIS DRAWING REFLECTS STANDARDS AGREED FOR THIS PROJECT AND CURRENT AT THE TIME OF PRODUCTION AND WILL NOT BE UPDATED IN ACCORDANCE WITH CHANGING LEGISLATION AND/OR OTHER REQUIREMENTS.

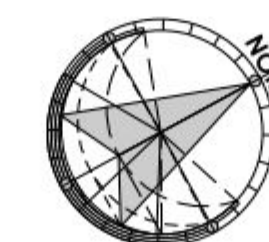

NOTE: THIS DRAWING IS BASED ON THE SURVEY DRAWINGS PREPARED BY HAMPSHIRE LAND SURVEYS. THE PROPOSAL SHOWN ON THIS DRAWING IS SUBJECT TO THE DETAILED INVESTIGATION INTO & CONFIRMATION OF THE EXISTING STRUCTURE, CONSTRUCTION & DIMENSIONS ON SITE BY OTHERS.

SCALE BAR 1:1000 INTERVALS AT TRUE SCALE

POPE PRIESTLEY ARCHITECTS					
ARCHITECTURE TOWN PLANNING URBAN DESIGN					
FERRY HOUSE, CANUTE ROAD, SOUTHAMPTON, HAMPSHIRE, SO14 3PJ. T: +44 (0)23 80332288 F: +44 (0)23 80632886 E: info@popespriestley.co.uk					
ST MICHAEL'S CONVENT LONDON ROAD WATERLOOVILLE HAMPSHIRE			CHURCH OF THE SACRED HEART NORTH EAST GABLE TREATMENT		
PLANNING ISSUE	SCALE @ A1 1:100	DATE 02.05.2012	AUTHOR JT	CHECK -	DRAWING NO. PP1144/ 195-05
					REVISION P1