



SUPERSEDED

 


KEYPLAN

 

NOTES

3 KEY PLAN
SCALE 1:500

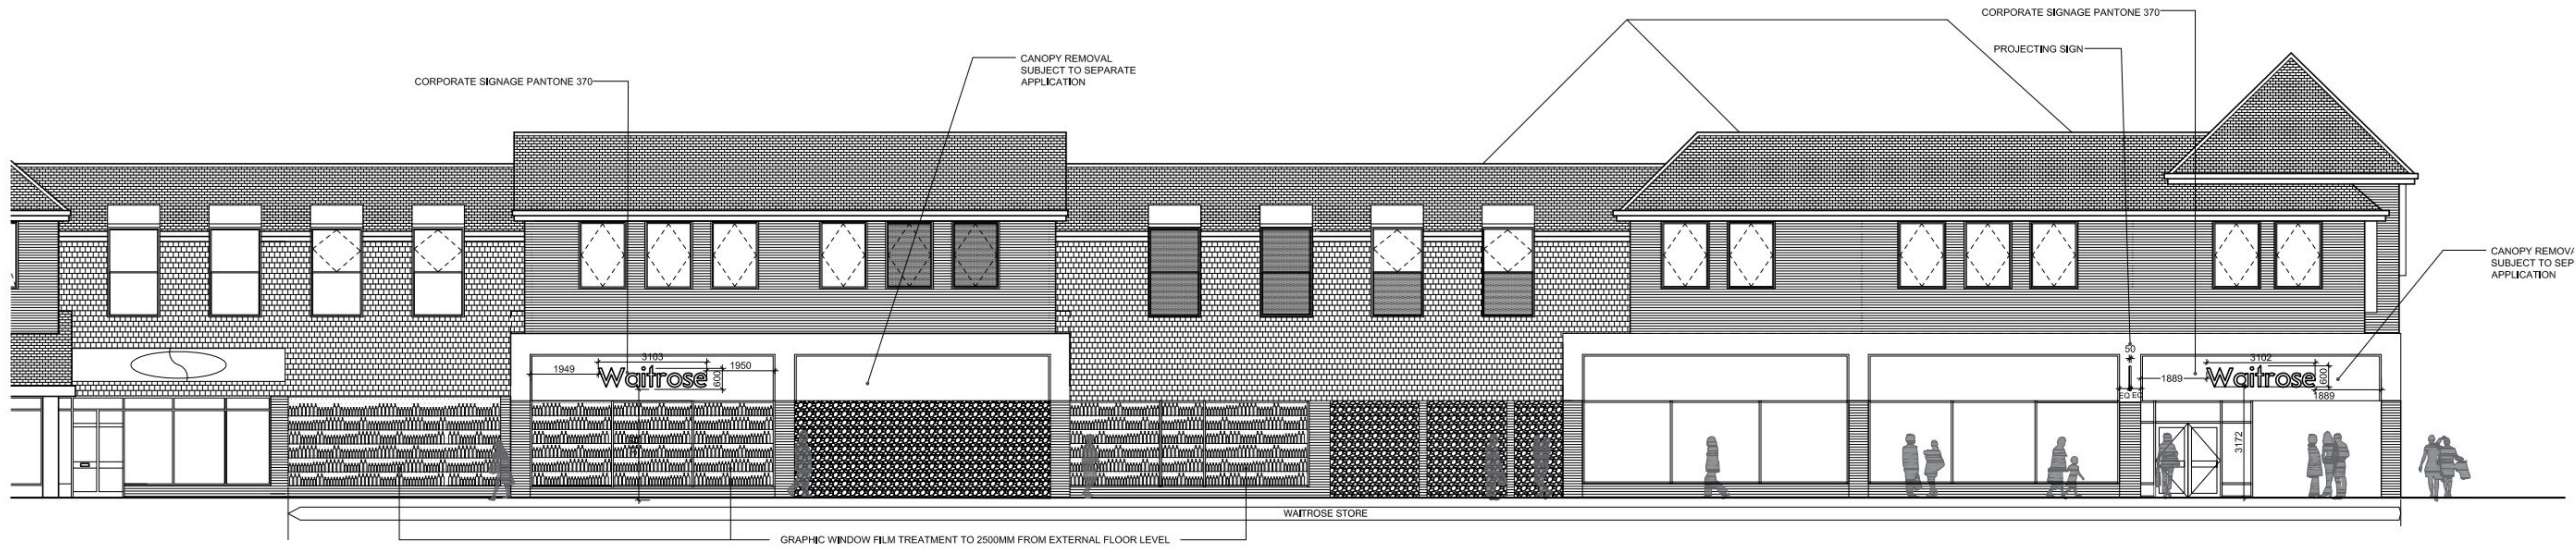

1 PROPOSED NORTH STREET ELEVATION
SCALE 1:100



2 PROPOSED ELEVATION TO THE PALLANT
SCALE 1:100

REV: C	BY: SL	CHK: HG	DATE: 12.03.13
DRAWINGS UPDATED FOLLOWING COMMENTS FROM MATT SINFIELD			
REV: B	BY: SL	CHK: HG	DATE: 07.03.13
DRAWINGS UPDATED FOLLOWING COMMENTS FROM MATT SINFIELD			
REV: A	BY: SL	CHK: HG	DATE: 22.02.13
DRAWINGS UPDATED FOLLOWING COMMENTS FROM MATT SINFIELD			
PROJECT			
WAITROSE HAVANT			
CORPORATE SIGNAGE APPLICATION			
TITLE:			
SOUTH & EAST ELEVATIONS PROPOSED			
DRAWING NO:	REV:	SCALE @ A1	
12-092-02-AE(PJ)-001	E	1:100	
BY:	CHK:	DATE:	
SL	HG	14.02.13	
XREFS USED IN THIS DRAWING:			

INFORMATION

B+R ARCHITECTS
Suncourt House 19-25 Essex Road London N1 8LN
T 020 3227 0800 E design@bandi-arch.com
www.bandi-arch.com