


Notes


Copyright: All rights reserved.
This drawing must not be reproduced without permission.
This drawing must not be scaled. Dimensions are in millimetres unless specified.

Reference Drawings:


- A01 Existing Out Building Plans & Elevations
A02 Proposed Out Building Plans
A03 Proposed Out Building Elevations & Sections
A04 Site Plan

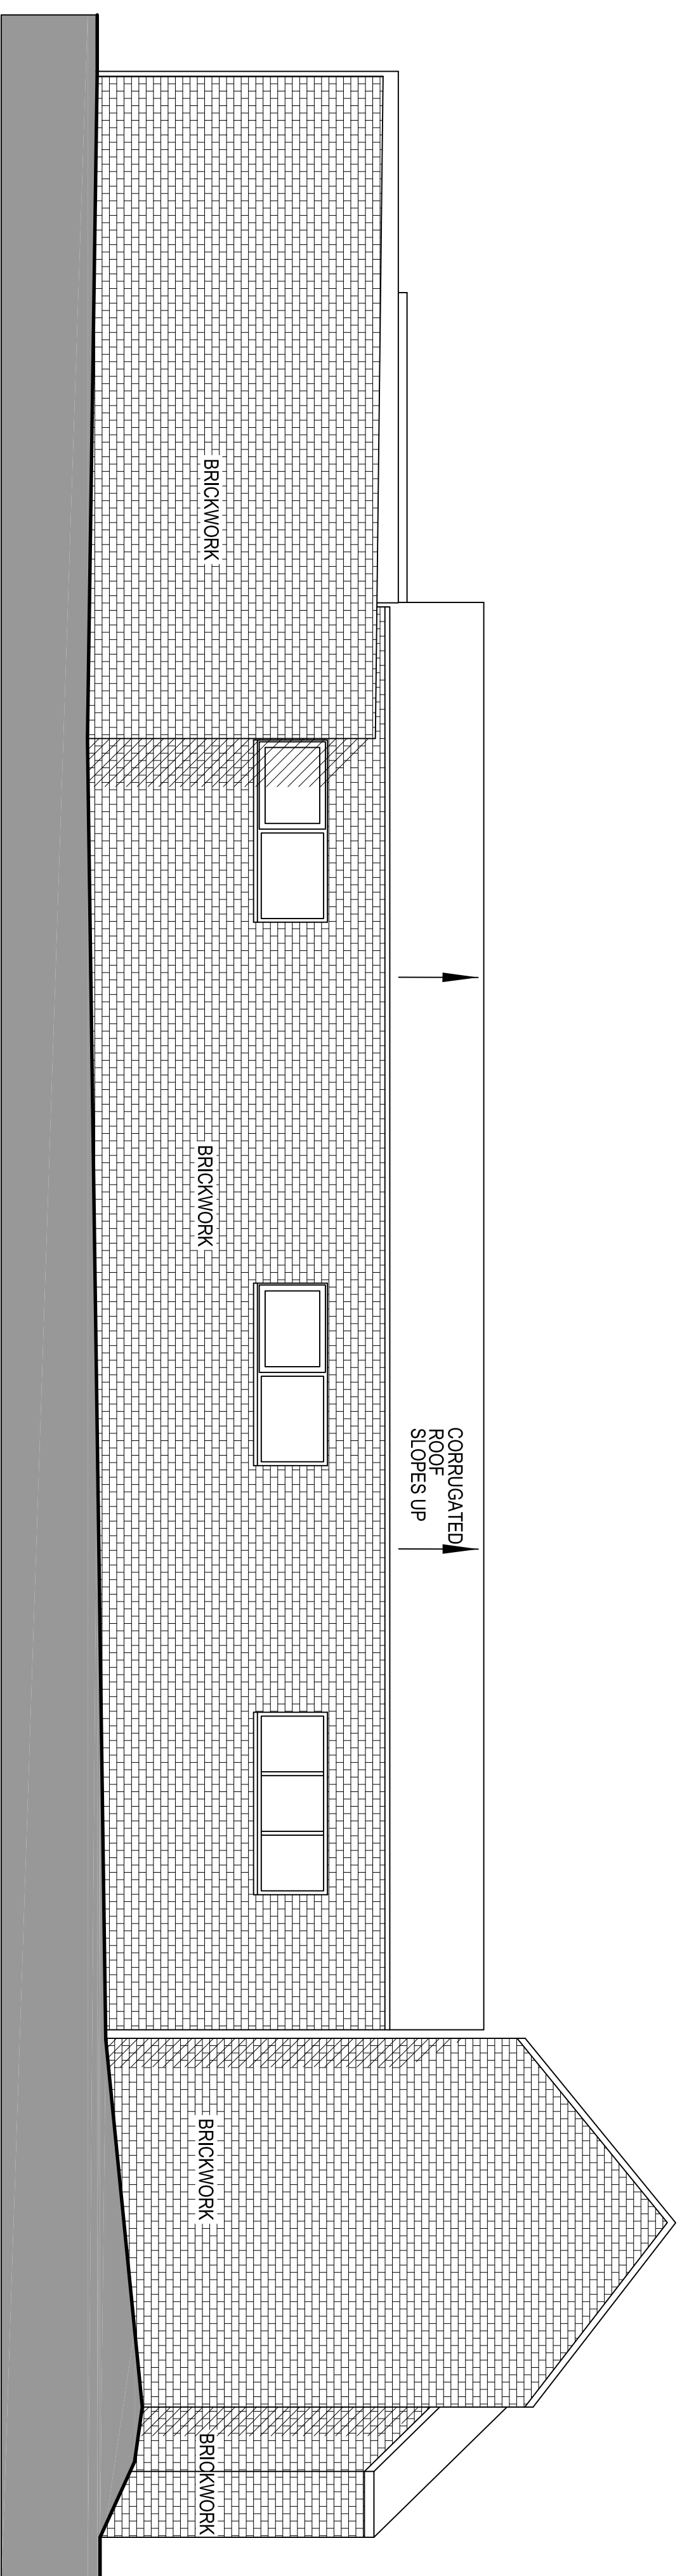


Existing North Elevation

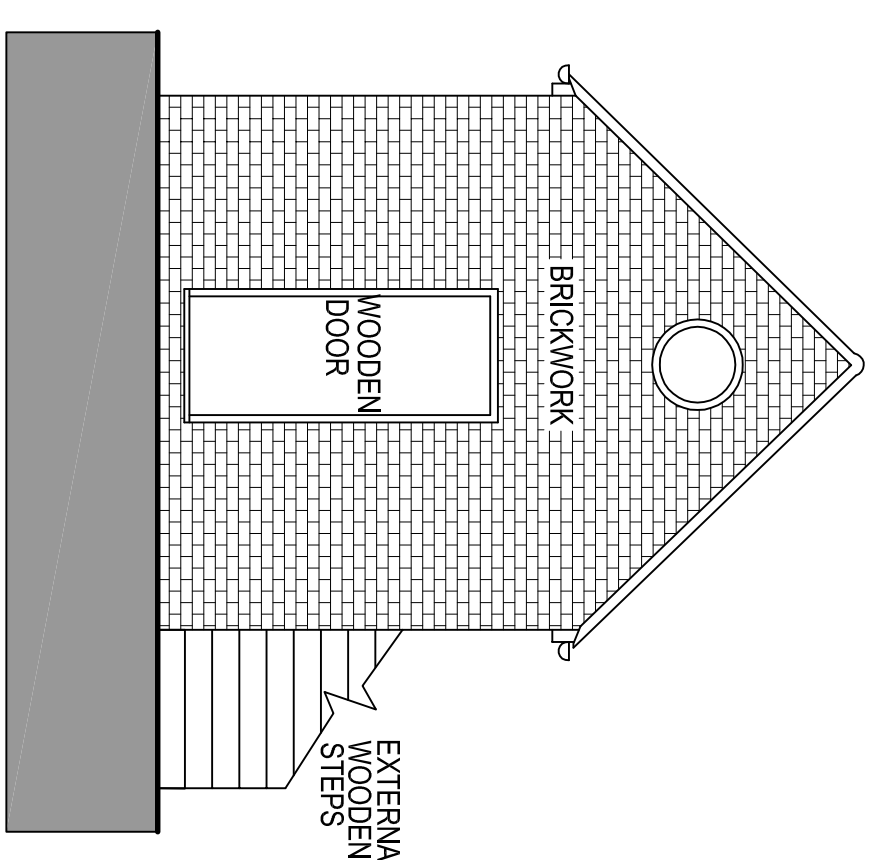


Existing Elevation 3

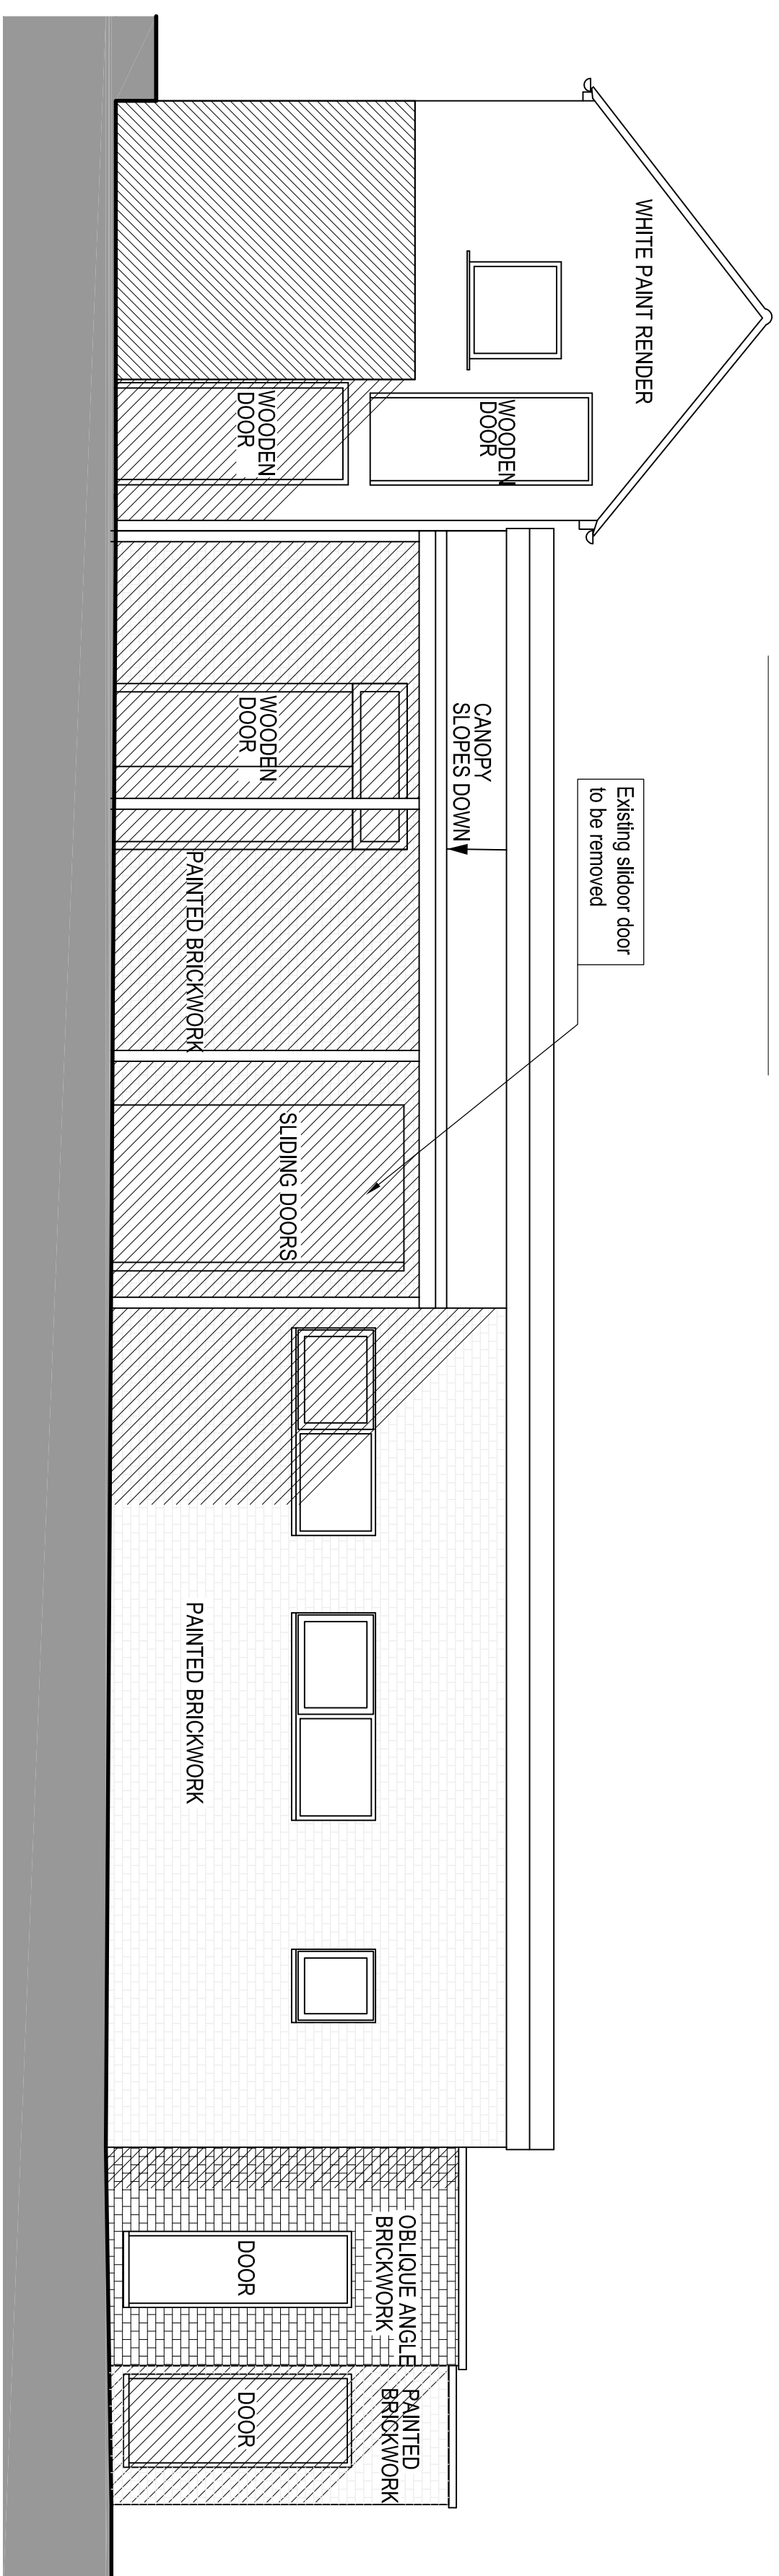


Existing South Elevation

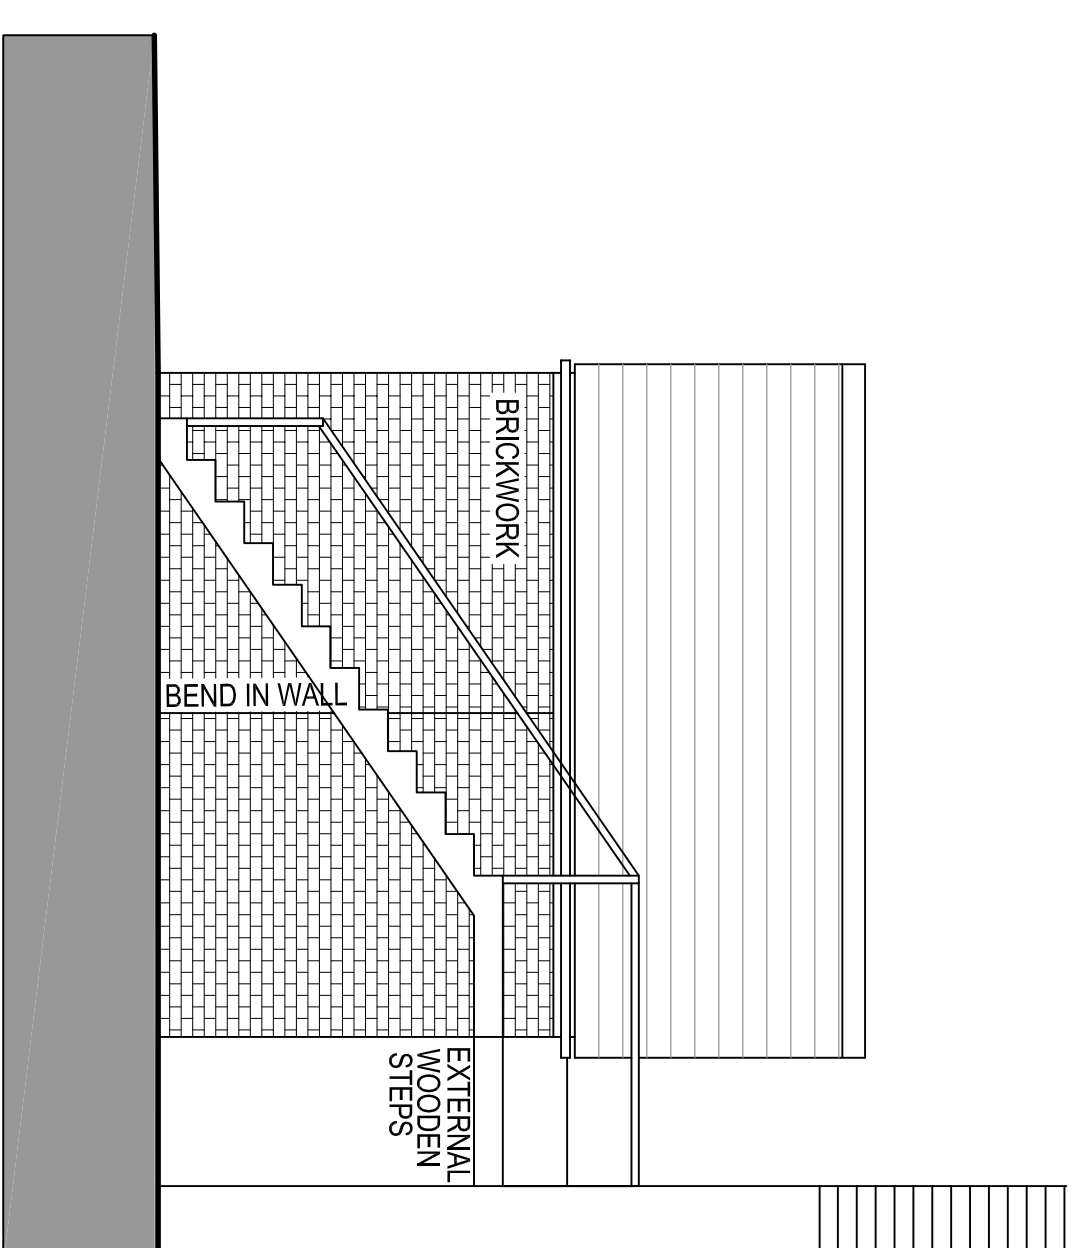



Existing Elevation 4

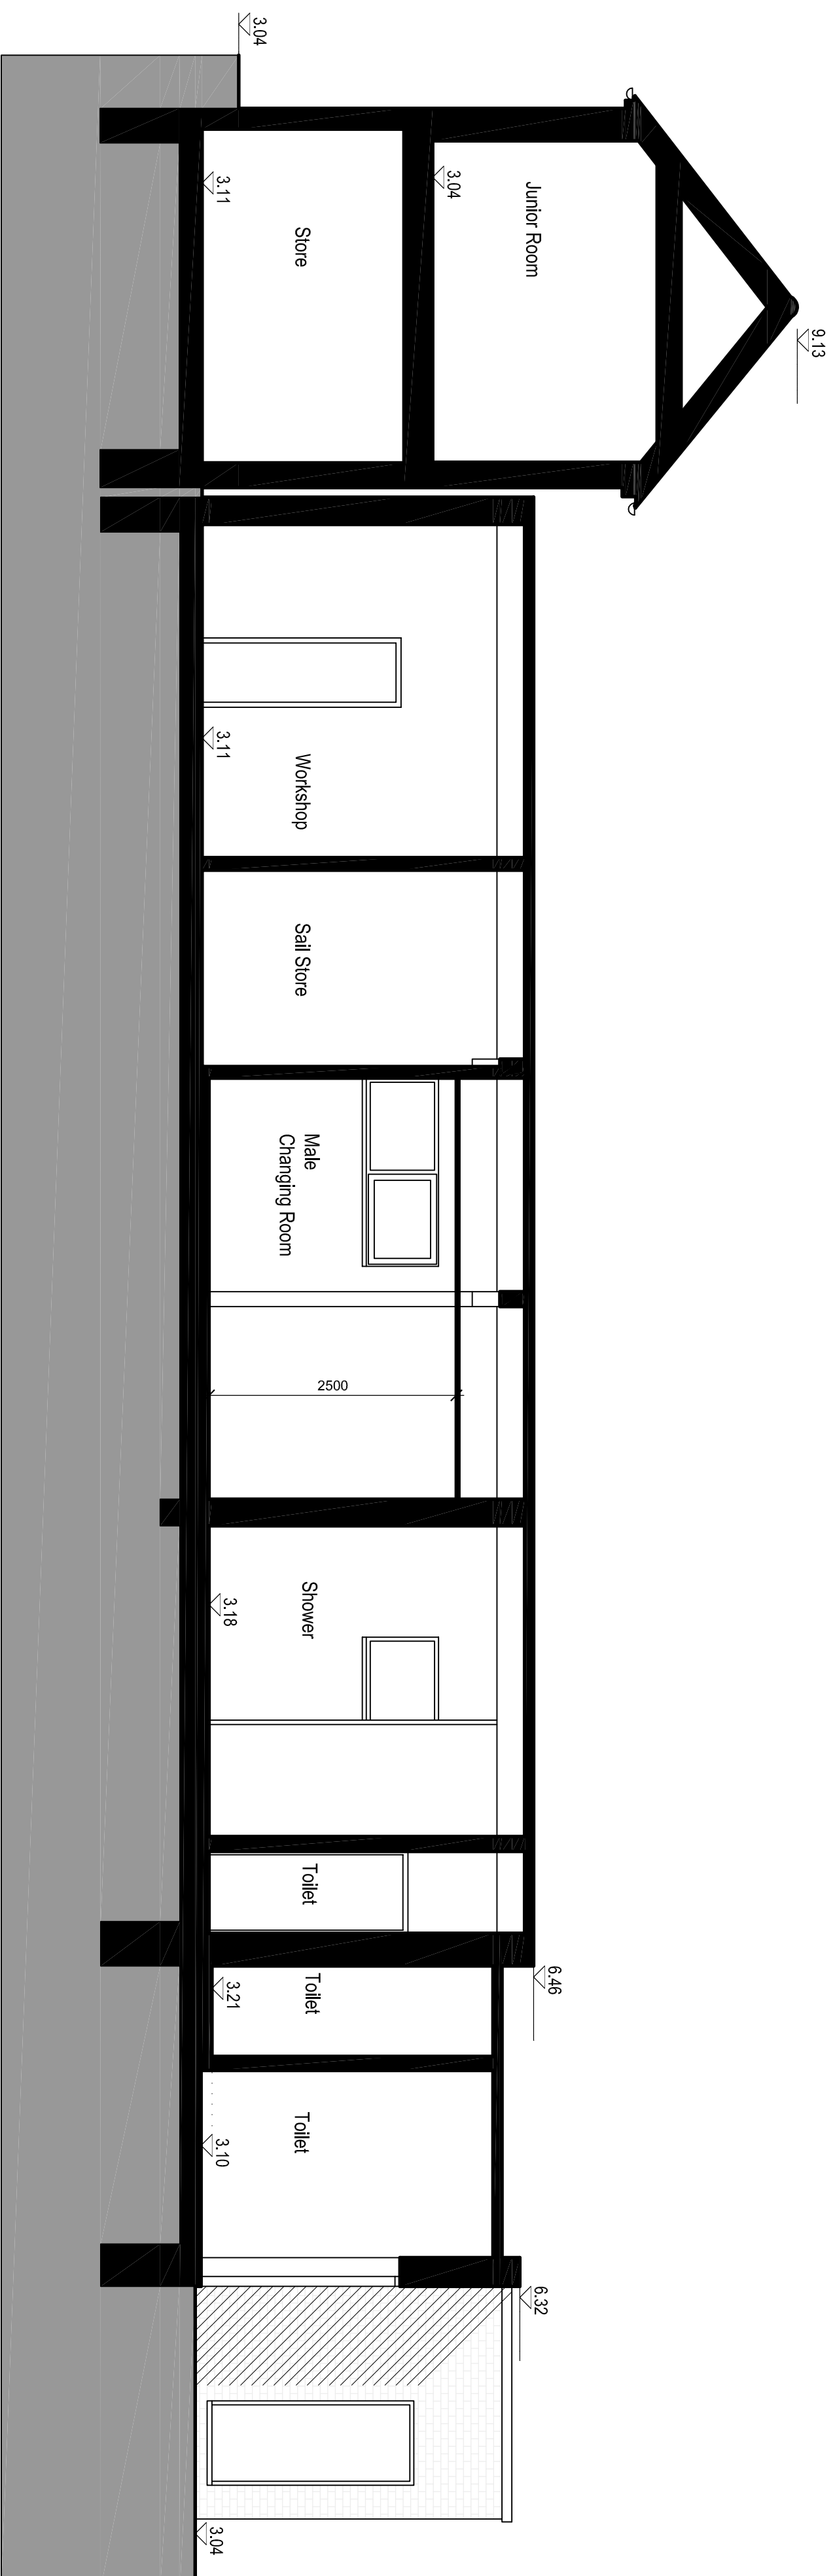

Existing Section BB'

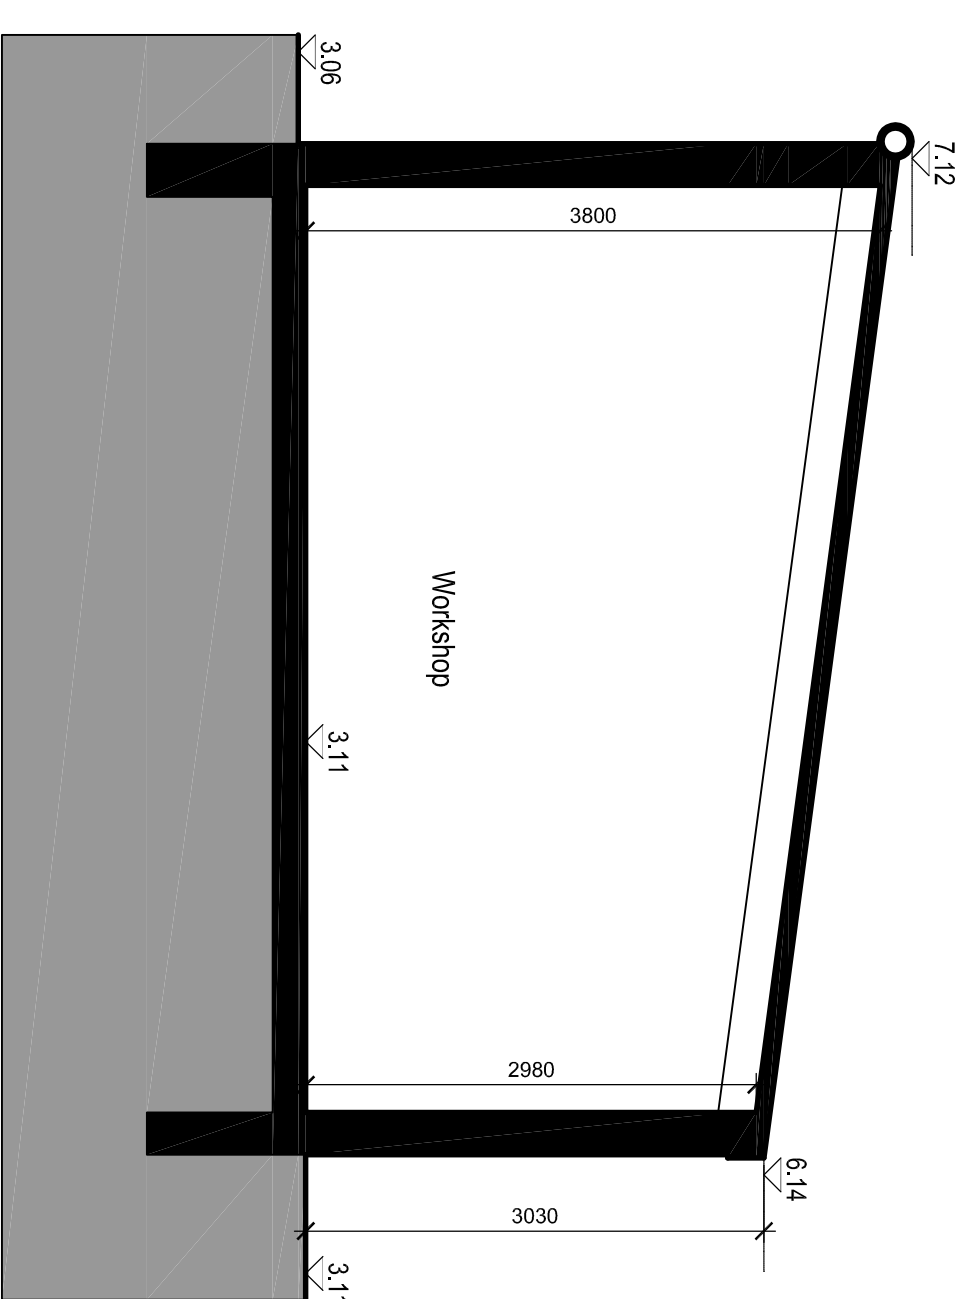

Existing Section AA' SCALE

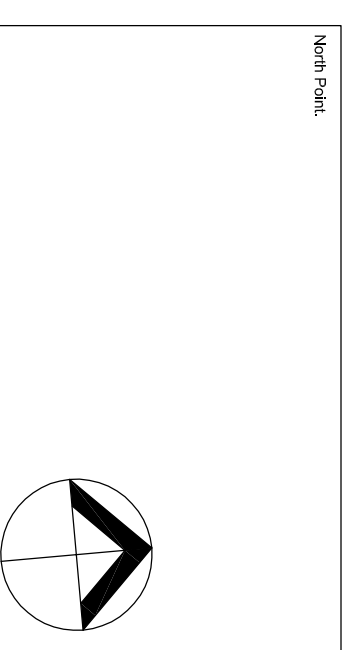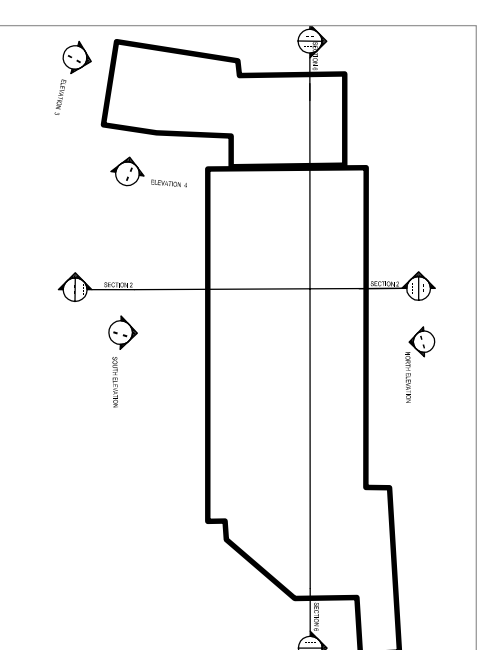

Rev	Date	Revised Note	By	Check
 TM EllisWilliams Architects 151 Roseberry Avenue Edinburgh EC1R 4AB T: +44 (0)20 7841 7200				
200 title Einsworth Sailing Club Drawing title Plans Drawing application 31/5/2017 Date 1774 Drawing No. AE(01) Revision 02 Drawing No. 200 title Einsworth Sailing Club Drawing title 31/5/2017 Date 1774 Drawing No. AE(01) Revision 02 Drawing No.				