



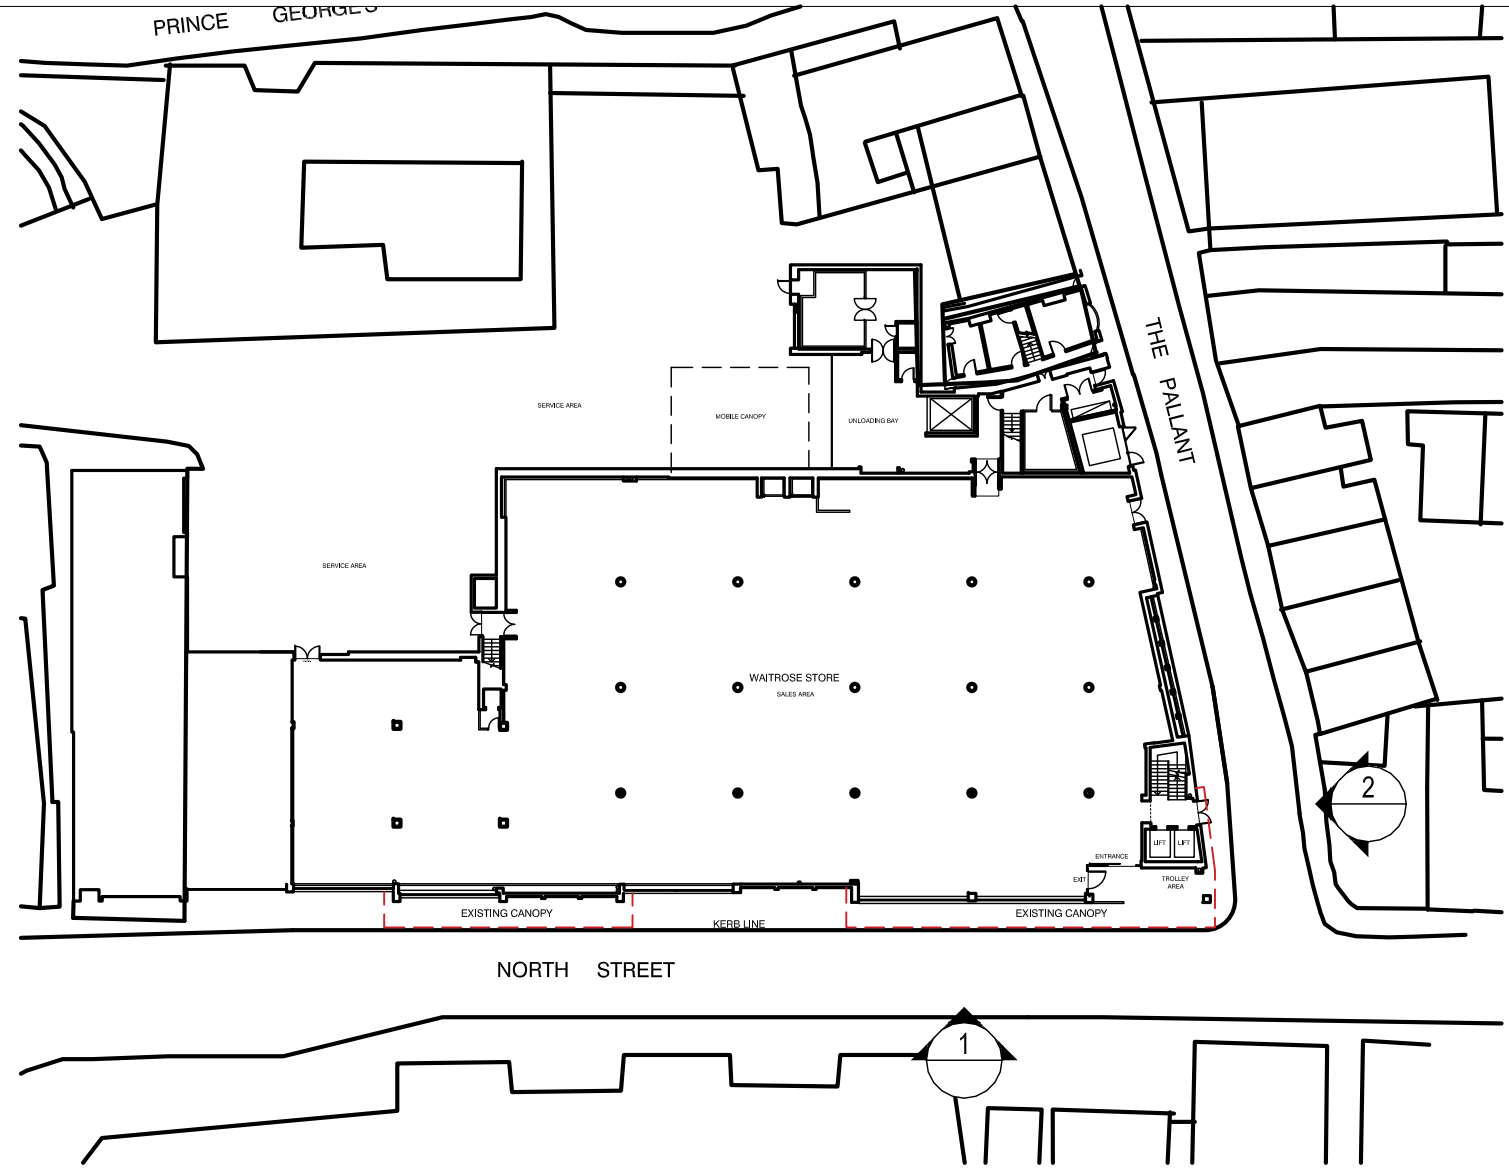

3 KEY PLAN
SCALE 1:500

KEYPLAN


NOTES

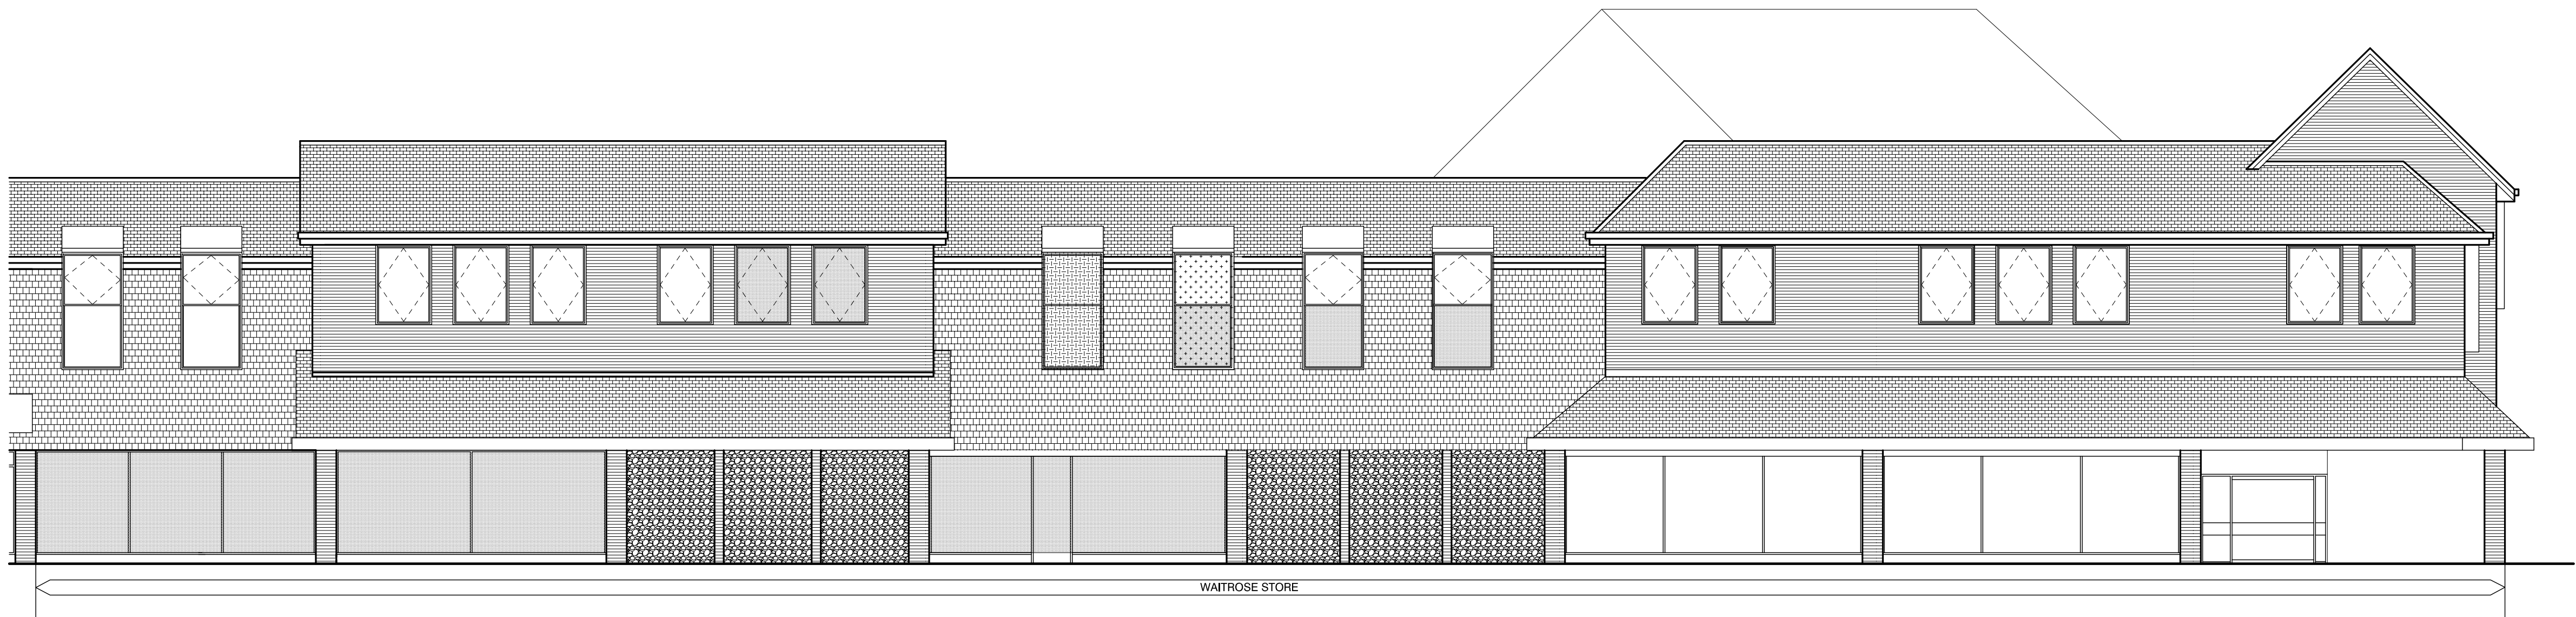

1 EXISTING WEST ELEVATION
SCALE 1:100



2 EXISTING SOUTH ELEVATION
SCALE 1:100

 

REV: B BY: SL CHK: HG DATE: 29.04.13
DRAWING UPDATED FOLLOWING COMMENTS
FROM THE PLANNERS
REV: A BY: SL CHK: HG DATE: 19.04.13
DRAWING UPDATED FOLLOWING COMMENTS
FROM THE PLANNERS

PROJECT
WAITROSE HAVANT
CANOPY REMOVAL

TITLE:
SOUTH & WEST ELEVATIONS
EXISTING

DRAWING NO:	REV:	SCALE @ A1
12-092-01-YE(PJ)-G01	B	1:100
BY:	CHK:	DATE:
SL	HG	14.02.13

XREFS USED IN THIS DRAWING:

INFORMATION

B+R ARCHITECTS

Suncourt House 19-26 Essex Road London N1 8LN
T 020 3227 0800 E design@bandr-arch.com
www.bandr-arch.com