

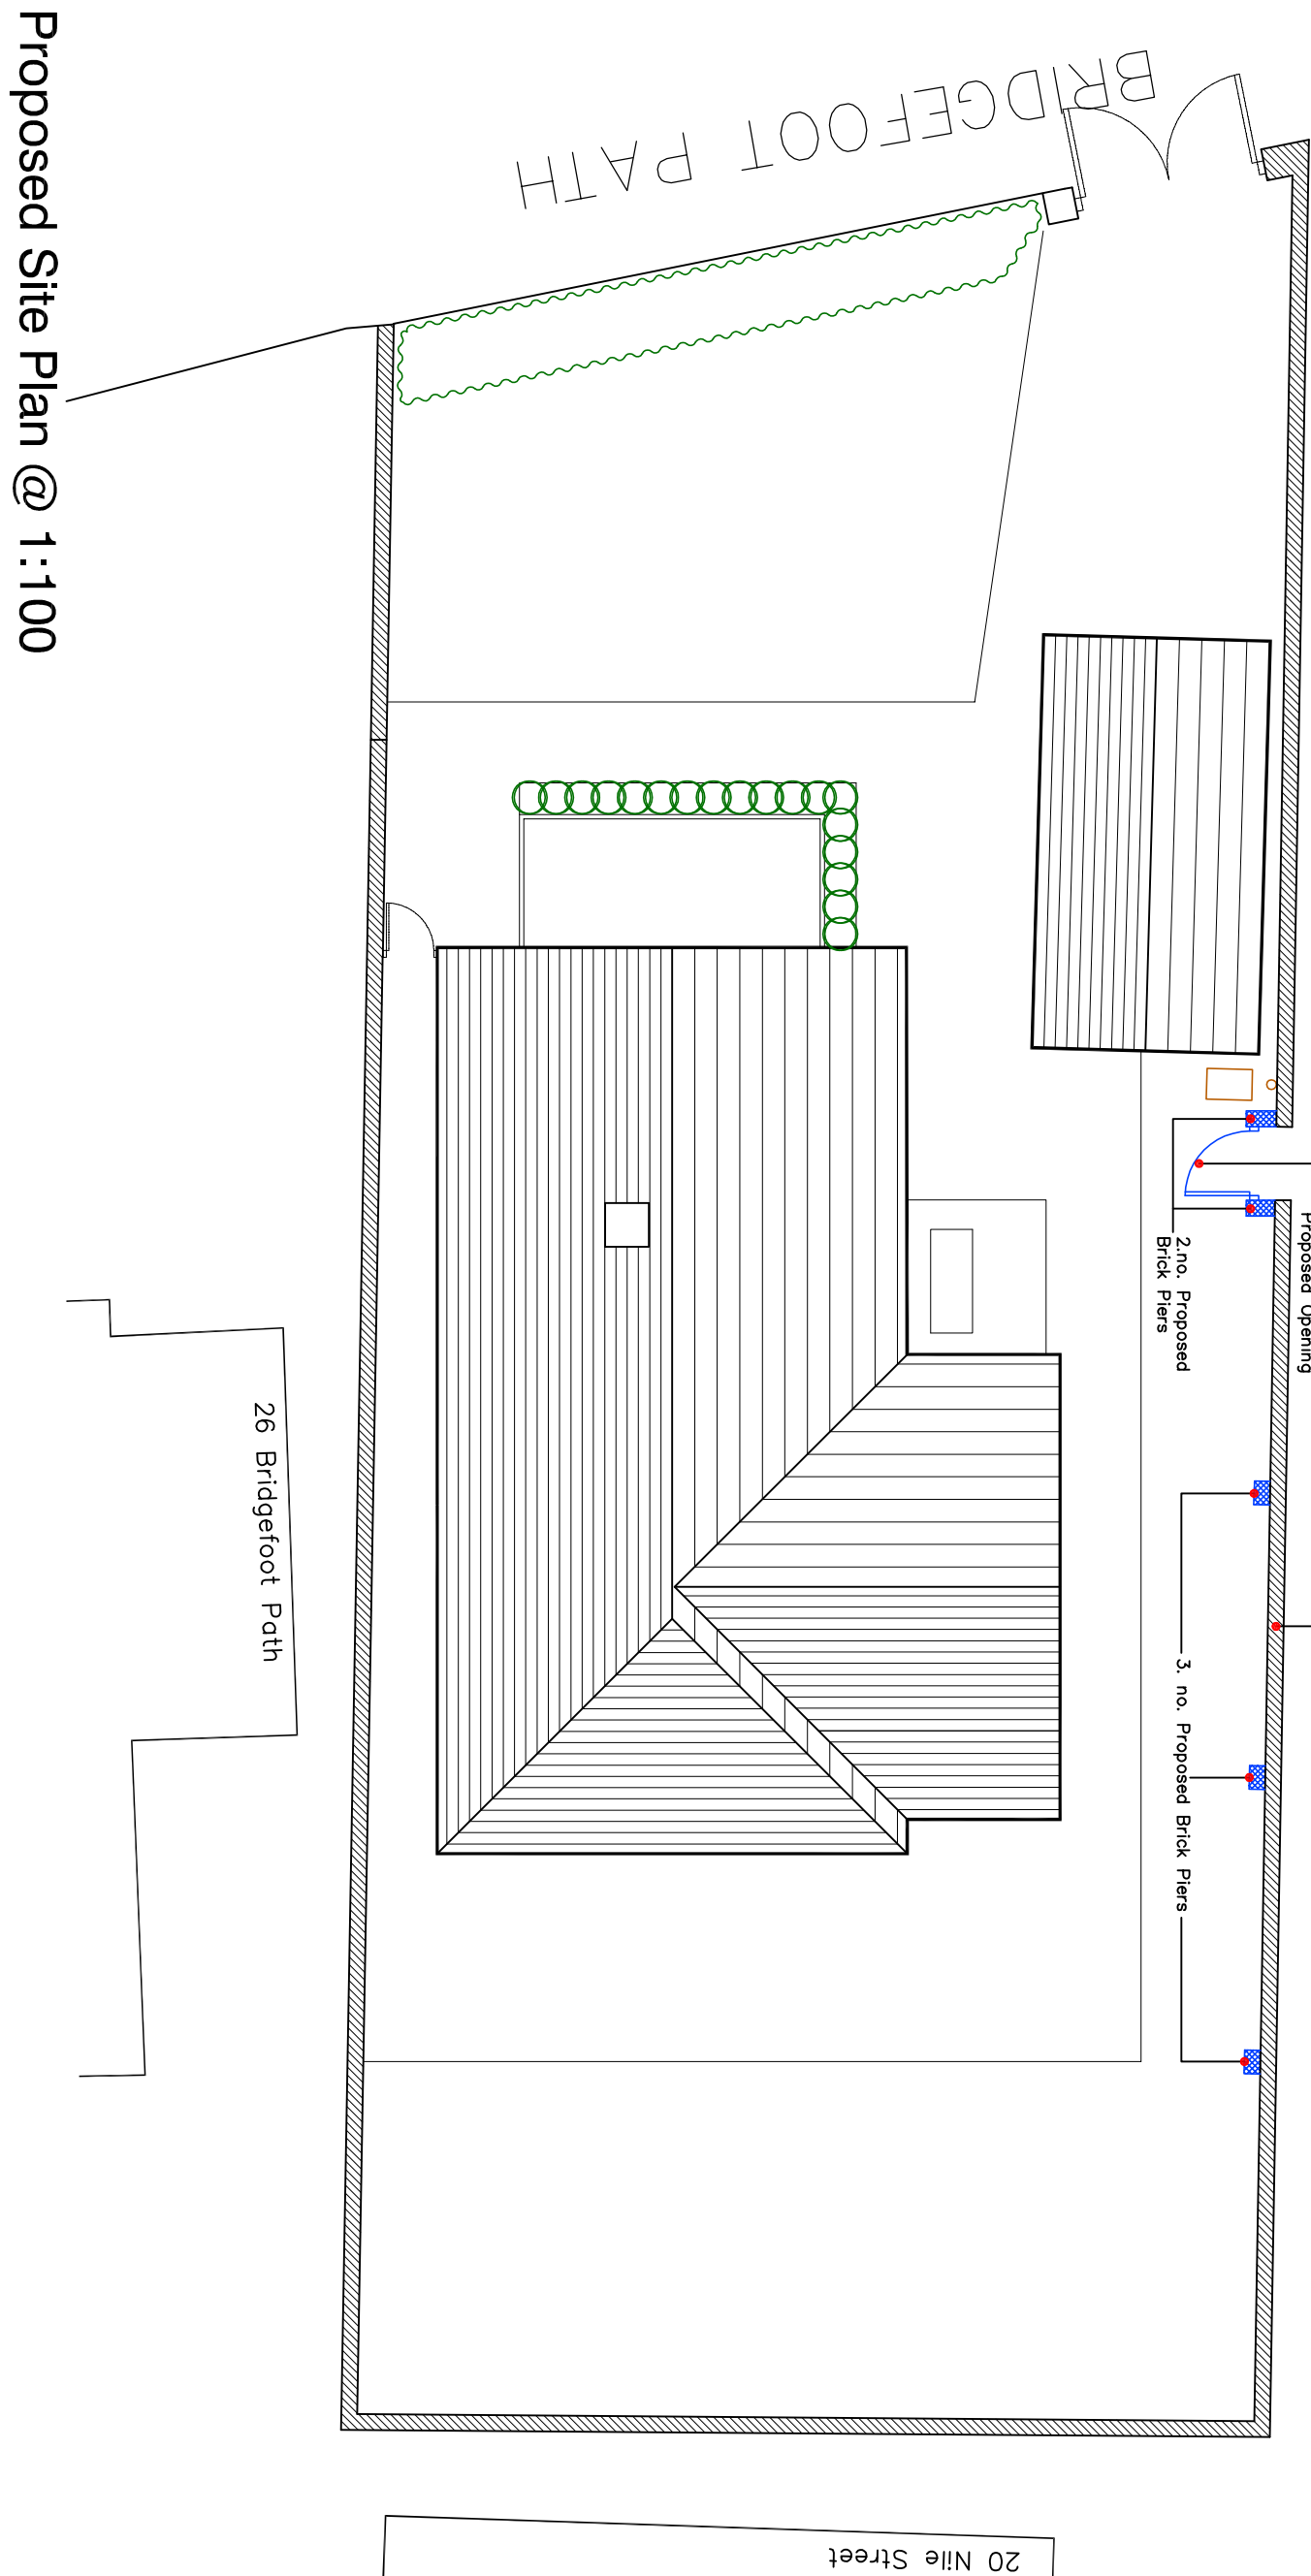
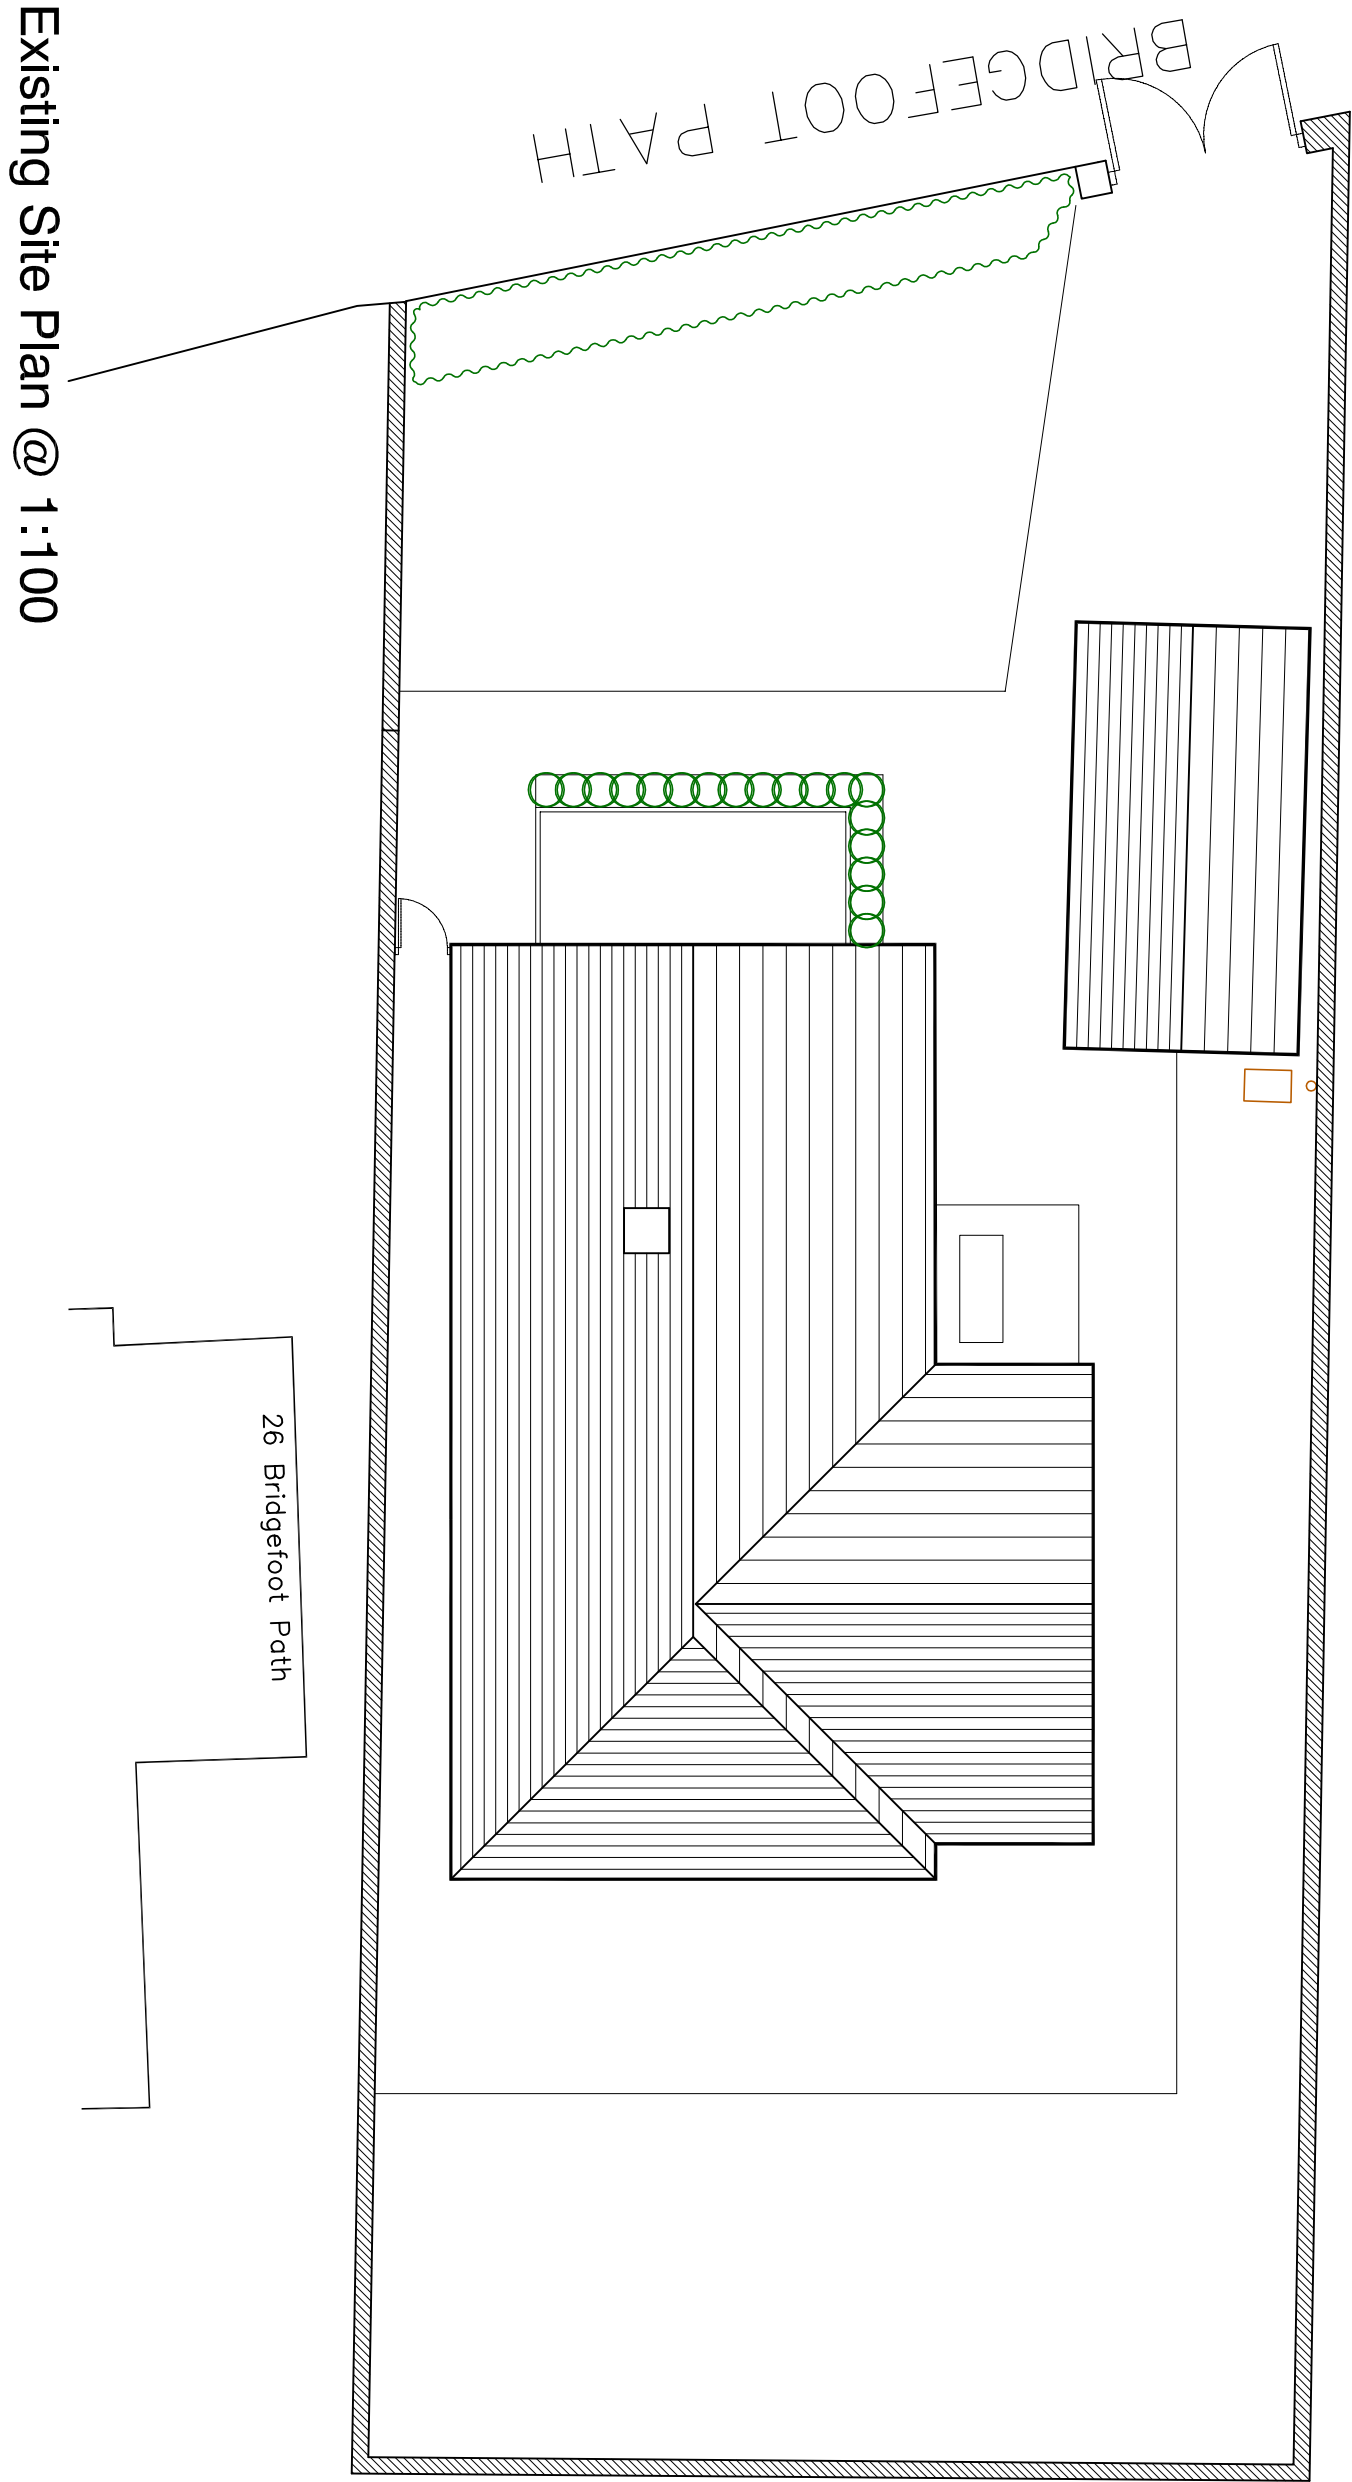
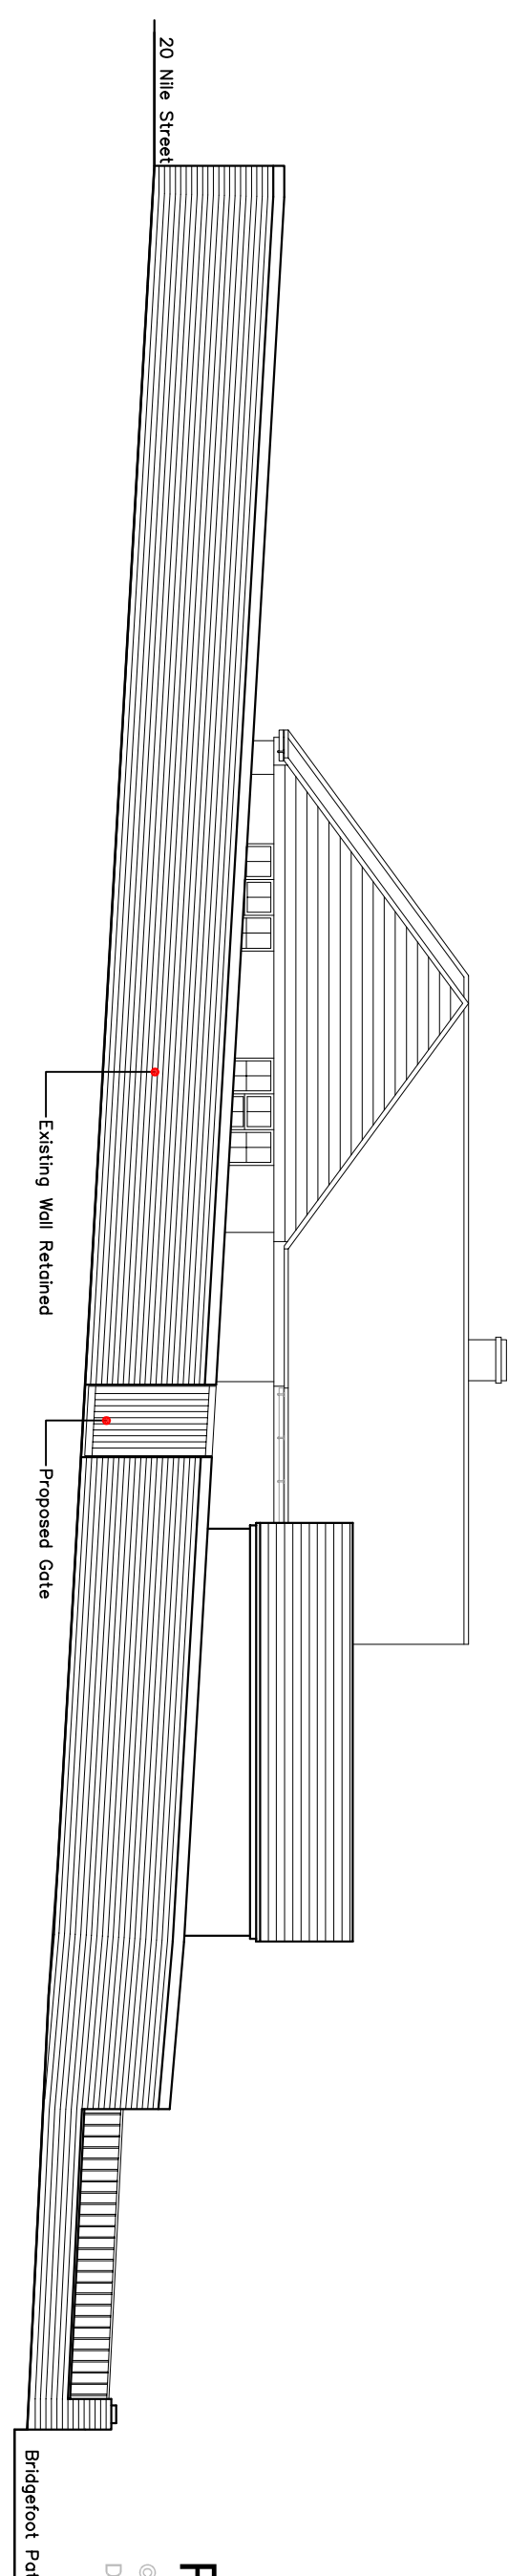
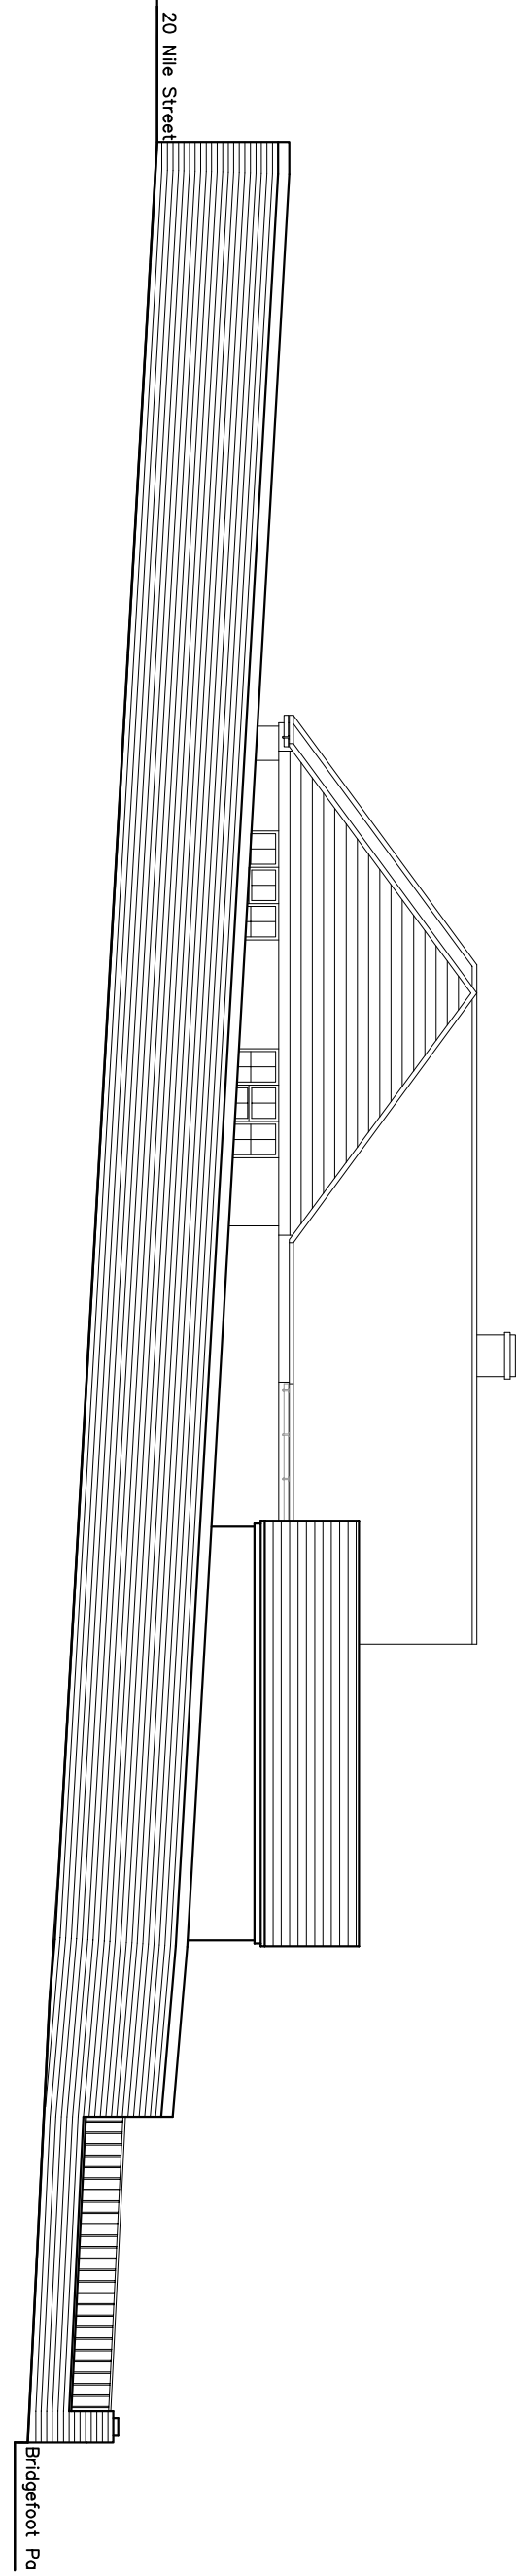


NILE STREET

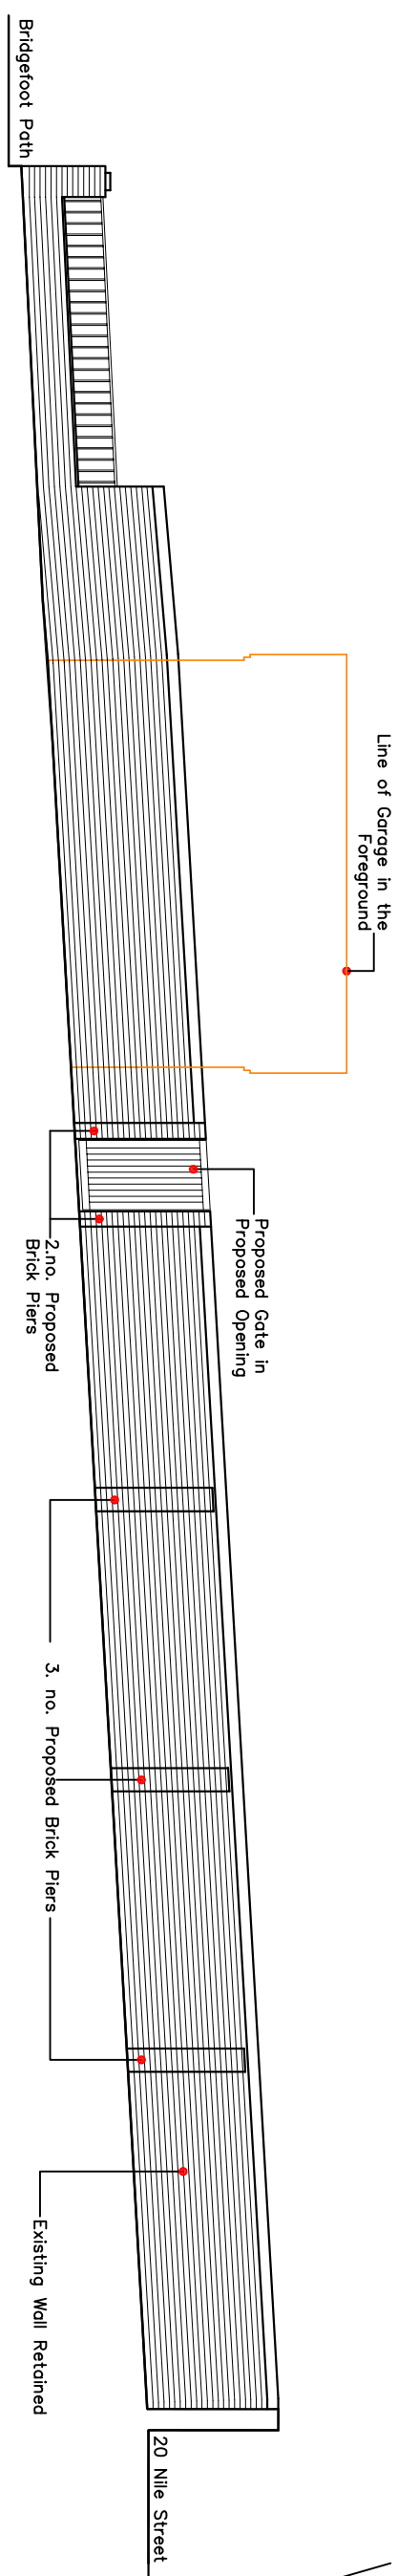

NILE STREET

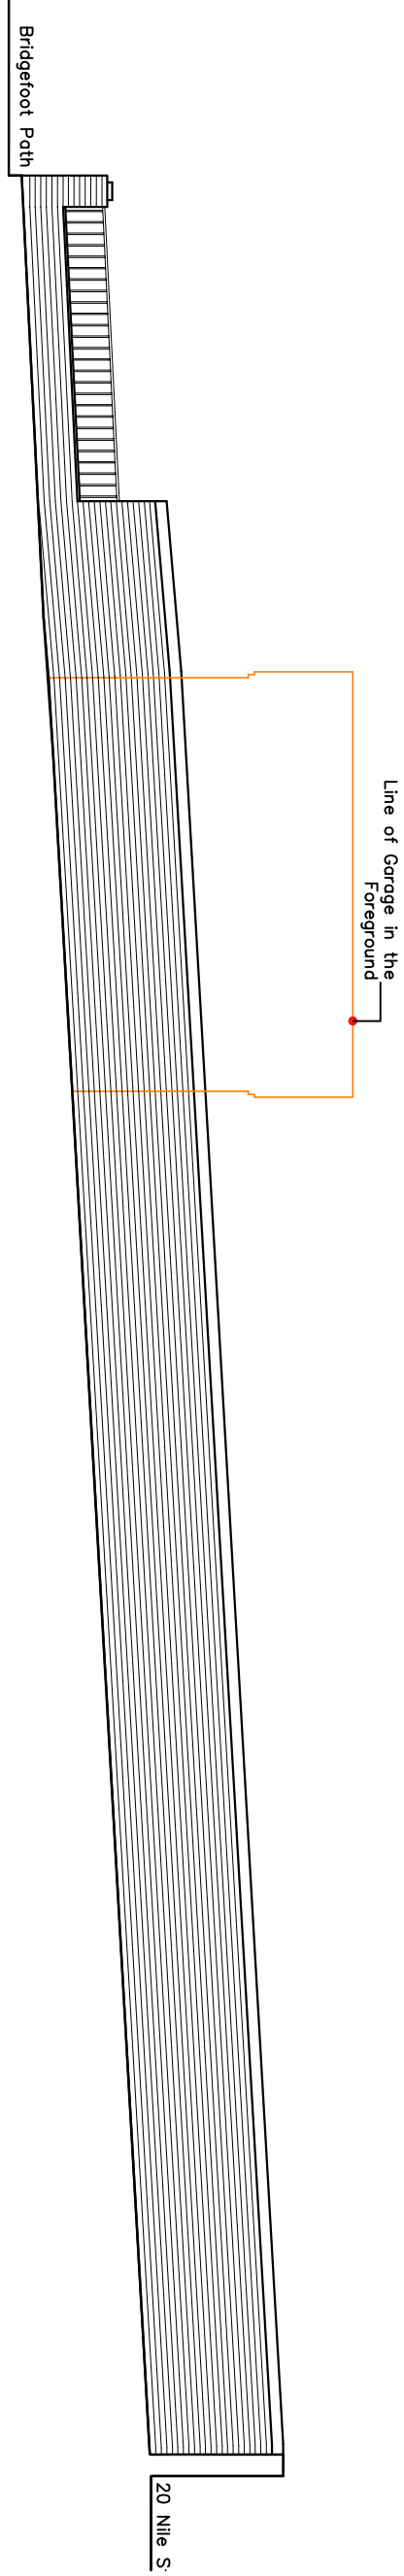

Existing North Elevation @ 1:100

Proposed North Elevation @ 1:100



NOTES:

Drawings to be checked in the before commencing work. Any discrepancies and be reported to the architect immediately. Do not scale from these drawings except for planning purposes. Use figured dimensions only. Use where applicable this drawing is to be read in conjunction with other consultants' drawings. All drawings to be read in conjunction with specification and all other drawings / specification



Proposed Site Location Plan @ 1:1250

© Crown Copyright 2010. All rights reserved. Licence number 100020449
Download Date: 8th June 2012

hd architects
www.hidarchitects.co.uk
mailto:hidarchitects.co.uk

CURT
Mrs Faye Finney

PROJECT
23 Bridgefoot Path
Ensworth

DRAWING
Proposed Gate
Proposed Plans and Elevations

DATE September 2012
DRAWING NUMBER 12068103
SCALE Values
REVISION